



Existing Elevations

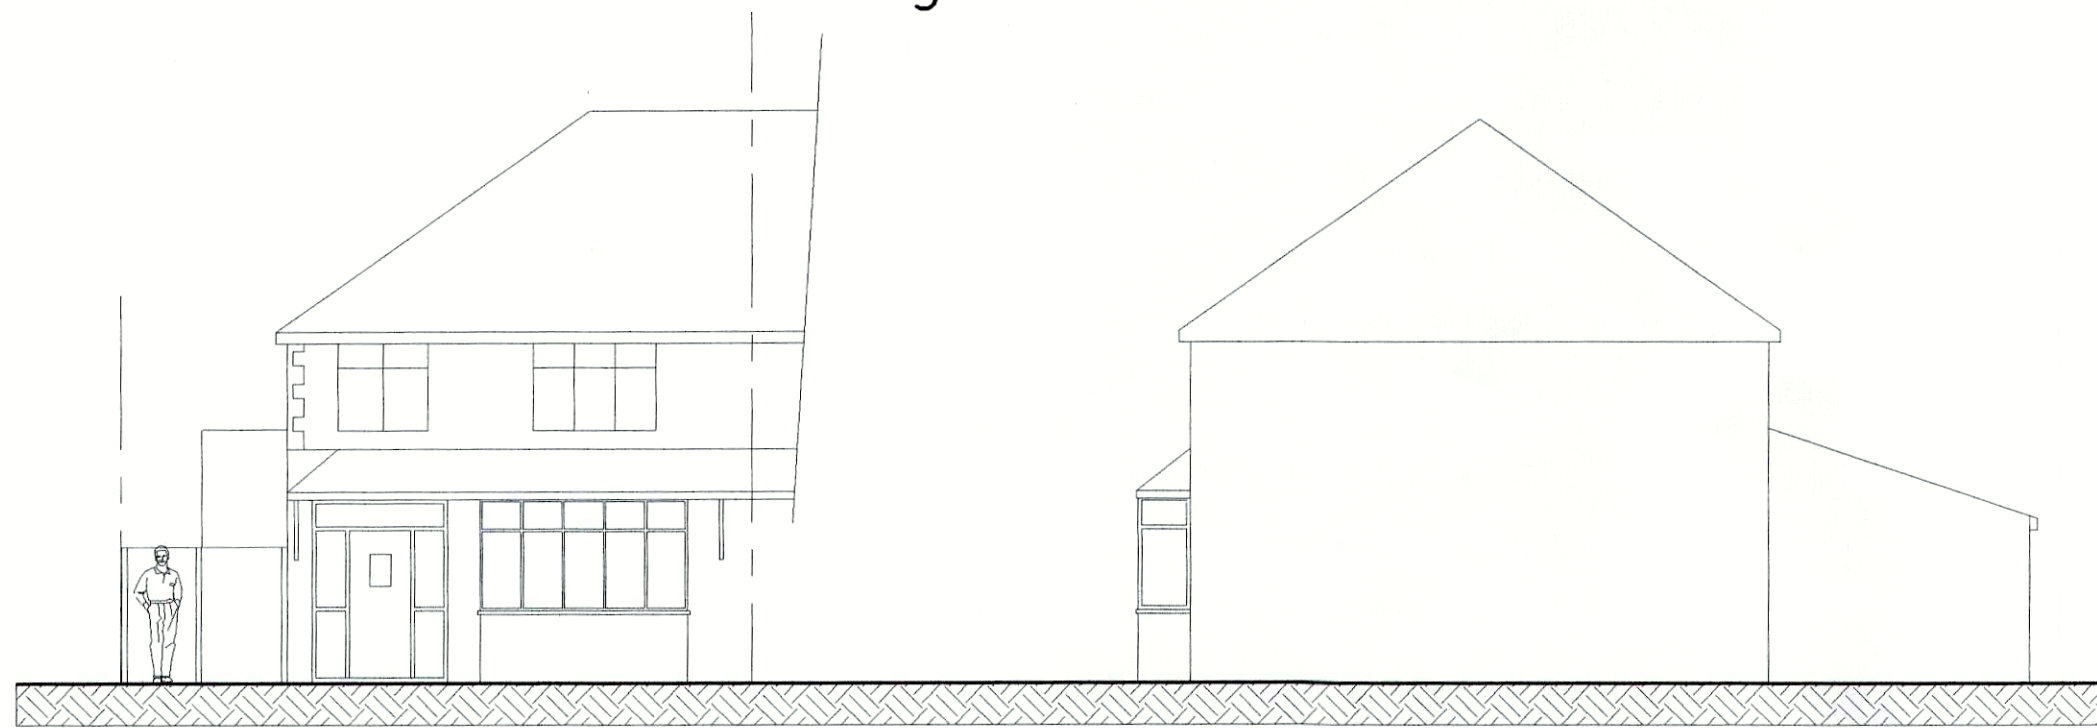

Front


Side

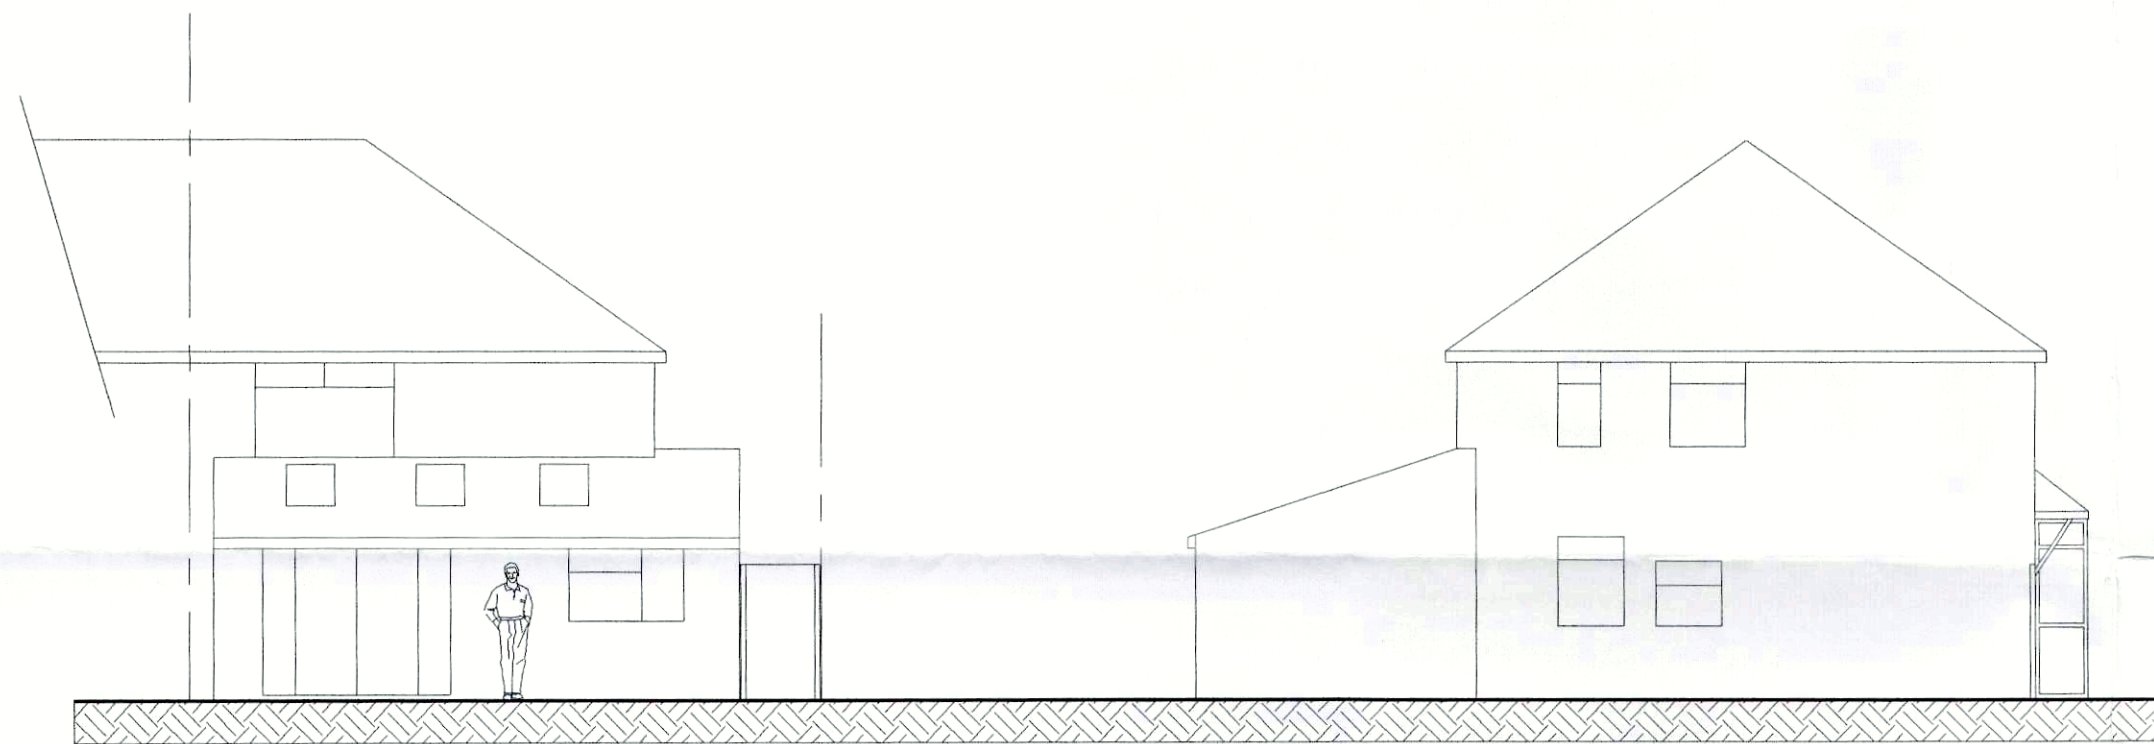


Rear

Side

Existing Floor Plan

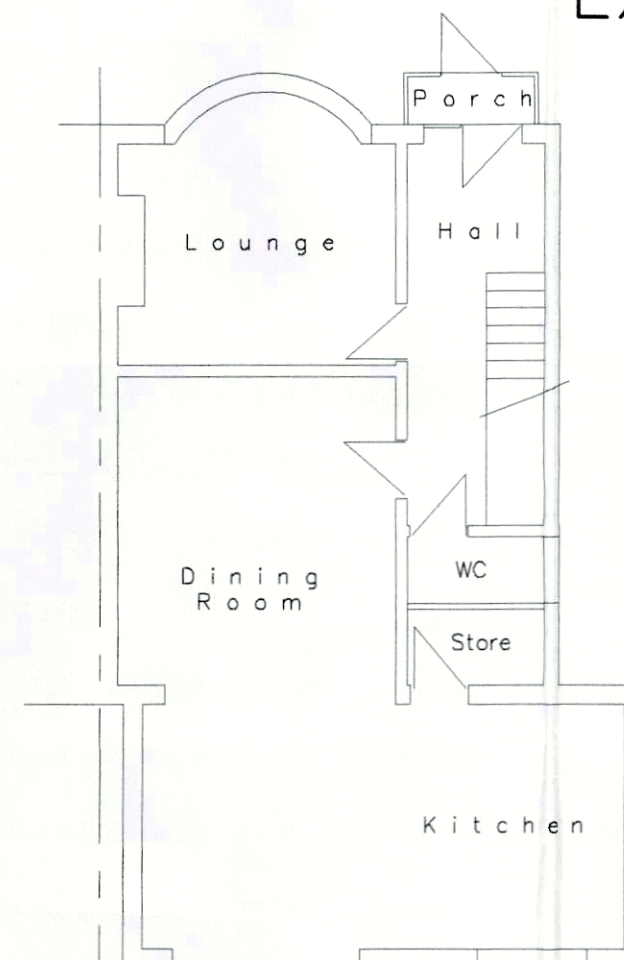

Ground Floor

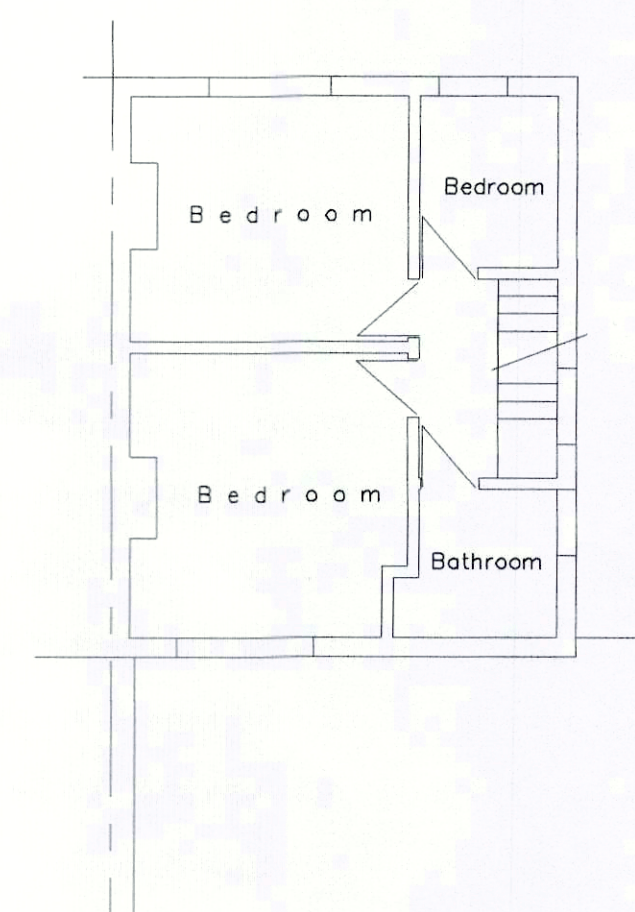

First Floor

For Building Regulation and construction purposes this plan is to be read in conjunction with A & S INMAN (Designs) Ltd. General Building Specification GBS 01.00.00 Rev. 'S' and as amended and the Full Plans Approval documentation issued by the Local Authority Building Control Department and as agreed with the BCO.

PLANNING AND
BUILDING CONTROL
03 AUG 2022


Scale 0 1 2 3 4 5

Planning Plan

**Proposed Single & Two Storey Side
Extension and Extended Canopy
16 ARTHOG ROAD
DIDSBURY
MANCHESTER
M20 6HG**



**Prepared by:-
A & S INMAN (Designs) Ltd.
24 GRANGETHORPE ROAD
URMSTON
MANCHESTER
M41 9HT**

 

Phone 0161 747 7433

Scale 1:100 @ A2

Drg. No. 1836 / 07 / 22 Sht. 1

A