

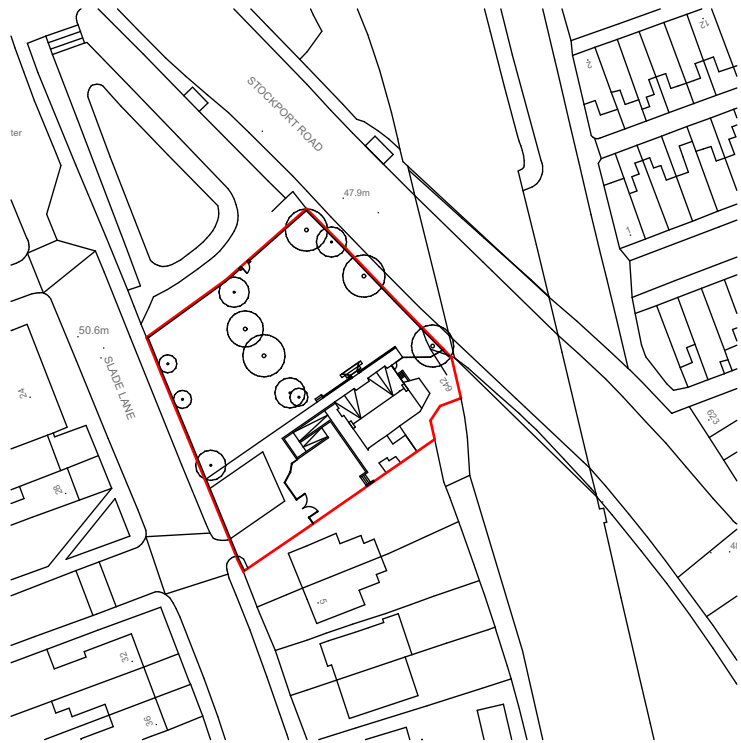




DO NOT SCALE. All dimensional details are to be checked against actual site dimensions before any work is executed. This drawing is copyright

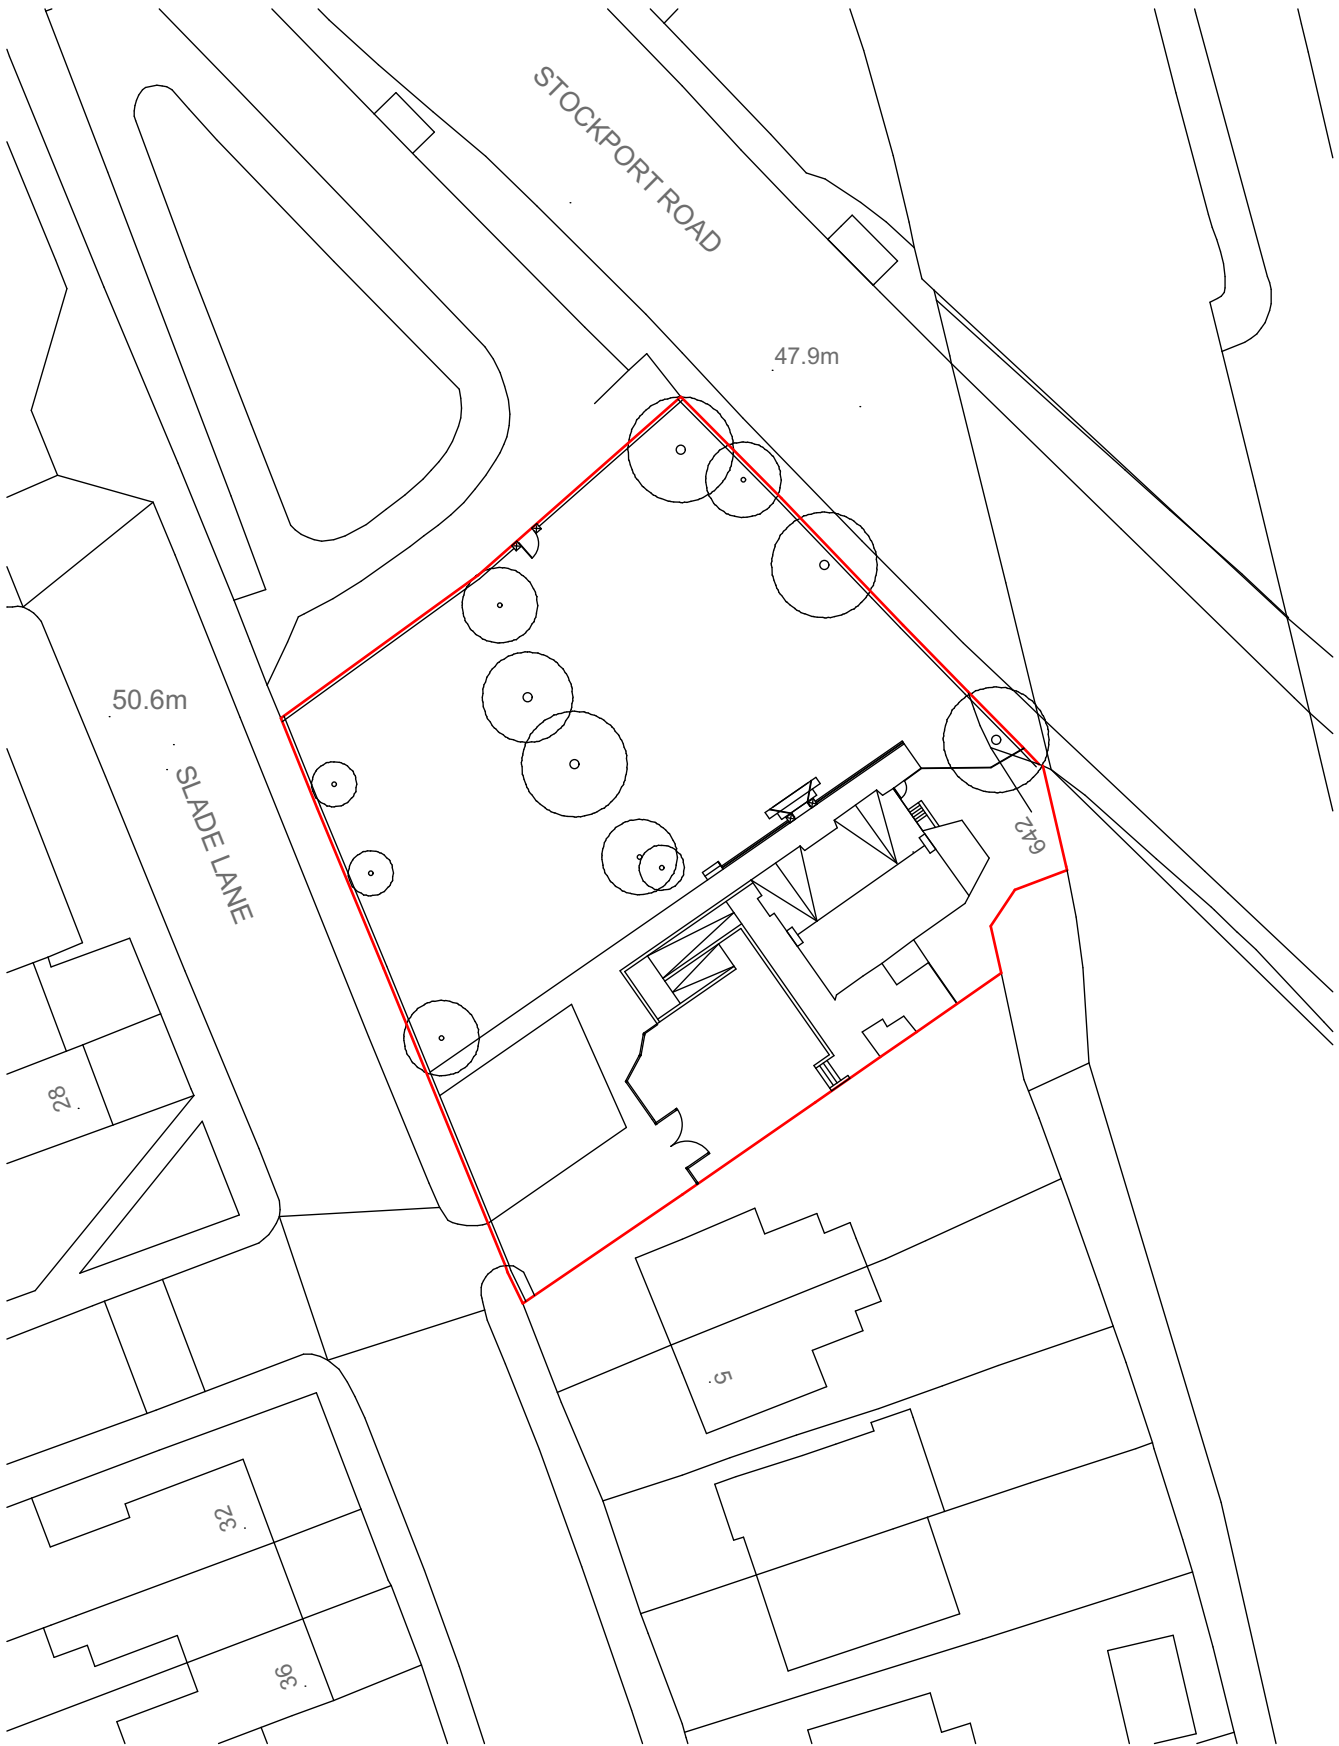

Site Location Plan Scale 1:1250

 

Site Plan Scale 1:500

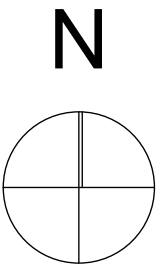 

Studio 34
34 Sefton Road Sale M33 7FH
marzita@btinternet.com

**Listed Building Consent for
Proposed Refurbishments**
to Slade Lane Neighbourhood Centre
Slade Lane
Manchester M13 0QJ

Drawing Name
**Site Plan
& Site Location Plan**

Drawing Status
Planning

Drawn by
MAR

Date
09.07.21

Checked by
MAR

Date
18.08.21

Drawing Scale
As Shown @A3

Layout ID
70SL-01

Status
P

Revision