


F004 - Front Elevation - Existing West Elevation

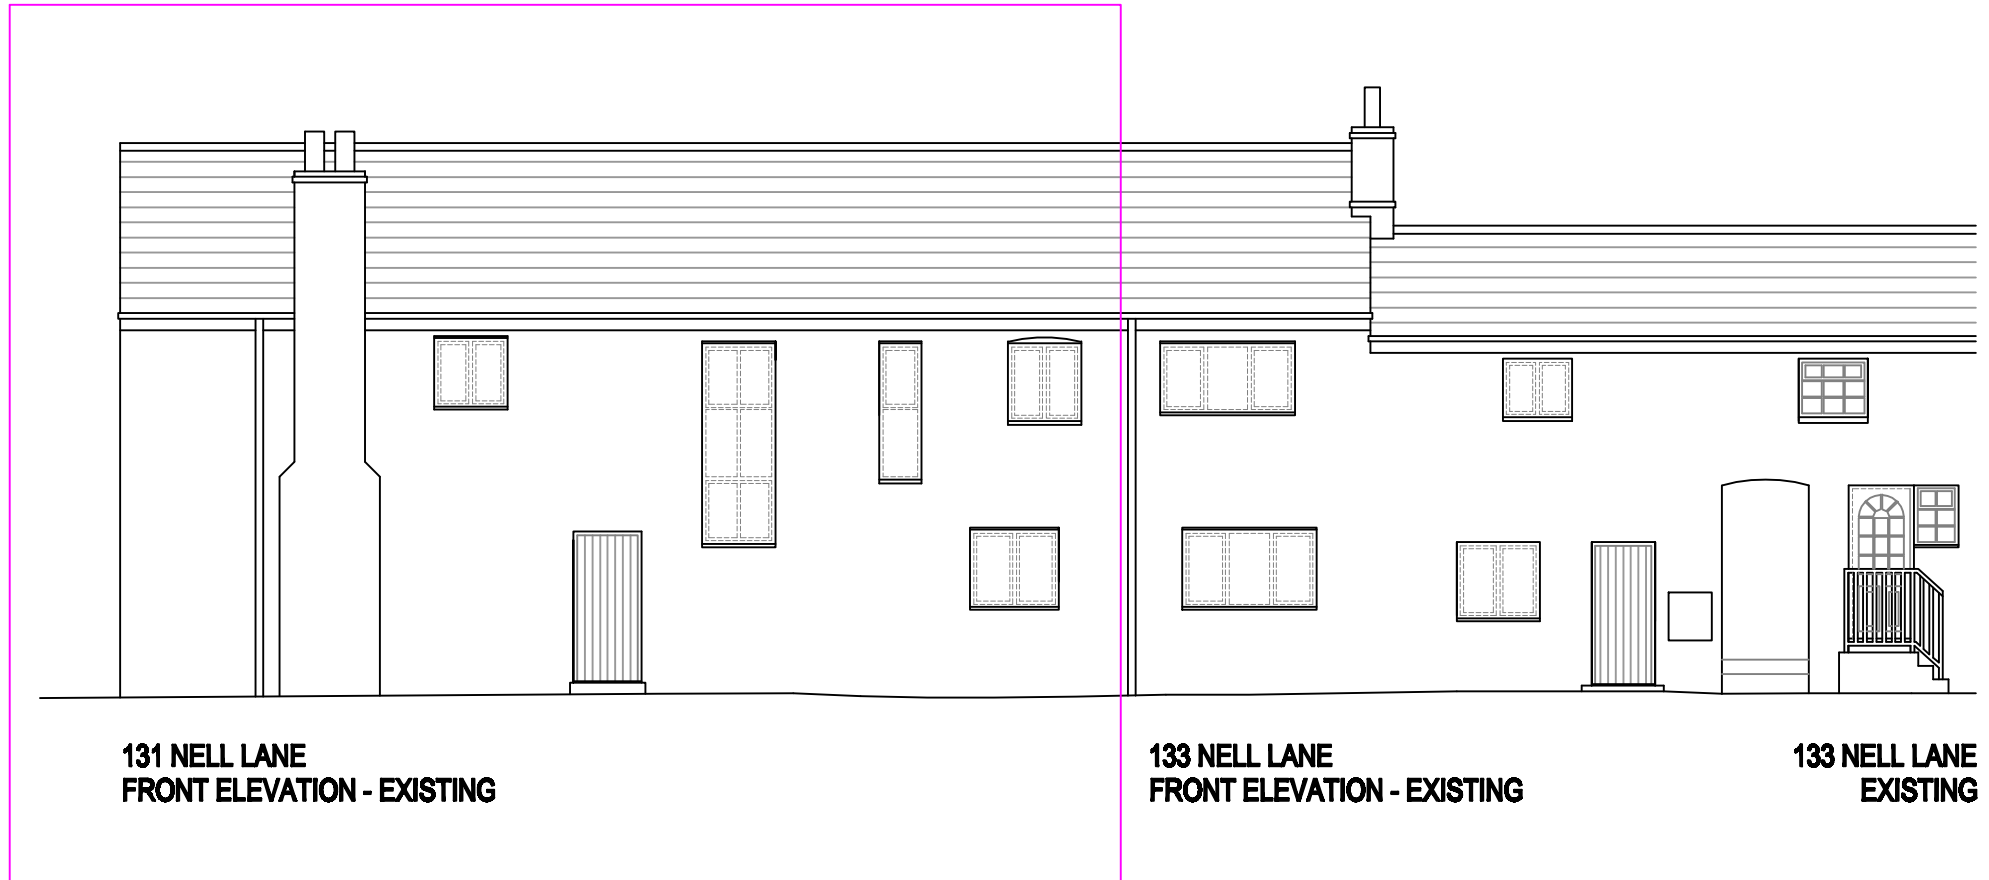

131 Nell Lane - Extension

Scale 1:100 @ A4 DKL 21.06.2022