



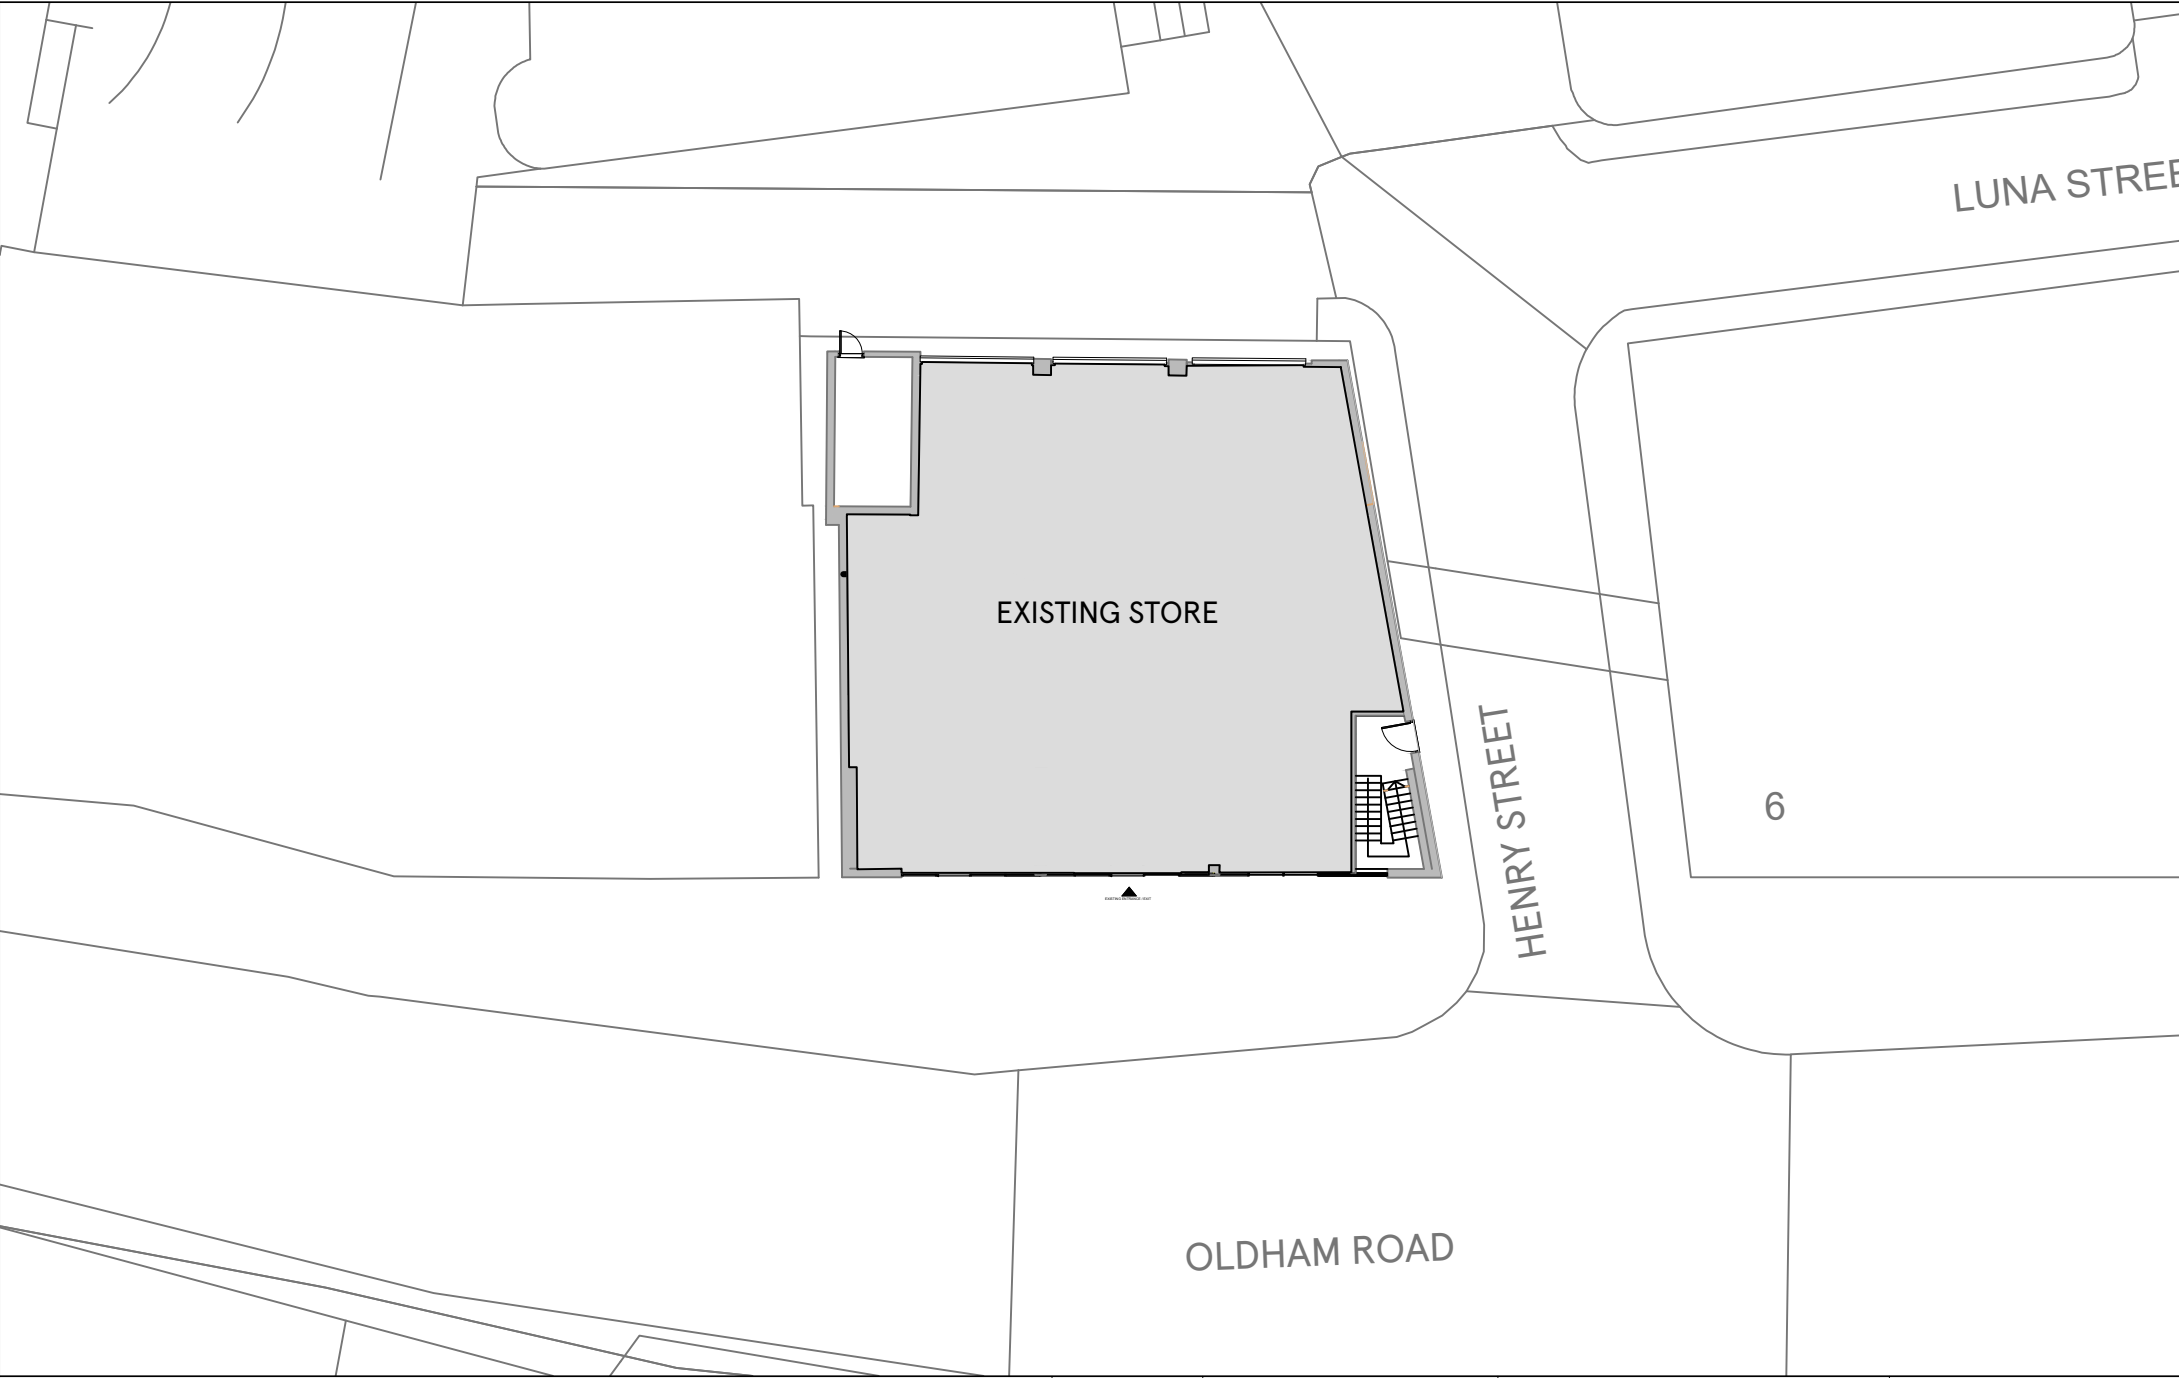

SCALE BAR

 

DRAWING NO 02_OLDH_02J	STORE TYPE EXISTING STORE		TESCO FEASIBILITY PLANNING STORE PLANNING DEPARTMENT PROPERTY SERVICES HIGHWOODS BUILDING, KESTREL WAY WELWYN GARDEN CITY, HERTFORDSHIRE, AL7 1GB UK THE COPYRIGHT AND ALL OTHER RIGHTS IN AND RELATING TO THIS PUBLICATION BELONG TO AND ARE THE SOLE PROPERTY OF TESCO STORES LIMITED ALL RIGHTS ARE RESERVED. NOTWITHSTANDING THE WHOLE OR ANY PART OF THIS PUBLICATION MAY BE REPRODUCED OR TRANSMITTED IN ANY FORM OR BY ANY ELECTRONIC OR MECHANICAL MEANS, WITHOUT PERMISSION IN WRITING FROM THE COPYRIGHT OWNER, TESCO STORES LIMITED.
	SCALE 1:200@A3	DATE 23.06.2022	
	CHECKED BY SHIKHA	CONTENT EXISTING SITE PLAN_ADV	
DRAWN BY MATHURAA			