





EXISTING FRONT ELEVATION



EXISTING REAR ELEVATION

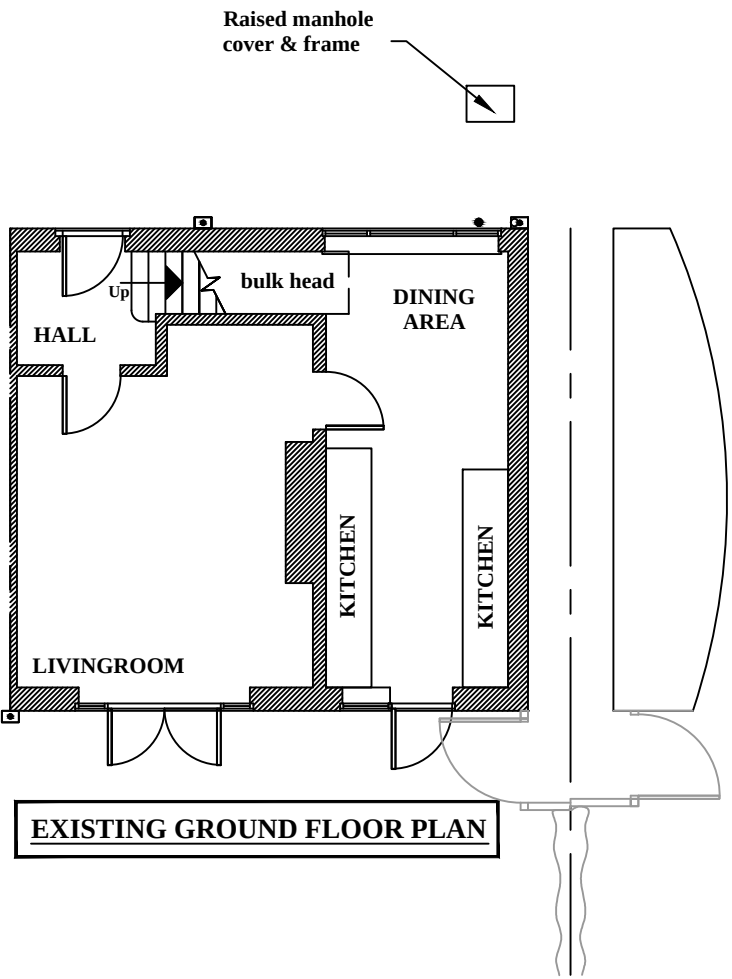

EXISTING GROUND FLOOR PLAN

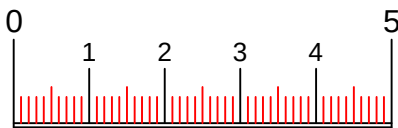

SCALE BAR : METRES

x	xxx	xxx	xx/xx/xx
Rev	Description	By	Date
Initial Issue: xx/xx/xx			

Project Title: **PROPOSED
EXTENSION**

Project Address: **40 EMERY AVENUE
MANCHESTER M21 7LF**

Drawn by: DAC	Checked by: DAC
Date: 10/05/22	Scale: 1:100 @ A3

DAC Designs

100 Cromwell Road
Stretford
Manchester
M32 8QL

Tel:- 0161 865 9340
Mob:- 07857 656 323

Drawing No. 10-05-22-1	Revision -
----------------------------------	----------------------