
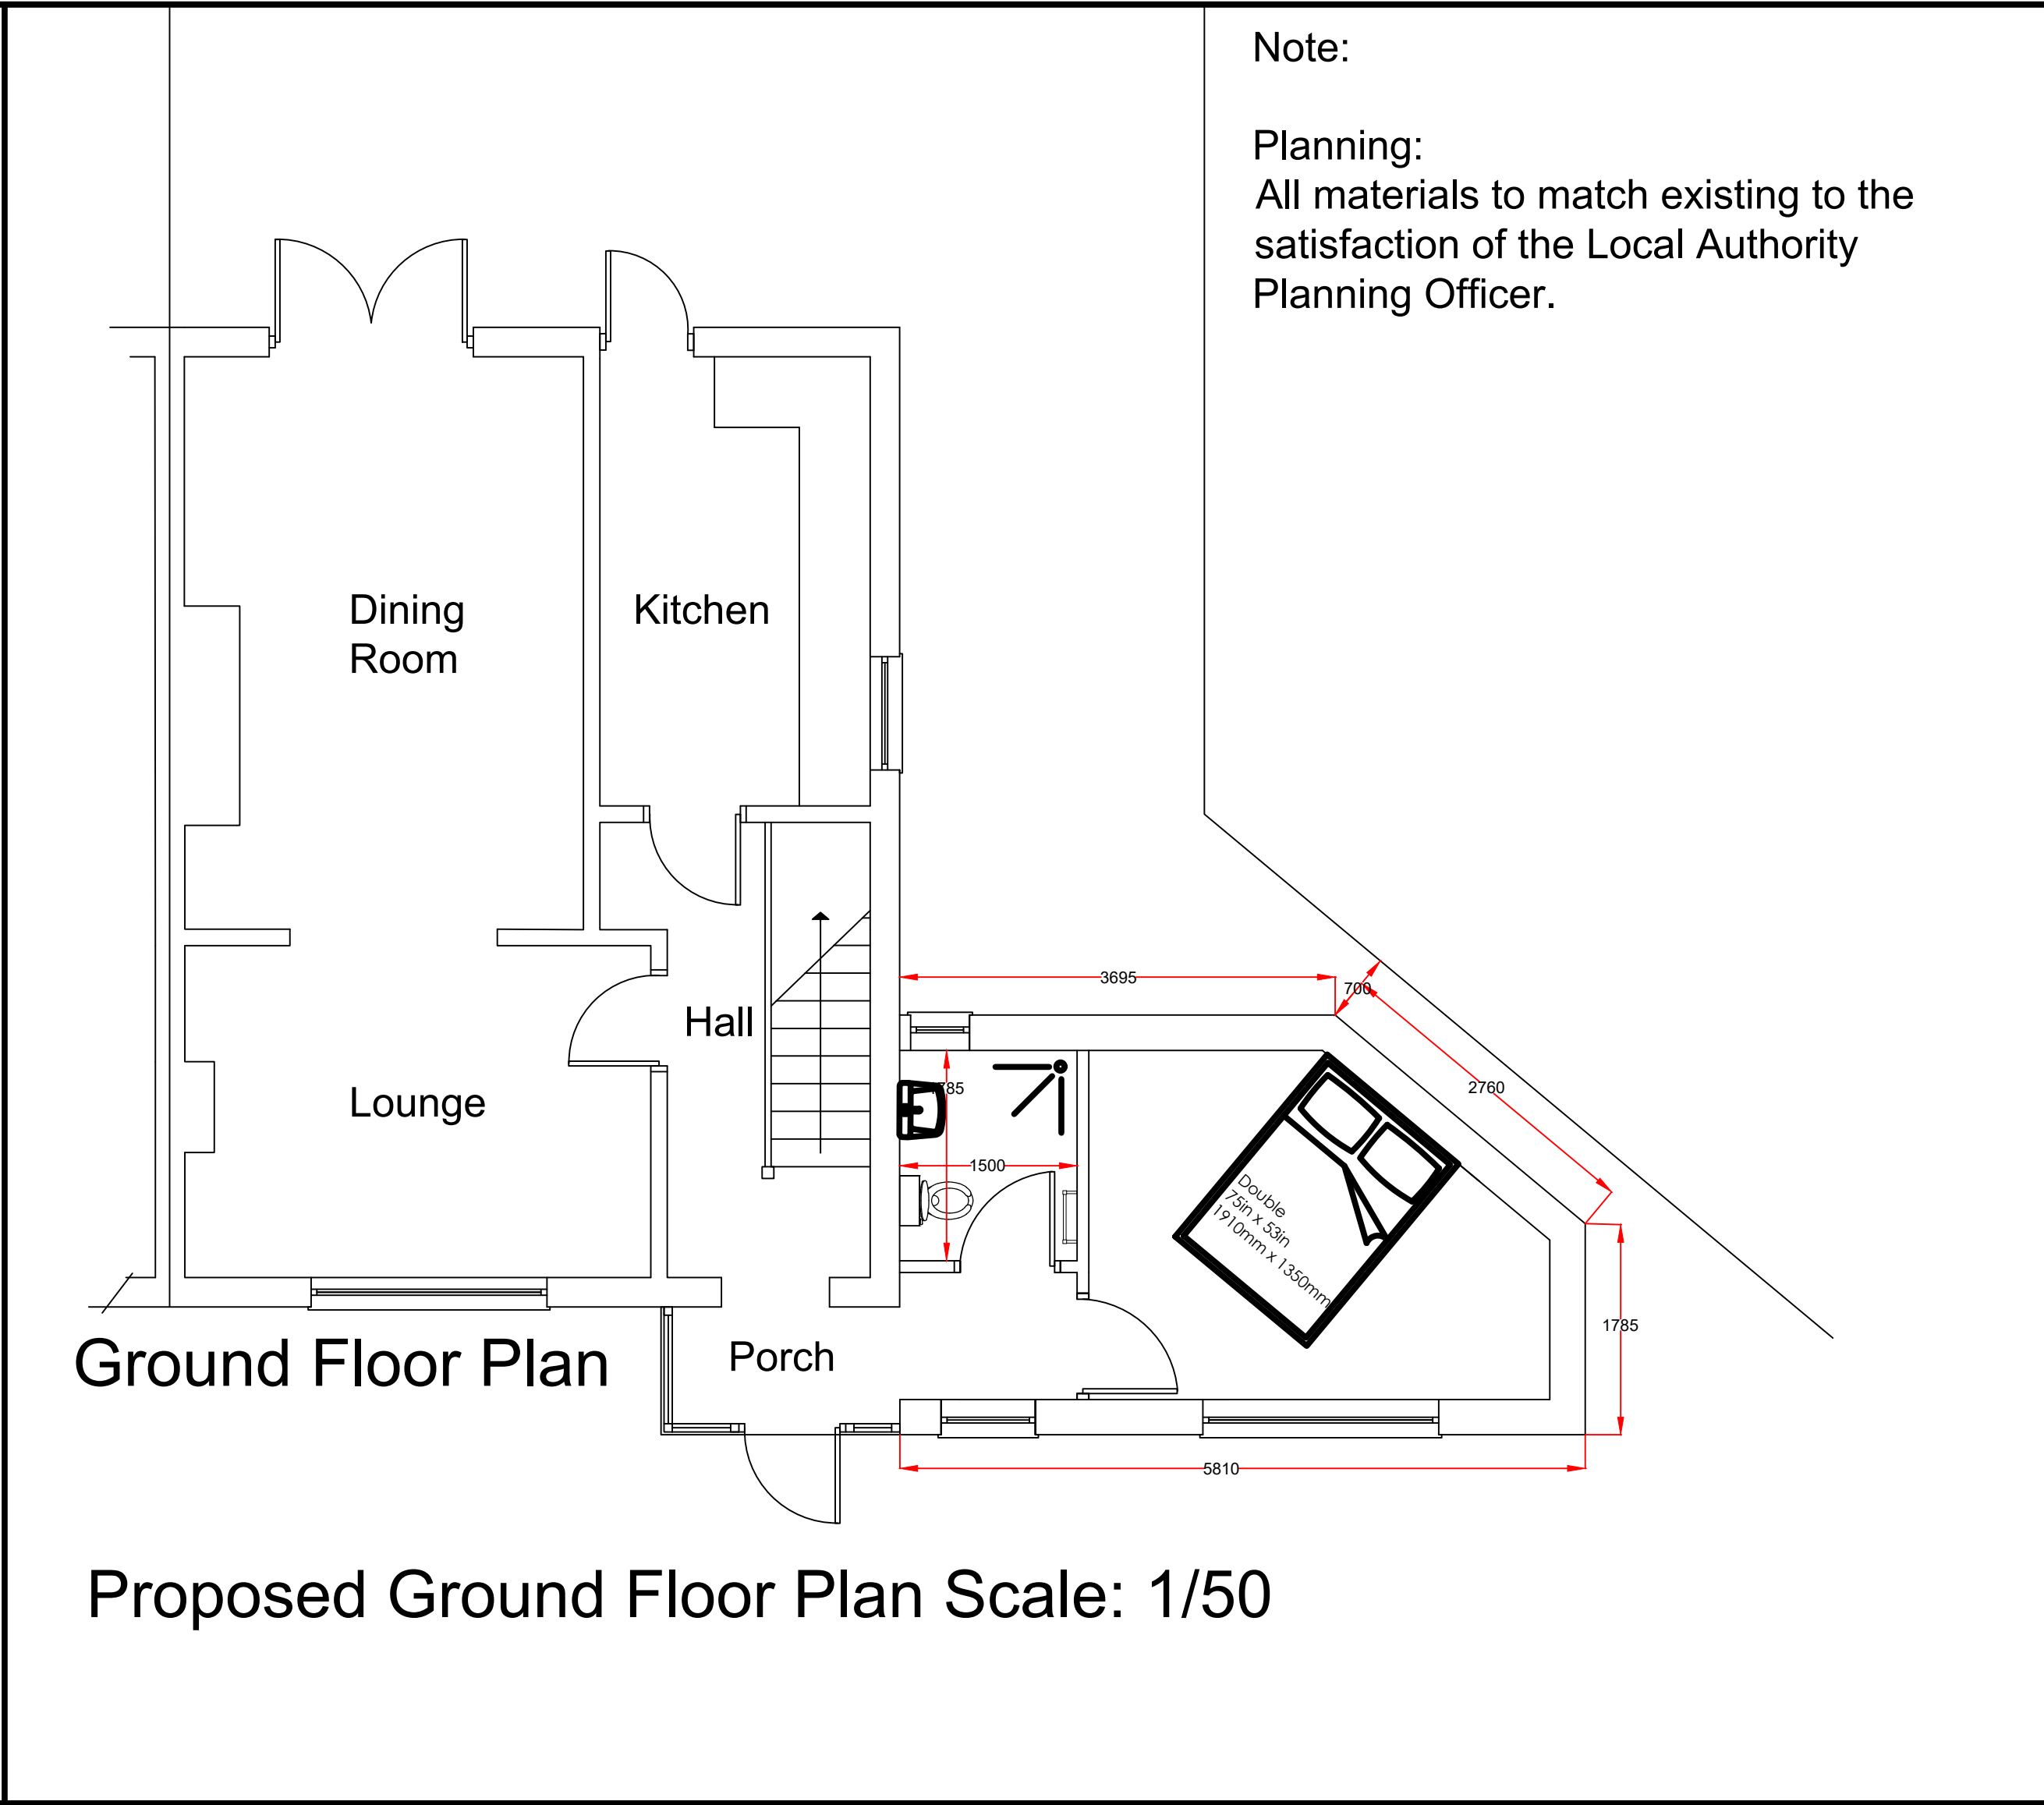
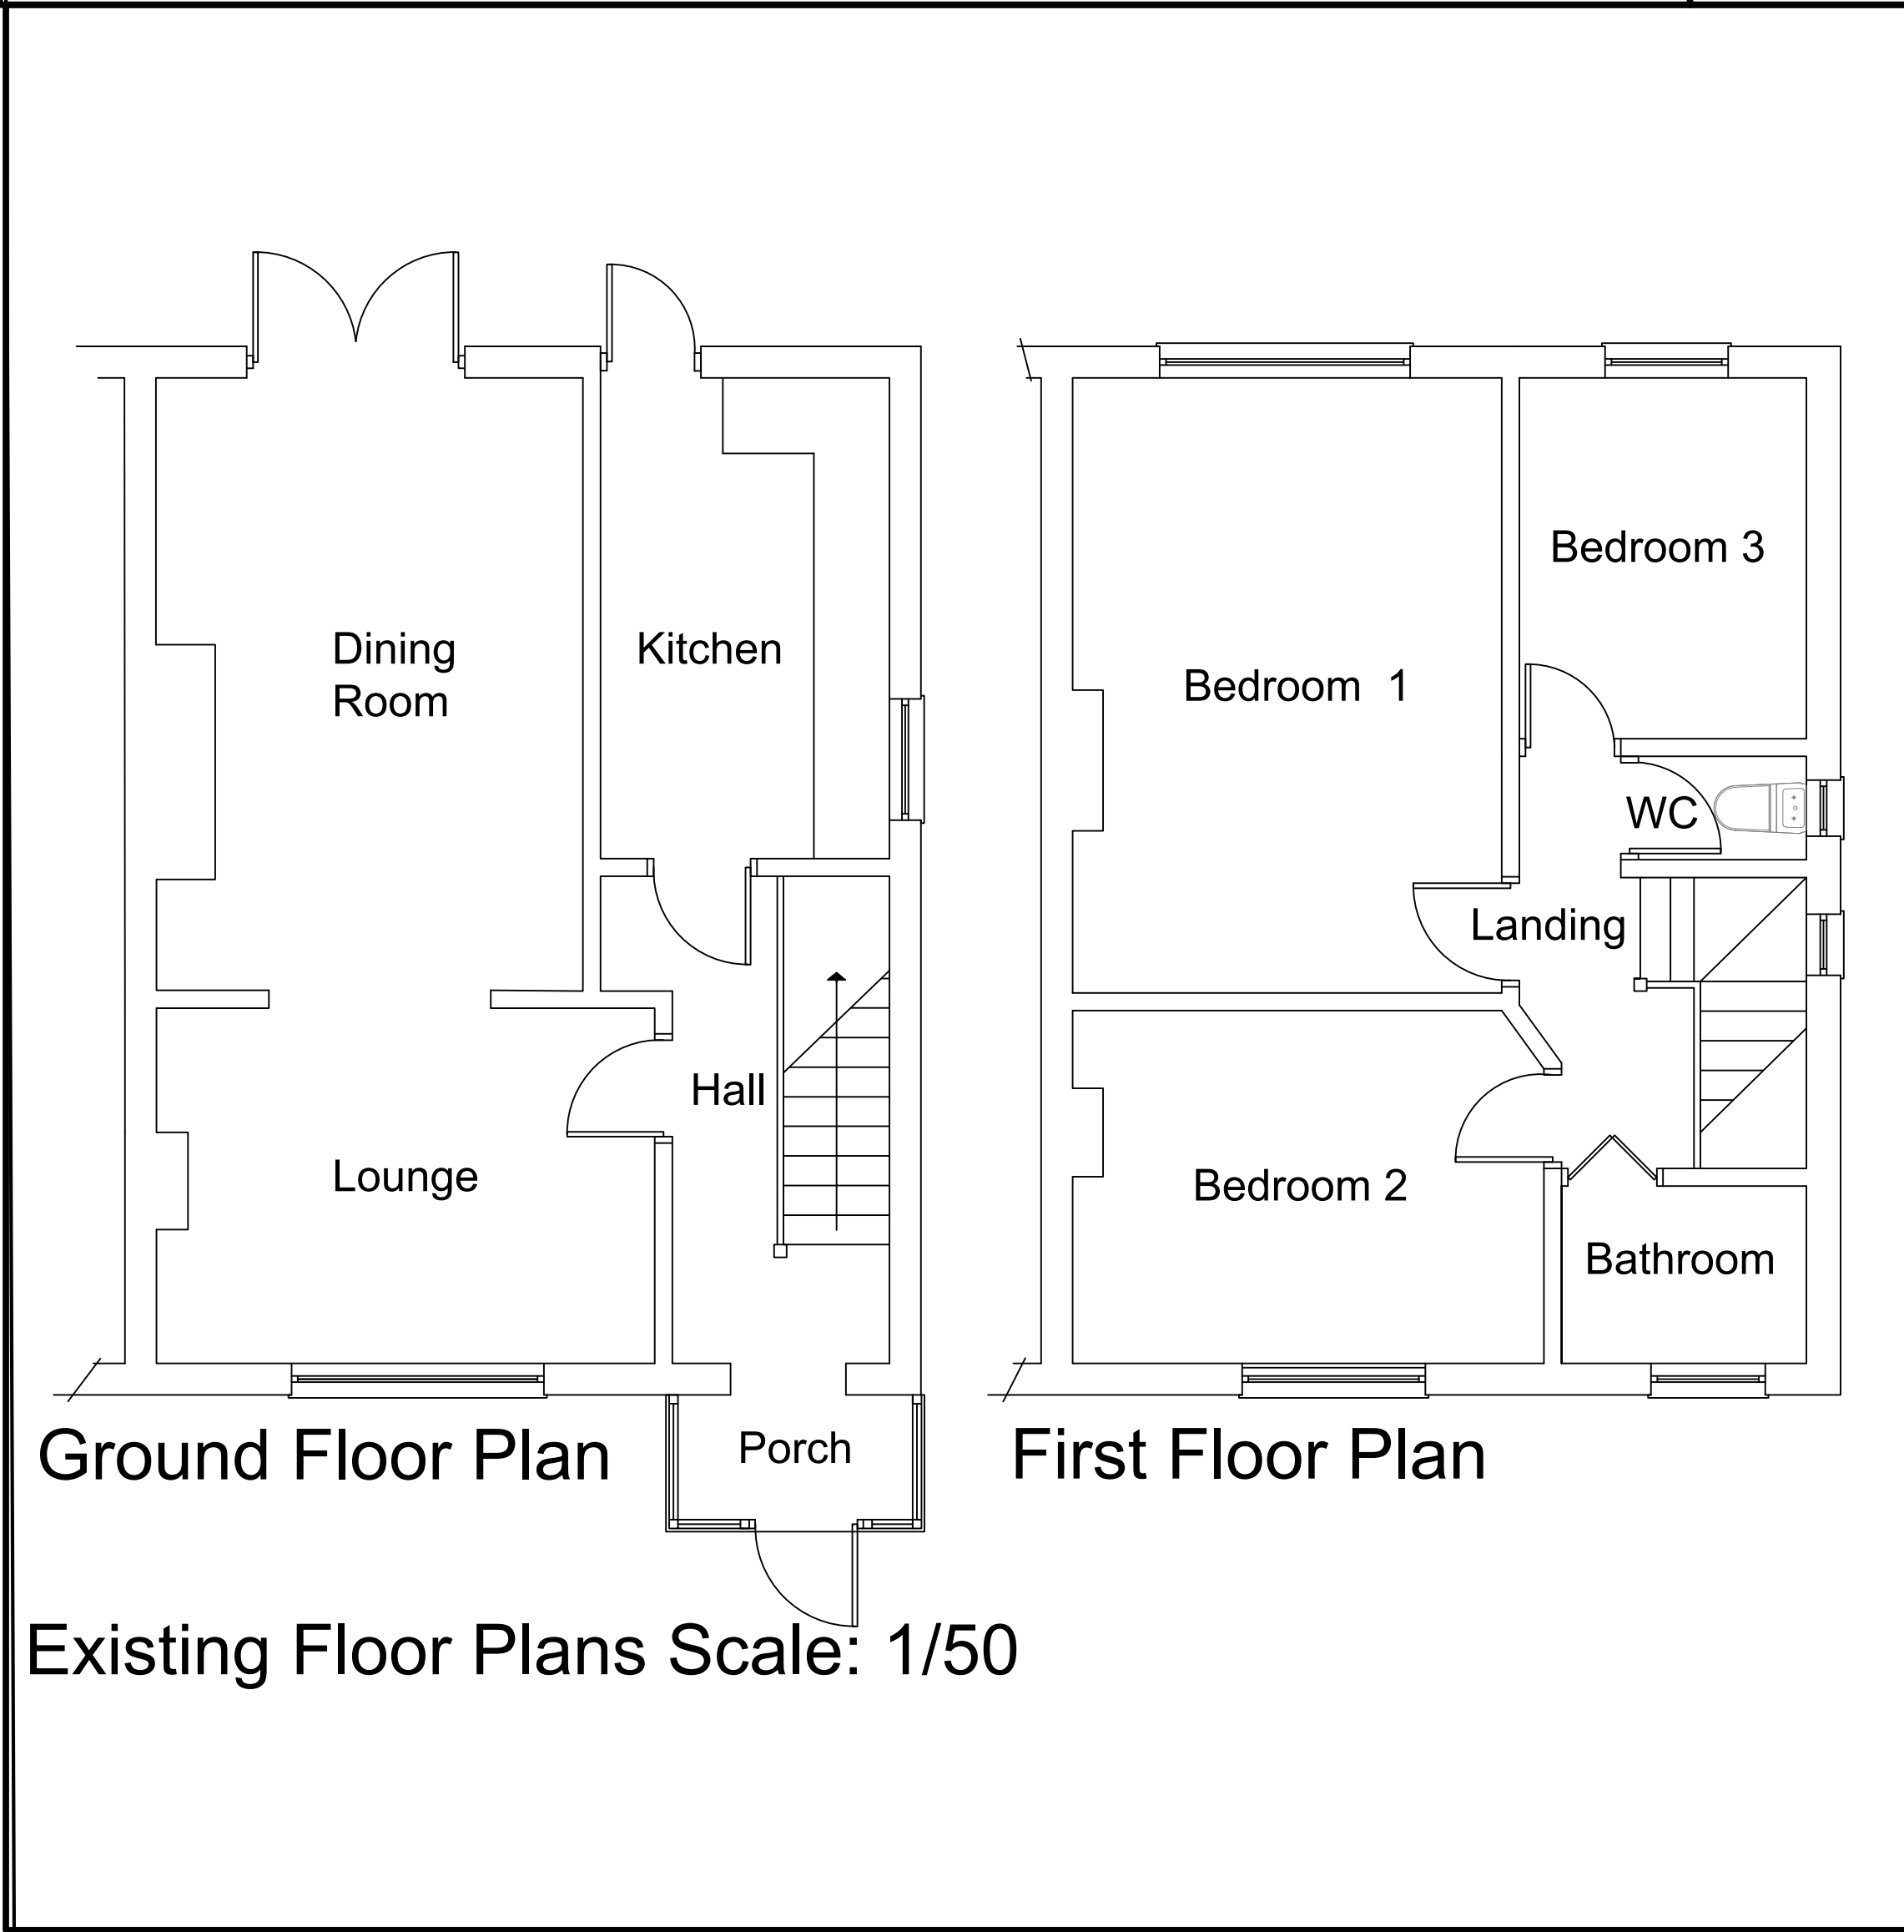


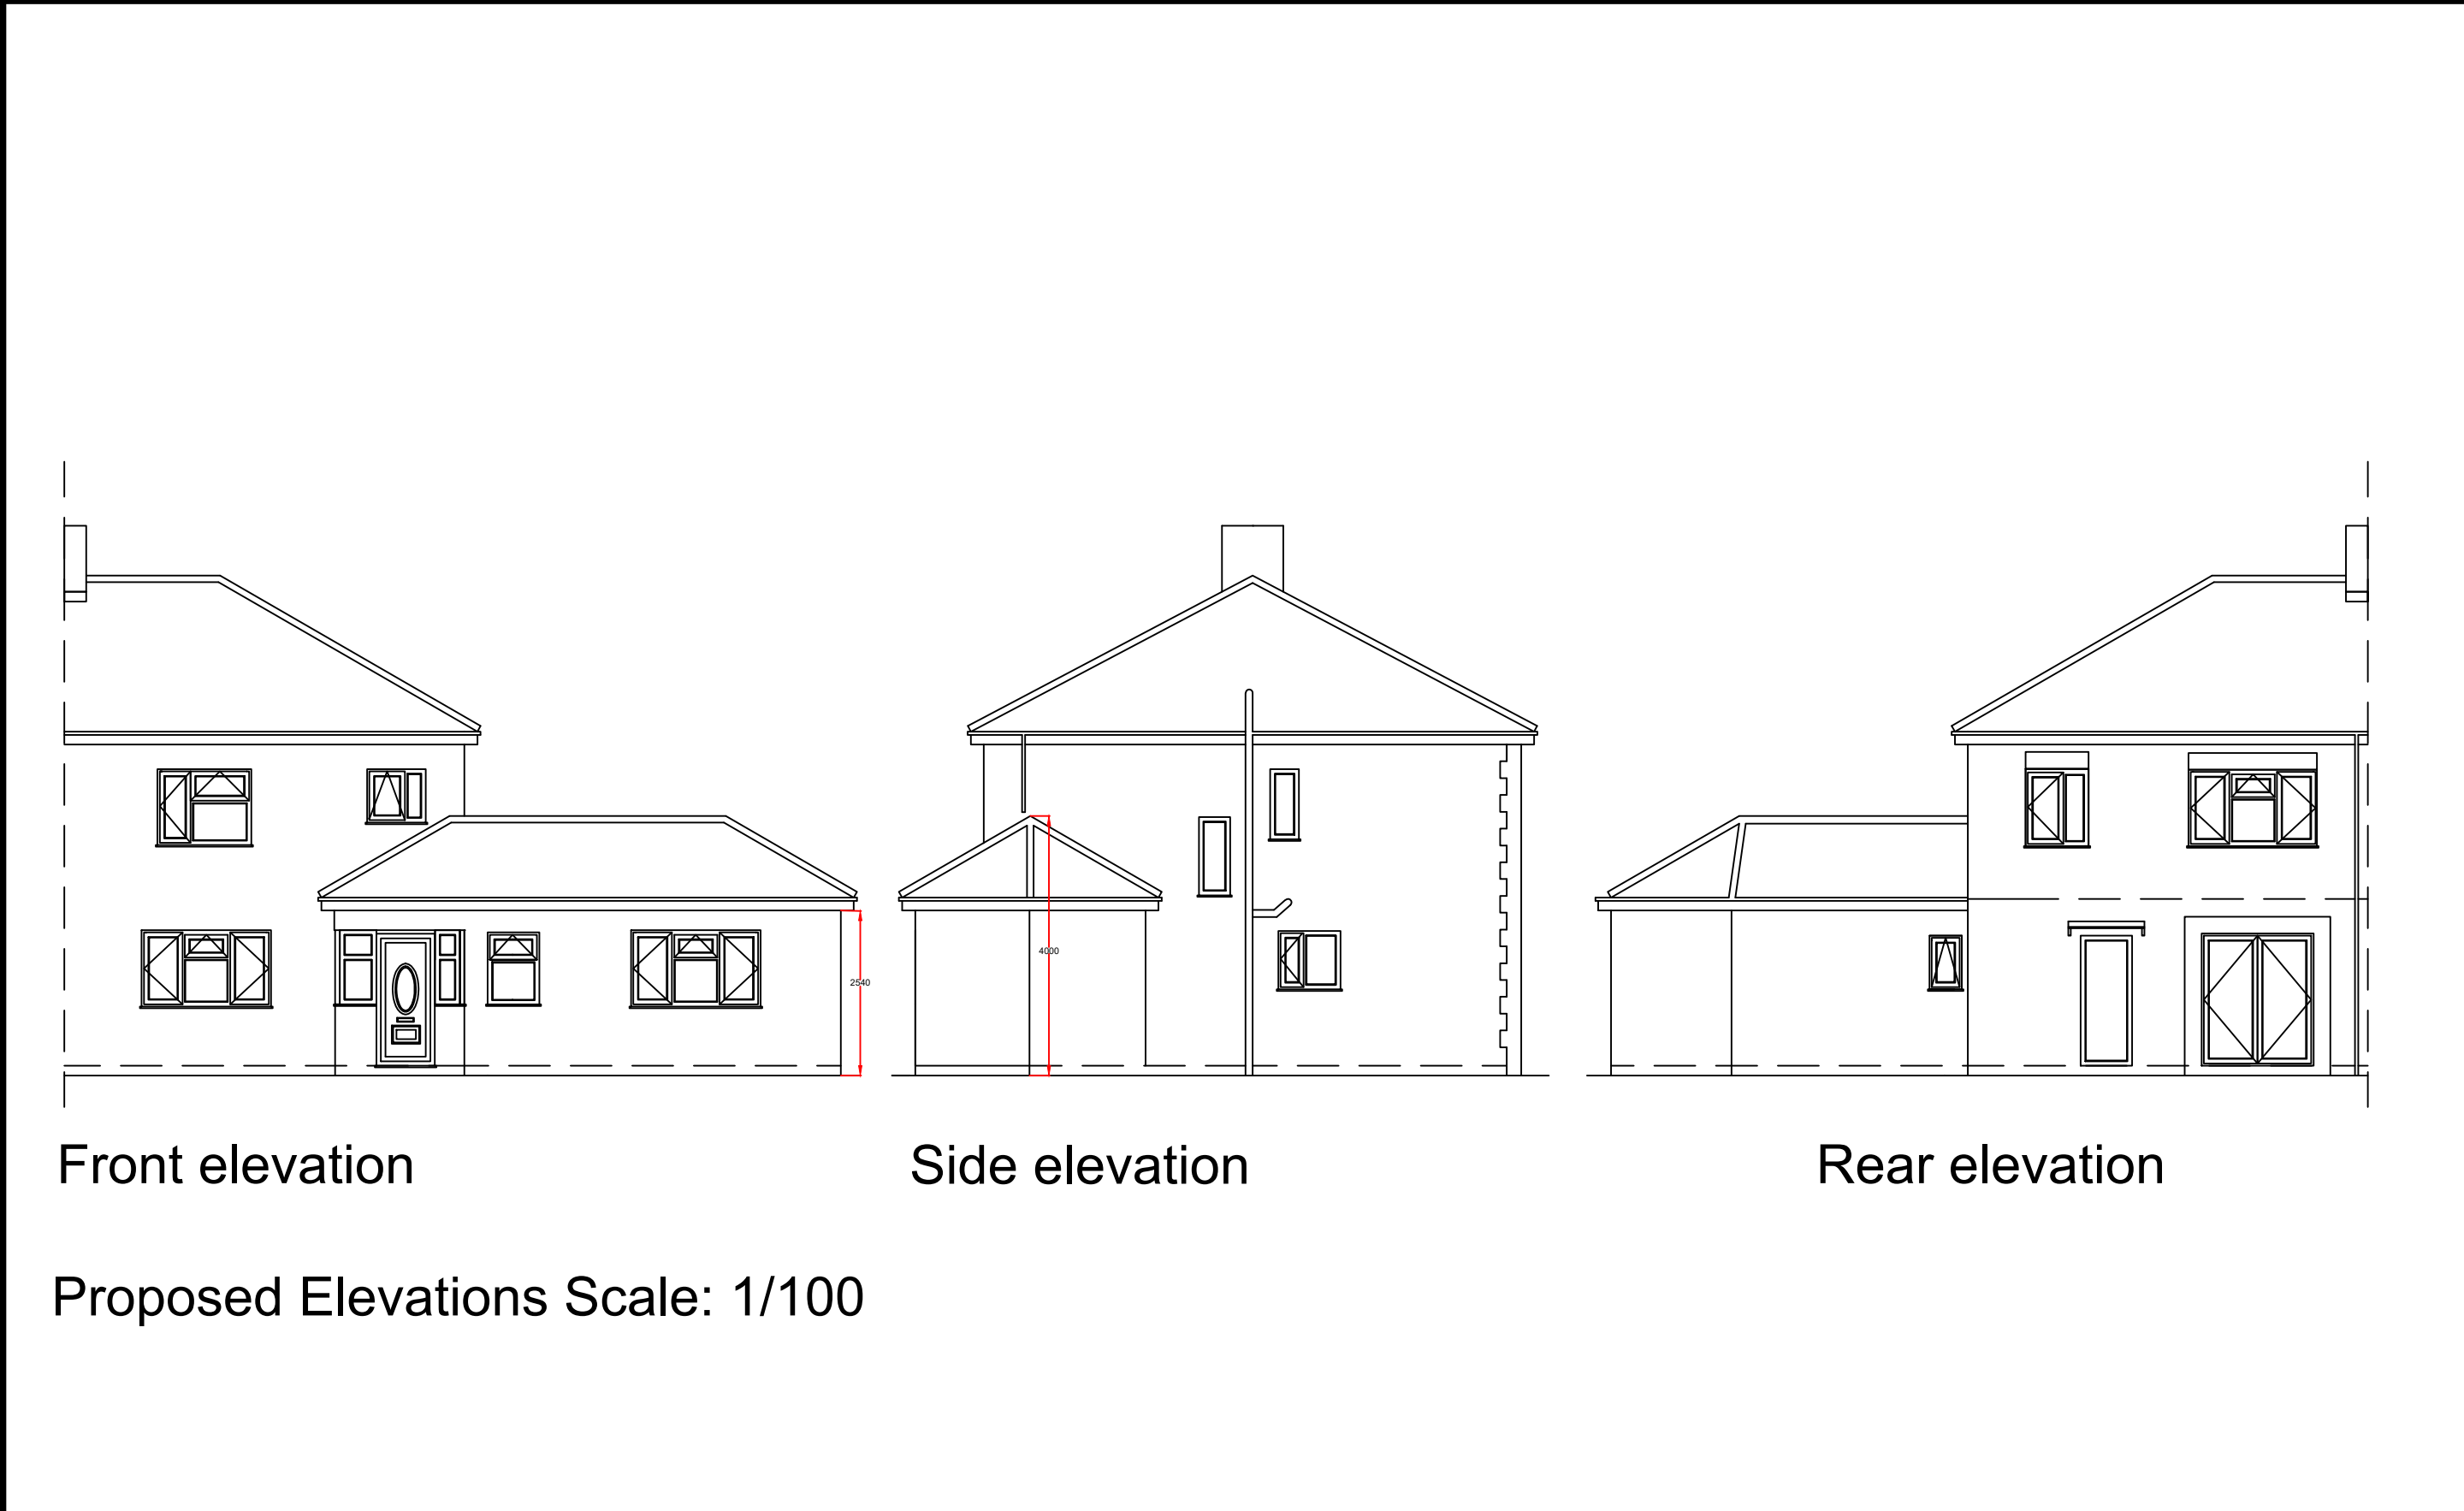

Site Location Plan Scale: 1/1250

Site Location Plan Scale: 1/500

DO NOT SCALE OFF THIS DRAWING

D	11.07.22	MH	Bed repositioned.
C	11.07.22	MH	Bathroom layout altered & repositioned.
B	01.07.22	MH	Bathroom layout altered & repositioned.
A	30.06.22	MH	Bathroom layout altered & repositioned.
Revision:	Date:	By:	Details of Revision:

Client

Mr and Mrs Byrne

Project

18 Morley Avenue, Fallowfield, Manchester, M14 7HB

Project No.	Drawing No.	Rev
	18MA_001 - 001	D

Description

Existing and proposed floor plans and elevations

Hurst Chartered Surveyors
17 PARKFIELD CLOSE
ASTLEY
MANCHESTER
M29 7GH

Scale: As shown on the drawing

Date drawn	Drawn by	authorised by
22.06.2022	MH	MH

purpose of issue

planning ☒ building regs ☐ tender ☐ party wall ☐ approval ☒ construction ☐