



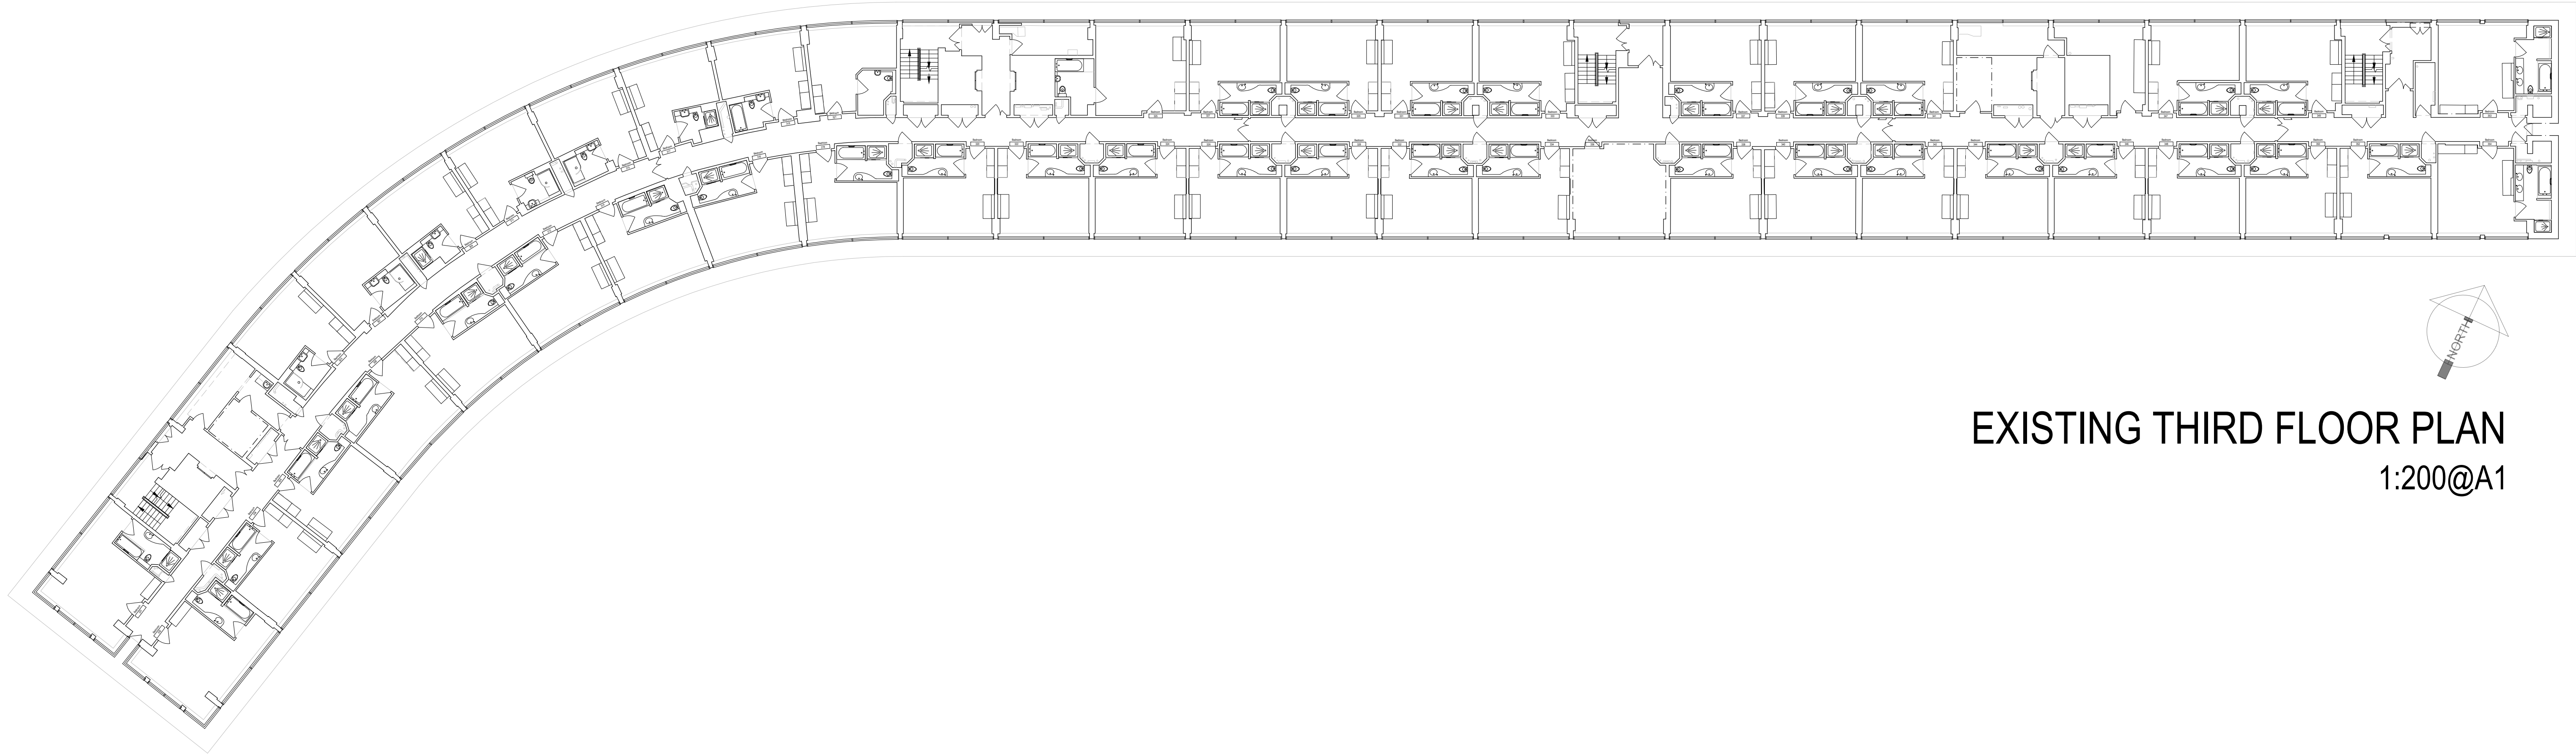

EXISTING THIRD FLOOR PLAN
1:200@A1

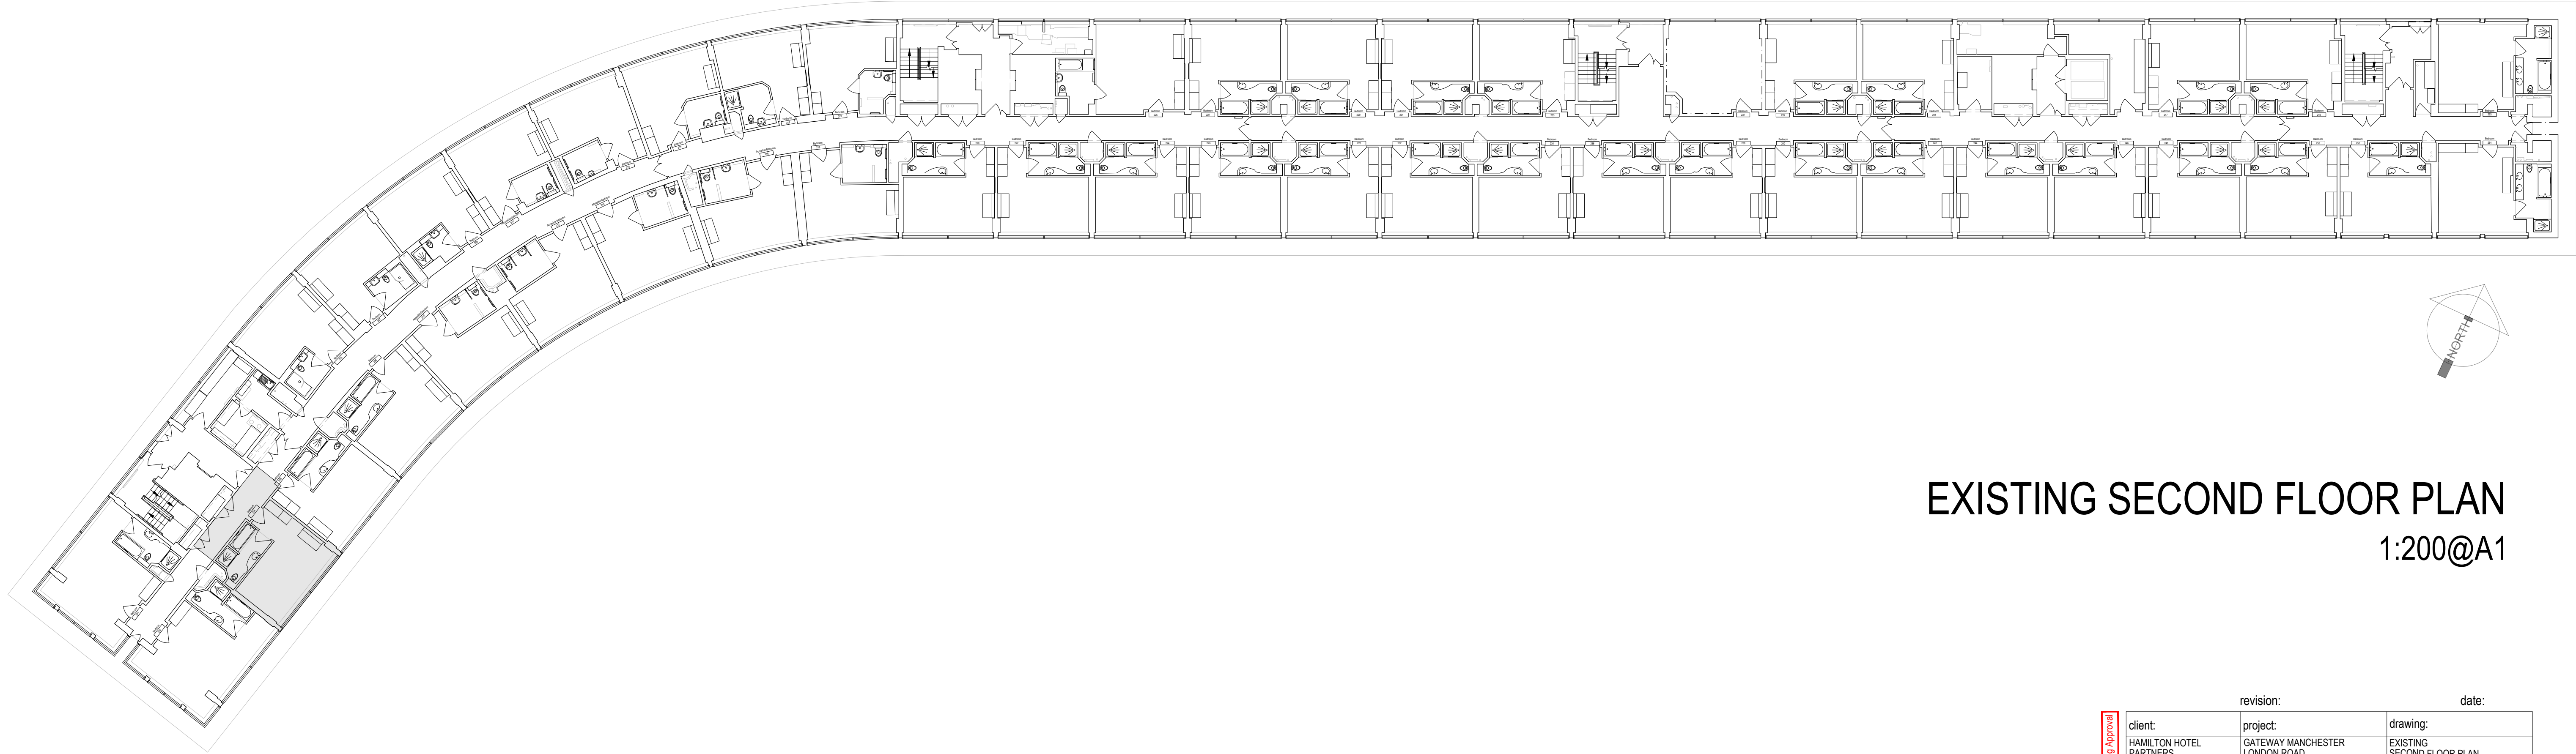

EXISTING SECOND FLOOR PLAN
1:200@A1

0 2 5 10 20m

		revision:		date:	
client:	project:	drawing:			
HAMILTON HOTEL PARTNERS	GATEWAY MANCHESTER LONDON ROAD MANCHESTER, M1 2PG	EXISTING SECOND FLOOR PLAN THIRD FLOOR PLAN			
project no:	drawing no:	revision:	drawn:	checked:	date: scale @ A1
7442	PS.04	#	JK	09.06.22	1:200