





Location Plan Scale 1:1250

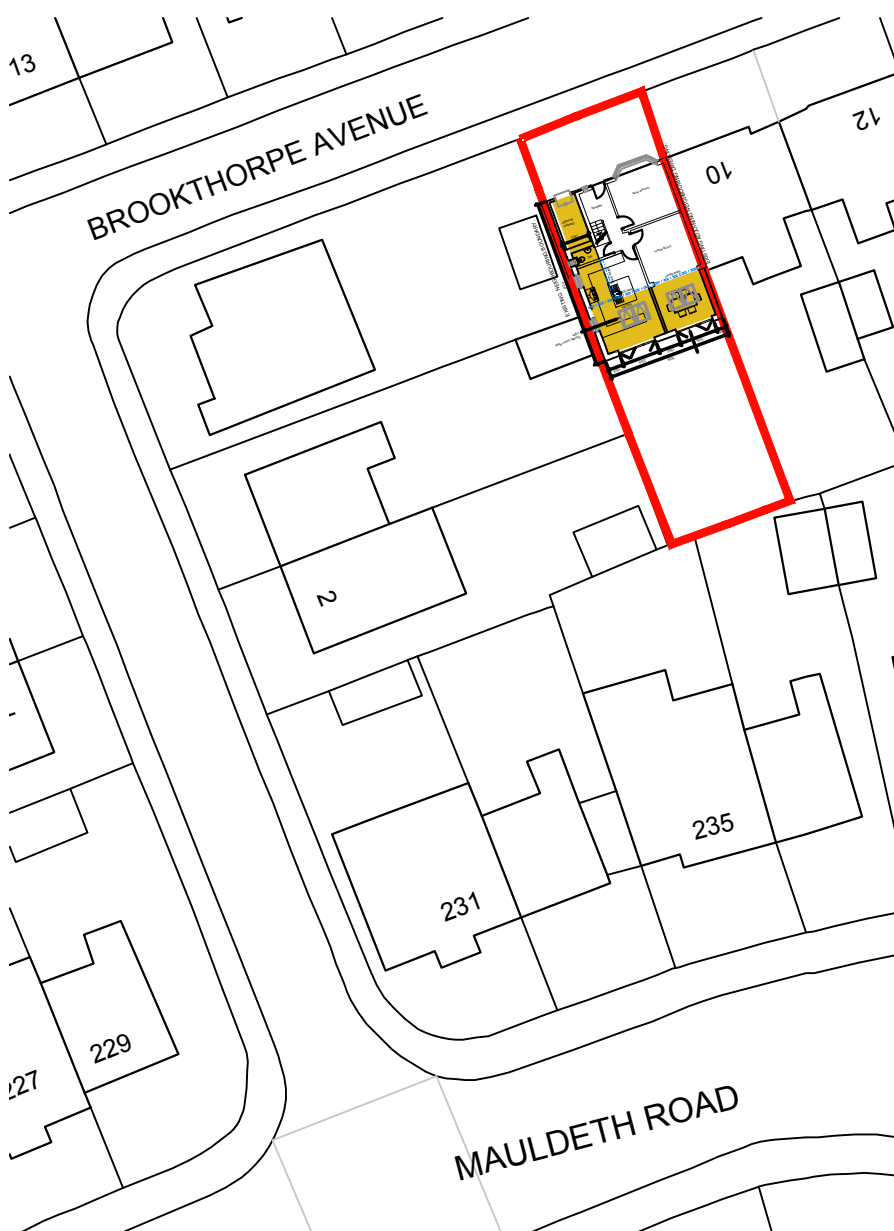

Site Plan Scale 1:500

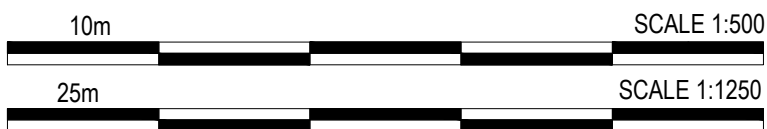

FOR PLANNING

| AMENDMENTS   | DATE                                    |
|---|-----------------------------------------|
| <b>Architectural Aesthetics</b><br>Seymour House, Manchester, M16 9GR<br>Tel: 07483 216306<br>e-mail: architectural.aesthetics2@gmail.com<br>website |                                         |
| DRAWN: AP<br>CHECKED:   | DATE: 30/06/2022<br>SCALE: As Shown @A4 |
| PROJECT:<br>LOCATION AND SITE PLAN<br>8 BROOKTHORPE AVENUE M19 1AD                                                                                   |                                         |
| CLIENT:<br>MRS HUMA   |                                         |
| JOB TITLE:<br>SINGLE STOREY SIDE AND REAR EXTENSION                                                                                                  |                                         |
| JOB No:<br>DWG220630-01   |                                         |