



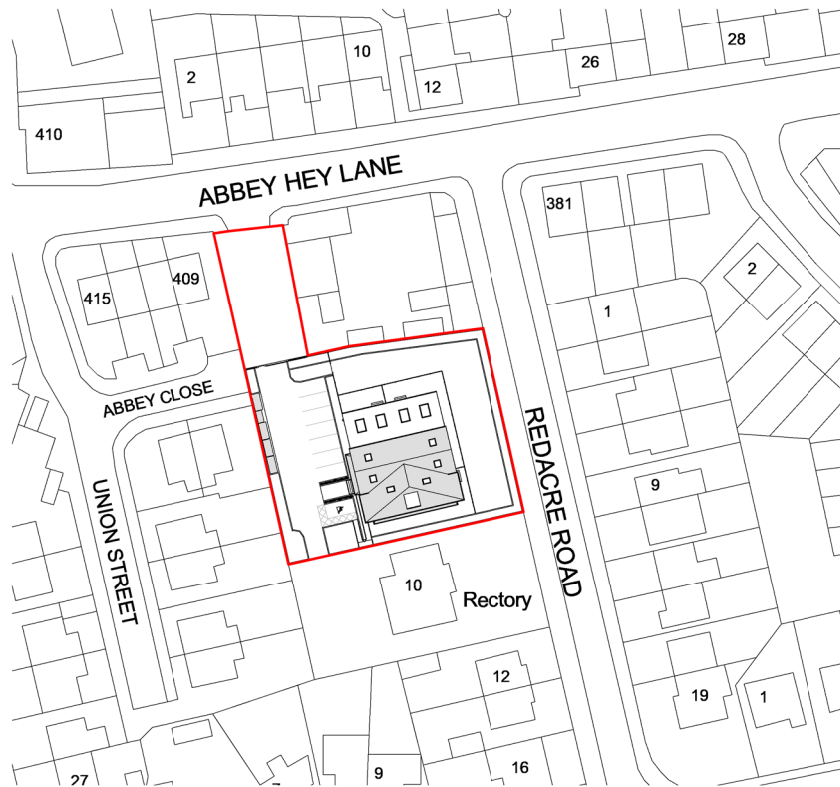

LOCATION PLAN
1 : 1250

@A3

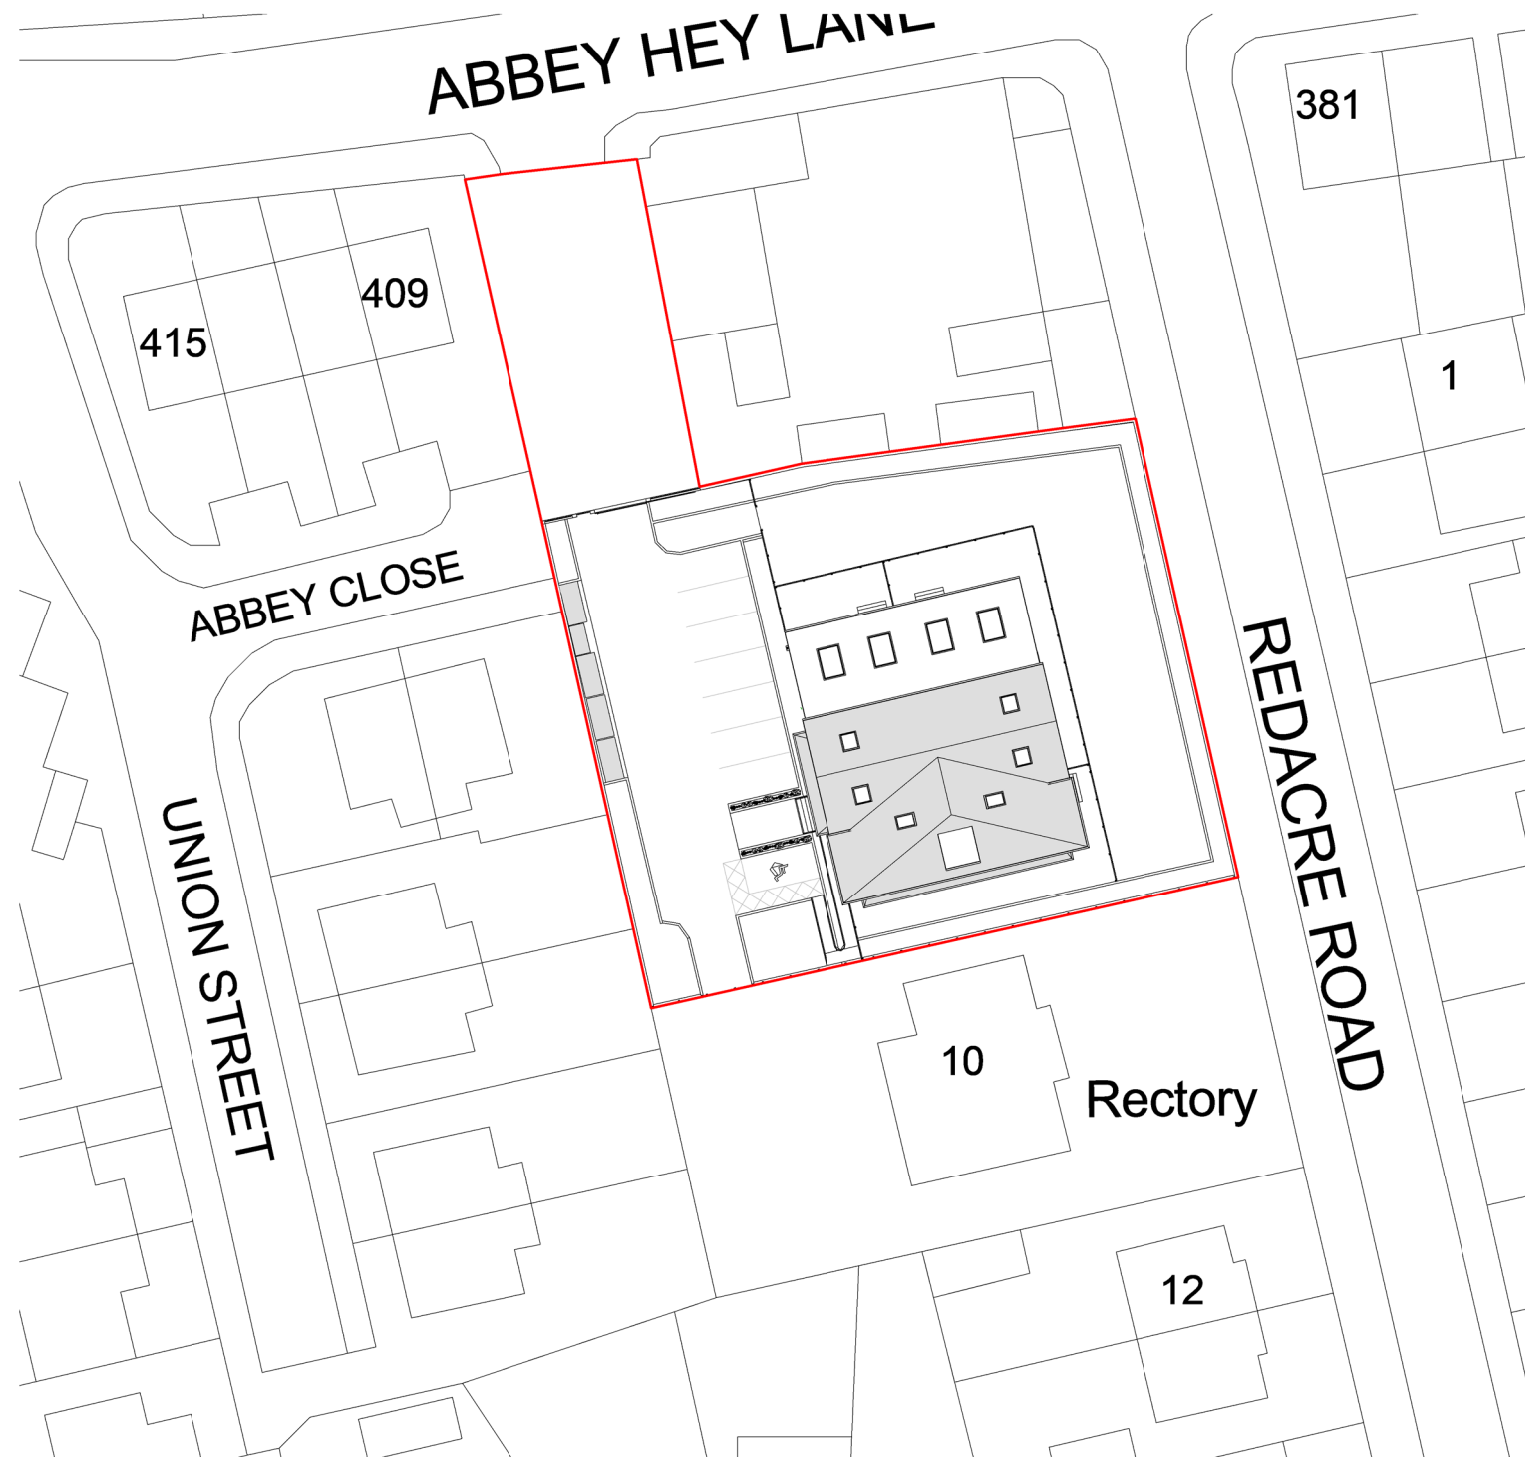

BLOCK PLAN
1 : 500

@A3



Written dimensions to be taken in preferences to scaled dimensions. The Contractor is responsible for checking all dimensions before work starts.

All work is to be carried out to the requirements, and to the satisfaction of the Local Authority.
These drawings are for planning purposes only

Any discrepancies to be brought to the attention of 4D Planning Consultants immediately.

Description					
Rev	Date	Description	by	chk	

4D PLANNING™
Chartered Town Planners & Architectural Technicians

Architecture | Town Planning

T: 0203 1500 183 www.GetMePlanning.com


www.GetMePlanning.com

Client
Mr Asim Saleem


Project
**St Georges, AbbeyHey Ln,
Manchester M18 8RB**

Title
**BLOCK AND
LOCATION PLANS**

Date: 02.02.2022	Rev:
Scale: 1:100@A3	REV A
Drawing No.4D-233 P 00	25.06.2022
Drawn by : MAX	

 

GROUND FLOOR

 

Written dimensions to be taken in preferences to scaled dimensions. The Contractor is responsible for checking all dimensions before work starts.

All work is to be carried out to the requirements, and to the satisfaction of the Local Authority. These drawings are for planning purposes only

Any discrepancies to be brought to the attention of 4D Planning Consultants immediately.

Description

- FLAT1:
2 BEDROOM, 4 PERSON
AREA: 74.30 M²
- FLAT2:
3 BEDROOM, 5 PERSON
AREA: 92.50 M²
- FLAT3:
2 BEDROOM, 3 PERSON
AREA: 70.30 M²

Rev	Date	Description	by	chk

4D PLANNING™
Chartered Town Planners & Architectural Technicians

Architecture | Town Planning

T: 0203 1500 183 www.GetMePlanning.com

www.GetMePlanning.com

Client
Mr Asim Saleem

Project
St Georges, AbbeyHey Ln,
Manchester M18 8RB

Title
PROPOSED DRAWINGS
FLOOR PLANS

Date:	02.02.2022	Rev:	
Scale:	1:100@A3	Rev:	REV A
Drawing No.	4D-233 P 01	Rev:	25.06.2022
Drawn by :	MAX		



Written dimensions to be taken in preferences to scaled dimensions. The Contractor is responsible for checking all dimensions before work starts.

All work is to be carried out to the requirements, and to the satisfaction of the Local Authority.
These drawings are for planning purposes only

Any discrepancies to be brought to the attention of 4D Planning Consultants immediately.

Description

- FLAT4:
2 BEDROOM, 3 PERSON
AREA: 76.10 M²
- FLAT5:
2 BEDROOM, 3 PERSON
AREA: 77.30 M²

Rev	Date	Description	by	chk

4D PLANNING™
Chartered Town Planners & Architectural Technicians

Architecture | Town Planning

T: 0203 1500 183 www.GetMePlanning.com


www.GetMePlanning.com

Client
Mr Asim Saleem

Project
**St Georges, AbbeyHey Ln,
Manchester M18 8RB**



Title
**PROPOSED DRAWINGS
FLOOR PLANS**

Date:	02.02.2022	Rev:	
Scale:	1:100@A3	REV A	25.06.2022
Drawing No.	4D-233 P 02		
Drawn by :	MAX		

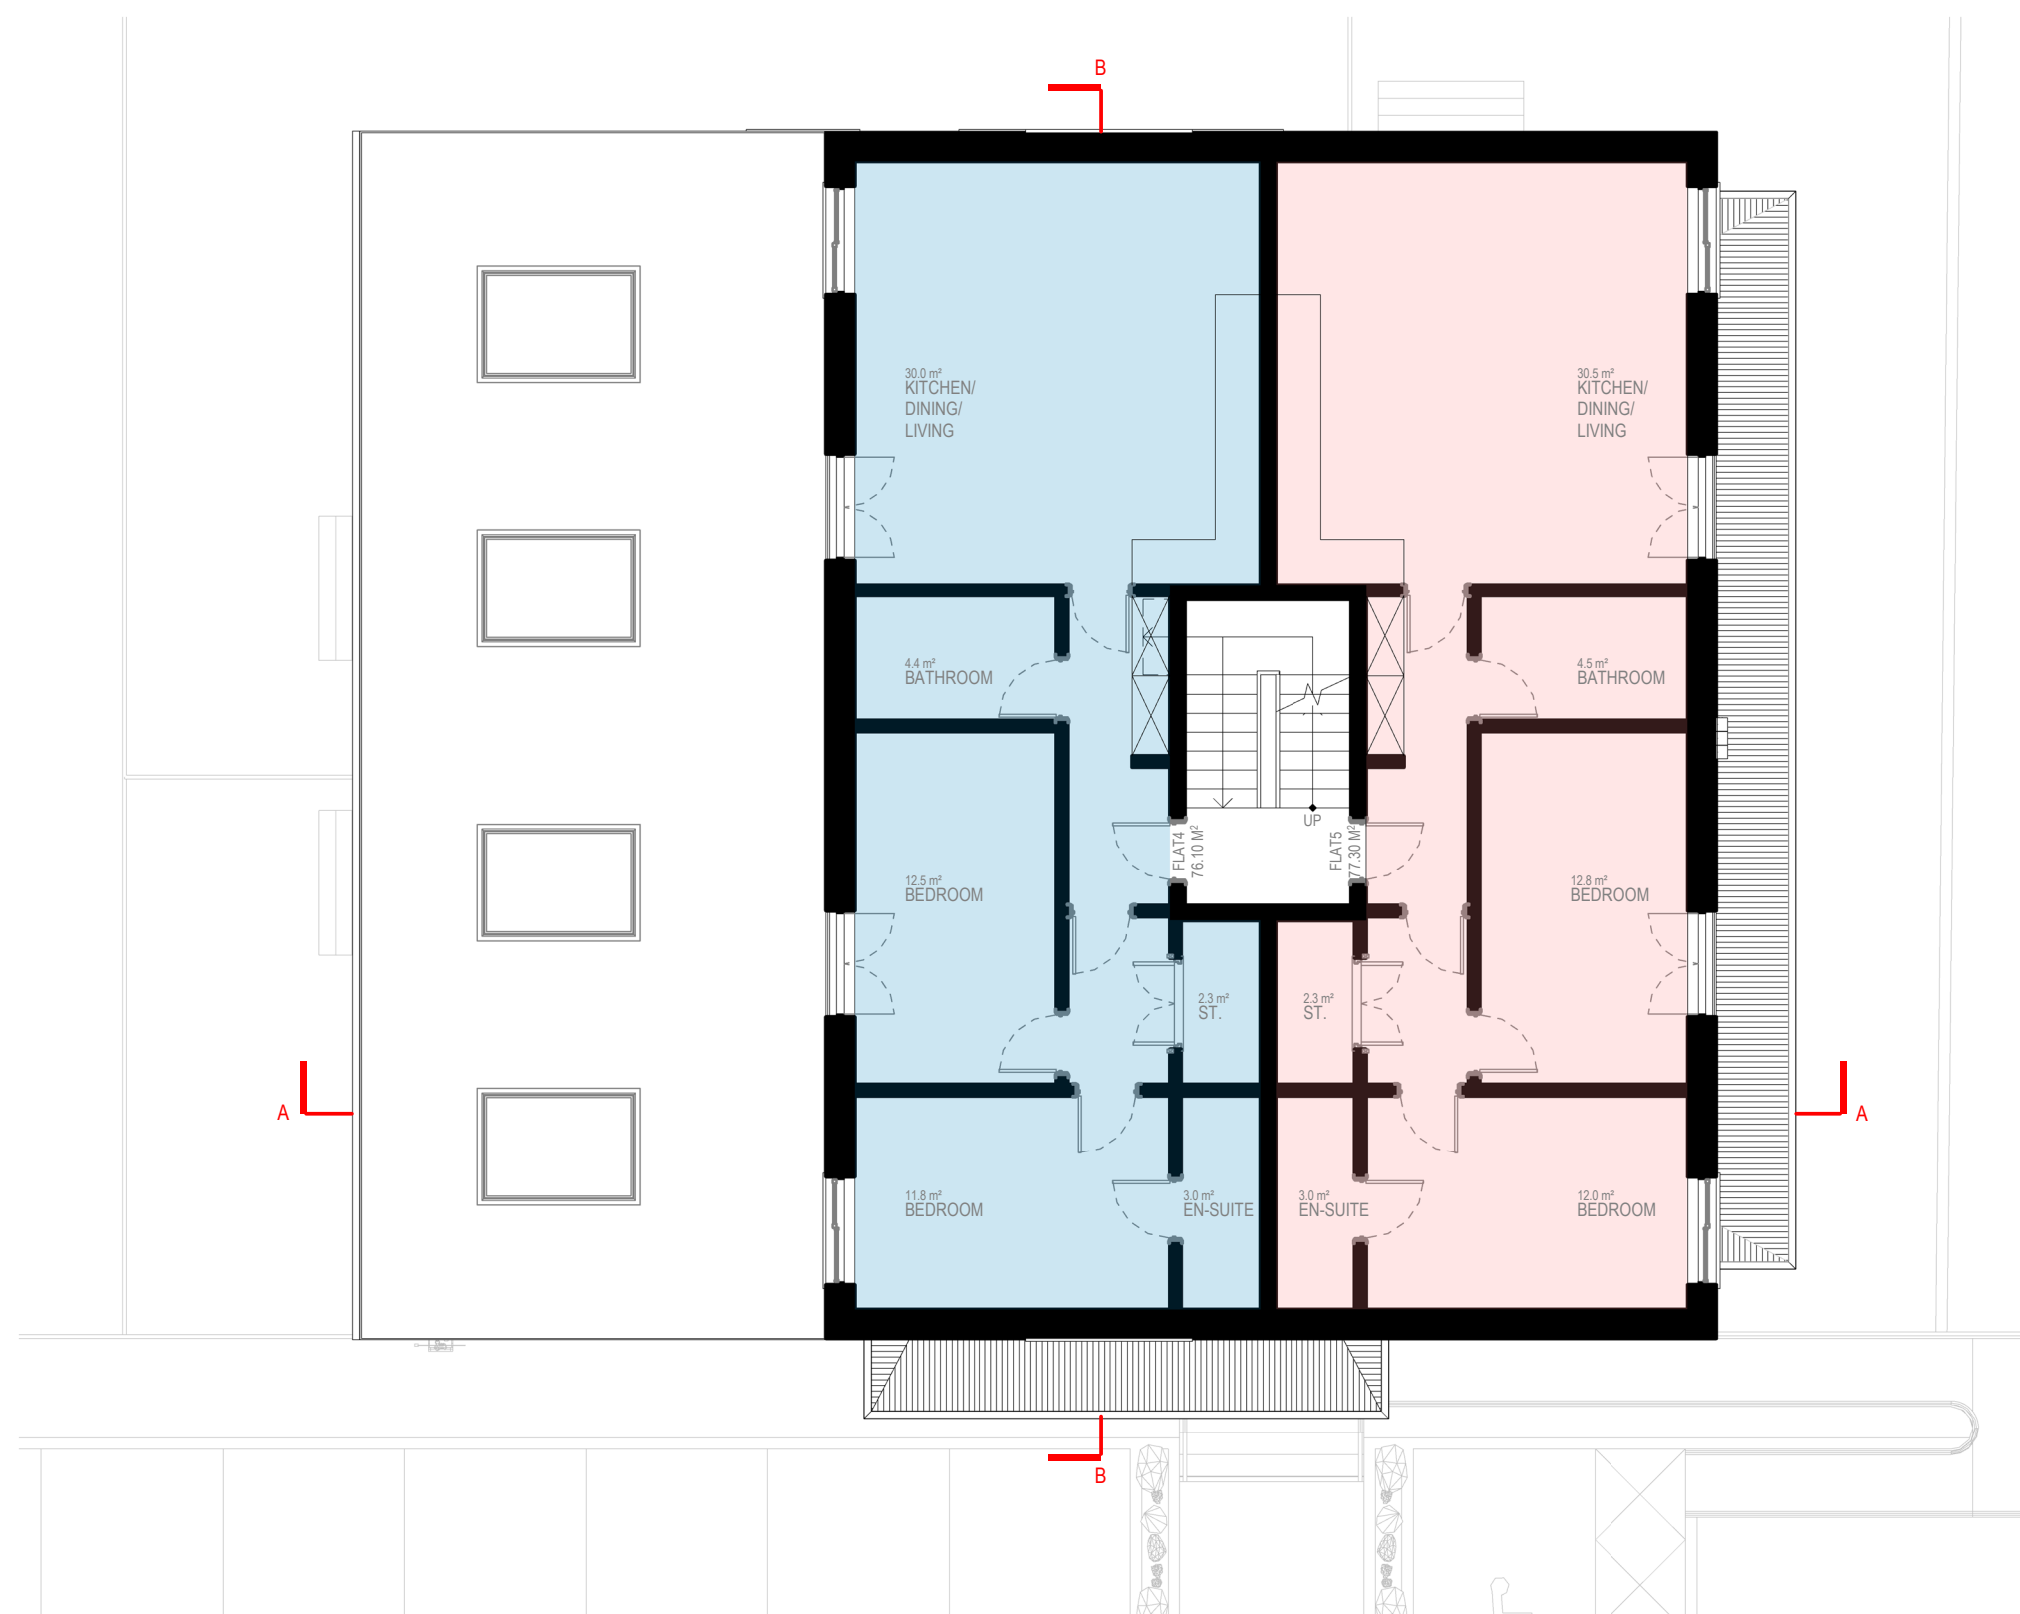


FIRST FLOOR



 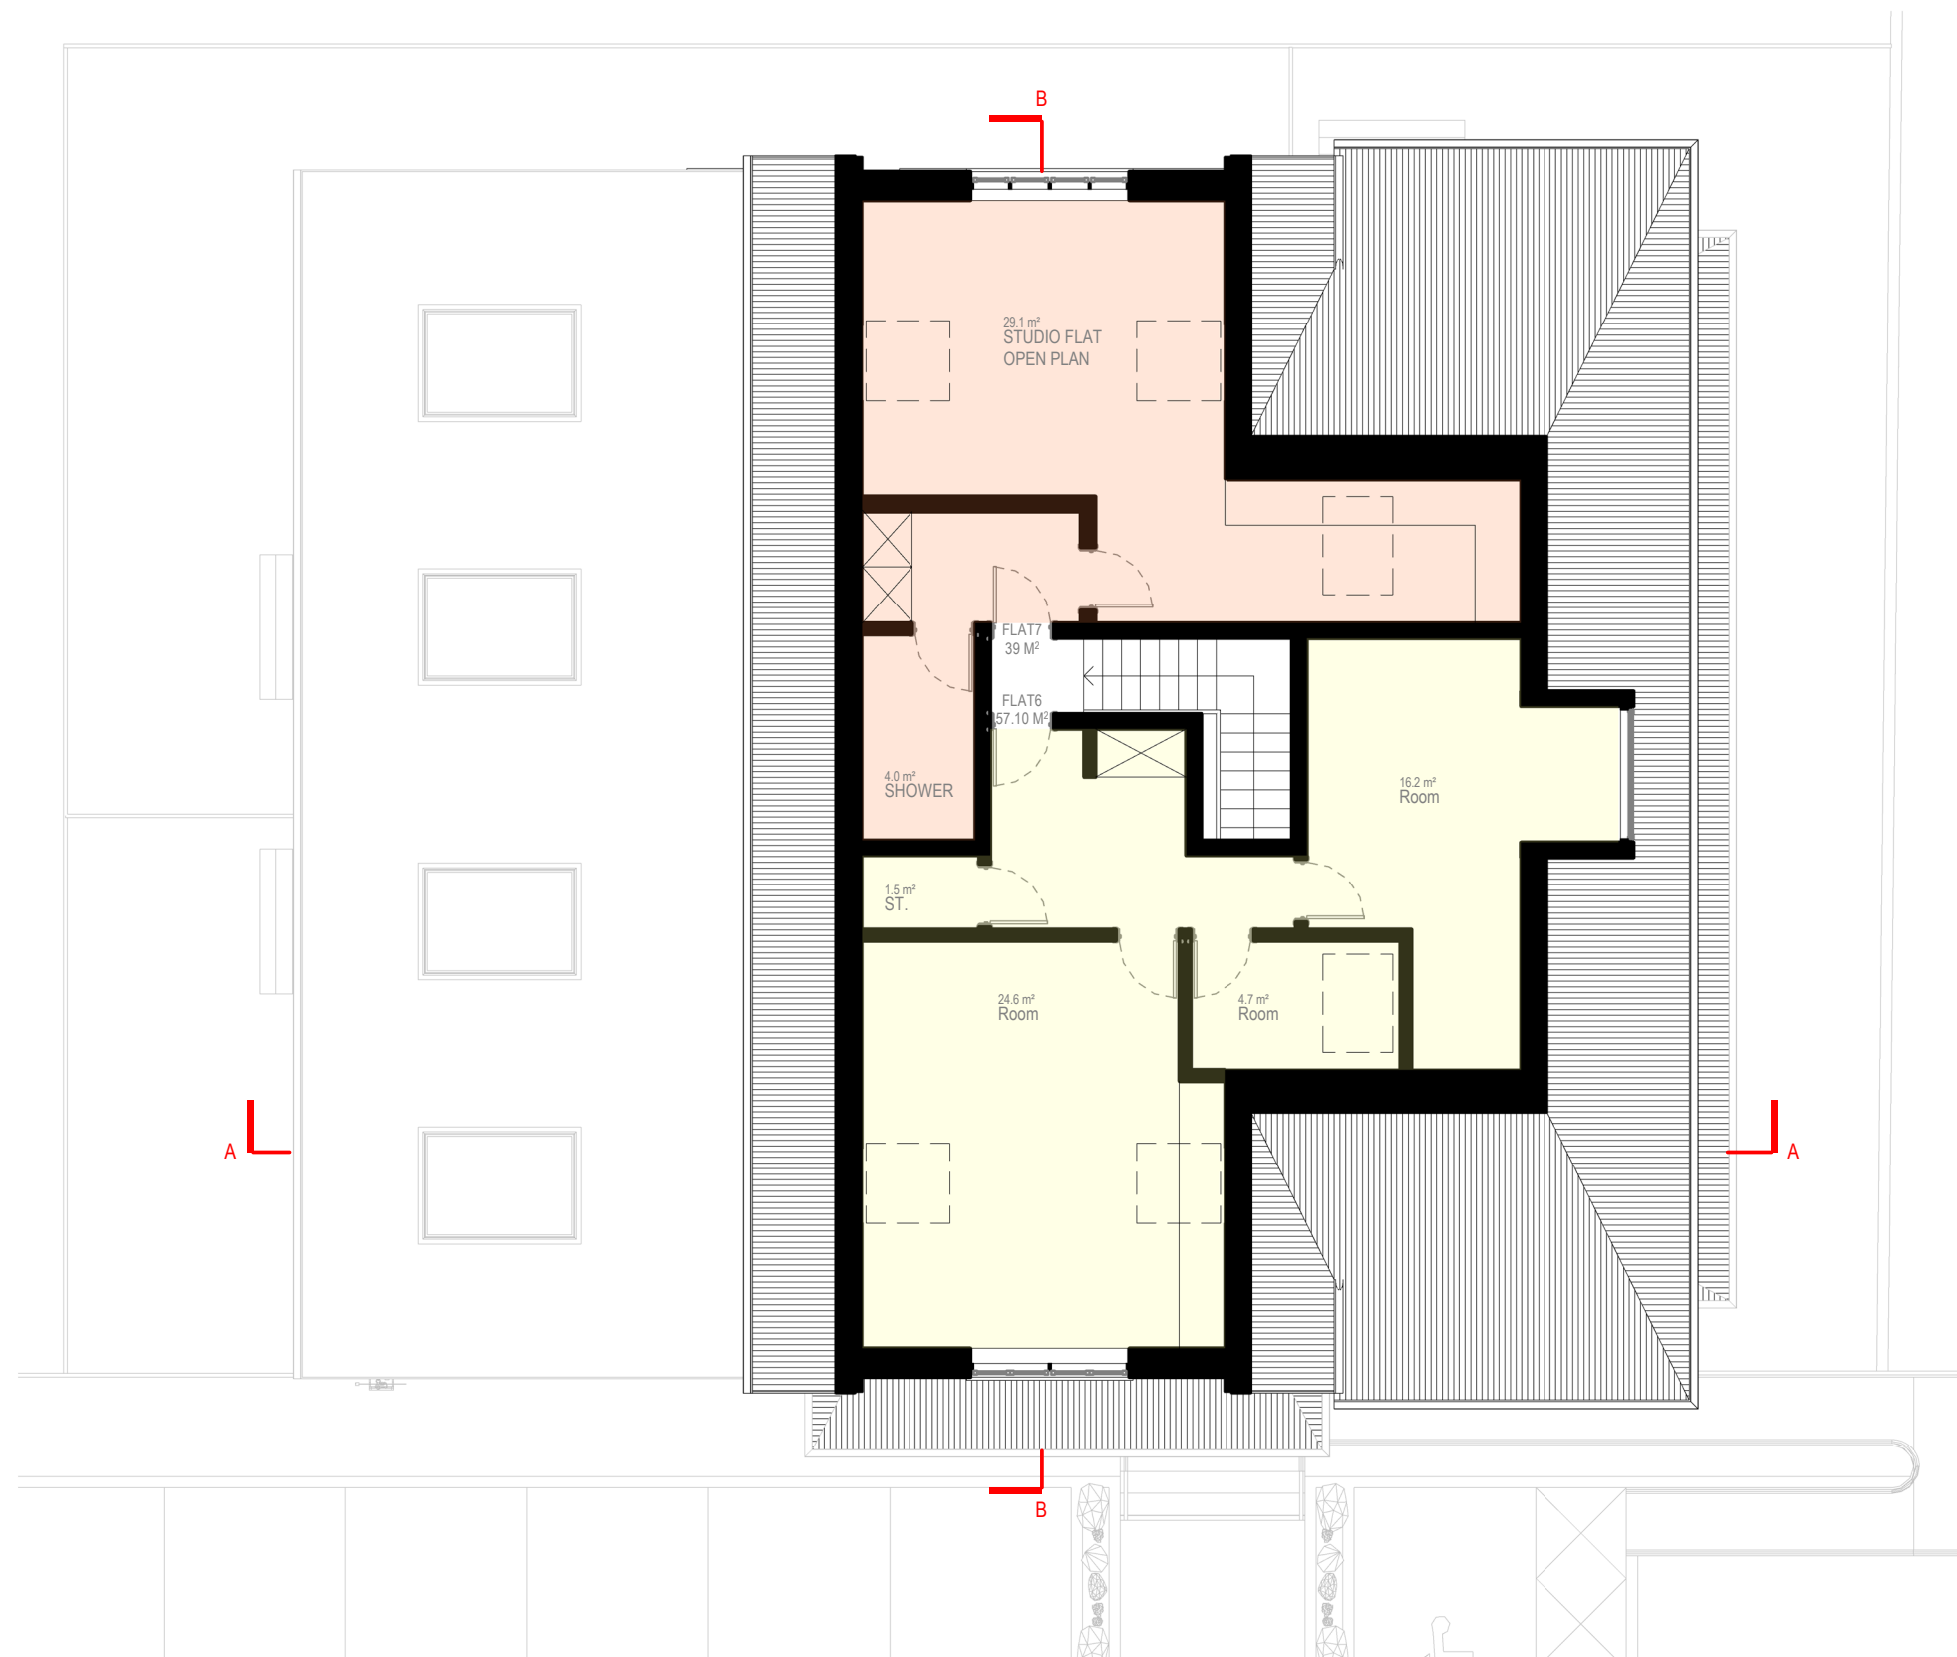

LOFT FLOOR

 

Written dimensions to be taken in preferences to scaled dimensions. The Contractor is responsible for checking all dimensions before work starts.

All work is to be carried out to the requirements, and to the satisfaction of the Local Authority. These drawings are for planning purposes only

Any discrepancies to be brought to the attention of 4D Planning Consultants immediately.

Description

- FLAT6:
1 BEDROOM, 2 PERSON
AREA: 57.10 M²
- FLAT7:
STUDIO FLAT, 1 PERSON
AREA: 39 M²

Rev	Date	Description	by	chk

4D PLANNING™
Chartered Town Planners & Architectural Technicians

Architecture | Town Planning

T: 0203 1500 183 www.GetMePlanning.com


www.GetMePlanning.com

Client
Mr Asim Saleem


Project
St Georges, AbbeyHey Ln,
Manchester M18 8RB

Title
PROPOSED DRAWINGS
FLOOR PLANS

Date:	02.02.2022	Rev:	
Scale:	1:100@A3	REV A	25.06.2022
Drawing No.	4D-233 P 03		
Drawn by :	MAX		

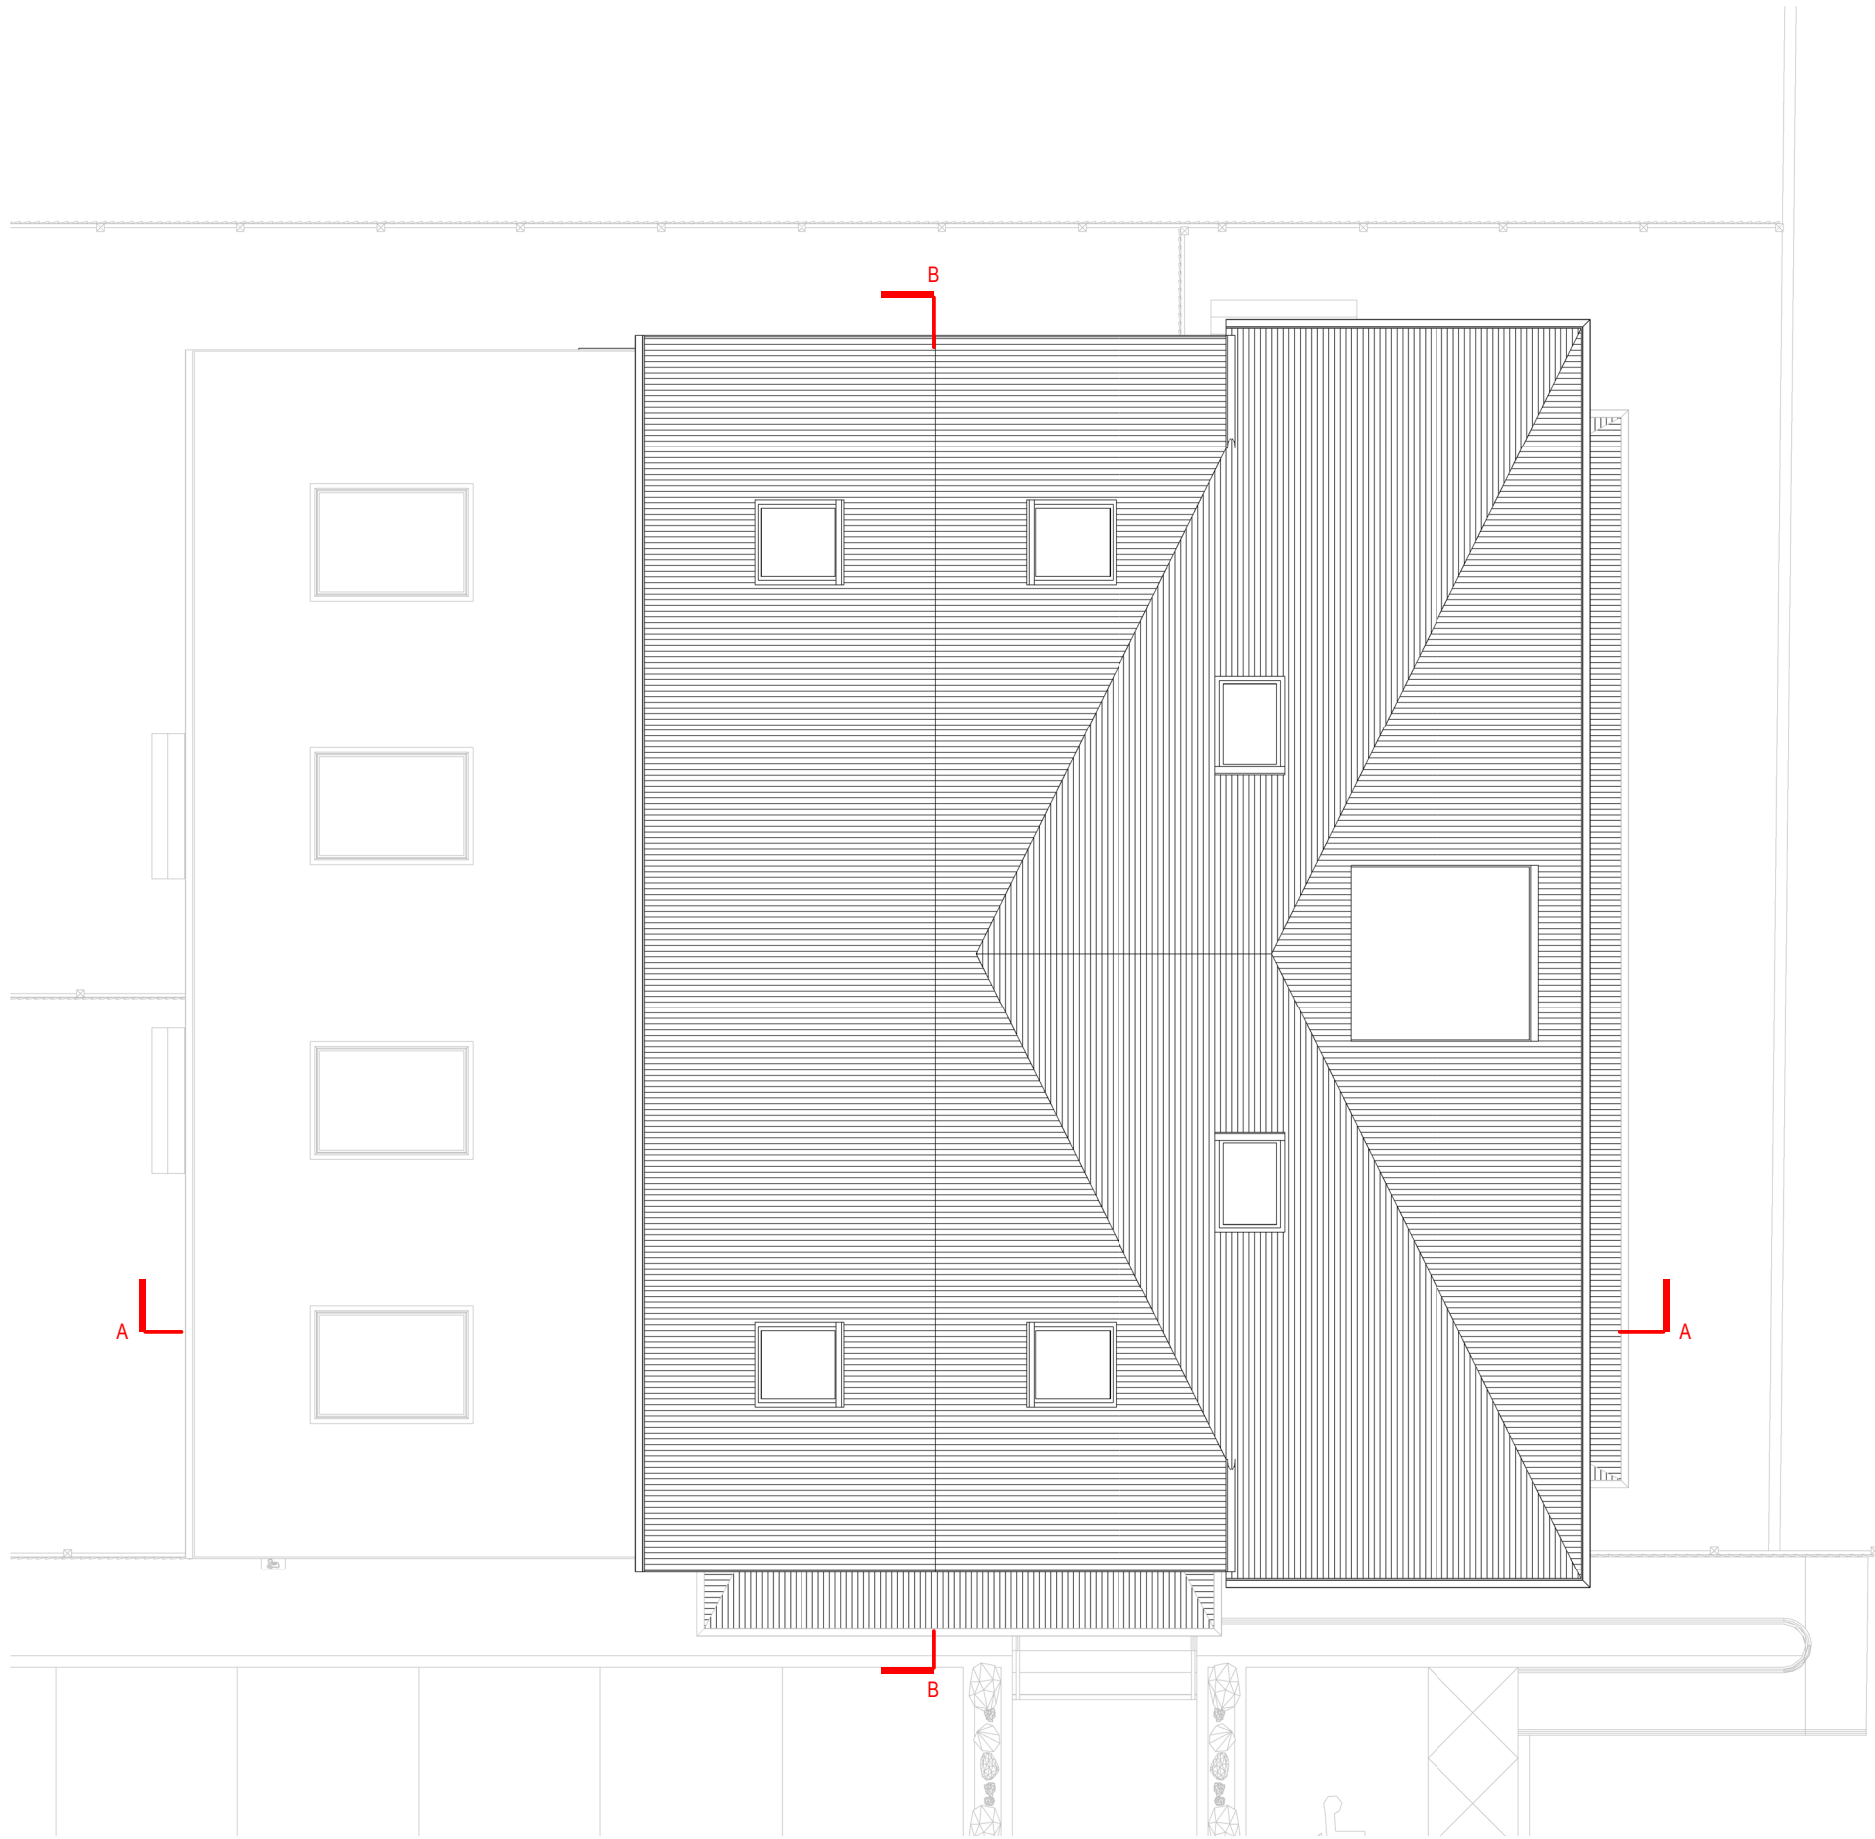

ROOF LEVEL

 

Written dimensions to be taken in preferences to scaled dimensions. The Contractor is responsible for checking all dimensions before work starts.

All work is to be carried out to the requirements, and to the satisfaction of the Local Authority.

These drawings are for planning purposes only

Any discrepancies to be brought to the attention of 4D Planning Consultants immediately.

Description

Rev	Date	Description	by	chk

4D PLANNING™
Chartered Town Planners & Architectural Technicians

Architecture | Town Planning

T: 0203 1500 183 www.GetMePlanning.com


www.GetMePlanning.com

Client
Mr Asim Saleem


Project
St Georges, AbbeyHey Ln,
Manchester M18 8RB

Title
PROPOSED DRAWINGS
FLOOR PLANS

Date:	02.02.2022	Rev:	
Scale:	1:100@A3	REV A	25.06.2022
Drawing No.	4D-233	P 04	
Drawn by :	MAX		

 

1 X Wall mounted
Hypervolt Home 2.0
7 kW AC Smart Charger
designed and
manufactured in Britain

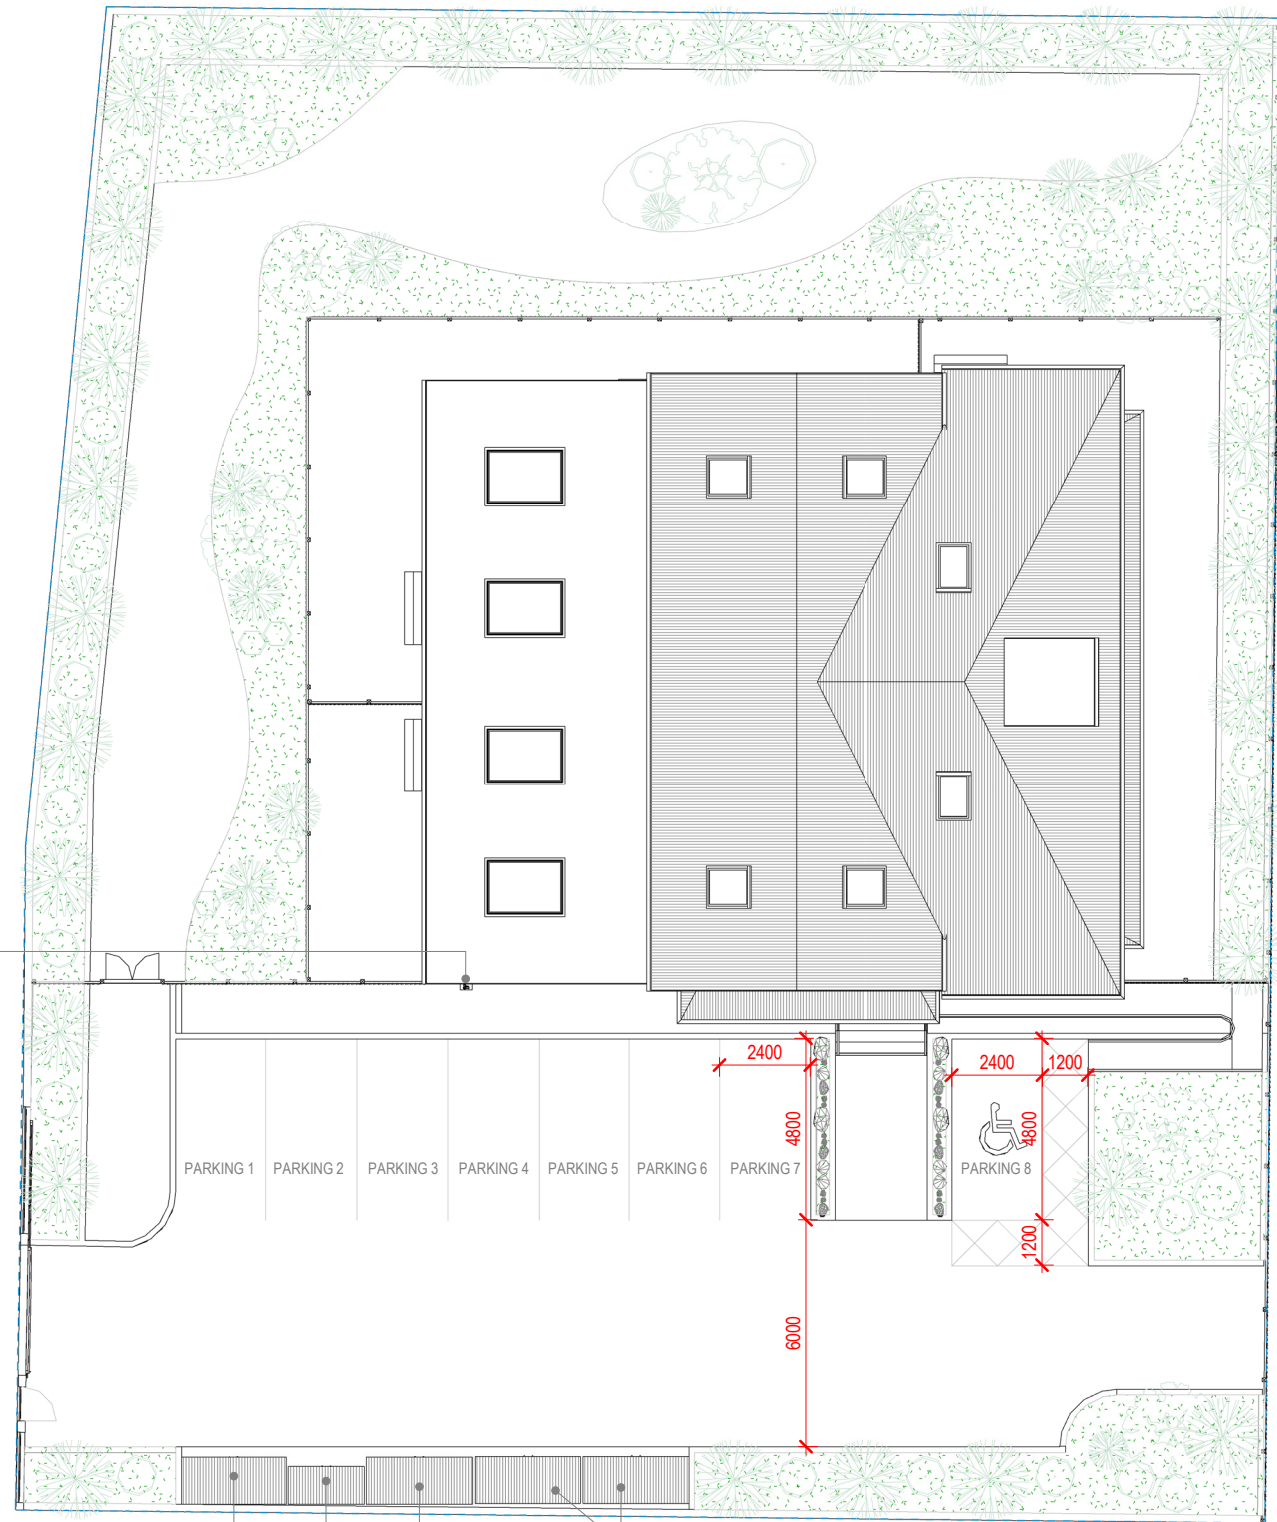

SITE PLAN
1 : 200

2 X EUROBINS
1100 litre Bin storage

2 X EUROBINS
1100 litre Bin storage

2 X 8 SECURE
BICYCLE SPACE

3 X 240 litre refuse storage

Written dimensions to be taken in preferences to scaled dimensions. The Contractor is responsible for checking all dimensions before work starts.

All work is to be carried out to the requirements, and to the satisfaction of the Local Authority.
These drawings are for planning purposes only

Any discrepancies to be brought to the attention of 4D Planning Consultants immediately.

Description

Rev	Date	Description	by	chk

4D PLANNING™
Chartered Town Planners & Architectural Technicians

Architecture | Town Planning

T: 0203 1500 183 www.GetMePlanning.com

www.GetMePlanning.com

Client
Mr Asim Saleem

Project
**St Georges, AbbeyHey Ln,
Manchester M18 8RB**

Title
**PROPOSED DRAWINGS
FLOOR PLANS**


Date: 02.02.2022	Rev:
Scale: 1:200@A3	REV A
Drawing No.4D-233 P 05	25.06.2022
Drawn by : MAX	



FRONT ELEVATION



REAR ELEVATION

 

Written dimensions to be taken in preferences to scaled dimensions. The Contractor is responsible for checking all dimensions before work starts.

All work is to be carried out to the requirements, and to the satisfaction of the Local Authority.

These drawings are for planning purposes only

Any discrepancies to be brought to the attention of 4D Planning Consultants immediately.

Description
MATERIAL SCHEDULE
AII PROPOSED WINDOWS AND DOORS TO MATCH EXISTING IN APPEARANCE AND PROPERTIES
AII BRICK WORK FINISH TO MATCH EXISTING
AII RENDER FINISH TO MATCH EXISTING IN WHITE COLOUR
NATURAL FIBER SLATE TILES TO MATCH EXISTING
1X Wall mounted Hypervolt Home 2.0 7 kW AC Smart Charger designed and manufactured in Britain

Rev	Date	Description	by	chk

4D PLANNING™
Chartered Town Planners & Architectural Technicians

Architecture | Town Planning

T: 0203 1500 183 www.GetMePlanning.com


www.GetMePlanning.com

Client
Mr Asim Saleem


Project
St Georges, AbbeyHey Ln,
Manchester M18 8RB

Title
**PROPOSED DRAWINGS
ELEVATIONS**


Date: 02.02.2022	Rev:
Scale: 1:100@A3	REV A
Drawing No.4D-233 P 06	25.06.2022
Drawn by : MAX	

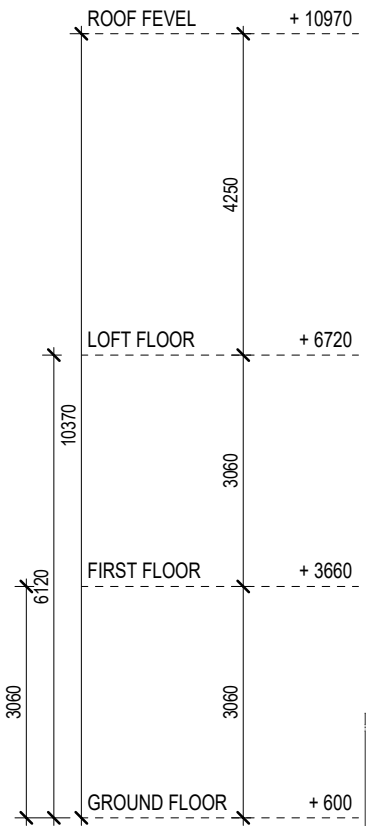

LEFT ELEVATION

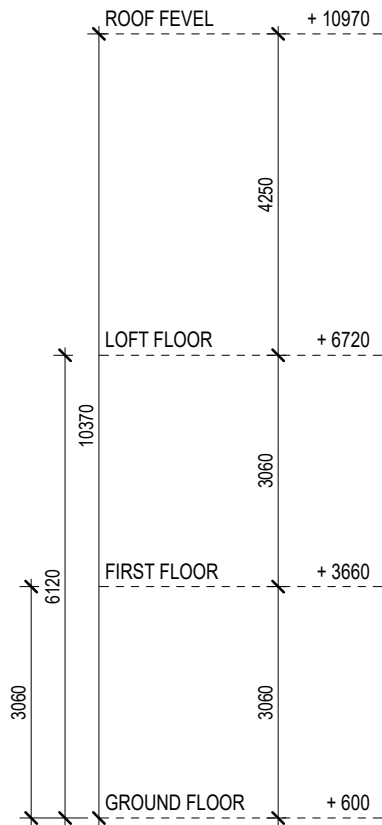

RIGHT ELEVATION

 

Written dimensions to be taken in preferences to scaled dimensions. The Contractor is responsible for checking all dimensions before work starts.

All work is to be carried out to the requirements, and to the satisfaction of the Local Authority. These drawings are for planning purposes only

Any discrepancies to be brought to the attention of 4D Planning Consultants immediately.

Description

MATERIAL SCHEDULE

AII PROPOSED WINDOWS AND DOORS TO MATCH EXISTING IN APPEARANCE AND PROPERTIES

AII BRICK WORK FINISH TO MATCH EXISTING

AII RENDER FINISH TO MATCH EXISTING IN WHITE COLOUR

AII BALCONIES AND RAILINGS PPC COATED STEEL , DARK BROWN TONE 130 MM MINIMUM BRICK REVEAL TO ALL OPENINGS

NATURAL FIBER SLATE TILES TO MATCH EXISTING

Rev	Date	Description	by	chk

4D PLANNING™

Chartered Town Planners & Architectural Technicians

Architecture | Town Planning

T: 0203 1500 183 www.GetMePlanning.com

www.GetMePlanning.com

Client
Mr Asim Saleem

Project
St Georges, AbbeyHey Ln,
Manchester M18 8RB

Title
PROPOSED DRAWINGS
ELEVATIONS

Date: 02.02.2022

Scale: 1:100@A3

Drawing No.4D-233 P 07

Drawn by : MAX

Rev:

REV A

25.06.2022




SECTION AA



SECTION BB

Fencing / railings and door to adjacent to the adopted highway/ visually permeable from a distance of 600mm upwards to ensure adequate visual permeability for child pedestrians.

- 1- BRICK WORK FINISH TO MATCH EXISTING
- 2- HORIZONTAL TIMBER FENCING - BROWN
- 3- ELECTRIC SLIDING DOOR

 

Written dimensions to be taken in preferences to scaled dimensions. The Contractor is responsible for checking all dimensions before work starts.

All work is to be carried out to the requirements, and to the satisfaction of the Local Authority.

These drawings are for planning purposes only

Any discrepancies to be brought to the attention of 4D Planning Consultants immediately.

Description

Rev	Date	Description	by	chk

4D PLANNING™
Chartered Town Planners & Architectural Technicians

Architecture | Town Planning

T: 0203 1500 183 www.GetMePlanning.com


www.GetMePlanning.com

Client
Mr Asim Saleem

Project
St Georges, AbbeyHey Ln,
Manchester M18 8RB

Title
**PROPOSED DRAWINGS
SECTIONS**

Date:	02.02.2022	Rev:	
Scale:	1:100@A3	REV A	25.06.2022
Drawing No.	4D-233	P 08	
Drawn by :	MAX		

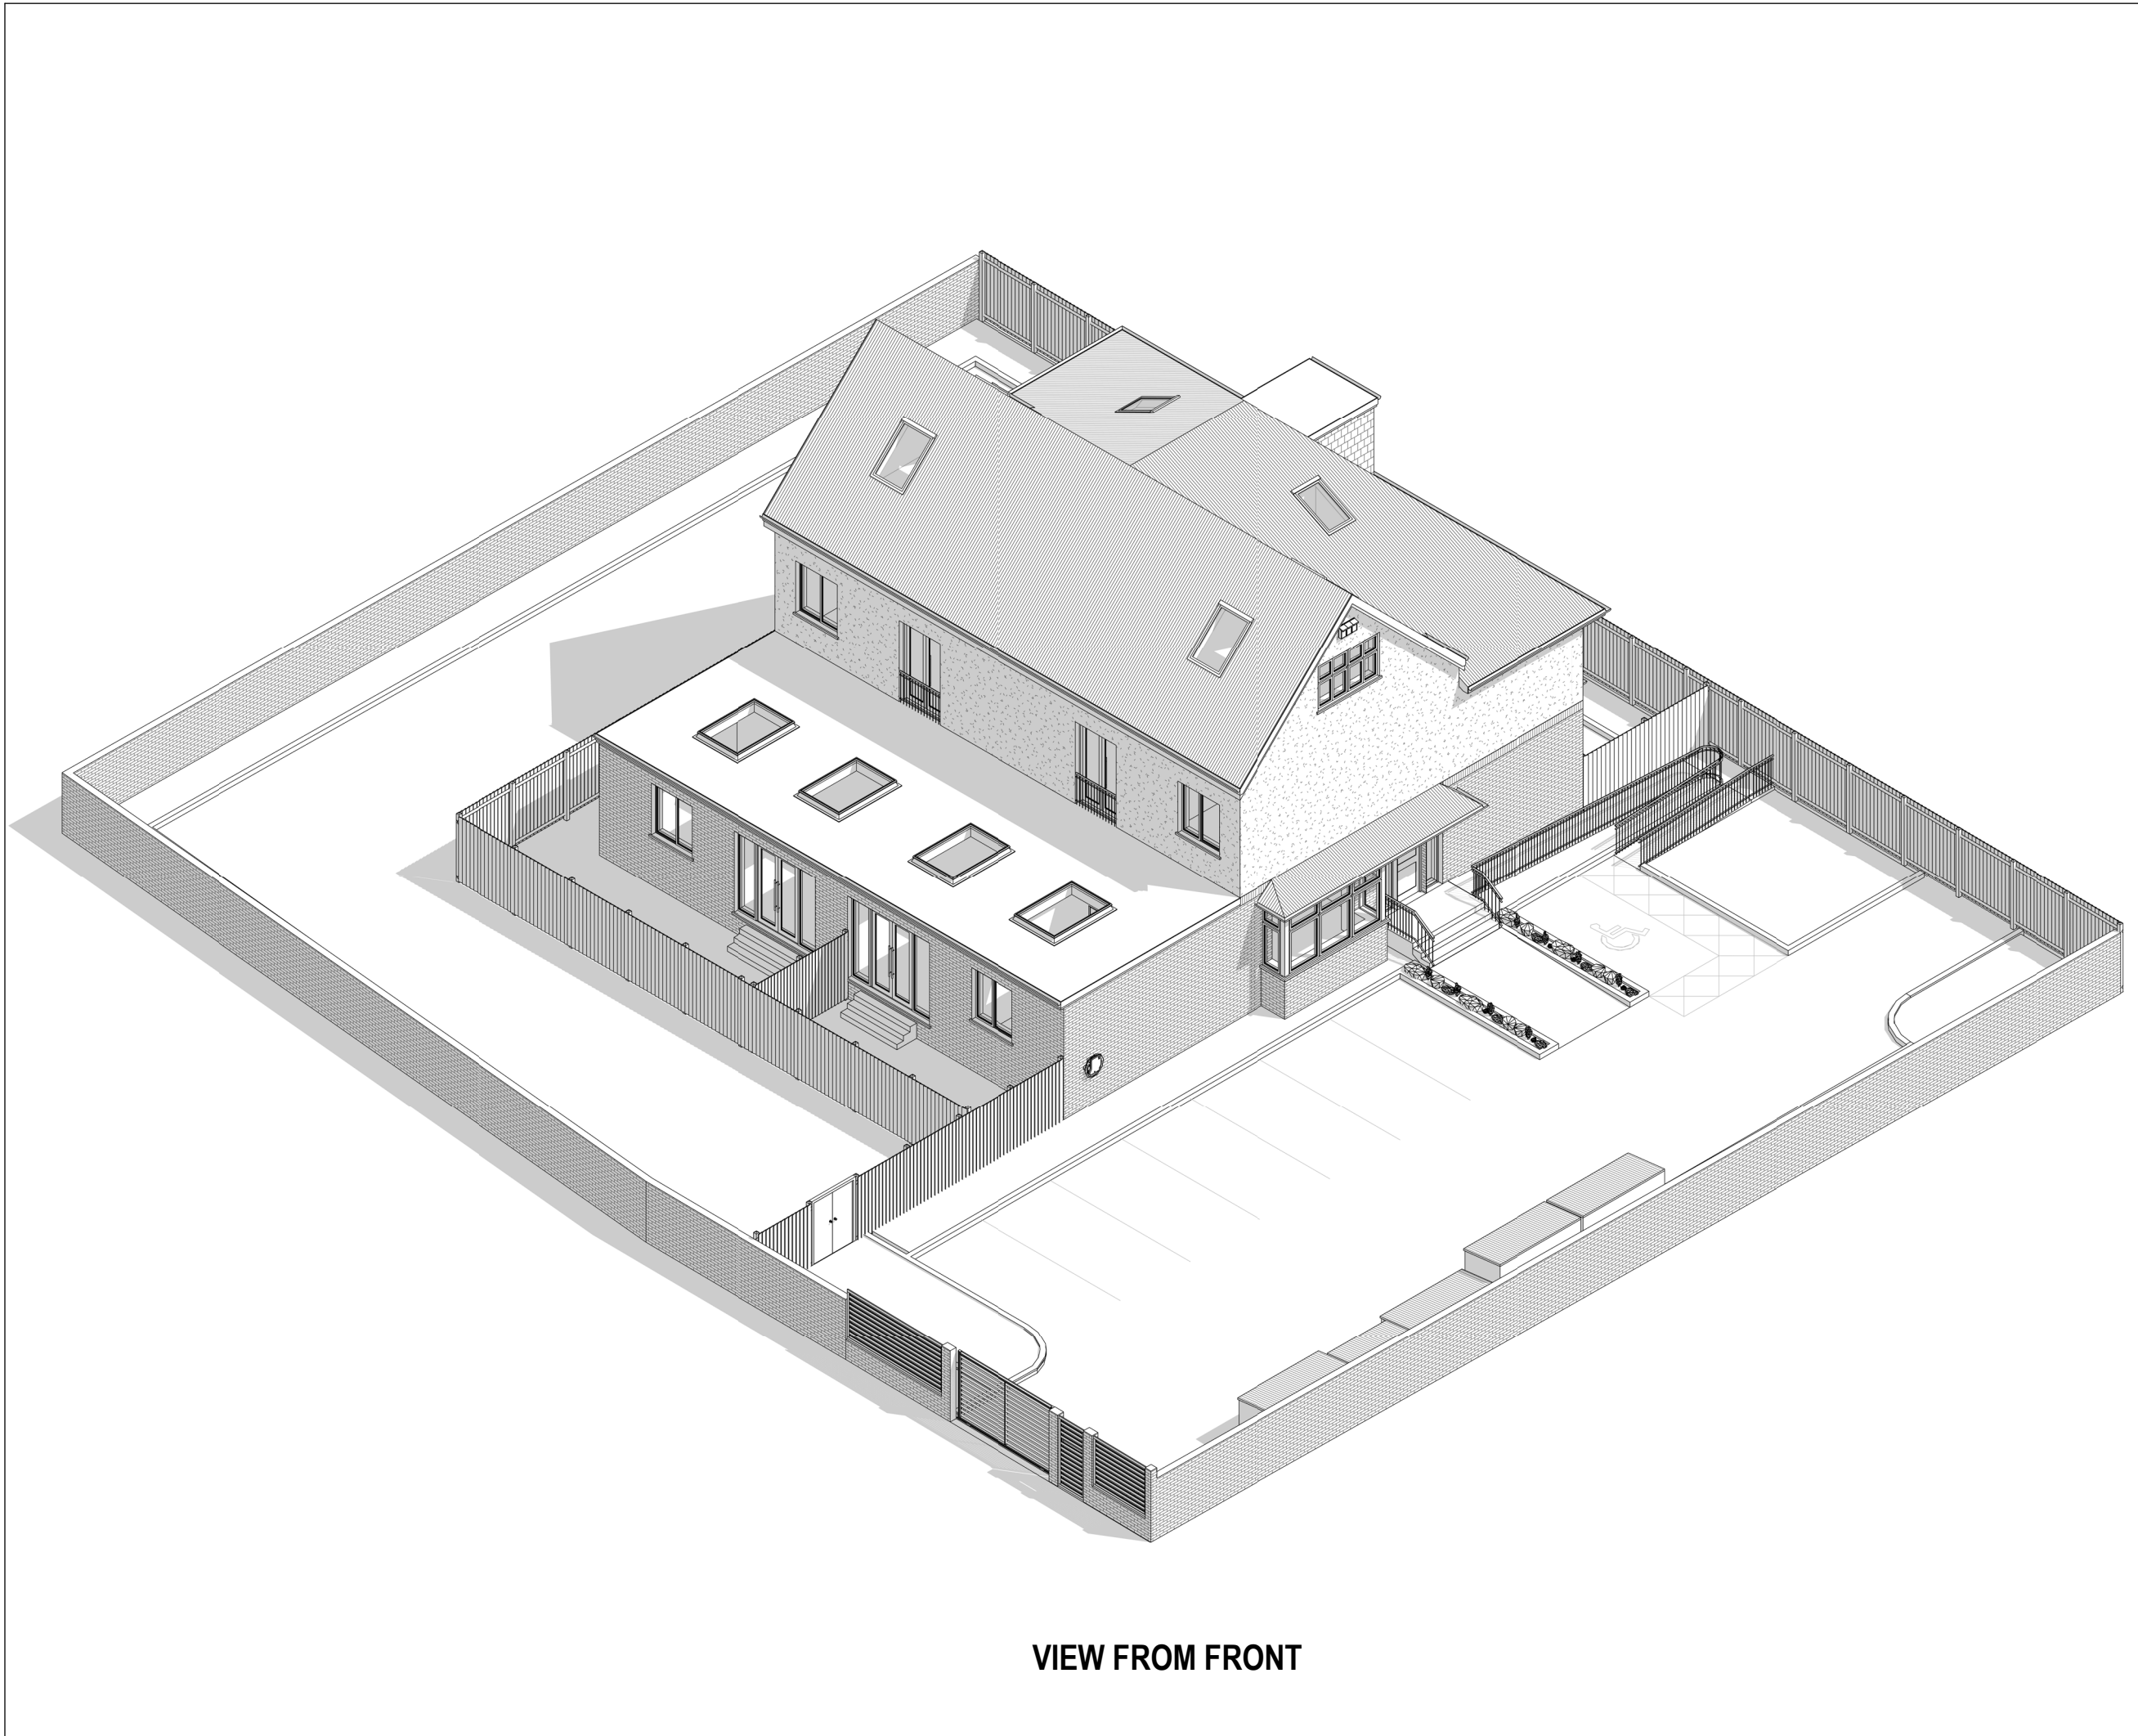

VIEW FROM FRONT

Written dimensions to be taken in preference to scaled dimensions. The Contractor is responsible for checking all dimensions before work starts.

All work is to be carried out to the requirements, and to the satisfaction of the Local Authority.

These drawings are for planning purposes only

Any discrepancies to be brought to the attention of 4D Planning Consultants immediately.

Description

Rev	Date	Description	by	chk

4D PLANNING™
Chartered Town Planners & Architectural Technicians

Architecture | Town Planning

T: 0203 1500 183 www.GetMePlanning.com


www.GetMePlanning.com

Client
Mr Asim Saleem

Project
St Georges, AbbeyHey Ln,
Manchester M18 8RB

Title
PROPOSED DRAWINGS
ISOMETRIC VIEW

Date: 02.02.2022	Rev:
Scale:	REV A 25.06.2022
Drawing No.4D-233 P 09	
Drawn by : MAX	

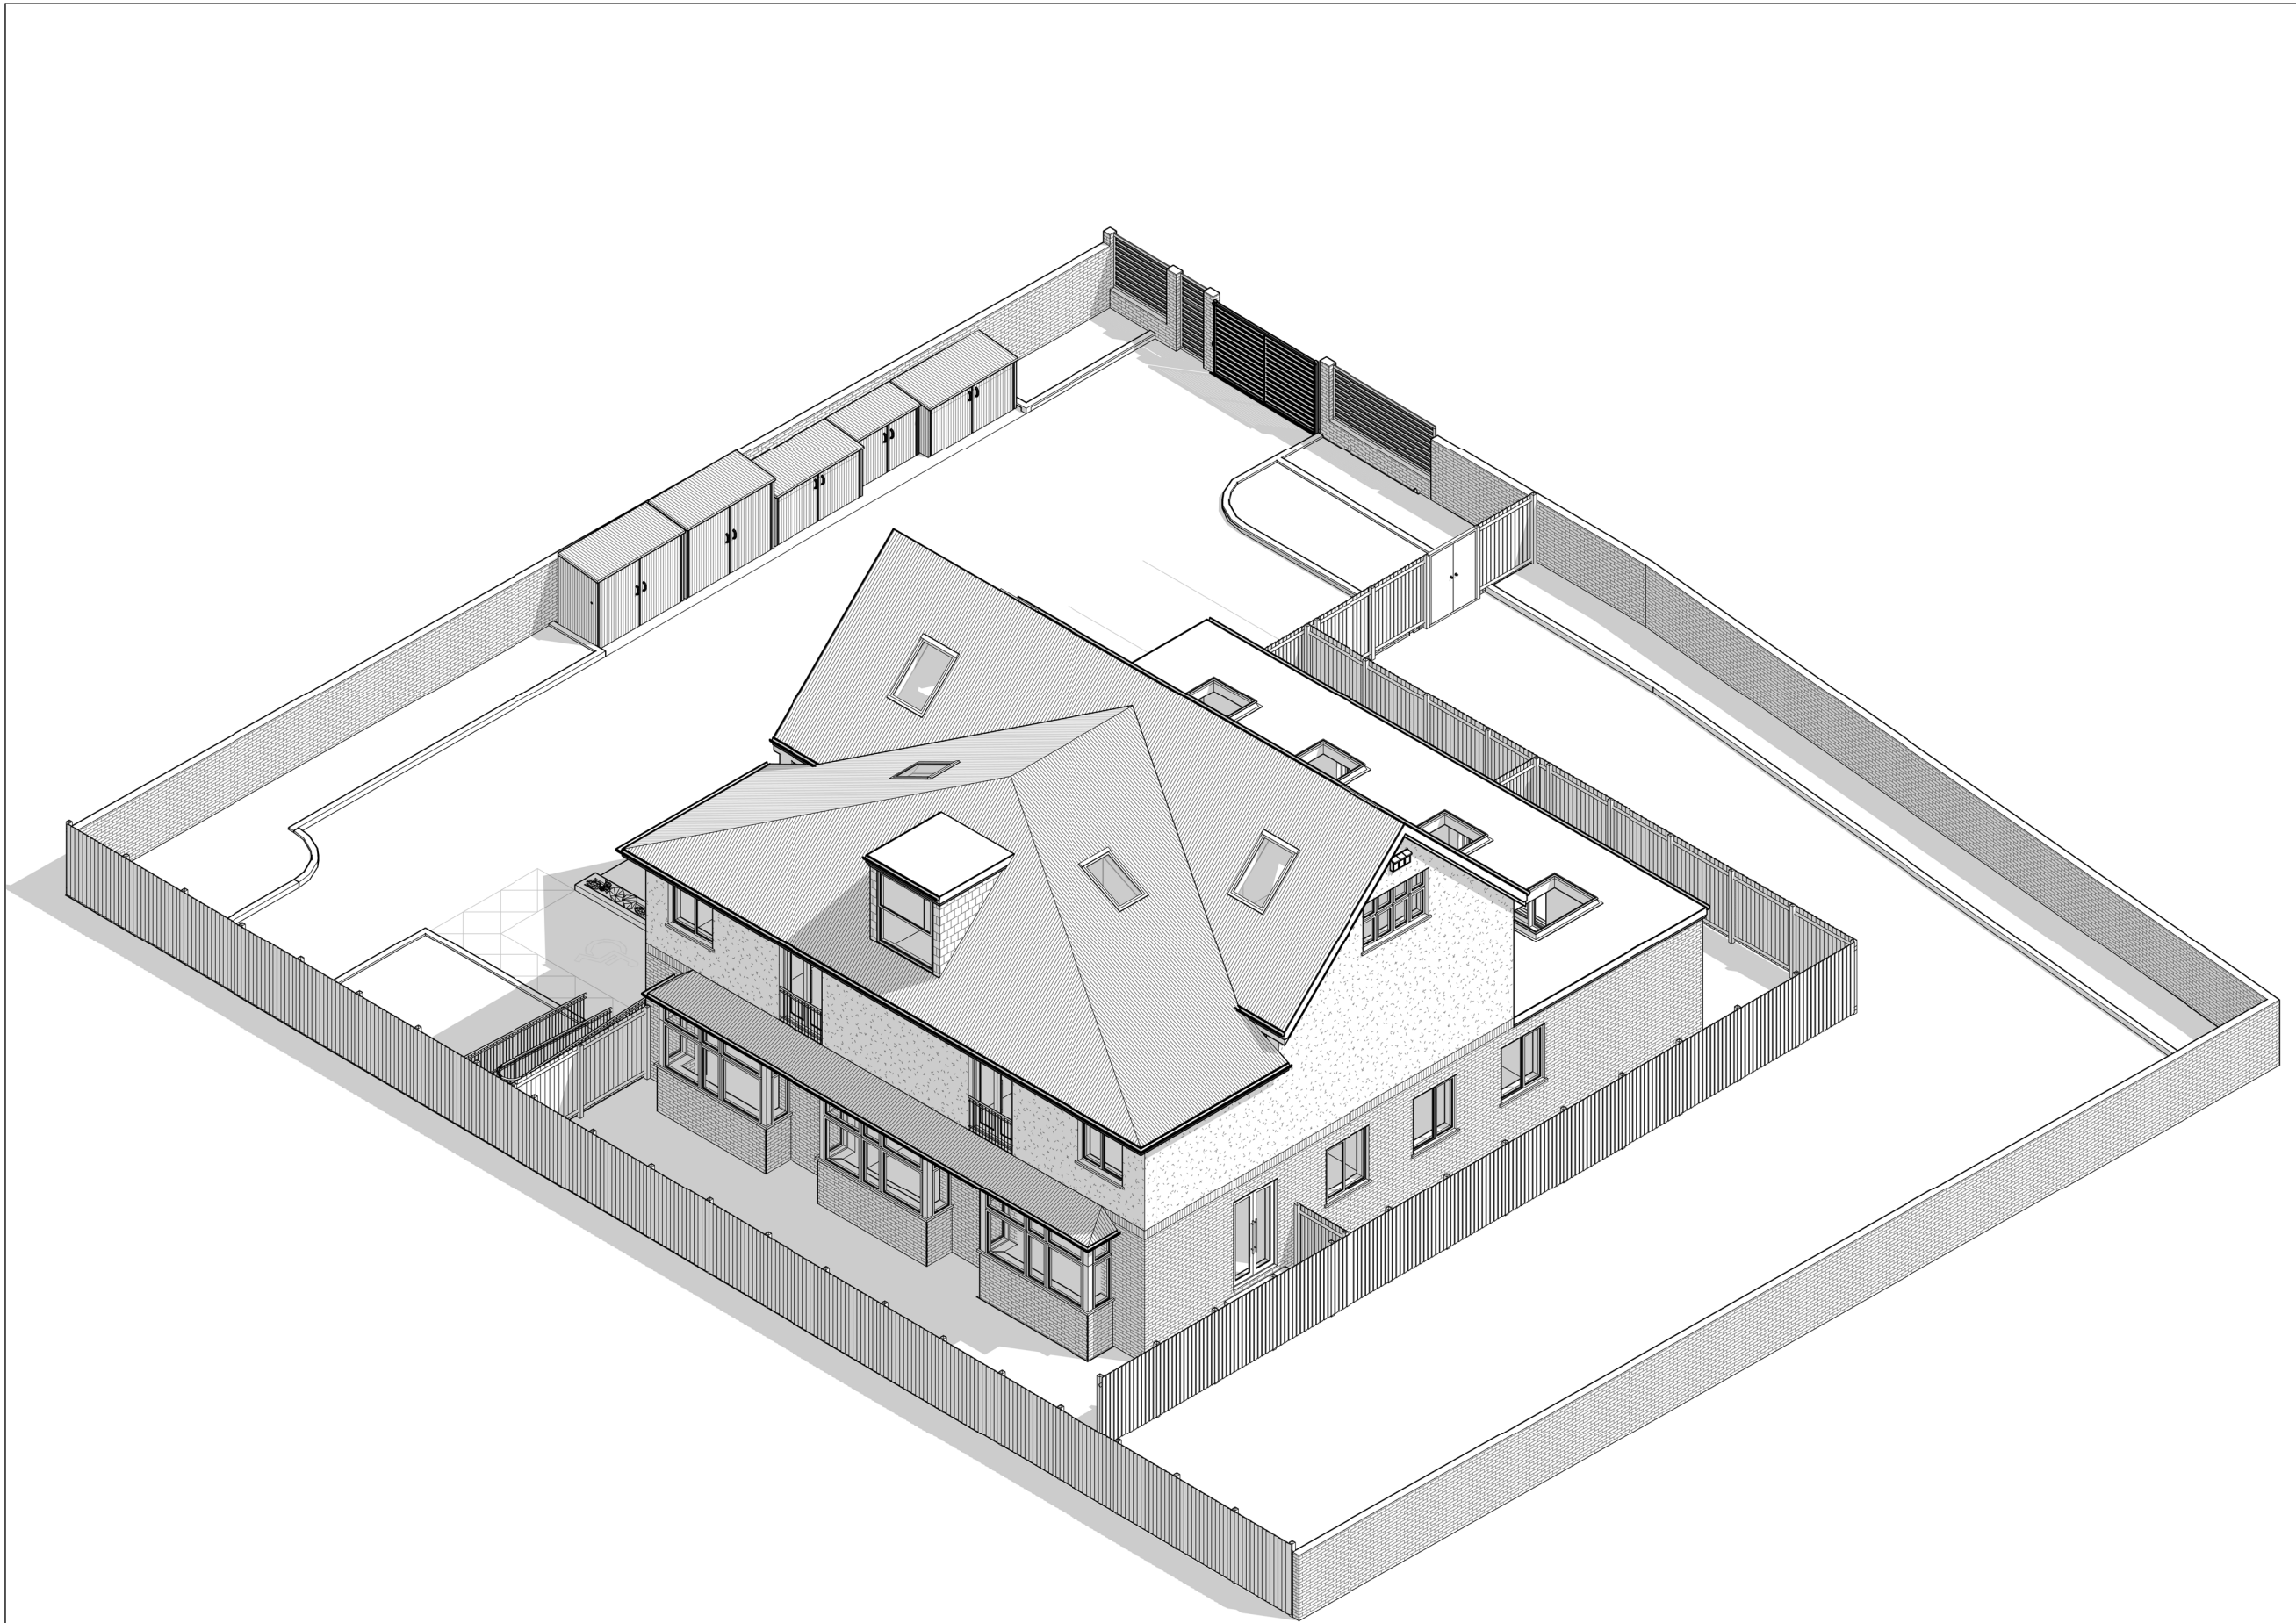

VIEW FROM REAR

Written dimensions to be taken in preferences to scaled dimensions. The Contractor is responsible for checking all dimensions before work starts.

All work is to be carried out to the requirements, and to the satisfaction of the Local Authority.
These drawings are for planning purposes only

Any discrepancies to be brought to the attention of 4D Planning Consultants immediately.

Description

Rev	Date	Description	by	chk

4D PLANNING™
Chartered Town Planners & Architectural Technicians

Architecture | Town Planning
T: 0203 1500 183 www.GetMePlanning.com

www.GetMePlanning.com

Client
Mr Asim Saleem

Project
St Georges, AbbeyHey Ln,
Manchester M18 8RB

Title PROPOSED DRAWINGS ISOMETRIC VIEW	
Date: 02.02.2022	Rev:
Scale:	REV A 25.06.2022
Drawing No.4D-233 P 10	
Drawn by : MAX	