





Proposed Front Elevation - @ 1:50

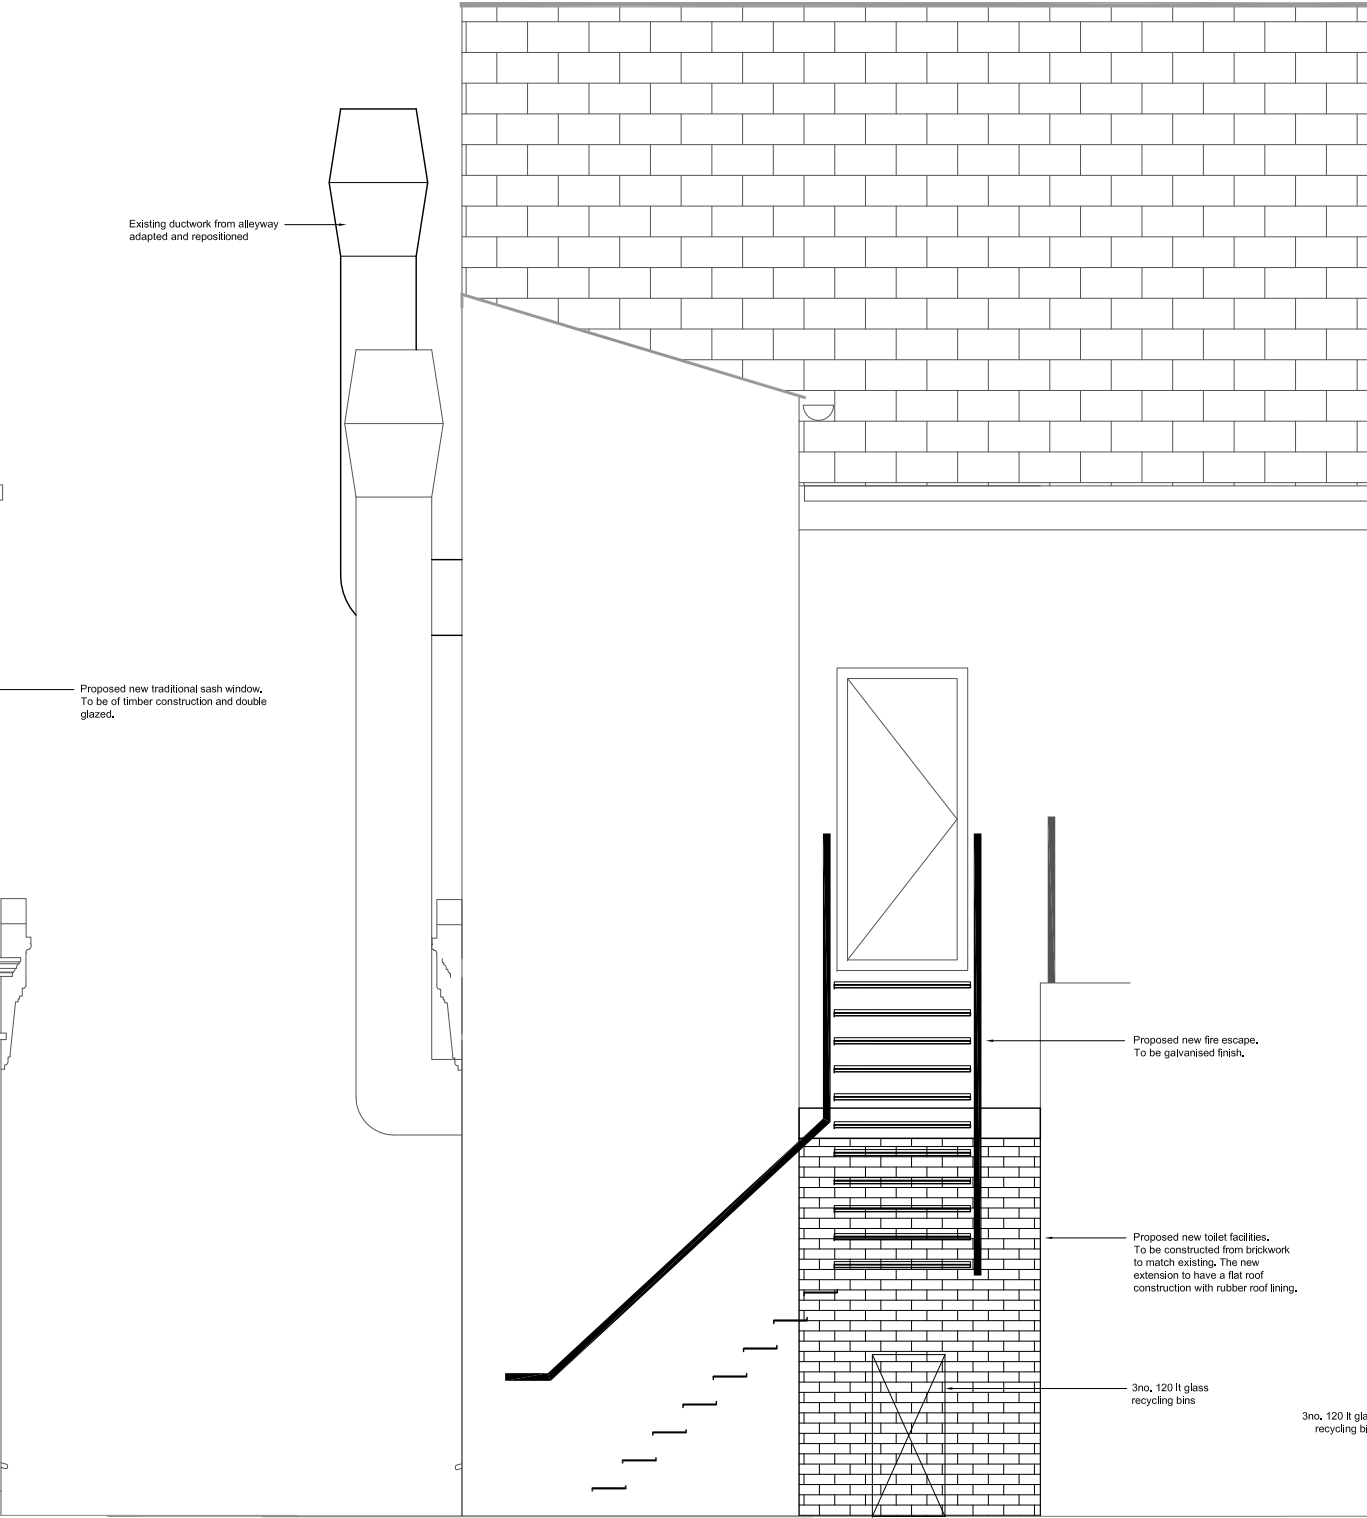

Proposed Rear Elevation - @ 1:50

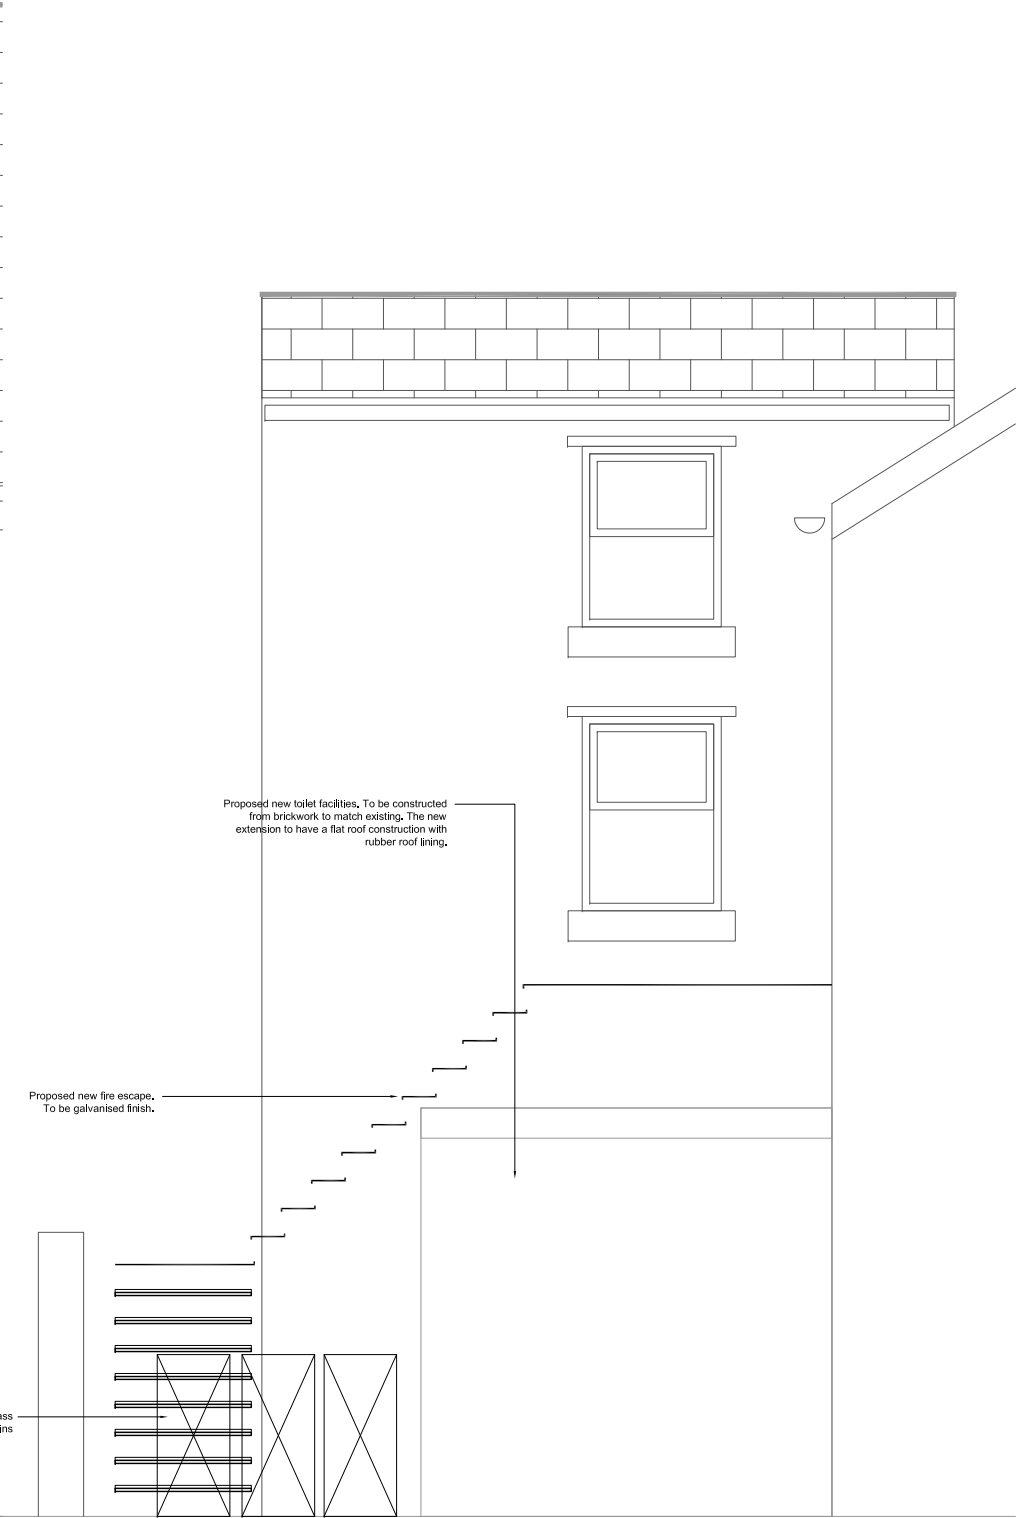

Proposed Rear Side Elevation - @ 1:50

PHAUS:

nudge@phaus.co.uk
0161 222 5141
22 Lever Street
Manchester M1 1EA
phaus.co.uk

DRAWING NUMBER: PH0241-006
CLIENT: SAN JUAN
PROJECT NAME: SAN JUAN_BEECH ROAD - CHORLTON
DRAWING TITLE: PROPOSED FRONT & REAR ELEVATION
SCALE: 1:50 @ A3
DATE: 11.20
DRAWN BY: HA
CHECKED BY: PS

STATUS: FOR APPROVAL REV: C



REV:	DATE:	NOTE:	BY:
A	280322	INTERNAL LAYOUTS AMENDED	PS
B	070422	ISSUED FOR PLANNING	PS
C	260522	REAR SIDE ELEVATION ADDED & WASTE BINS	PS

NOTES

1. DO NOT SCALE FROM THIS DRAWING.
2. IF ANY DISCREPANCIES ARE FOUND, NOTIFY PHAUS.
3. THIS DRAWING IS THE PROPERTY OF PHAUS AND IS NOT TO BE REPRODUCED WITHOUT OUR CONSENT.
4. CONTRACTORS TO PERFORM THEIR OWN DIMENSION CHECK ON SITE.