




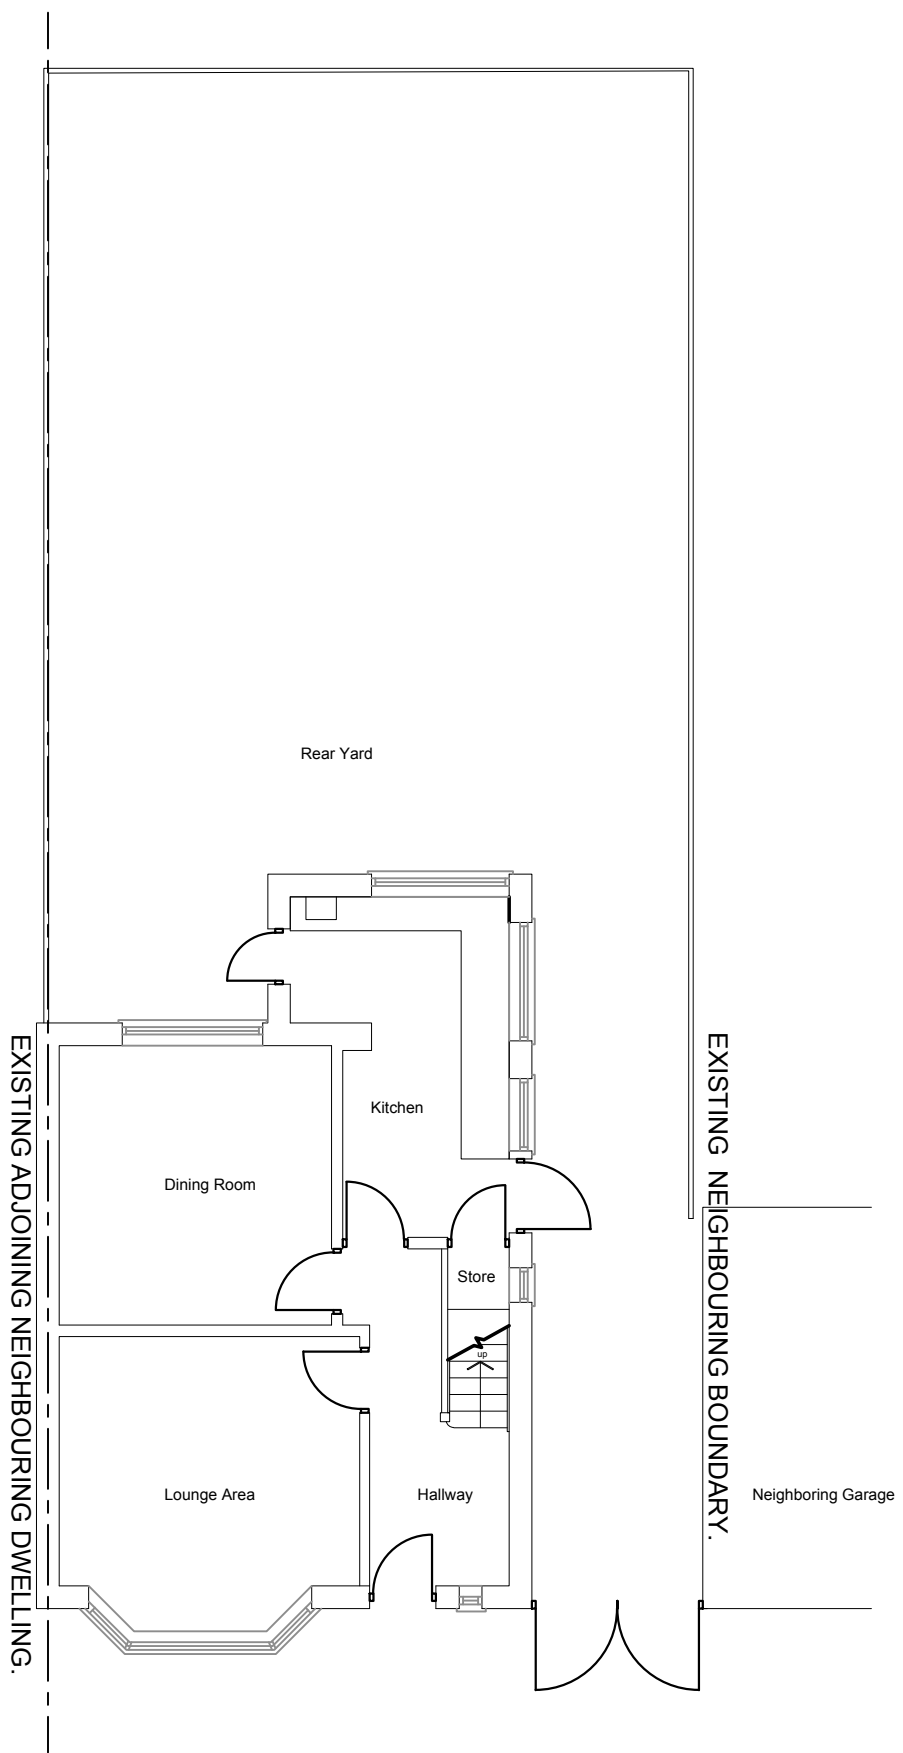


Existing Ground Floor Plan
Scale 1:100

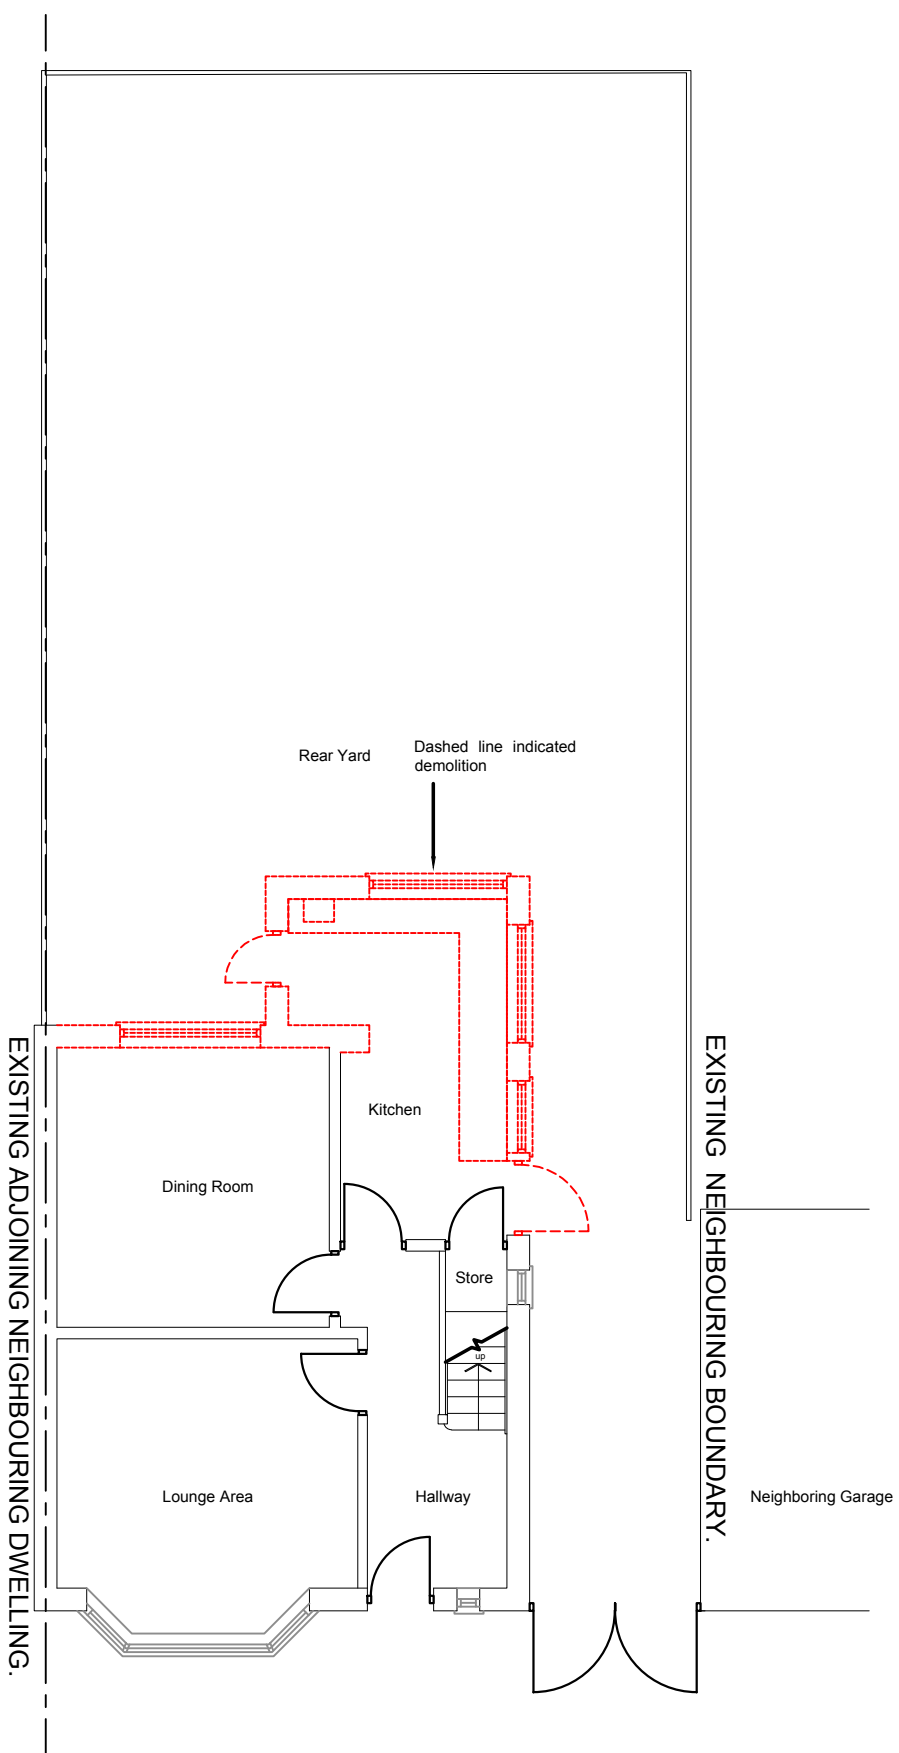


Demolition Plan Scale
1:100

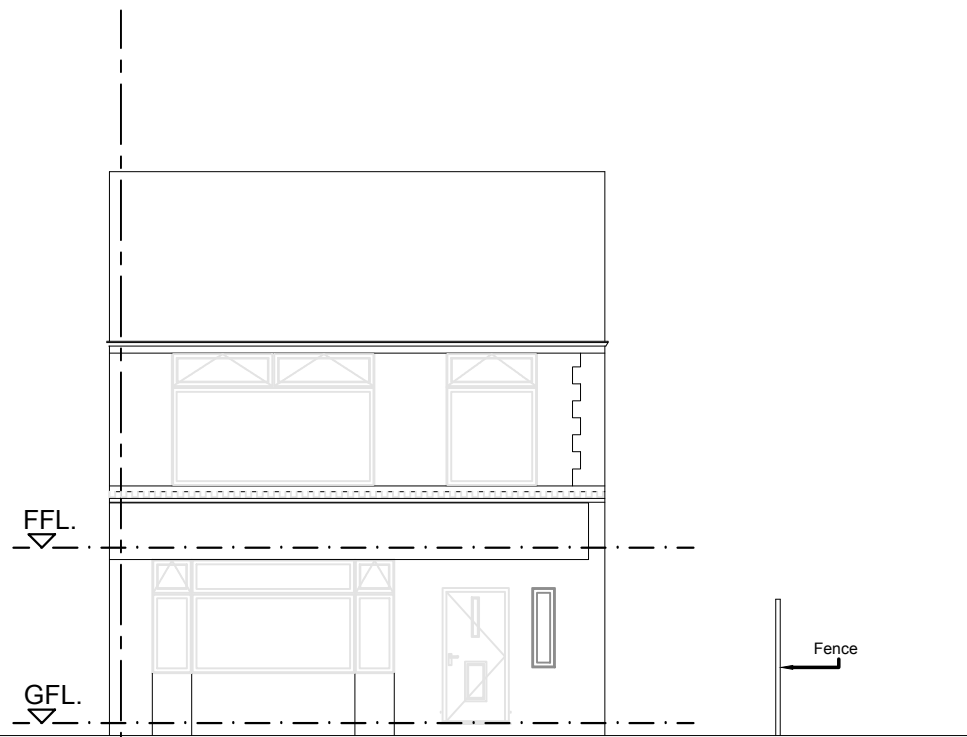


Existing Front Elevation
Scale 1:100

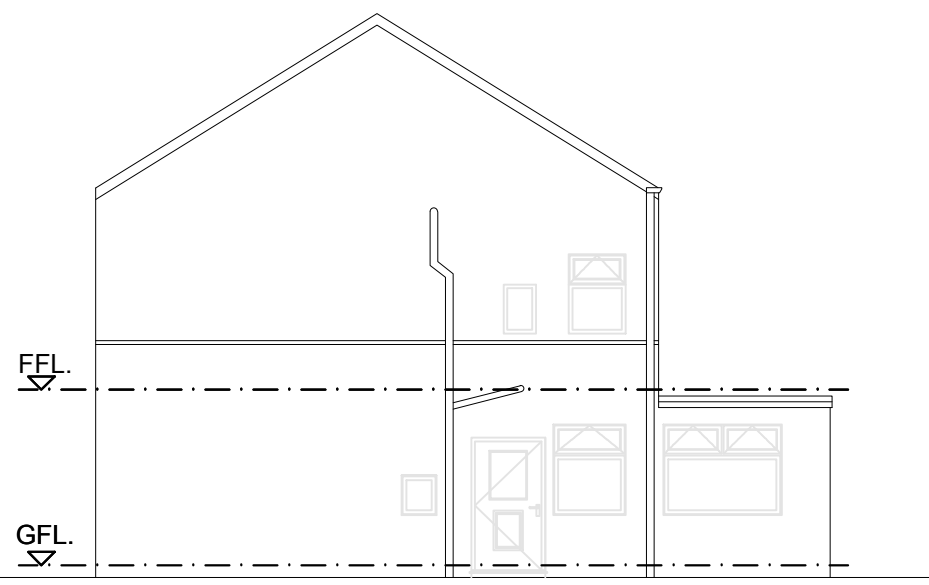


Existing Side Elevation 1
Scale 1:100

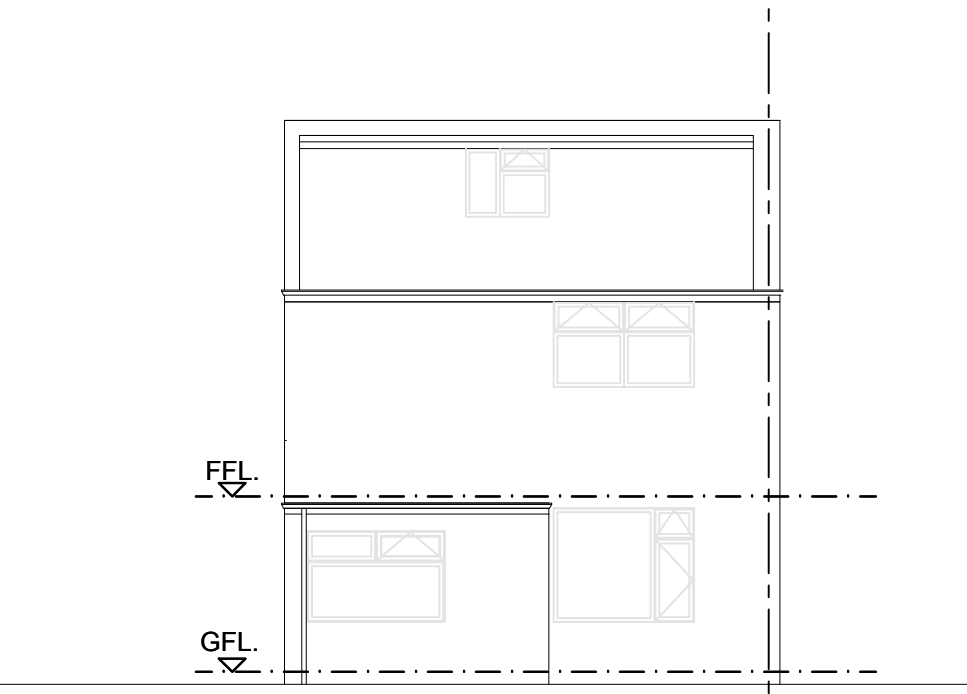

Existing Rear Elevation
Scale 1:100

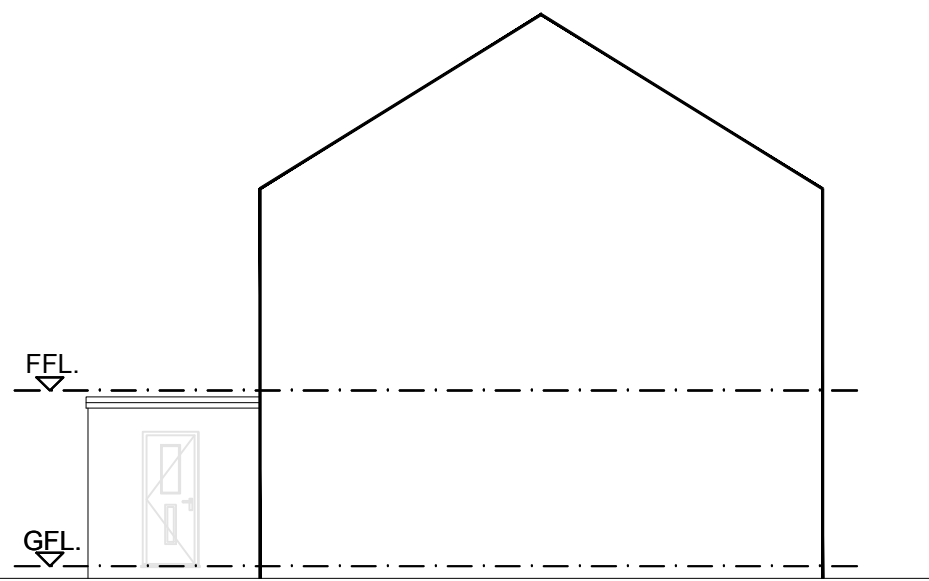


Existing Side Elevation 2
Scale 1:100

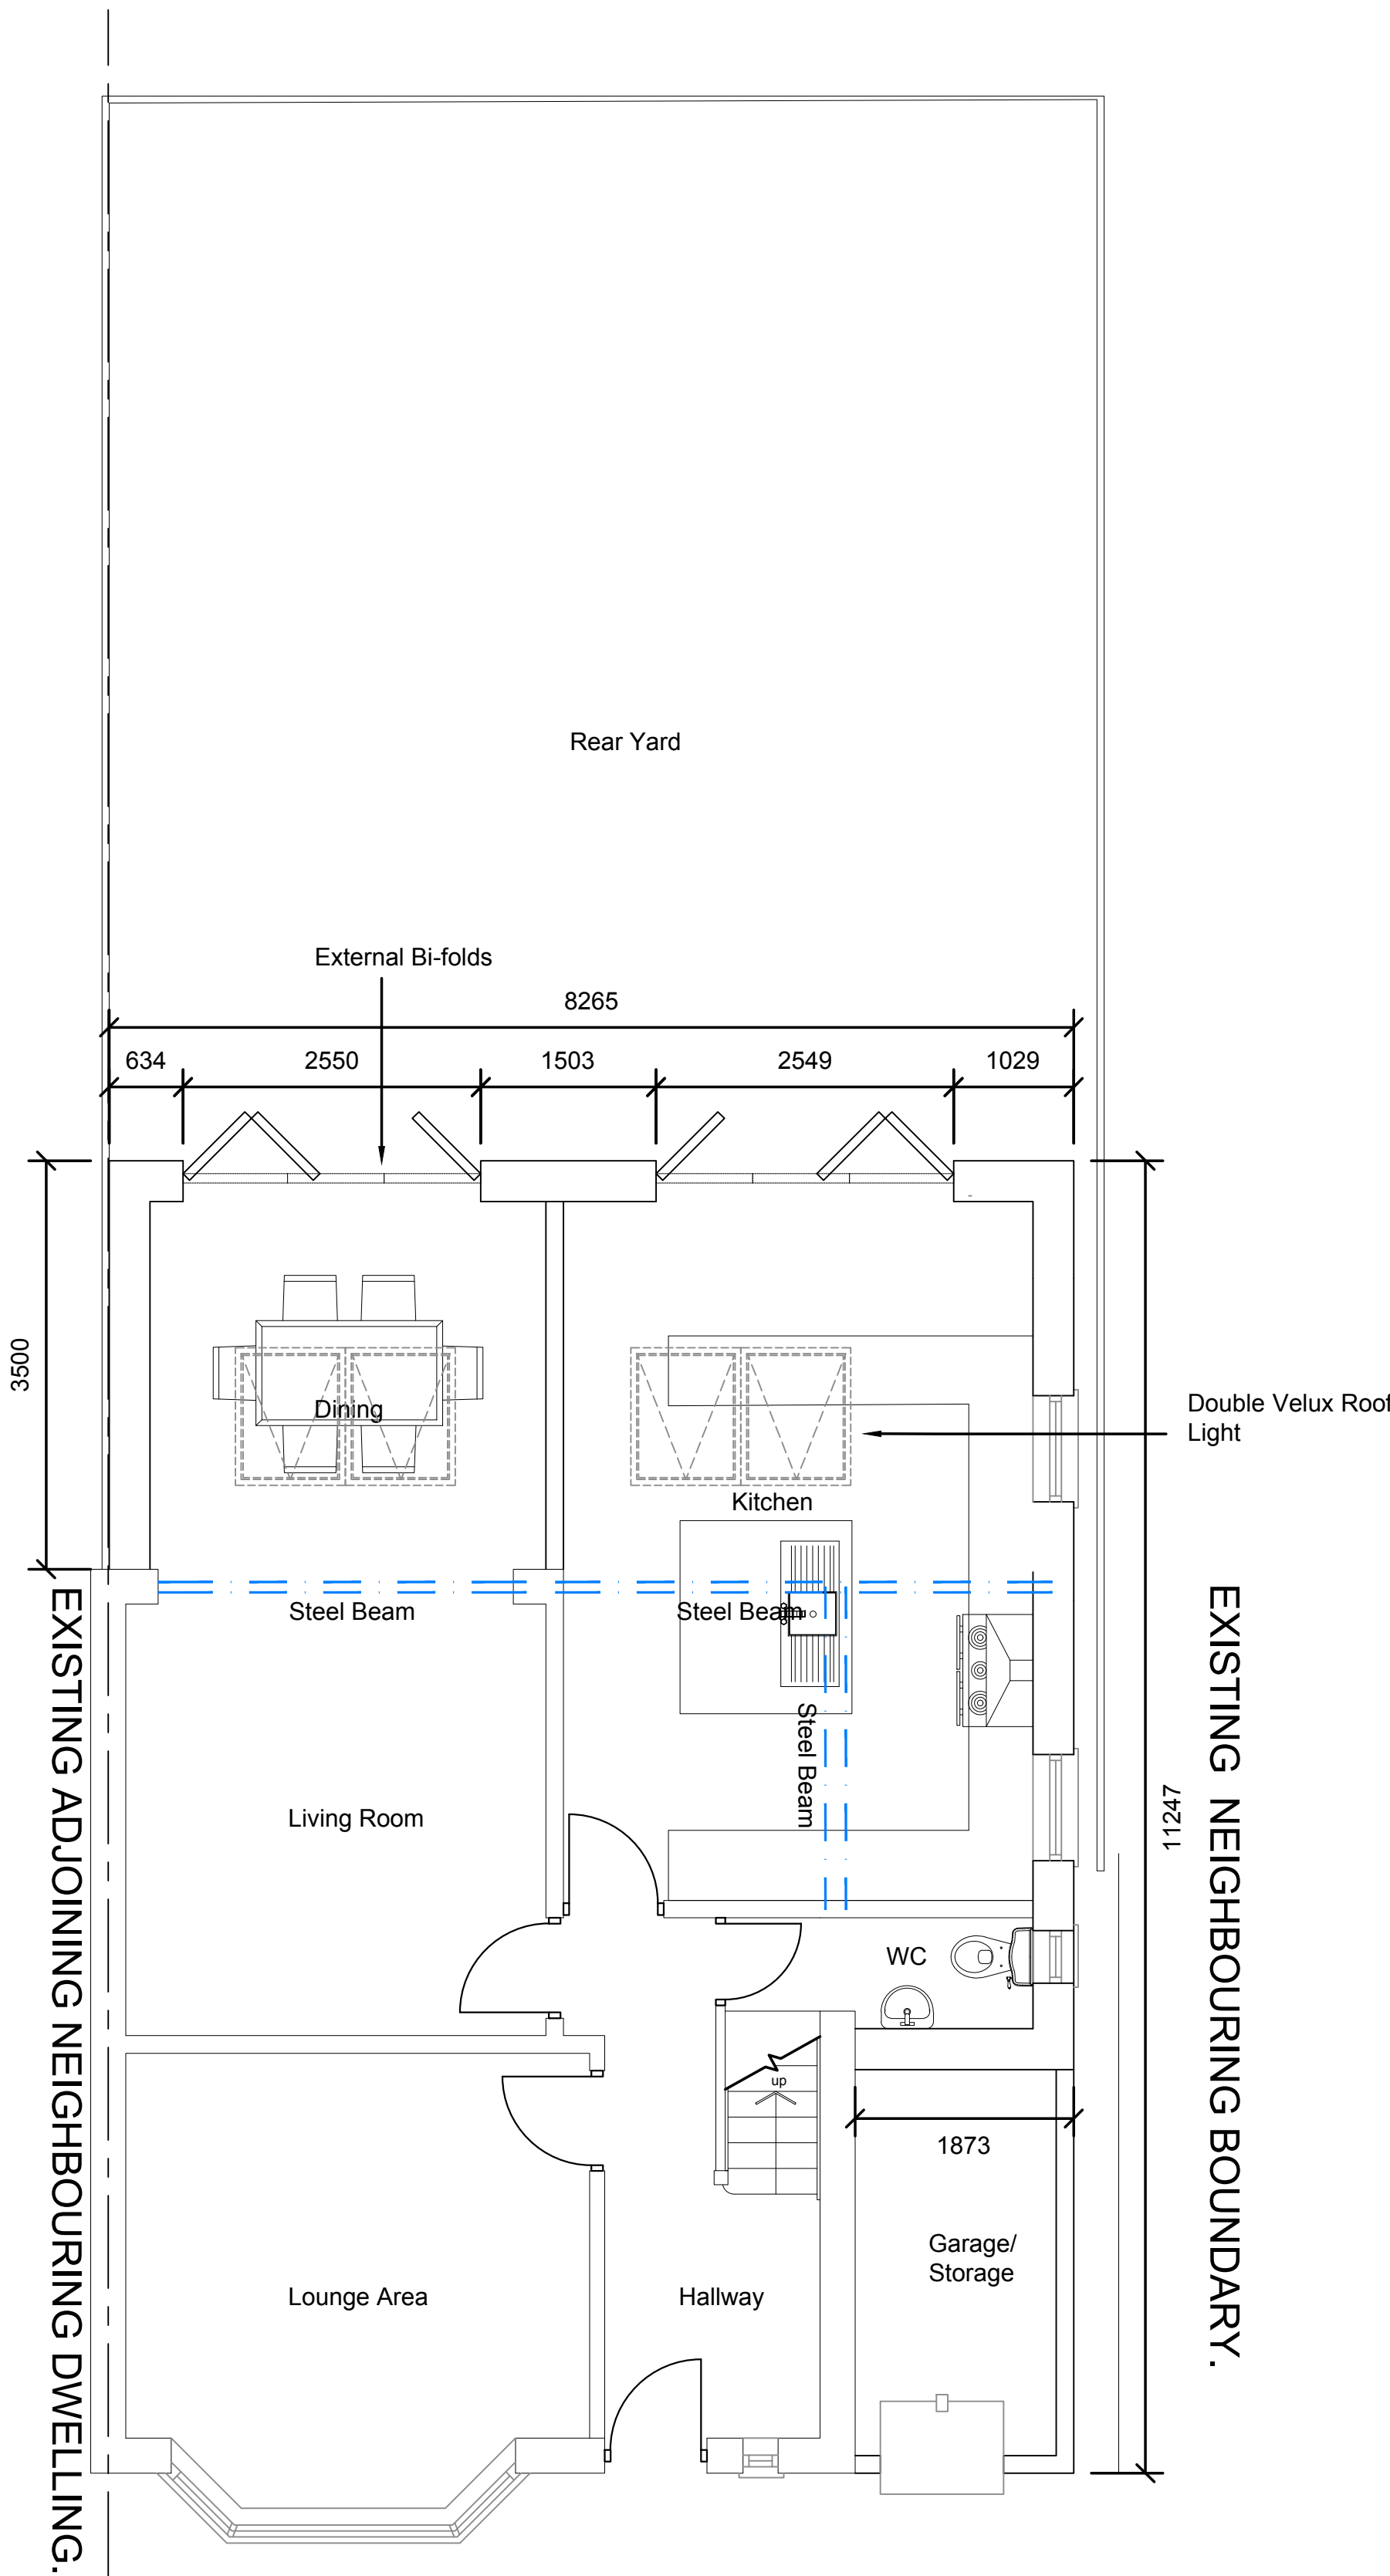


Proposed Ground Floor Plan
Scale 1:50




Proposed Front Elevation
Scale 1:100

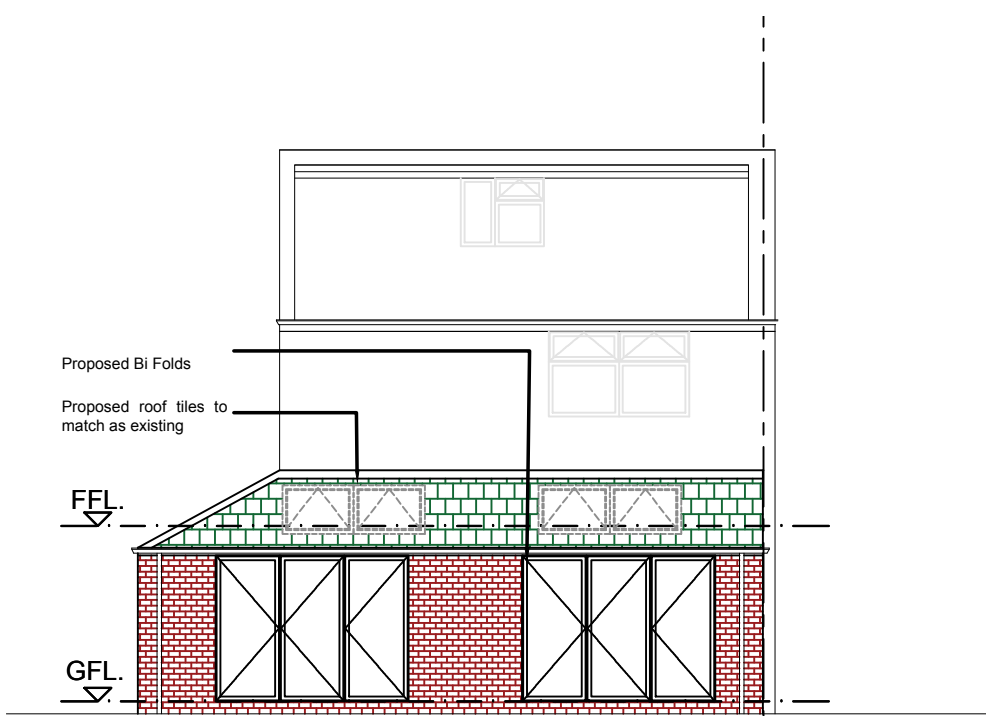

Proposed Rear Elevation
Scale 1:100

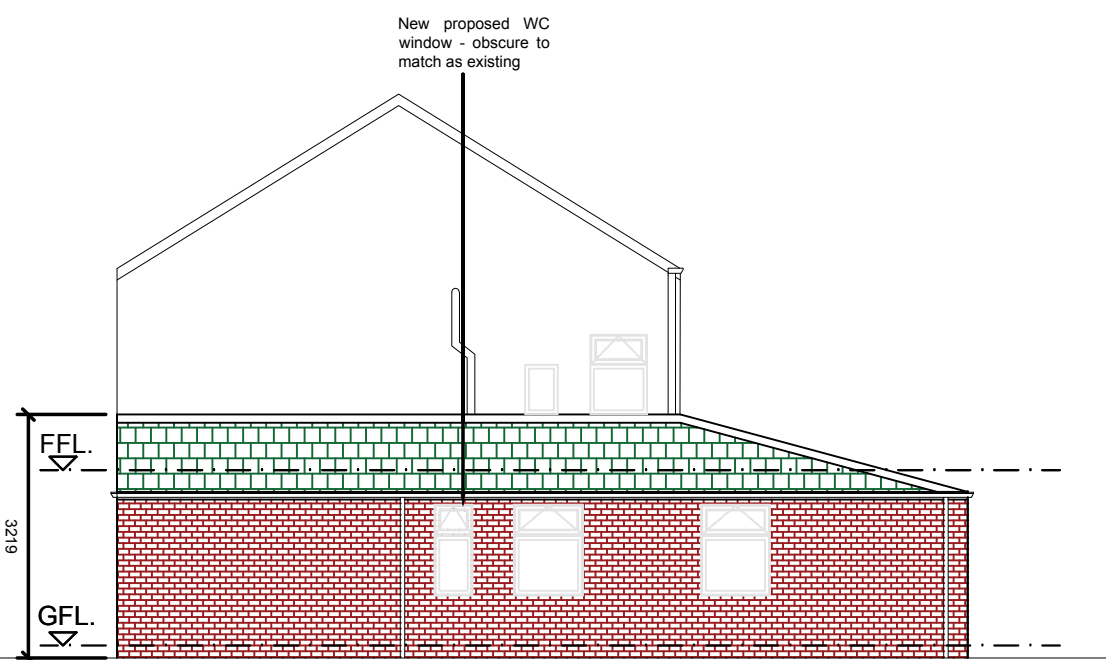

Proposed Side Elevation 1
Scale 1:100

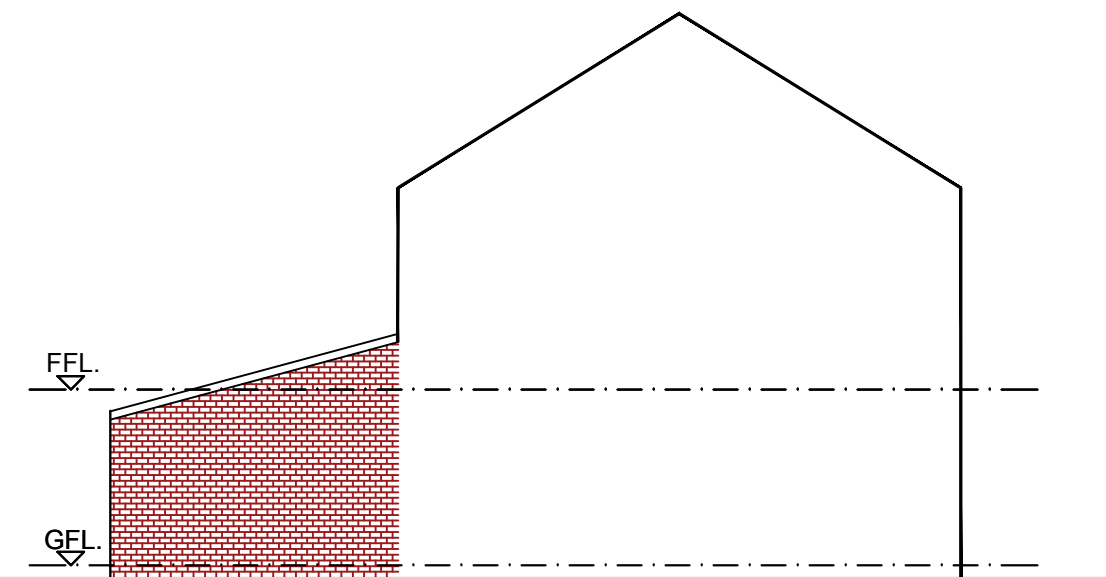

Proposed Side Elevation 2
Scale 1:100

- GENERAL NOTES.
1. This drawing is the property of Architectural Aesthetics and copyright is reserved by them, and this drawing is not to be copied or disclosed by or to any unauthorised persons without prior written consent of Architectural Aesthetics.
 2. All dimensions are approximate only and are to be checked on site by contractor and any discrepancies to be reported prior to commencement of work.
 3. Do not scale from this drawing, only work to written dimensions.
 4. All new drains to be laid, jointed and tested to the entire satisfaction of the Local Authority.
 5. All work to comply with current Building Regulations and subsequent revisions.
 6. Foundations not to encroach over boundaries.

DRAFT NOT FOR
SUBMISSION

AMENDMENTS	DATE
Architectural Aesthetics Seymour House, Manchester, M16 9GR Tel: 07453 218306 e-mail: architecturalesaesthetics2@gmail.com website	
DRAWN/CHECKED: AP REVISION: -	DATE: 27/06/2022 SCALE: 1:100, 1:50
PROJECT: EXISTING, PROPOSED AND DEMOLITION PLANS 8 BROOKTHORPE AVENUE M19 1AD	
CLIENT: MRS HUMA KHAN	
JOB TITLE: SINGLE STOREY SIDE AND REAR EXTENSION	
JOB No:	DWG220630-02