



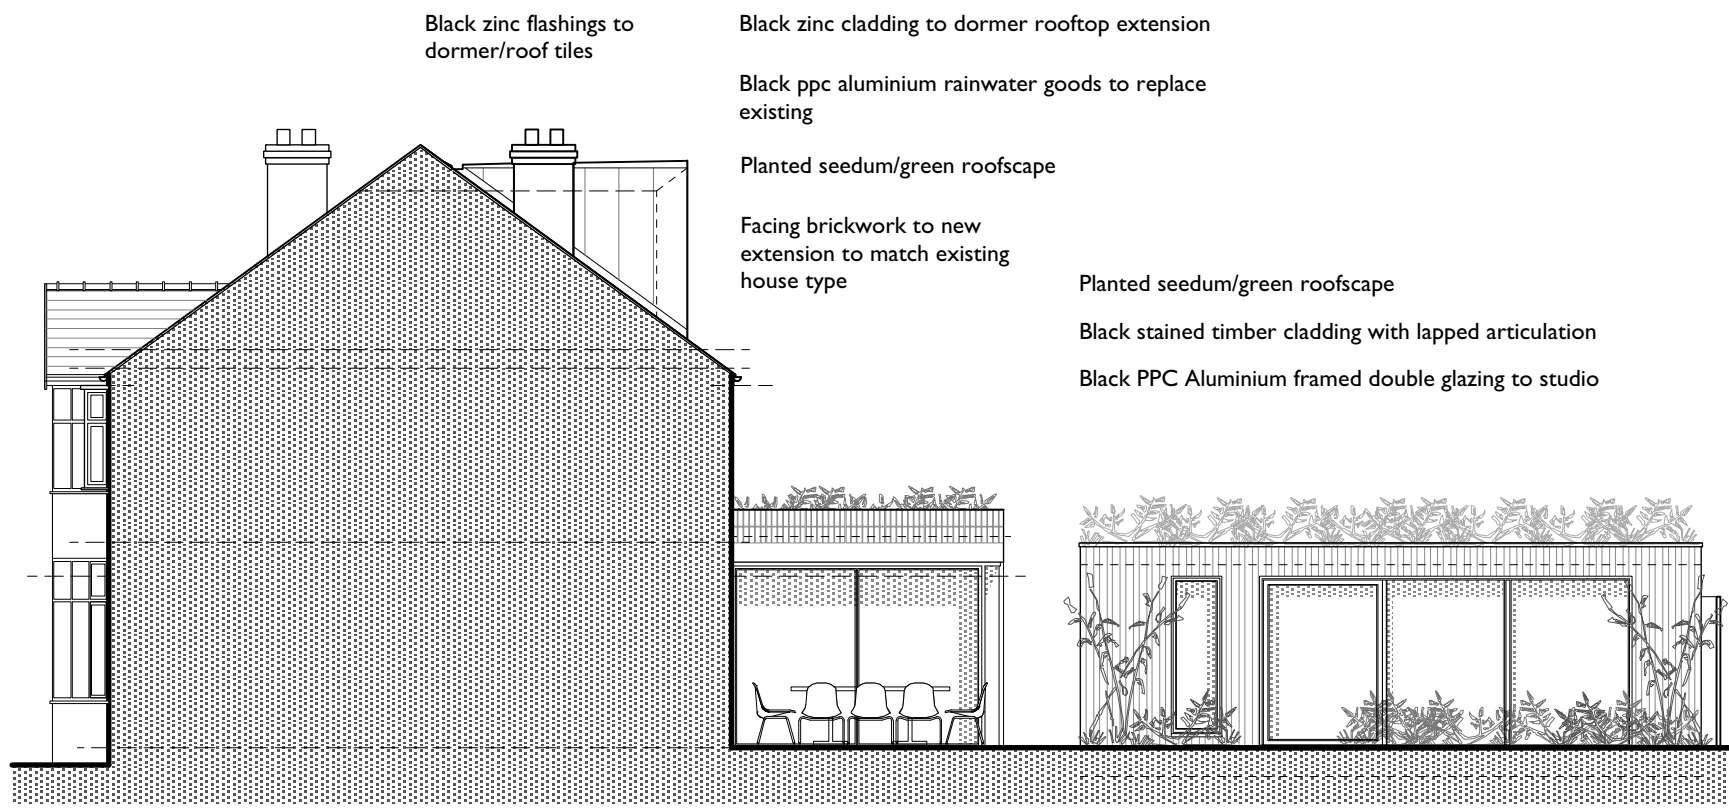


West Elevation


Black PPC Aluminium framed double glazing to Kitchen Extension
Reclaimed paving flags reused from existing landscaping

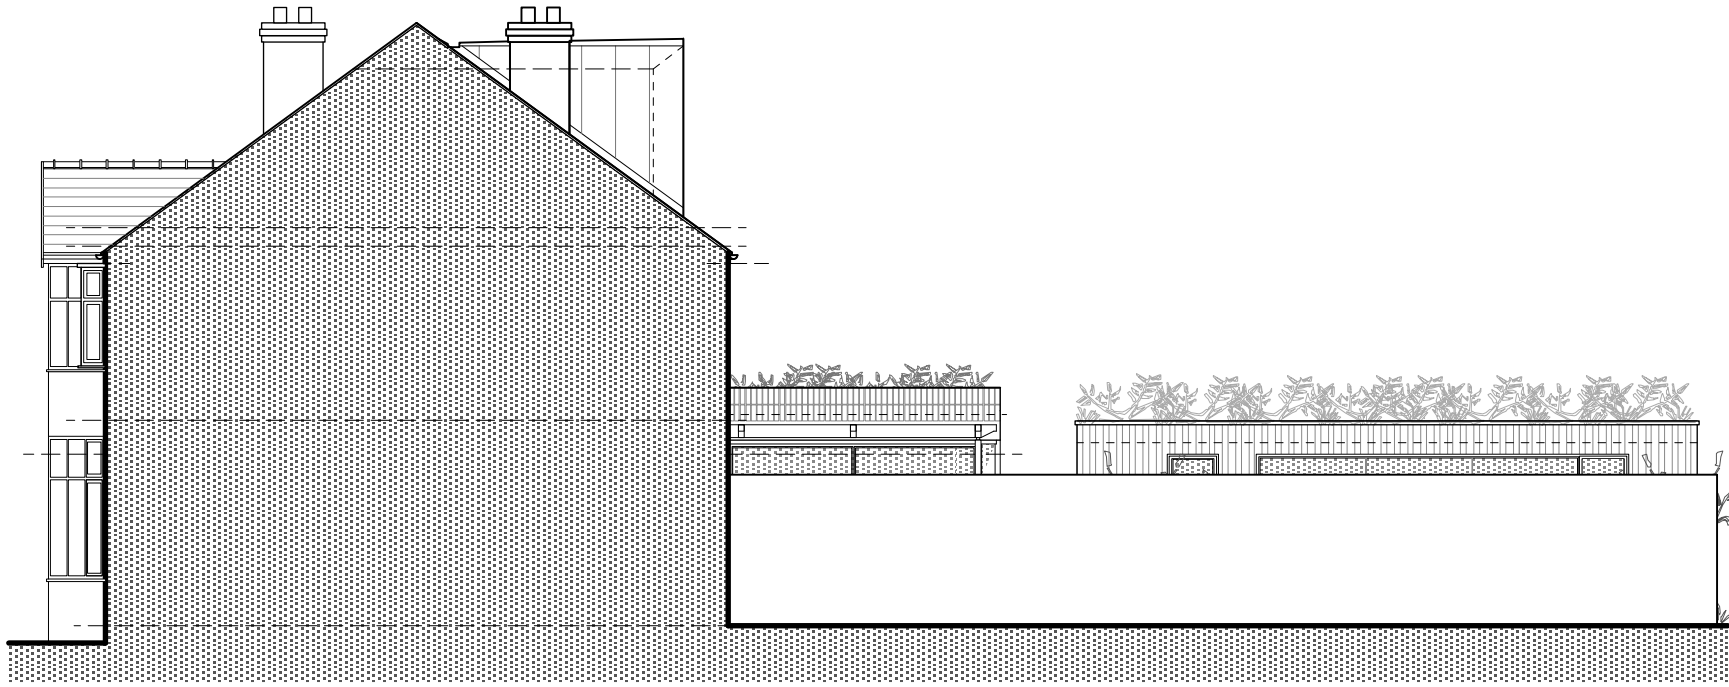

West Elevation (Boundary Fence Incl.)

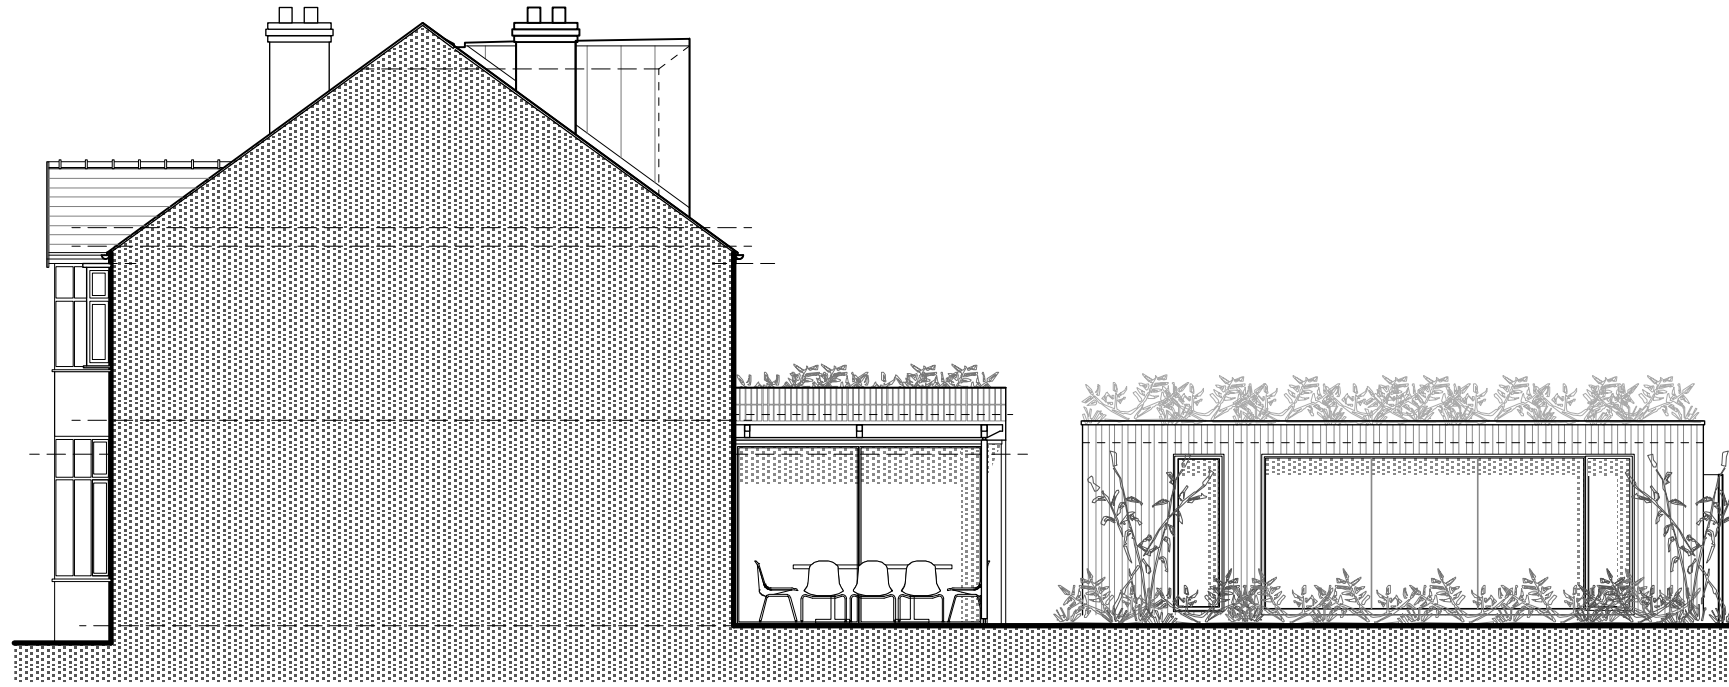

West Elevation (Pergola Incl.)

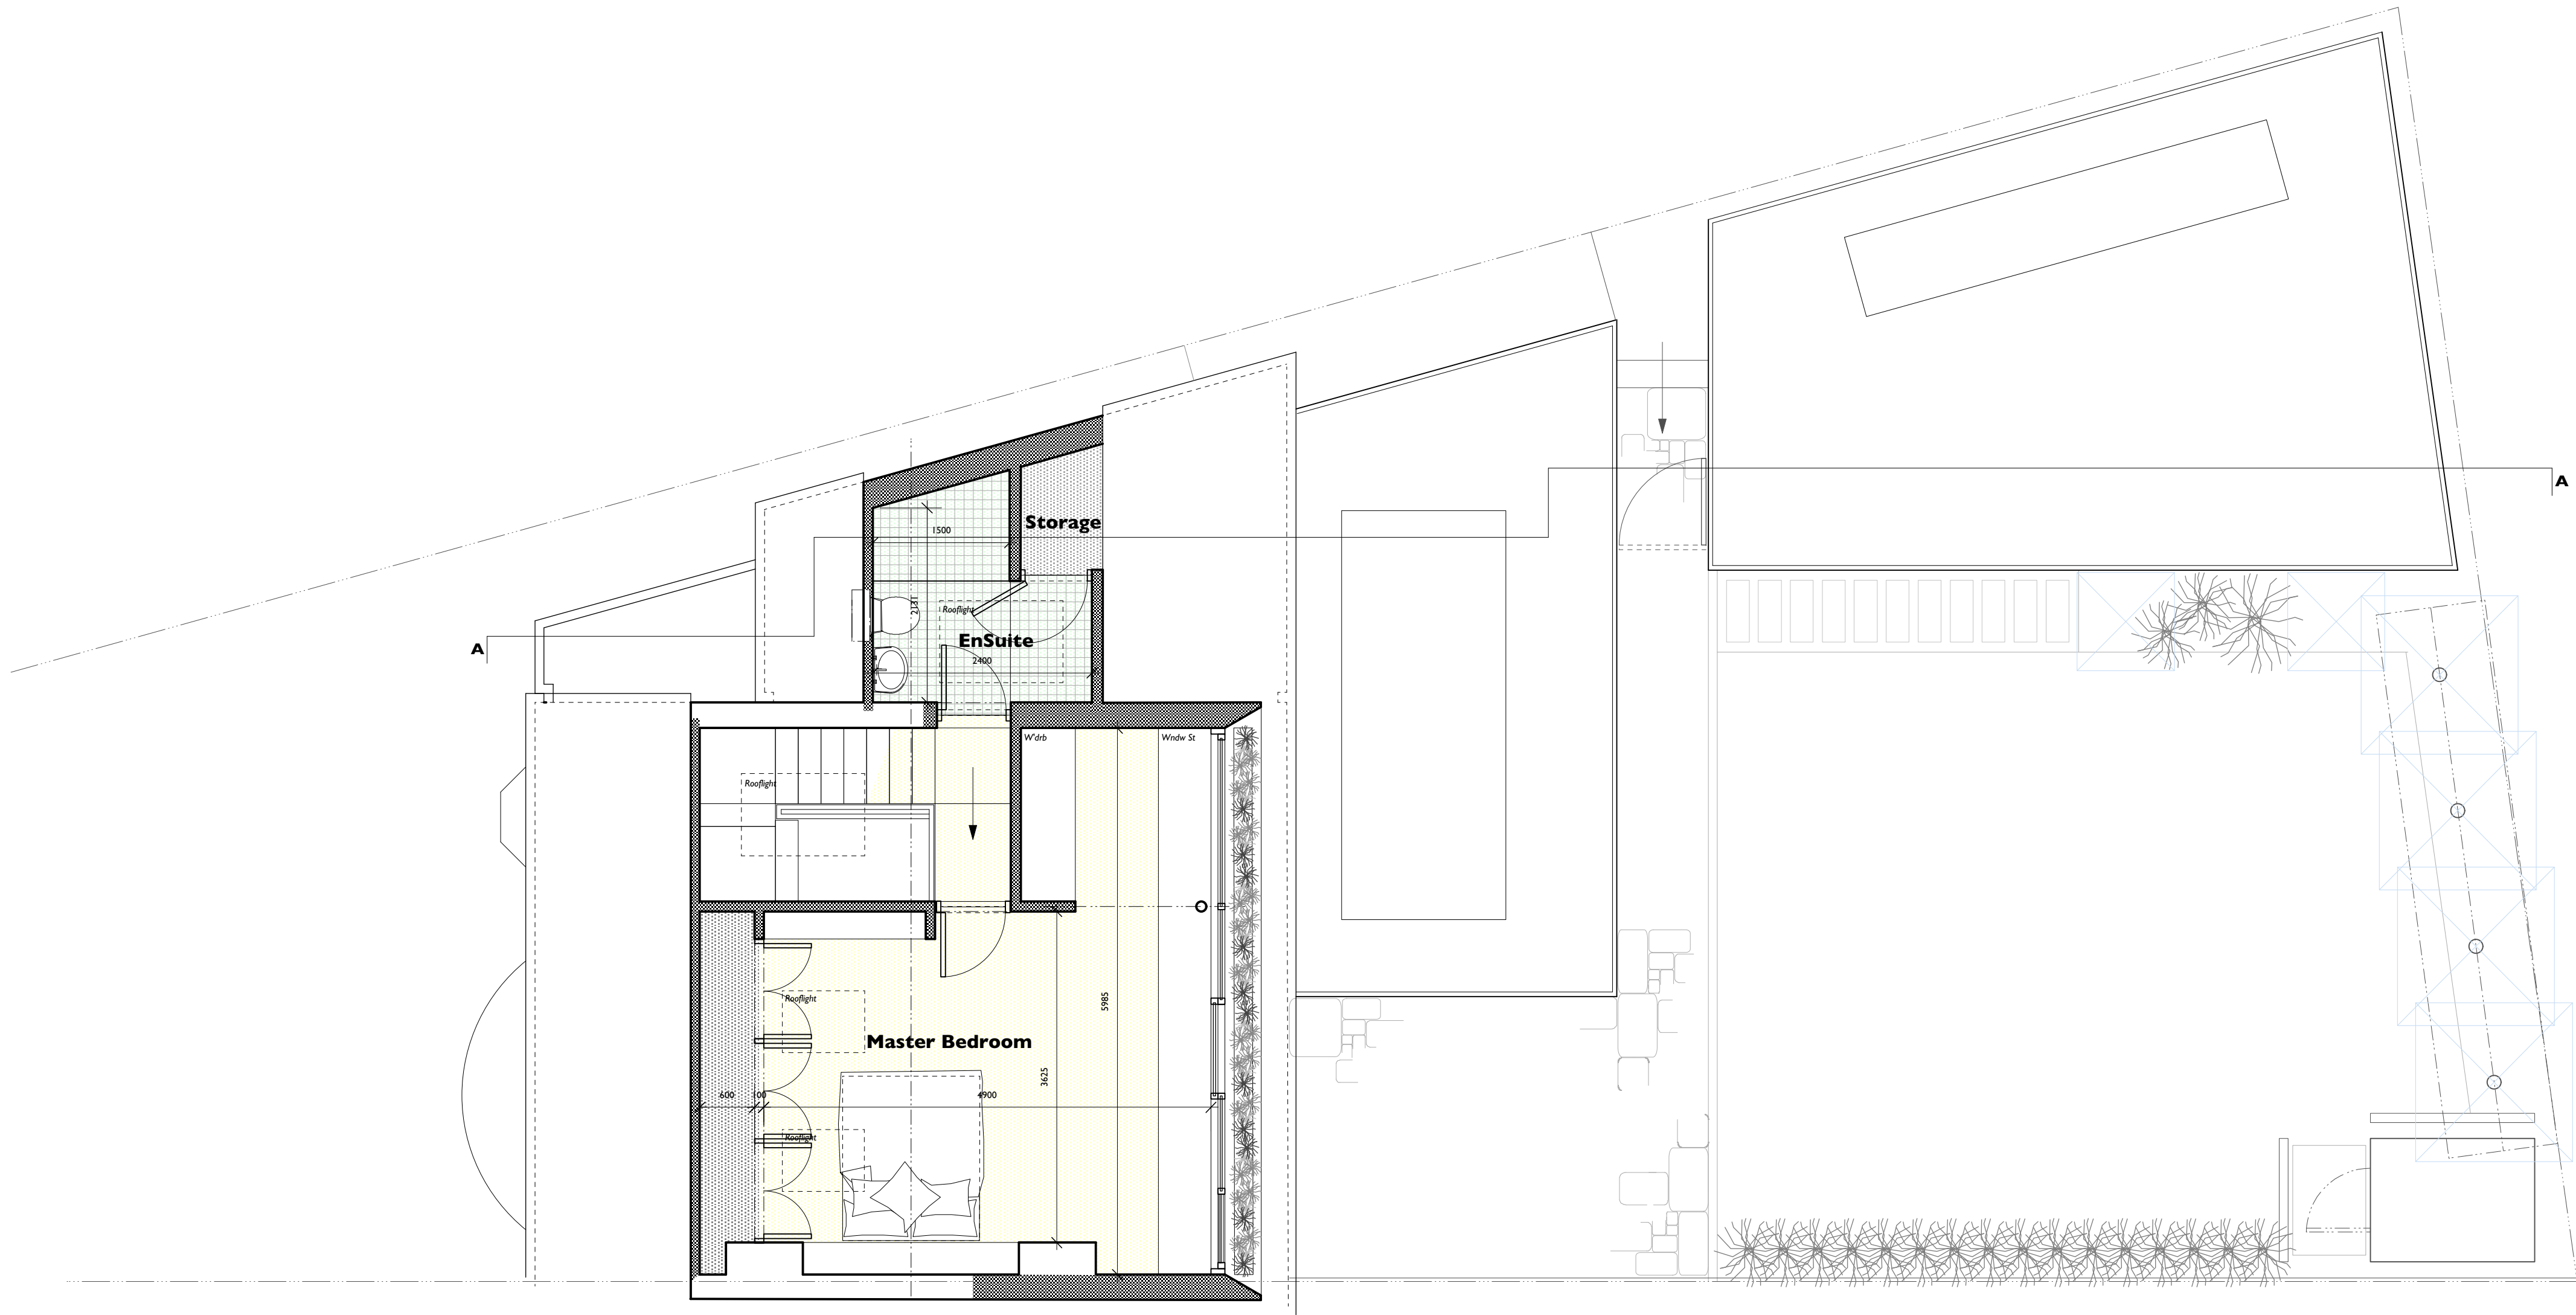

Second Floor Plan

© relform architects

note:

This drawing is copyright.

Do not scale off dimensions. all dimensions are to be checked on site by contractor. Contractor to report any dimensional discrepancies, errors or omissions prior to commencing on site.

Make Good to all surfaces disturbed

ALL STRUCTURAL STEELWORK AND RELATING STRUCTURES TO BE TO THE STRUCTURAL ENGINEERS DESIGNS. CALCULATIONS AND CONFIRMATION THIS DRAWING IS TO BE READ IN CONJUNCTION WITH ALL THE APPROPRIATE STRUCTURAL ENGINEER'S INFORMATION.

IF IN ANY DOUBT ASK

C	21.06.22	Third elevation variant included for planning
B	03.05.22	Studio doors revised
A	21.04.22	Client Updates included
Rev.	Date	Comment

relform

[architects and urban strategists] Ltd

14 Adhol Road | Whalley Range | Manchester | M16 8QN
T+44(0) 7975 760 680
e| studio@raus.co.uk

Client	Ms. Ned Mardles	
Project Title	Proposed Alteration & Extension Works At 22 Anerley Road, Didsbury, Manchester. M20 2DJ	
Drawing Title	Status	C
Second Floor Plan & Elevations As Proposed	Scale	1:50, 1:100 @A1
	Job No.	E NM 22-438
	Drawing No.	012
	Rev.	C