

General Notes

The Architect shall have no responsibility for any use made of this document other than for that which it was prepared and issued.

All dimensions should be checked on site. Do not scale from this drawing

To be read in conjunction with all other Consultant's drawings.

The Architect to be immediately notified of any discrepancies.

Copyright on this drawing retained by the Architect.

LEGEND

 Site Boundary

P2 19/07/22 AK SH Initial Issue
P1 27/06/22 AK SH Initial Issue
No. Date Dwn Chk App Revision or reason for issue

Client
Lee Grimshaw

createitstudios
... leave an impression

Create It Studios (NW) Ltd
Universal Square
Devonshire Street North
Manchester
M12 6JH
info@createitstudios.co.uk


Project Title
54 Lownorth Rd, Wythenshawe, M22 0JZ

Scale / North Point
1 : 100

Drawing Title
Proposed Floor Plans

Drawing Number
A1446(02)AP002
Drawing Status
Preliminary


Revision
P2

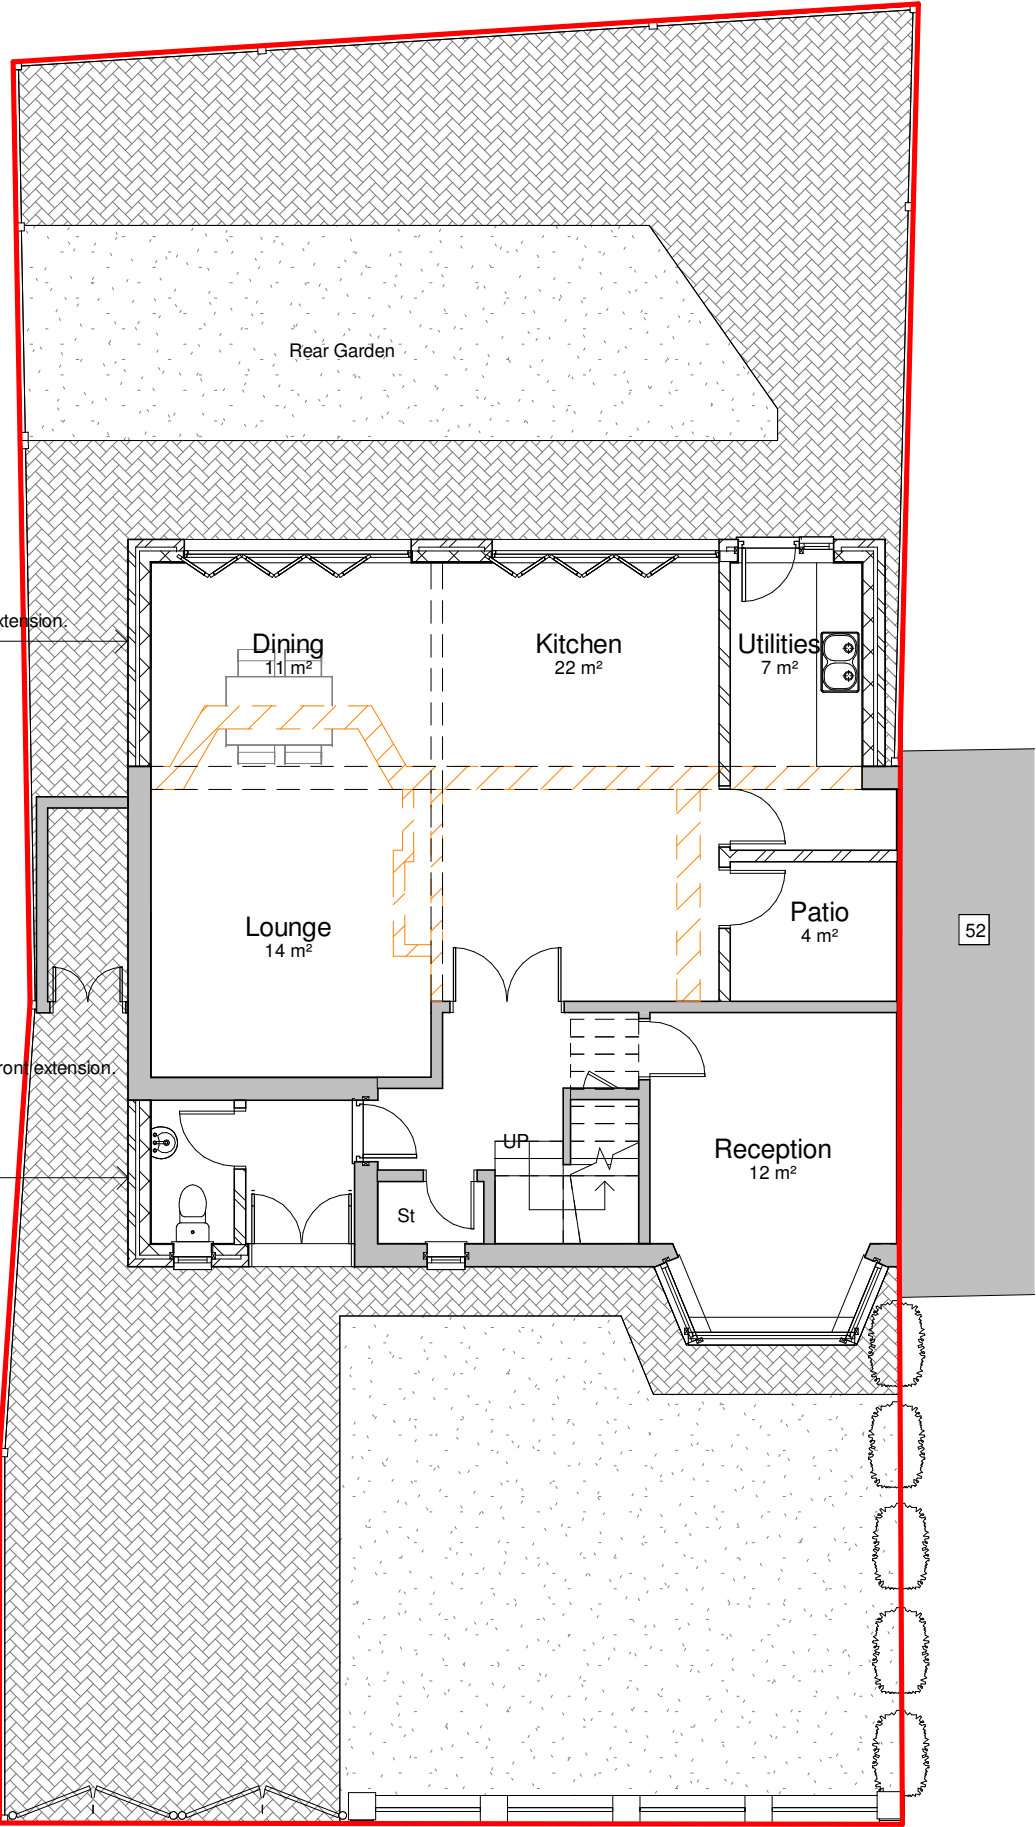

1

Proposed Ground Floor Plan

1 : 100

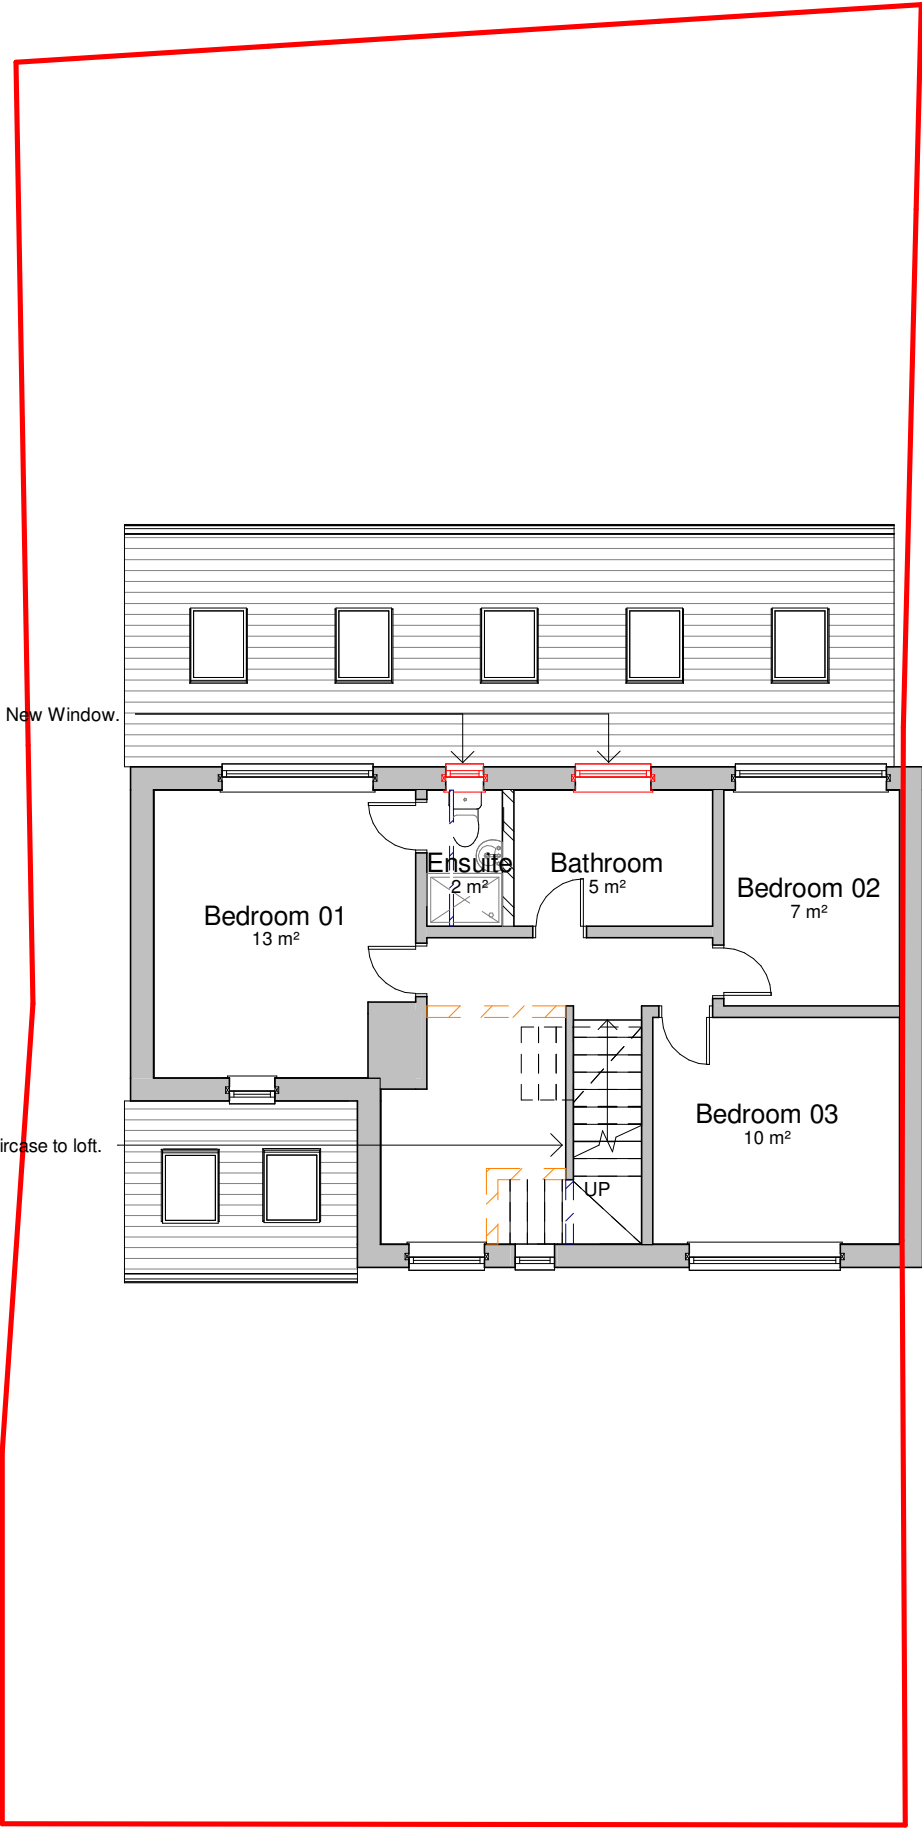

2

Proposed First Floor Plan

1 : 100

0 1 2 3 4m
1:100

