

This drawing is protected by copyright and the information contained therein is the property of William McCall.
The drawing must not be copied and the information contained therein may not be used or disclosed without written permission of and in the manner permitted by William McCall.

0 1 2 3 4 5M

Scale 1:50@ A1

0 1 2 3 4 5 6 7 8 9 10M


Scale 1:100@ A1




Existing Ground Floor Plan

Existing First Floor Plan

Existing Attic Floor Plan

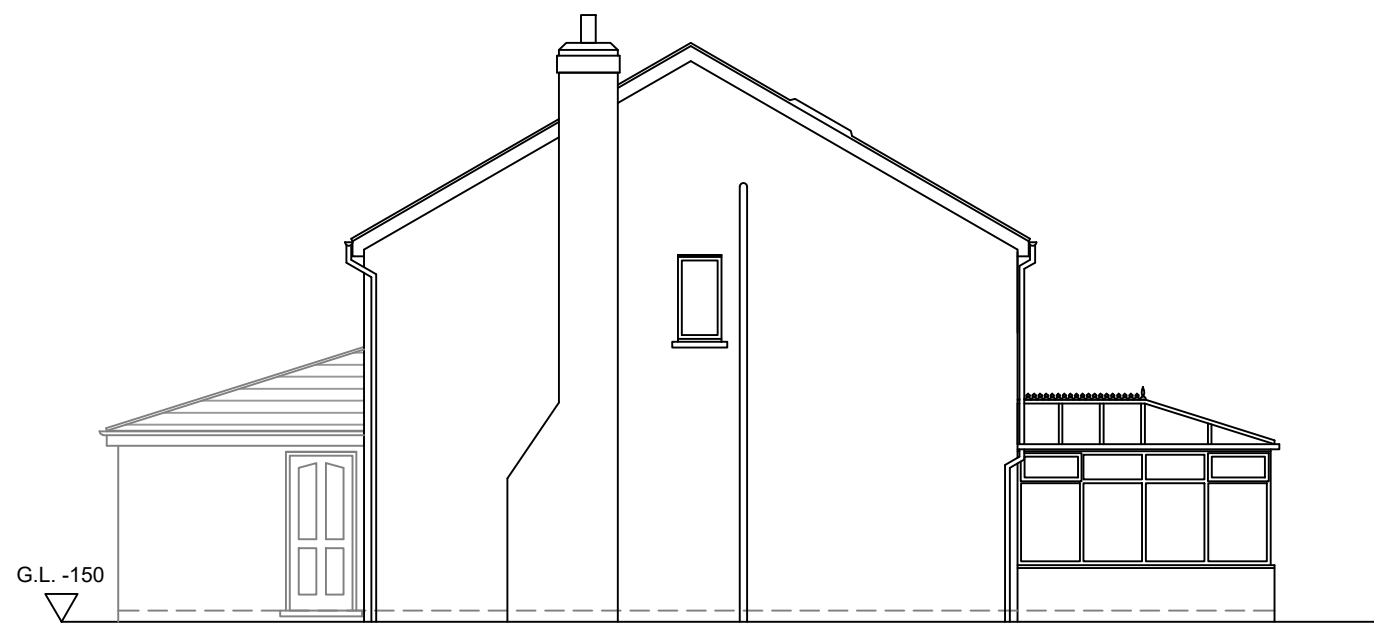


Existing Side Elevation

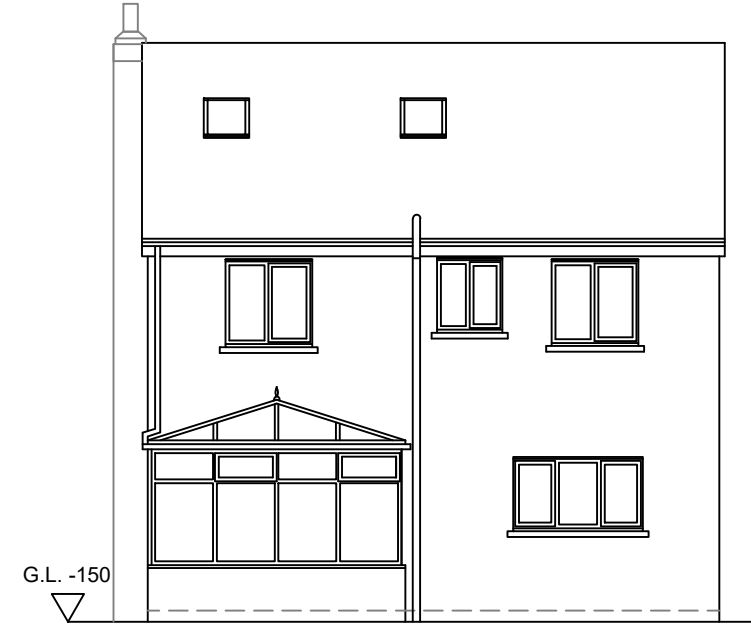


Existing Rear Elevation




Existing Side Elevation

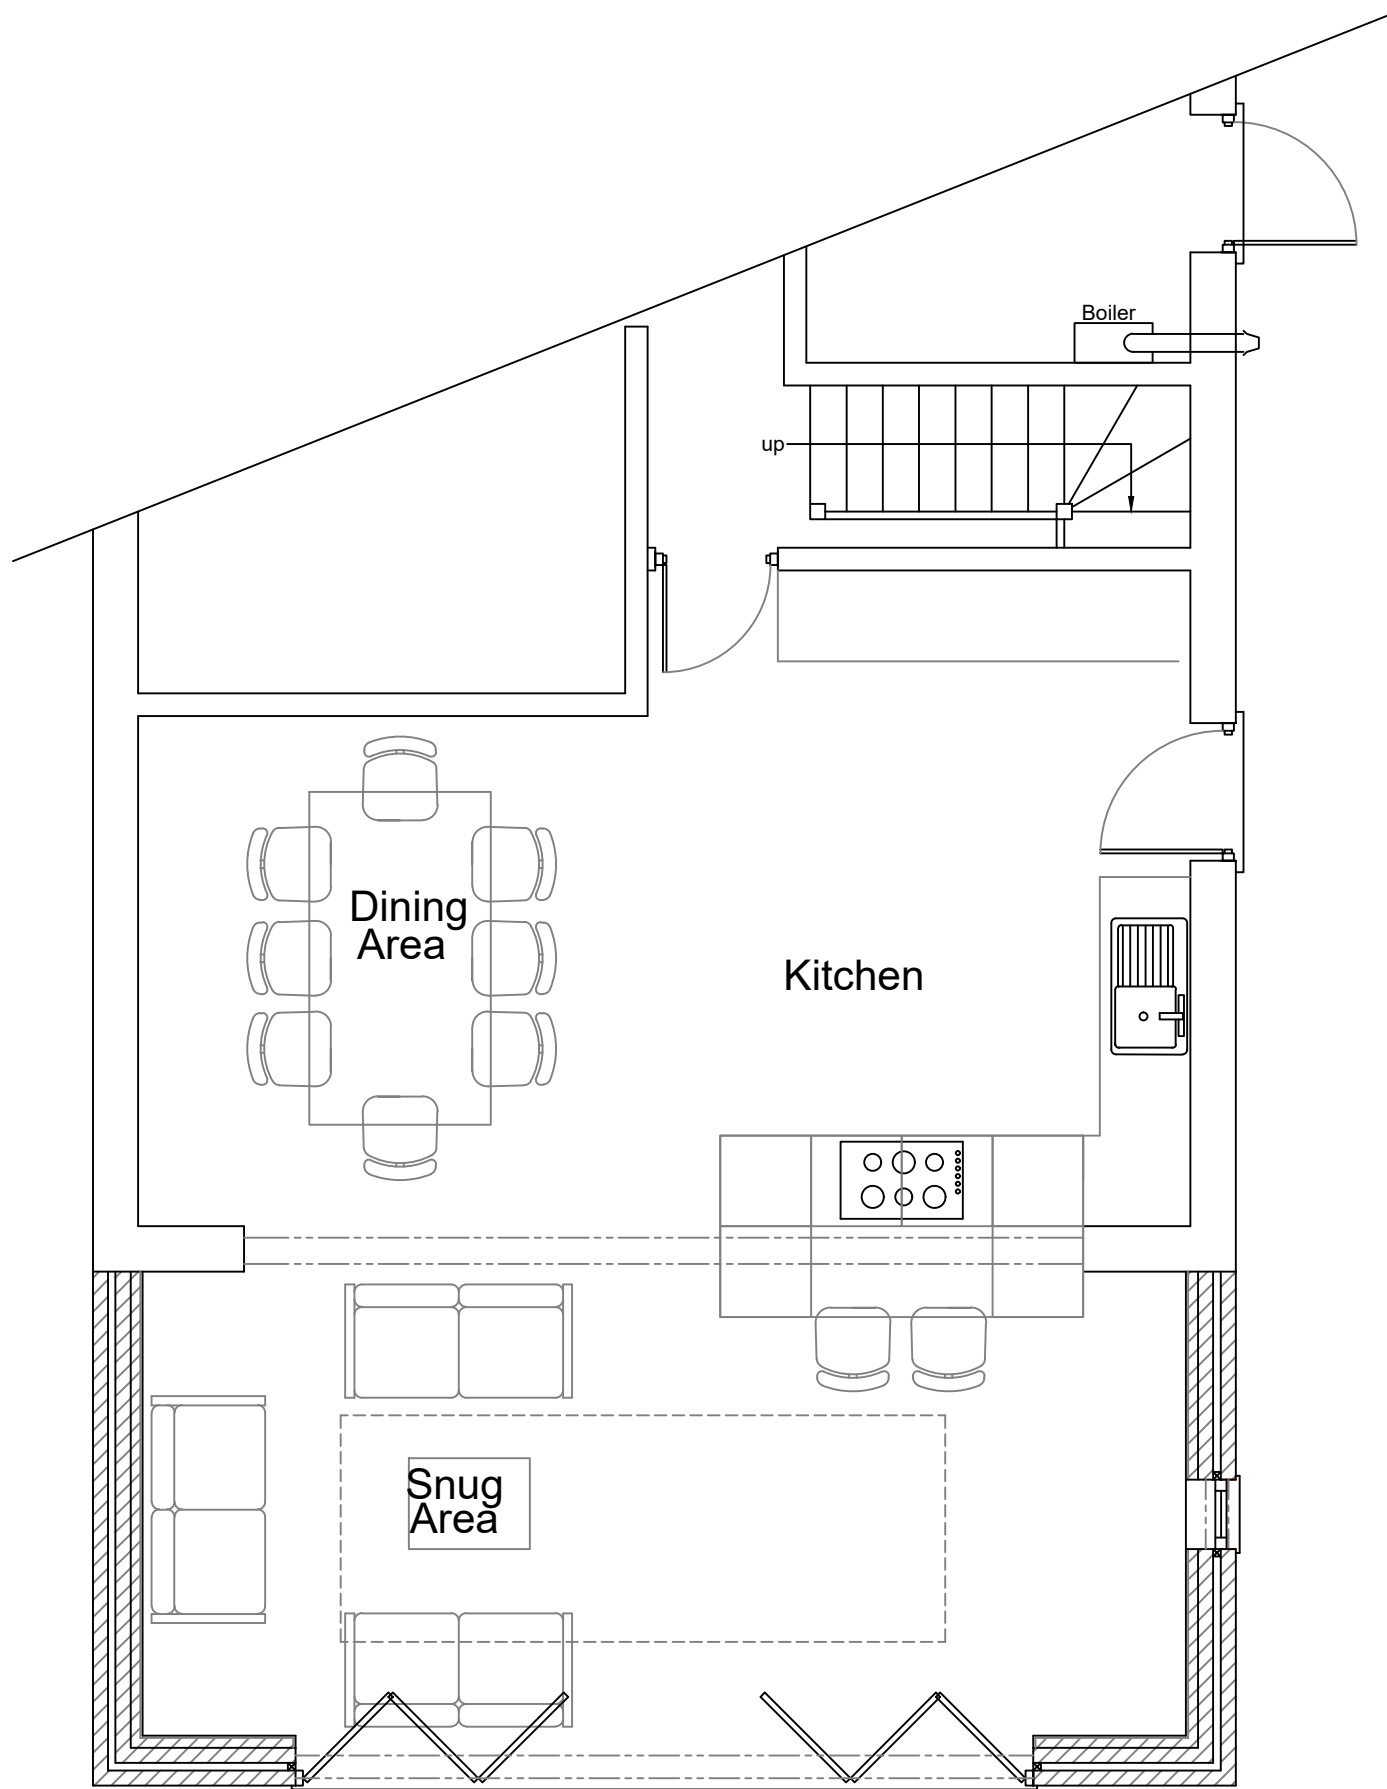

Proposed Part Ground Floor Plan

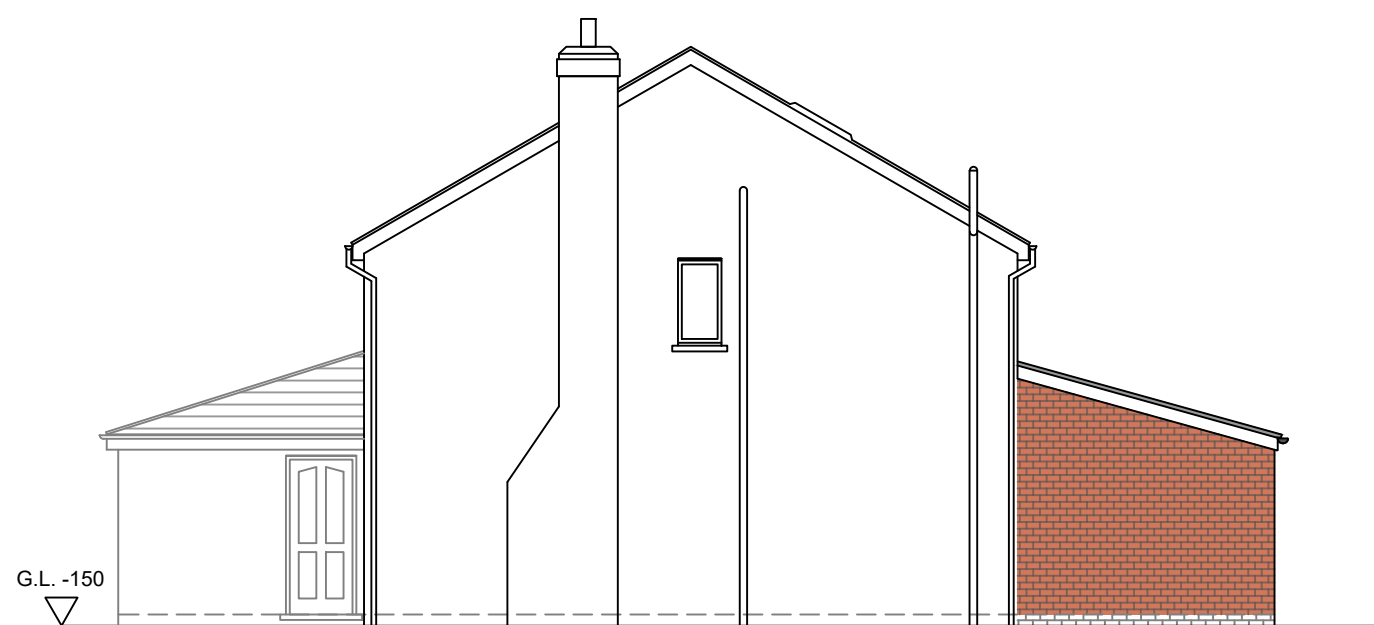


Proposed Side Elevation

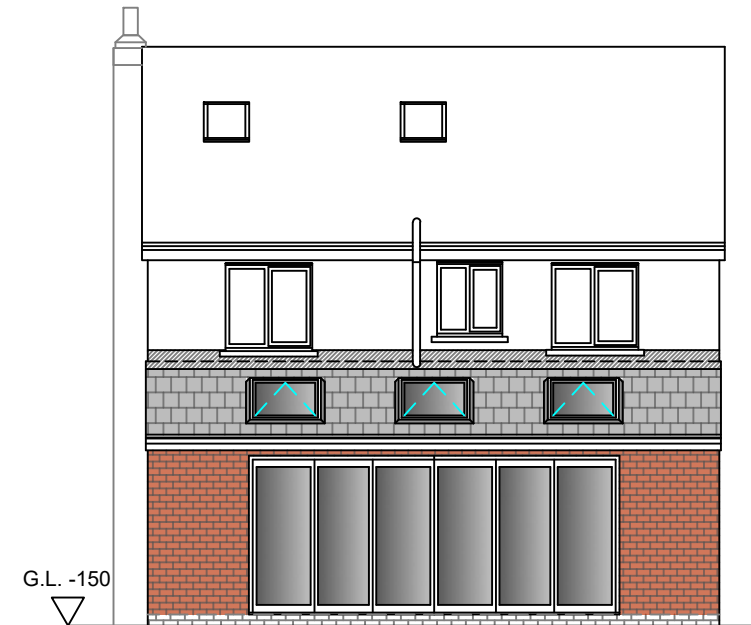

Proposed Rear Elevation



Proposed Side Elevation

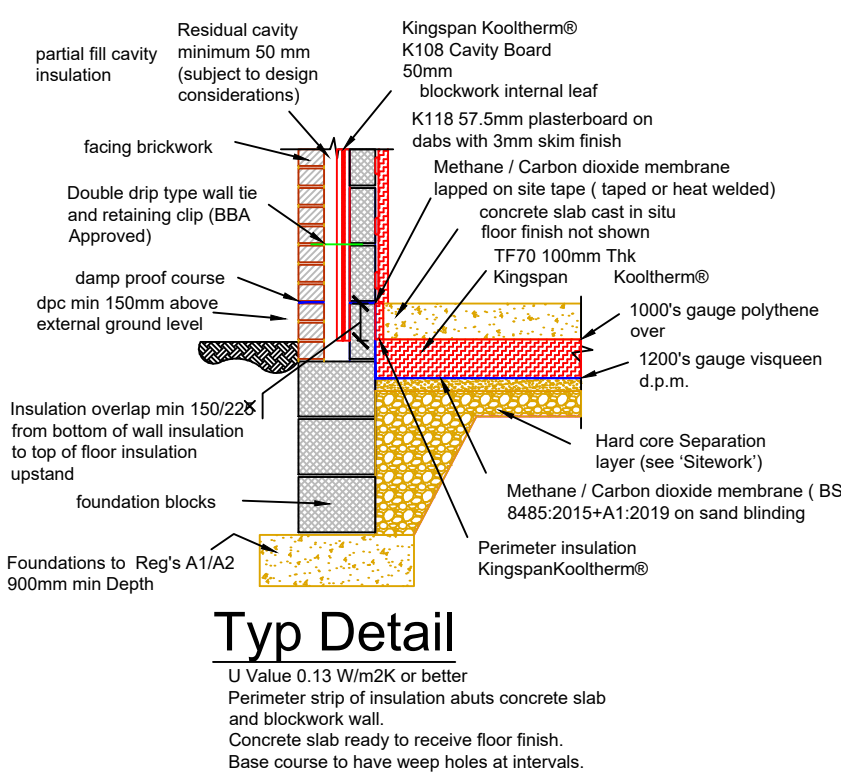

Typ Detail

U Value 0.13 W/m2K or better
Perimeter strip of insulation abuts concrete slab and blockwork wall.
Concrete slab ready to receive floor finish.
Base course to have weep holes at intervals.

Alderburgh Alderpruf GRA

Gas Resistant Membrane

The above gas membrane is to be laid inline with manufacturers guidelines to mitigate any potential landfill/ground/mine gas, as instructed by LA Planning Authority.

Rev A 08 08 22
Alderburgh Alderpruf GRA Gas membrane added to drawing as per request from Manchester Planning Authority

Stage :-		Householder Planning	
Project Title :-		Proposed Single Storey Rear Extension	
Drawing Title :-		Existing & Proposed Plans & Elevations	
Client :-		Mr Candlin	
Drwg No :-	05/22/64	Date :-	May '22
Scale :-	1:100 & 1:50@A1	Rev :-	Rev A
Site Address :-		Drawn:-	SCM
		Checked :-	
		25 Tannery Way Gorton Manchester M18 8LH	