

EDITIONAL
STUDIO


Drawing
Proposed
Ground Floor Plan
Project
Groby Road
Contact

post@editorialstudio.com


Scale	Date	Drawing No.
1:50 @ A3	12.07.22	046_M12_01_A


KEY


- Woodfibre insulation
- New wall

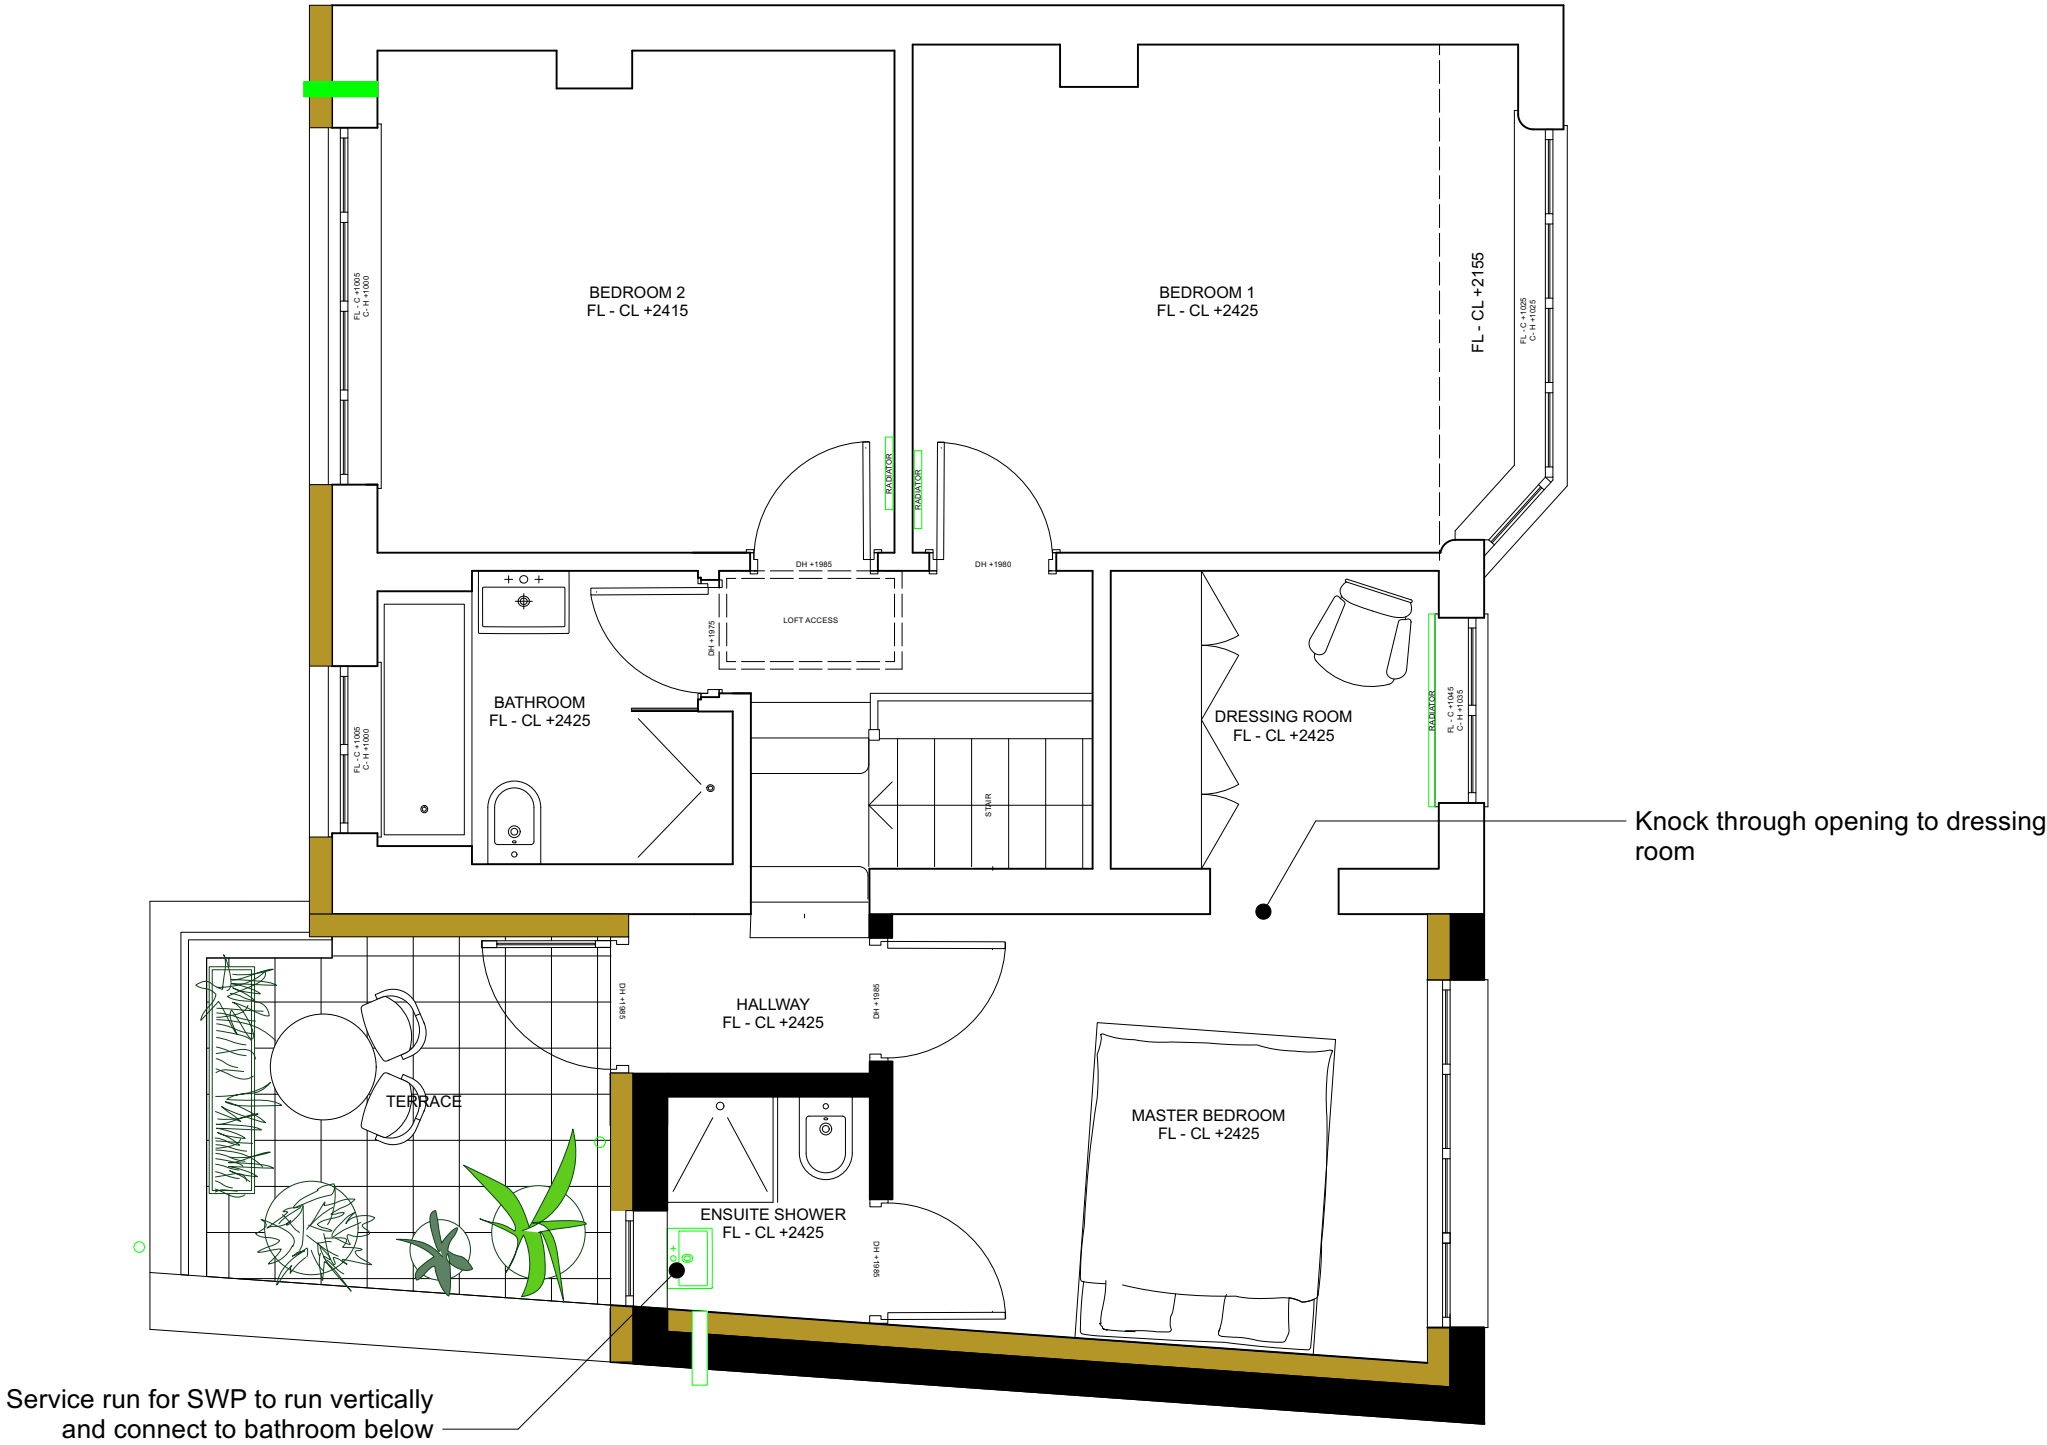


FOR PLANNING

 

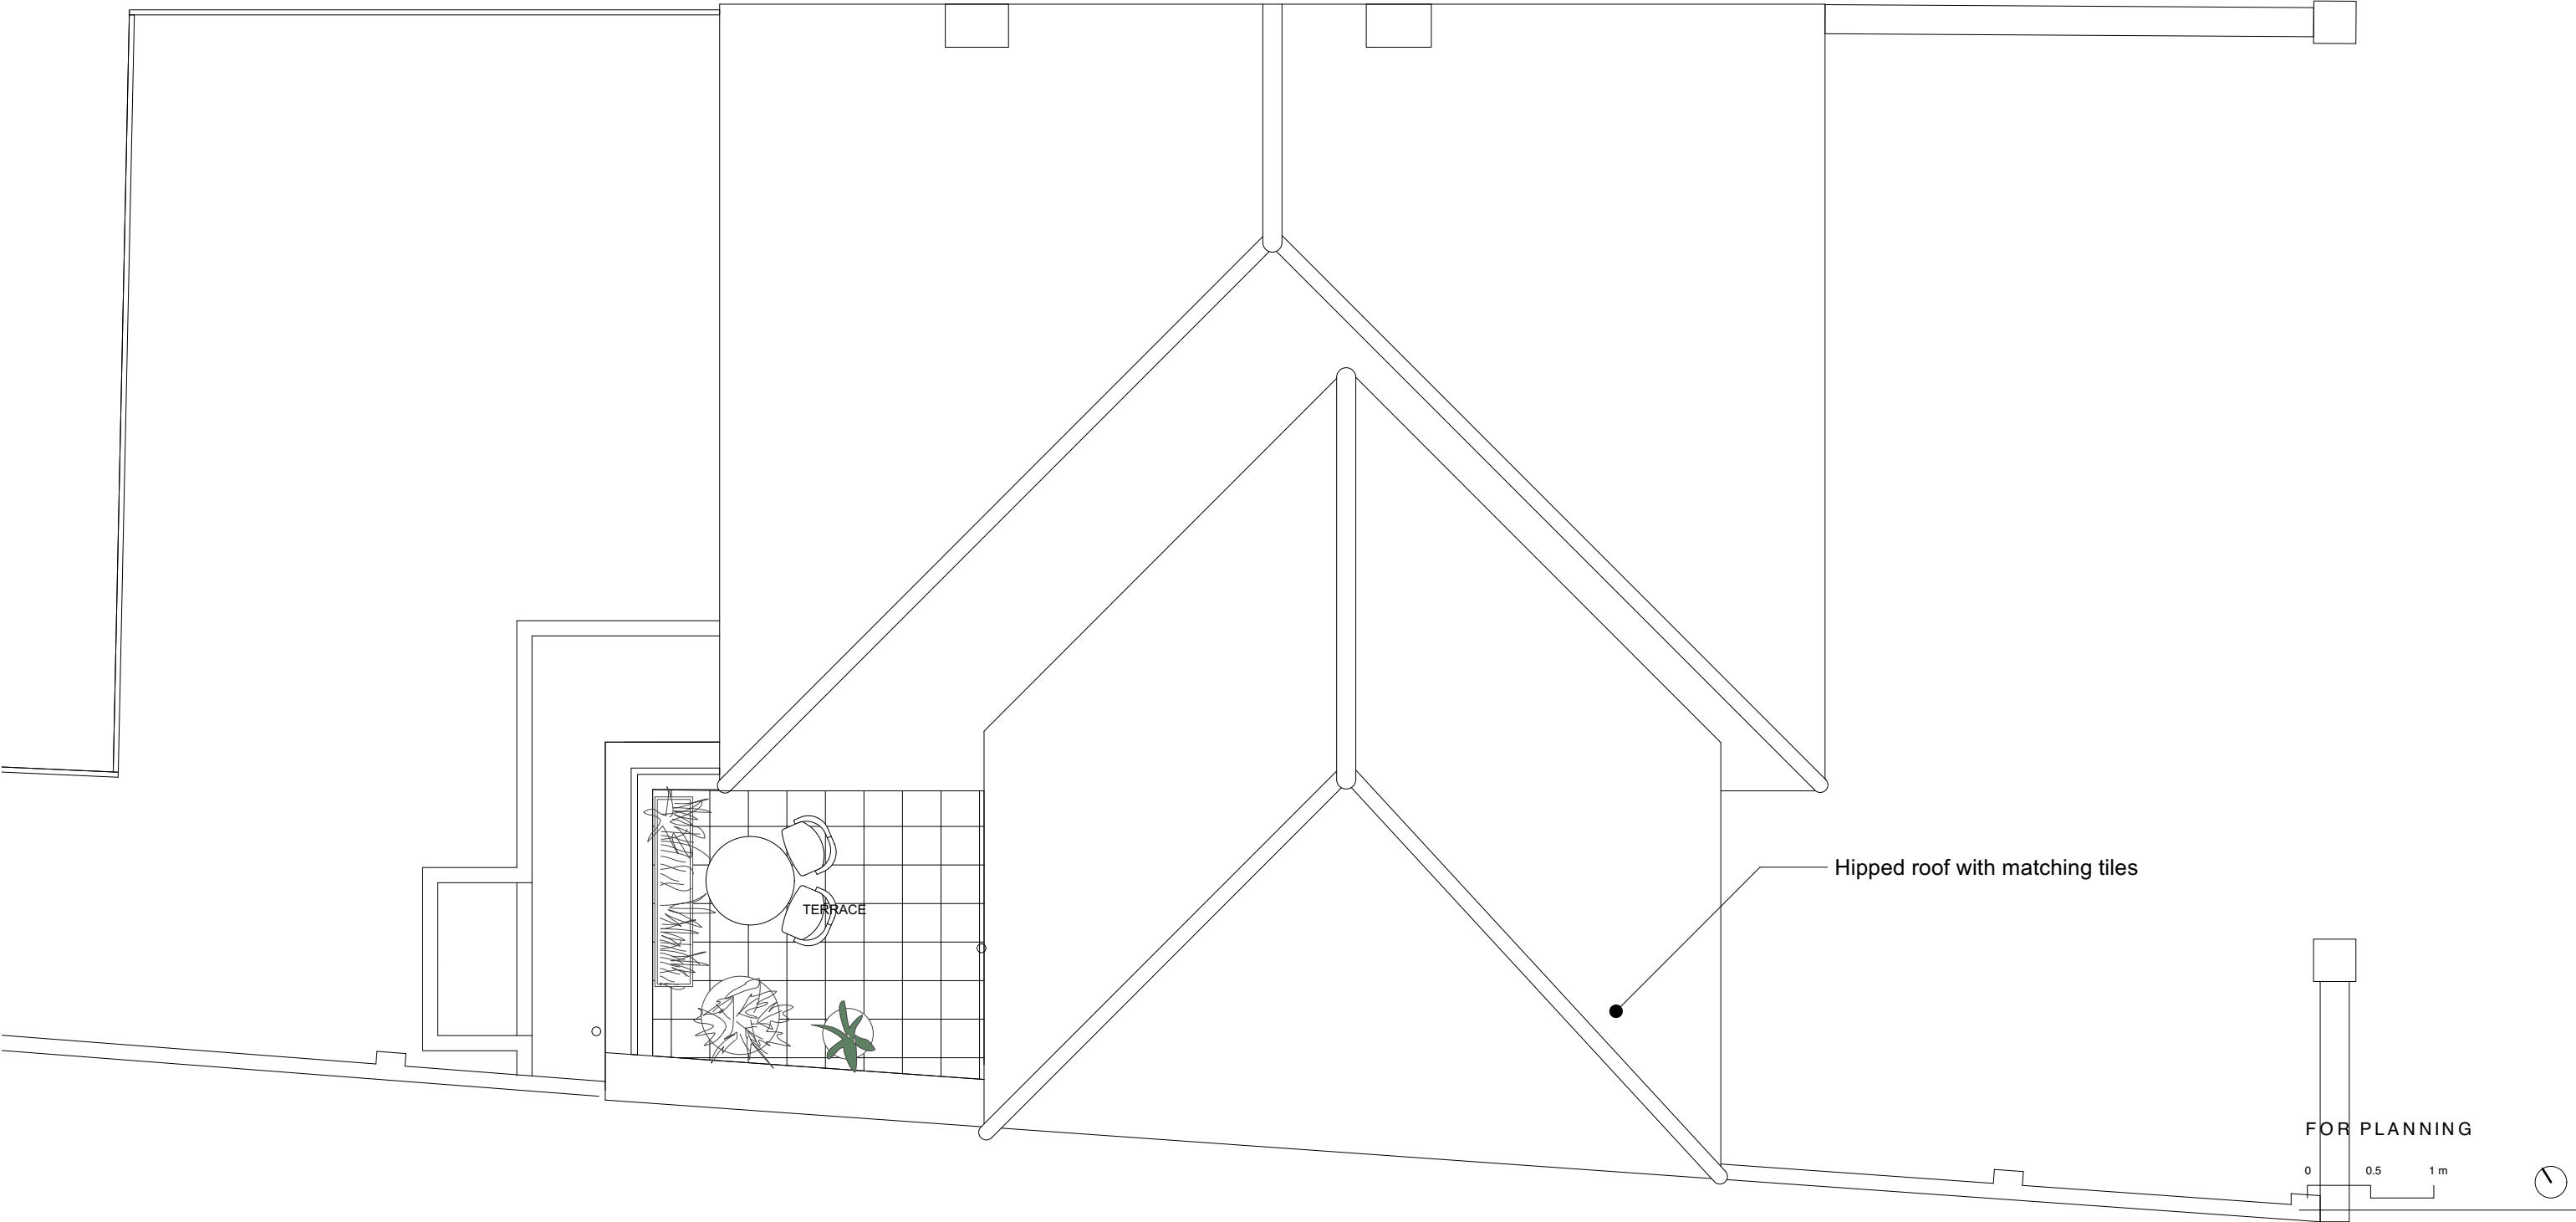

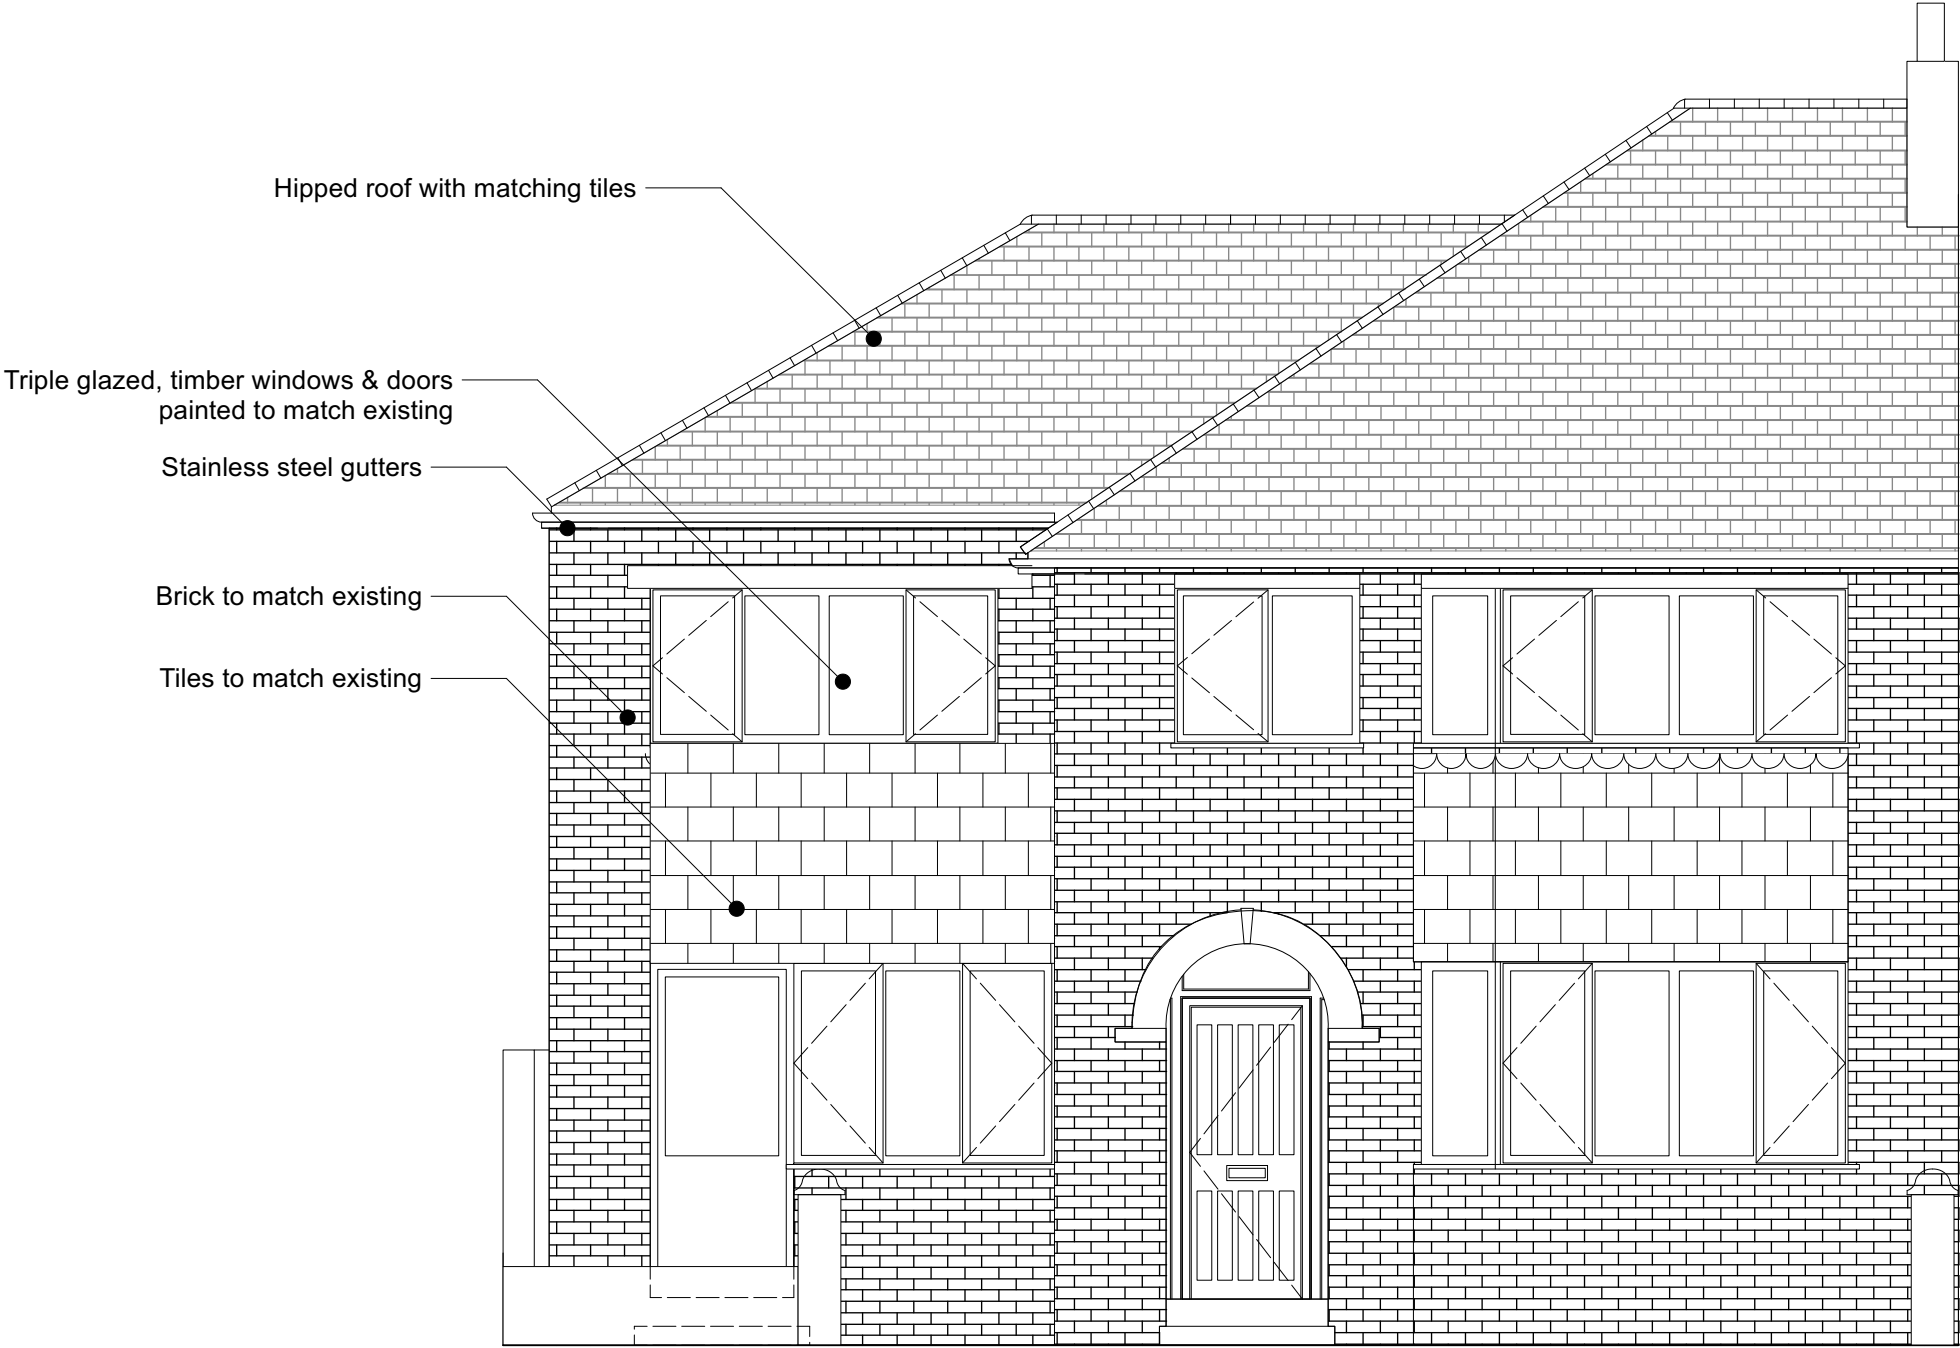


FOR PLANNING

 




Stainless steel hopper +
down pipes
eg. Lindab

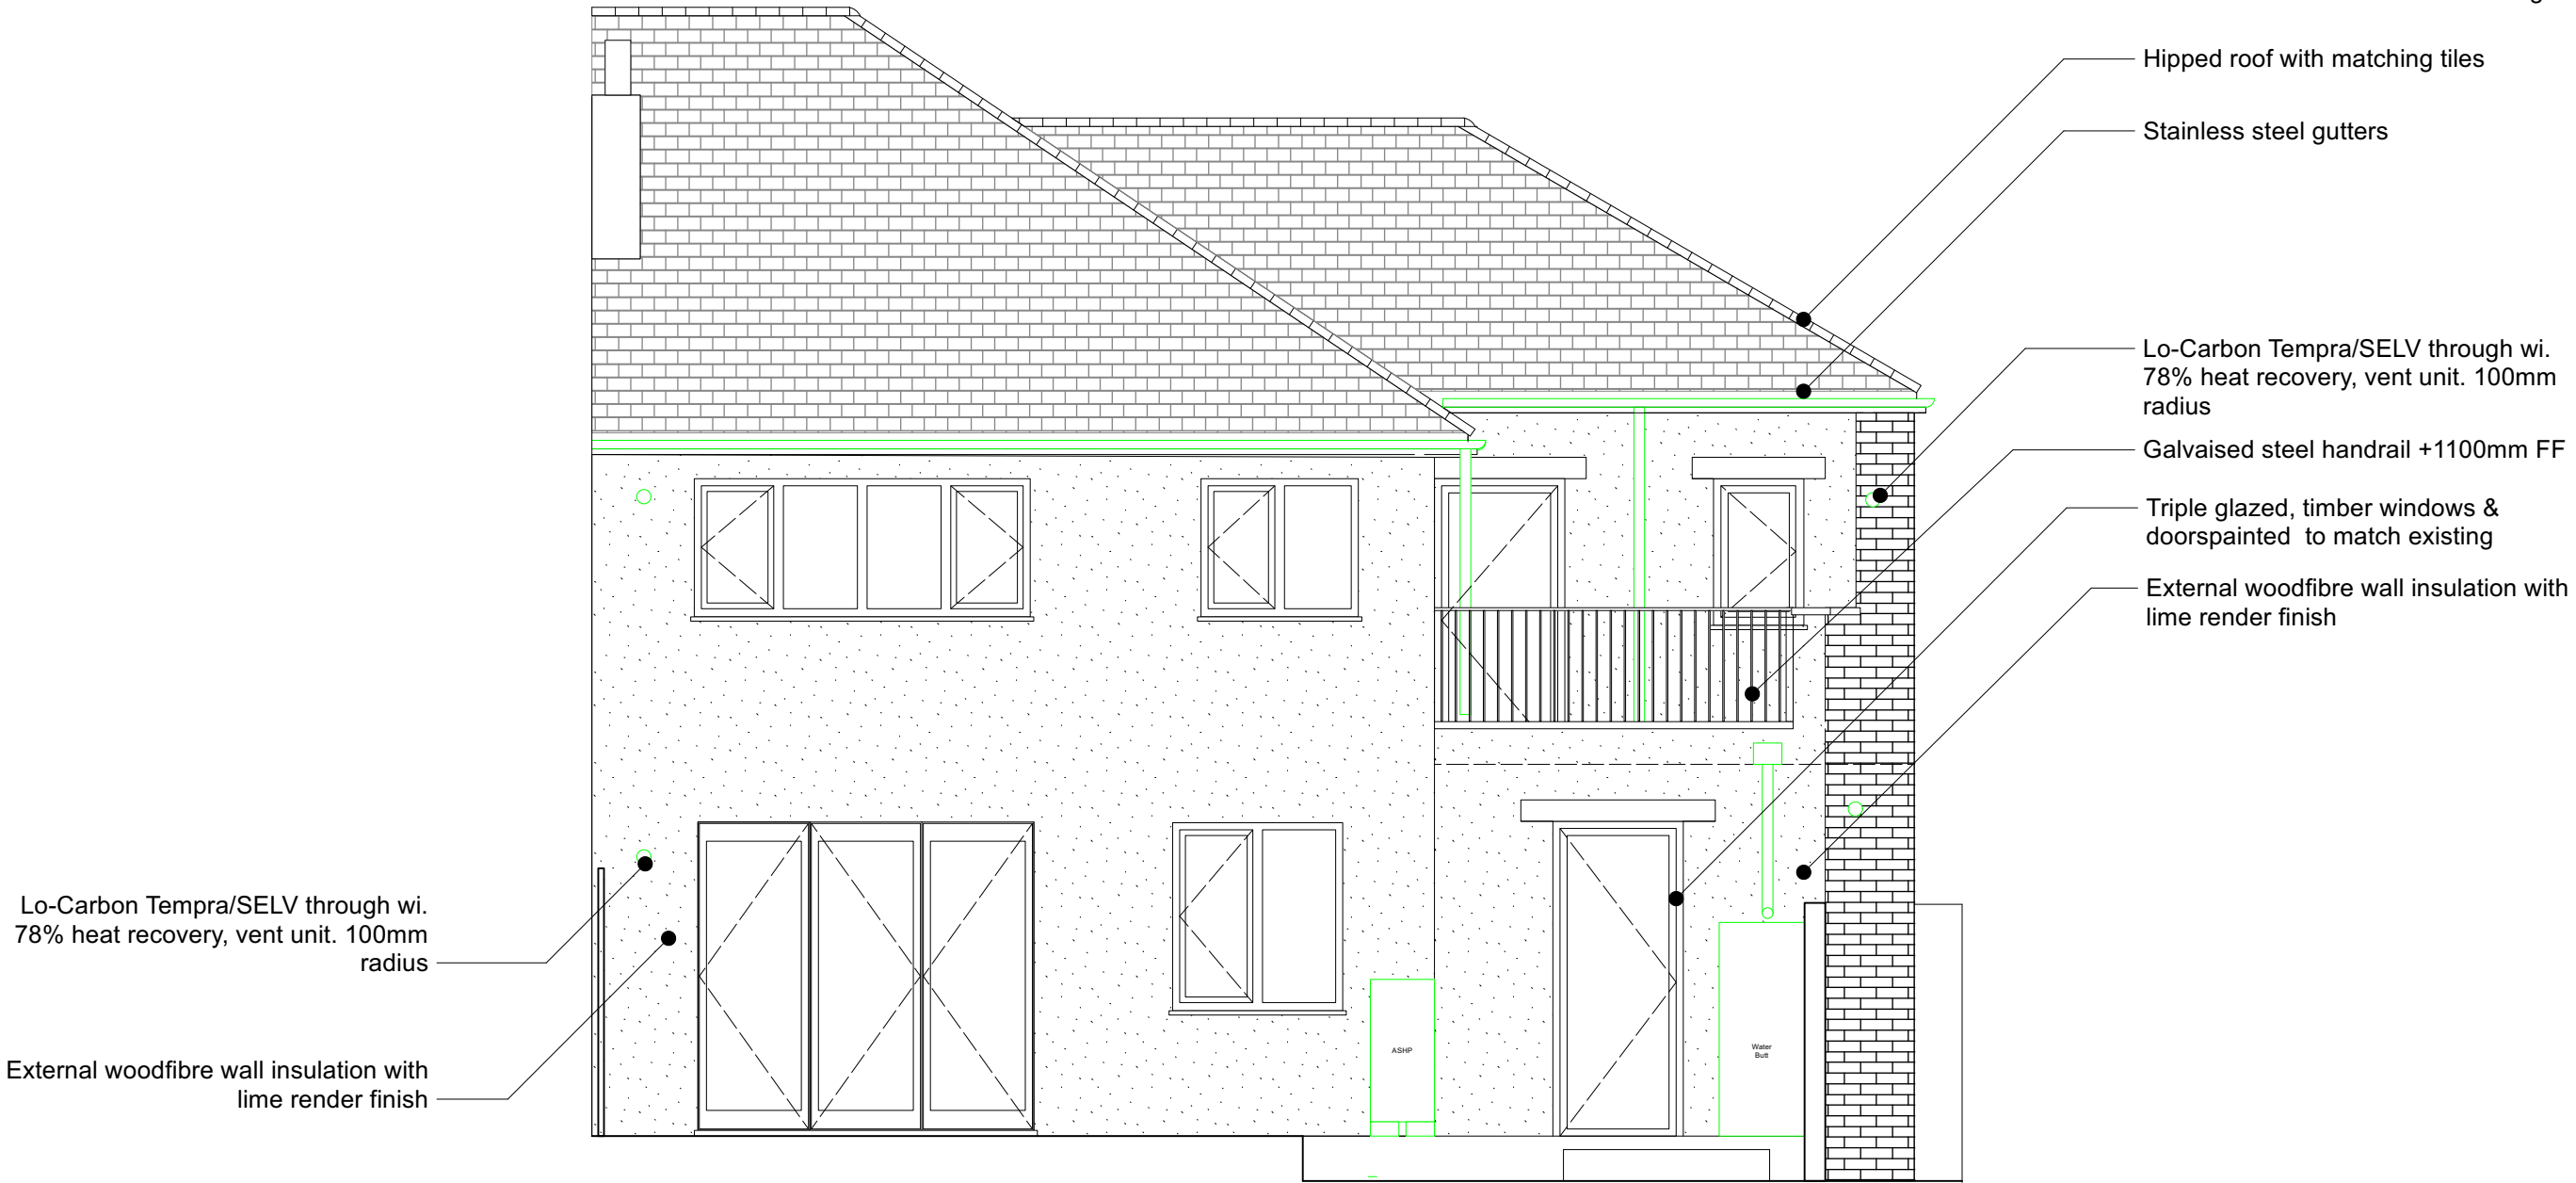


FOR PLANNING

 


EDITIONAL
STUDIO

Drawing
Proposed
Back Elevation
Project
Groby Road

Contact
post@editionalstudio.com
Scale 1:50 @ A3 Date 12.07.22 Drawing No. 046_L15_02_A

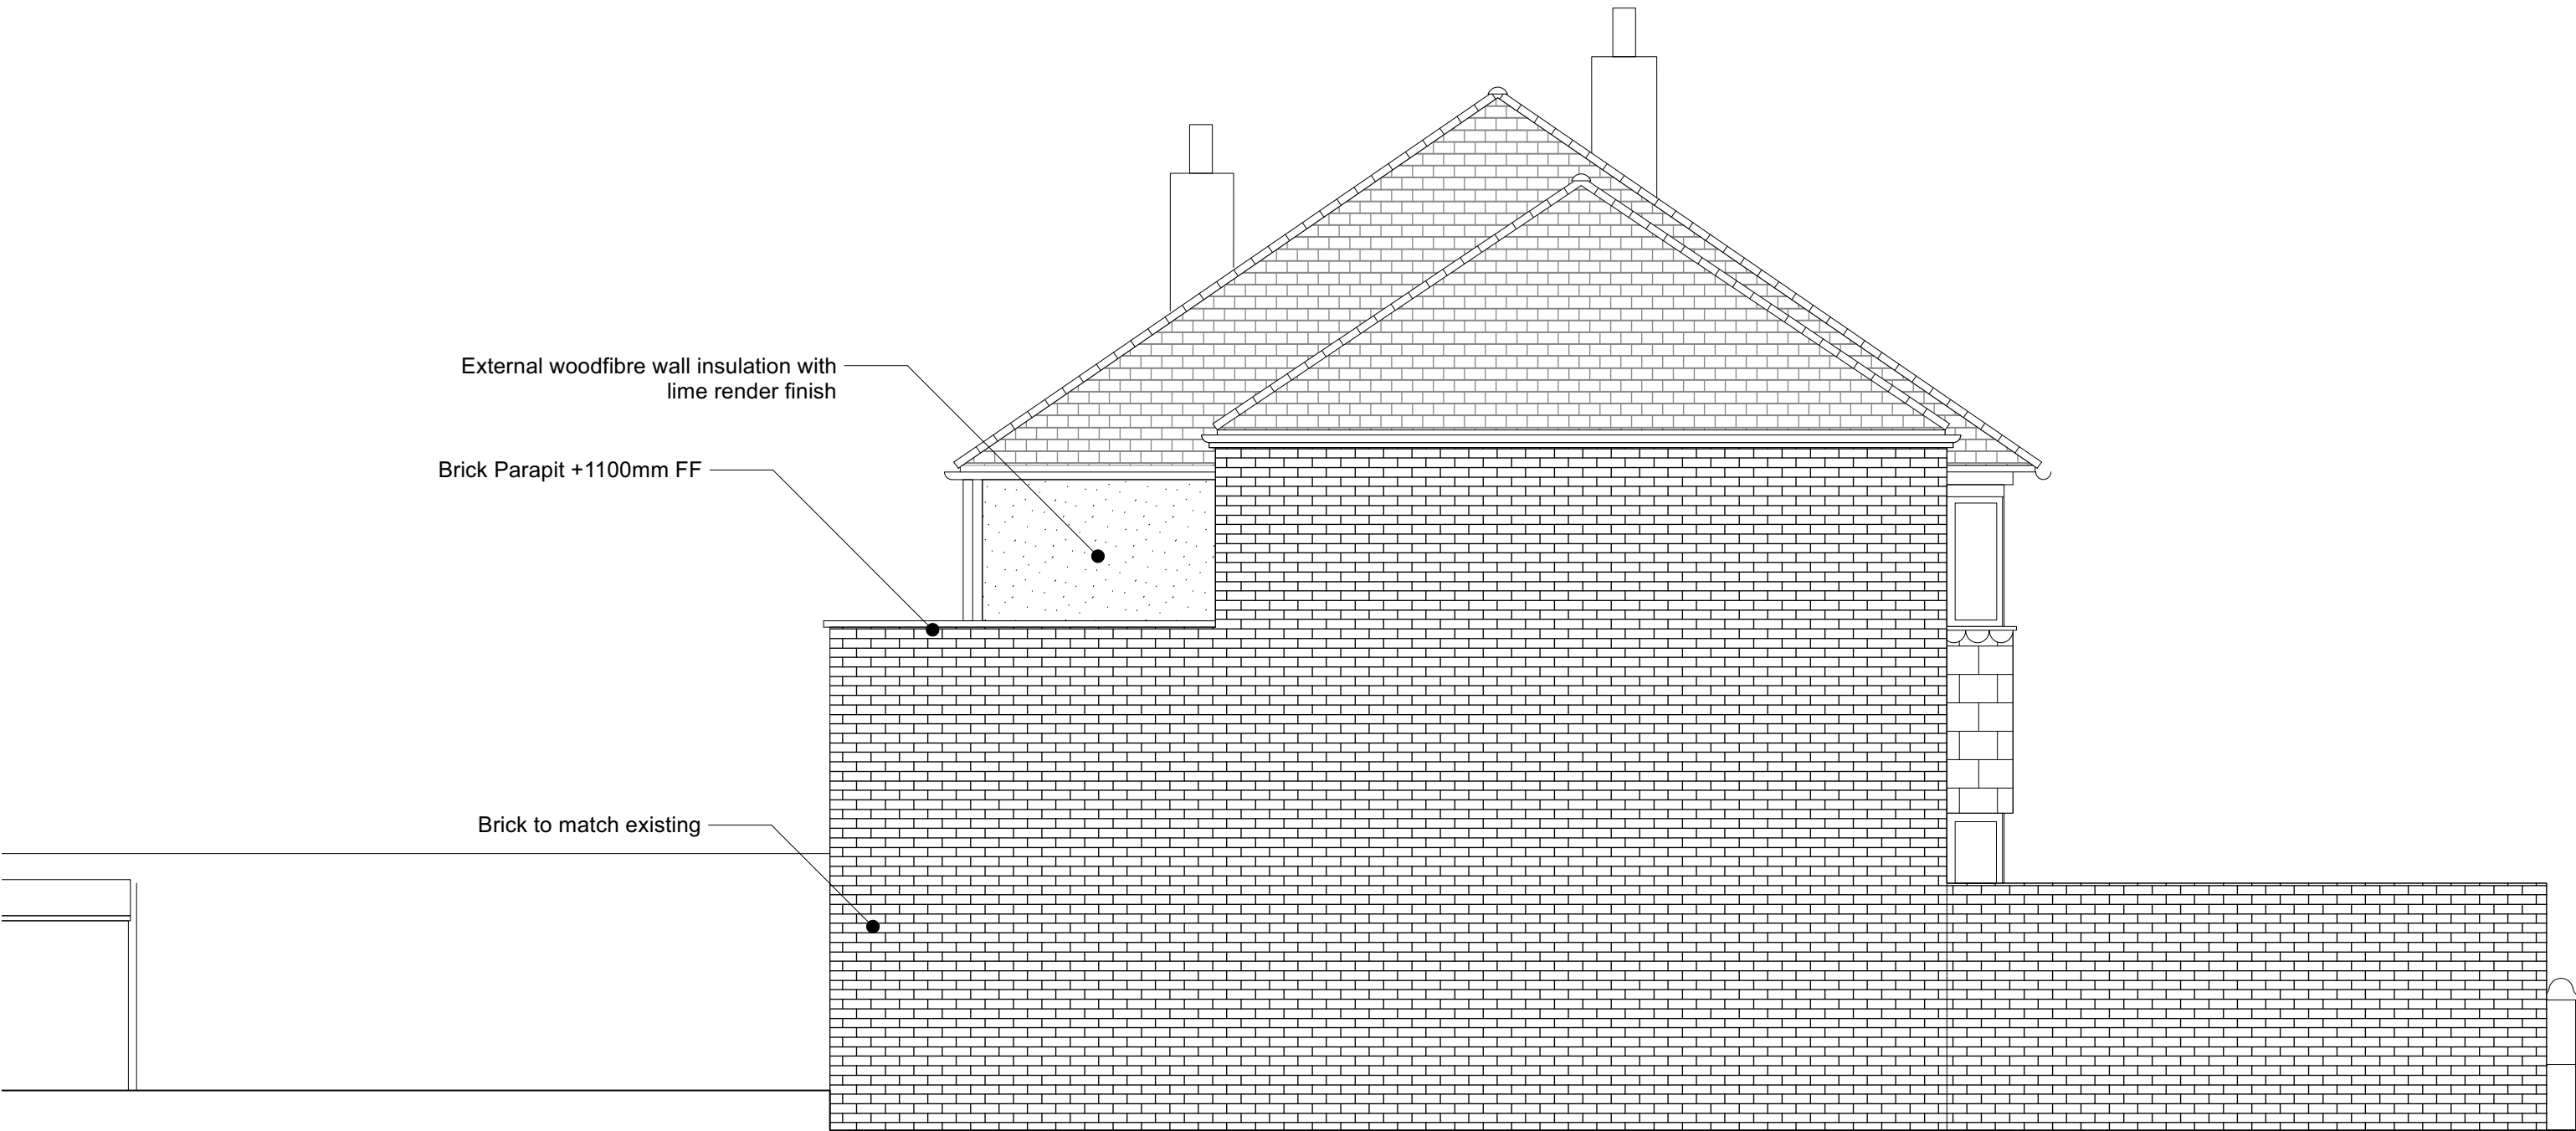


FOR PLANNING

 

EDITORIAL
STUDIO

Drawing
Proposed
Side Elevation
Project
Groby Road

Contact
post@editorialstudio.com
Scale
1:50 @ A3
Date
12.07.22
Drawing No.
046_L15_03_A

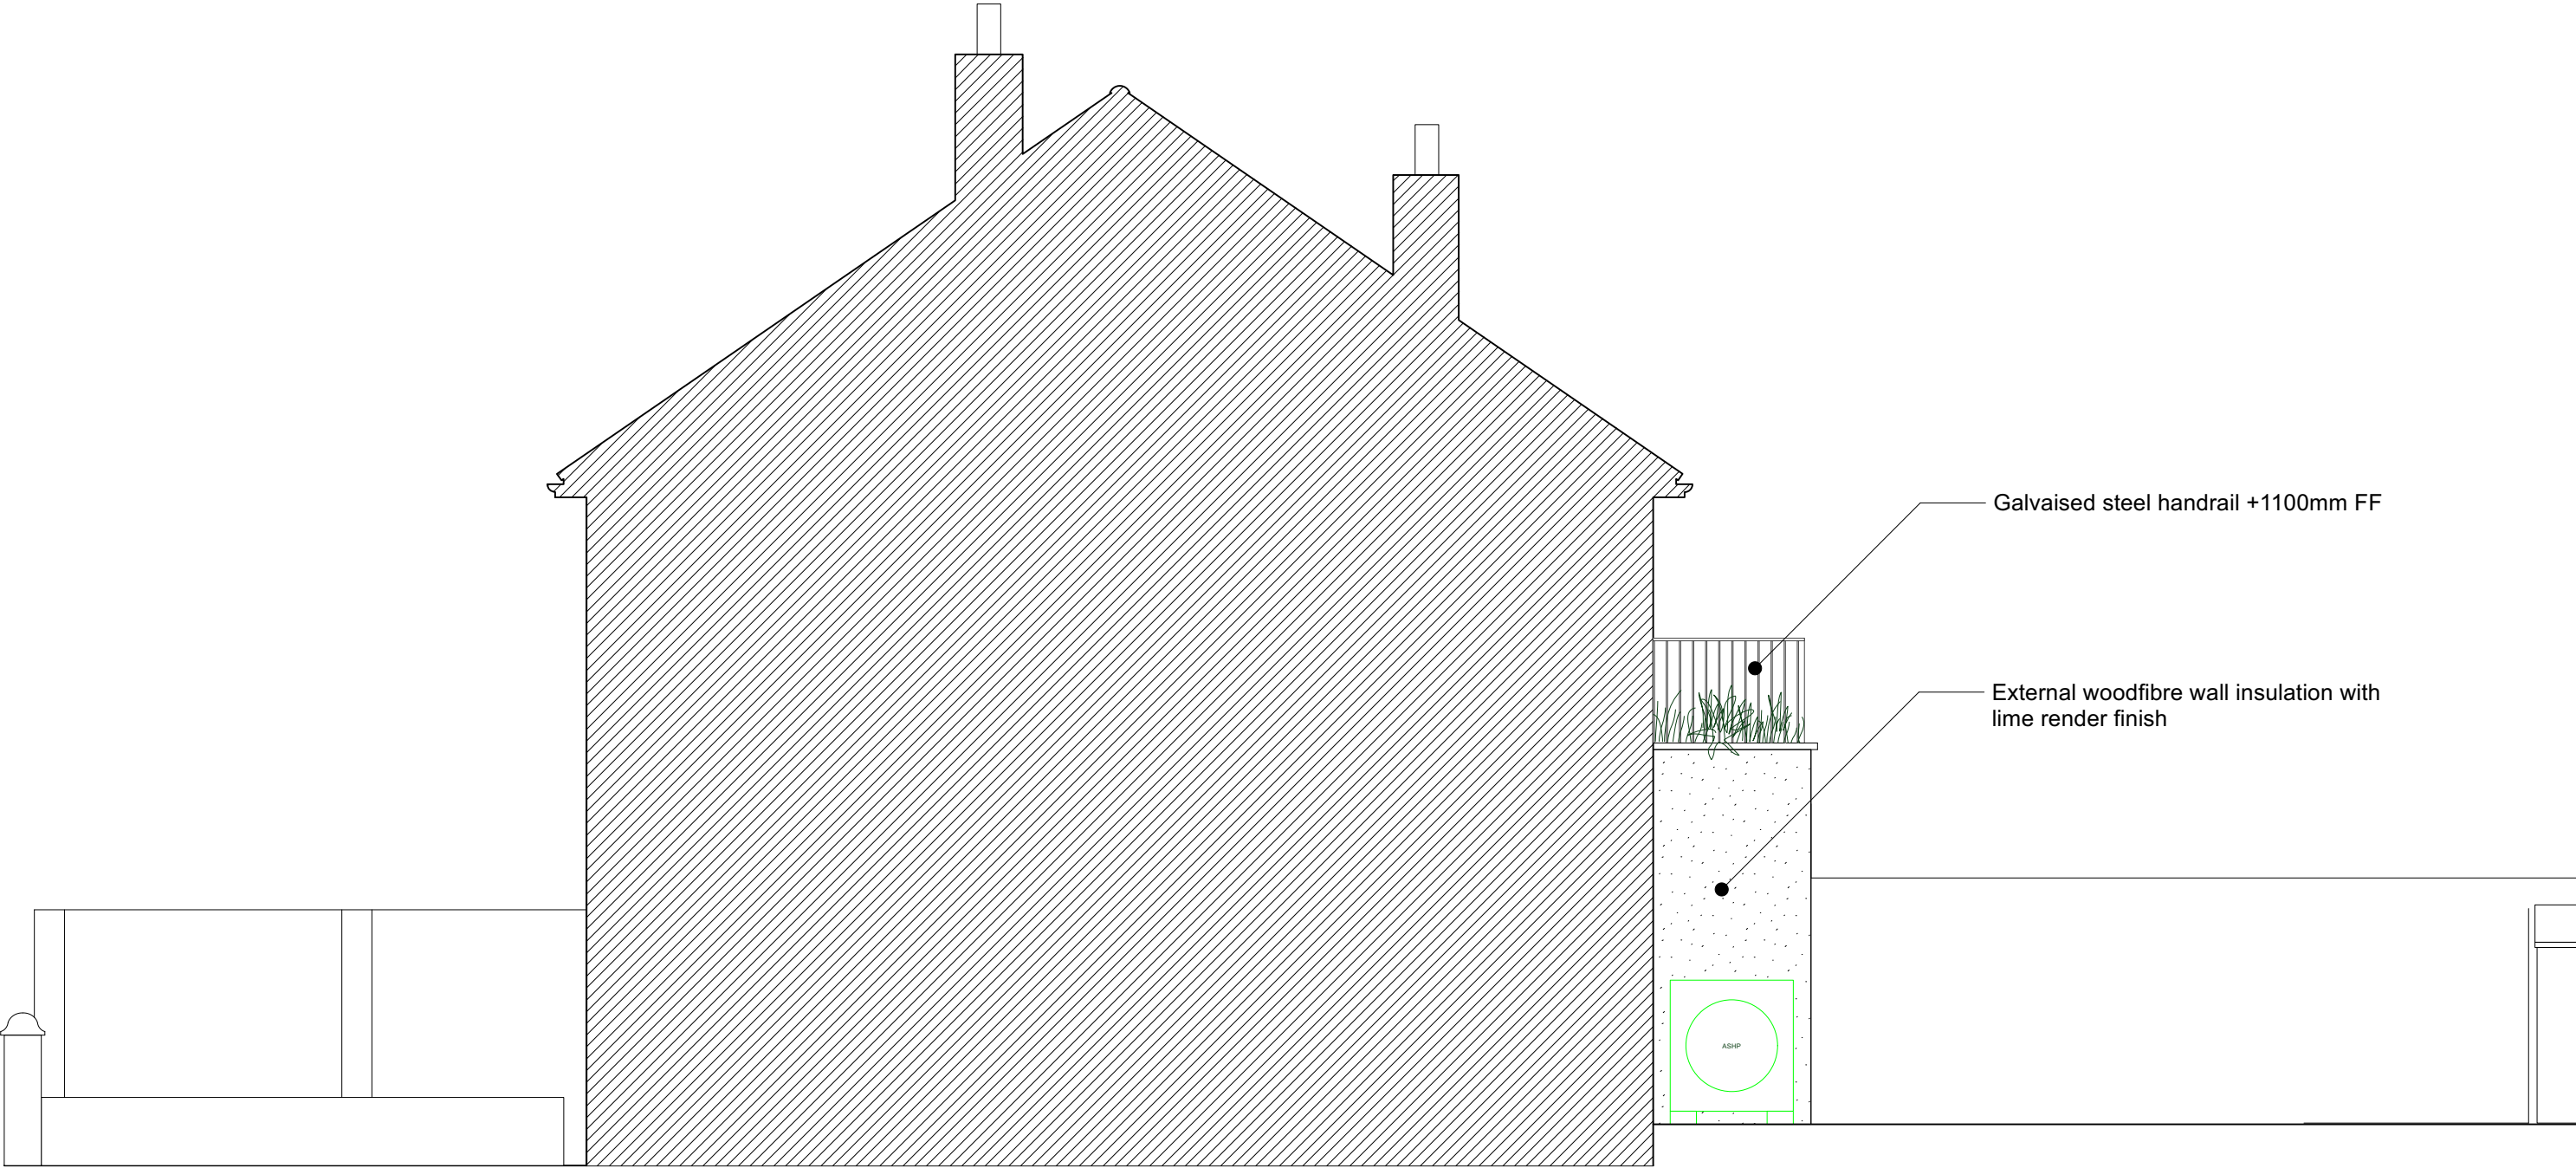

FOR PLANNING

