


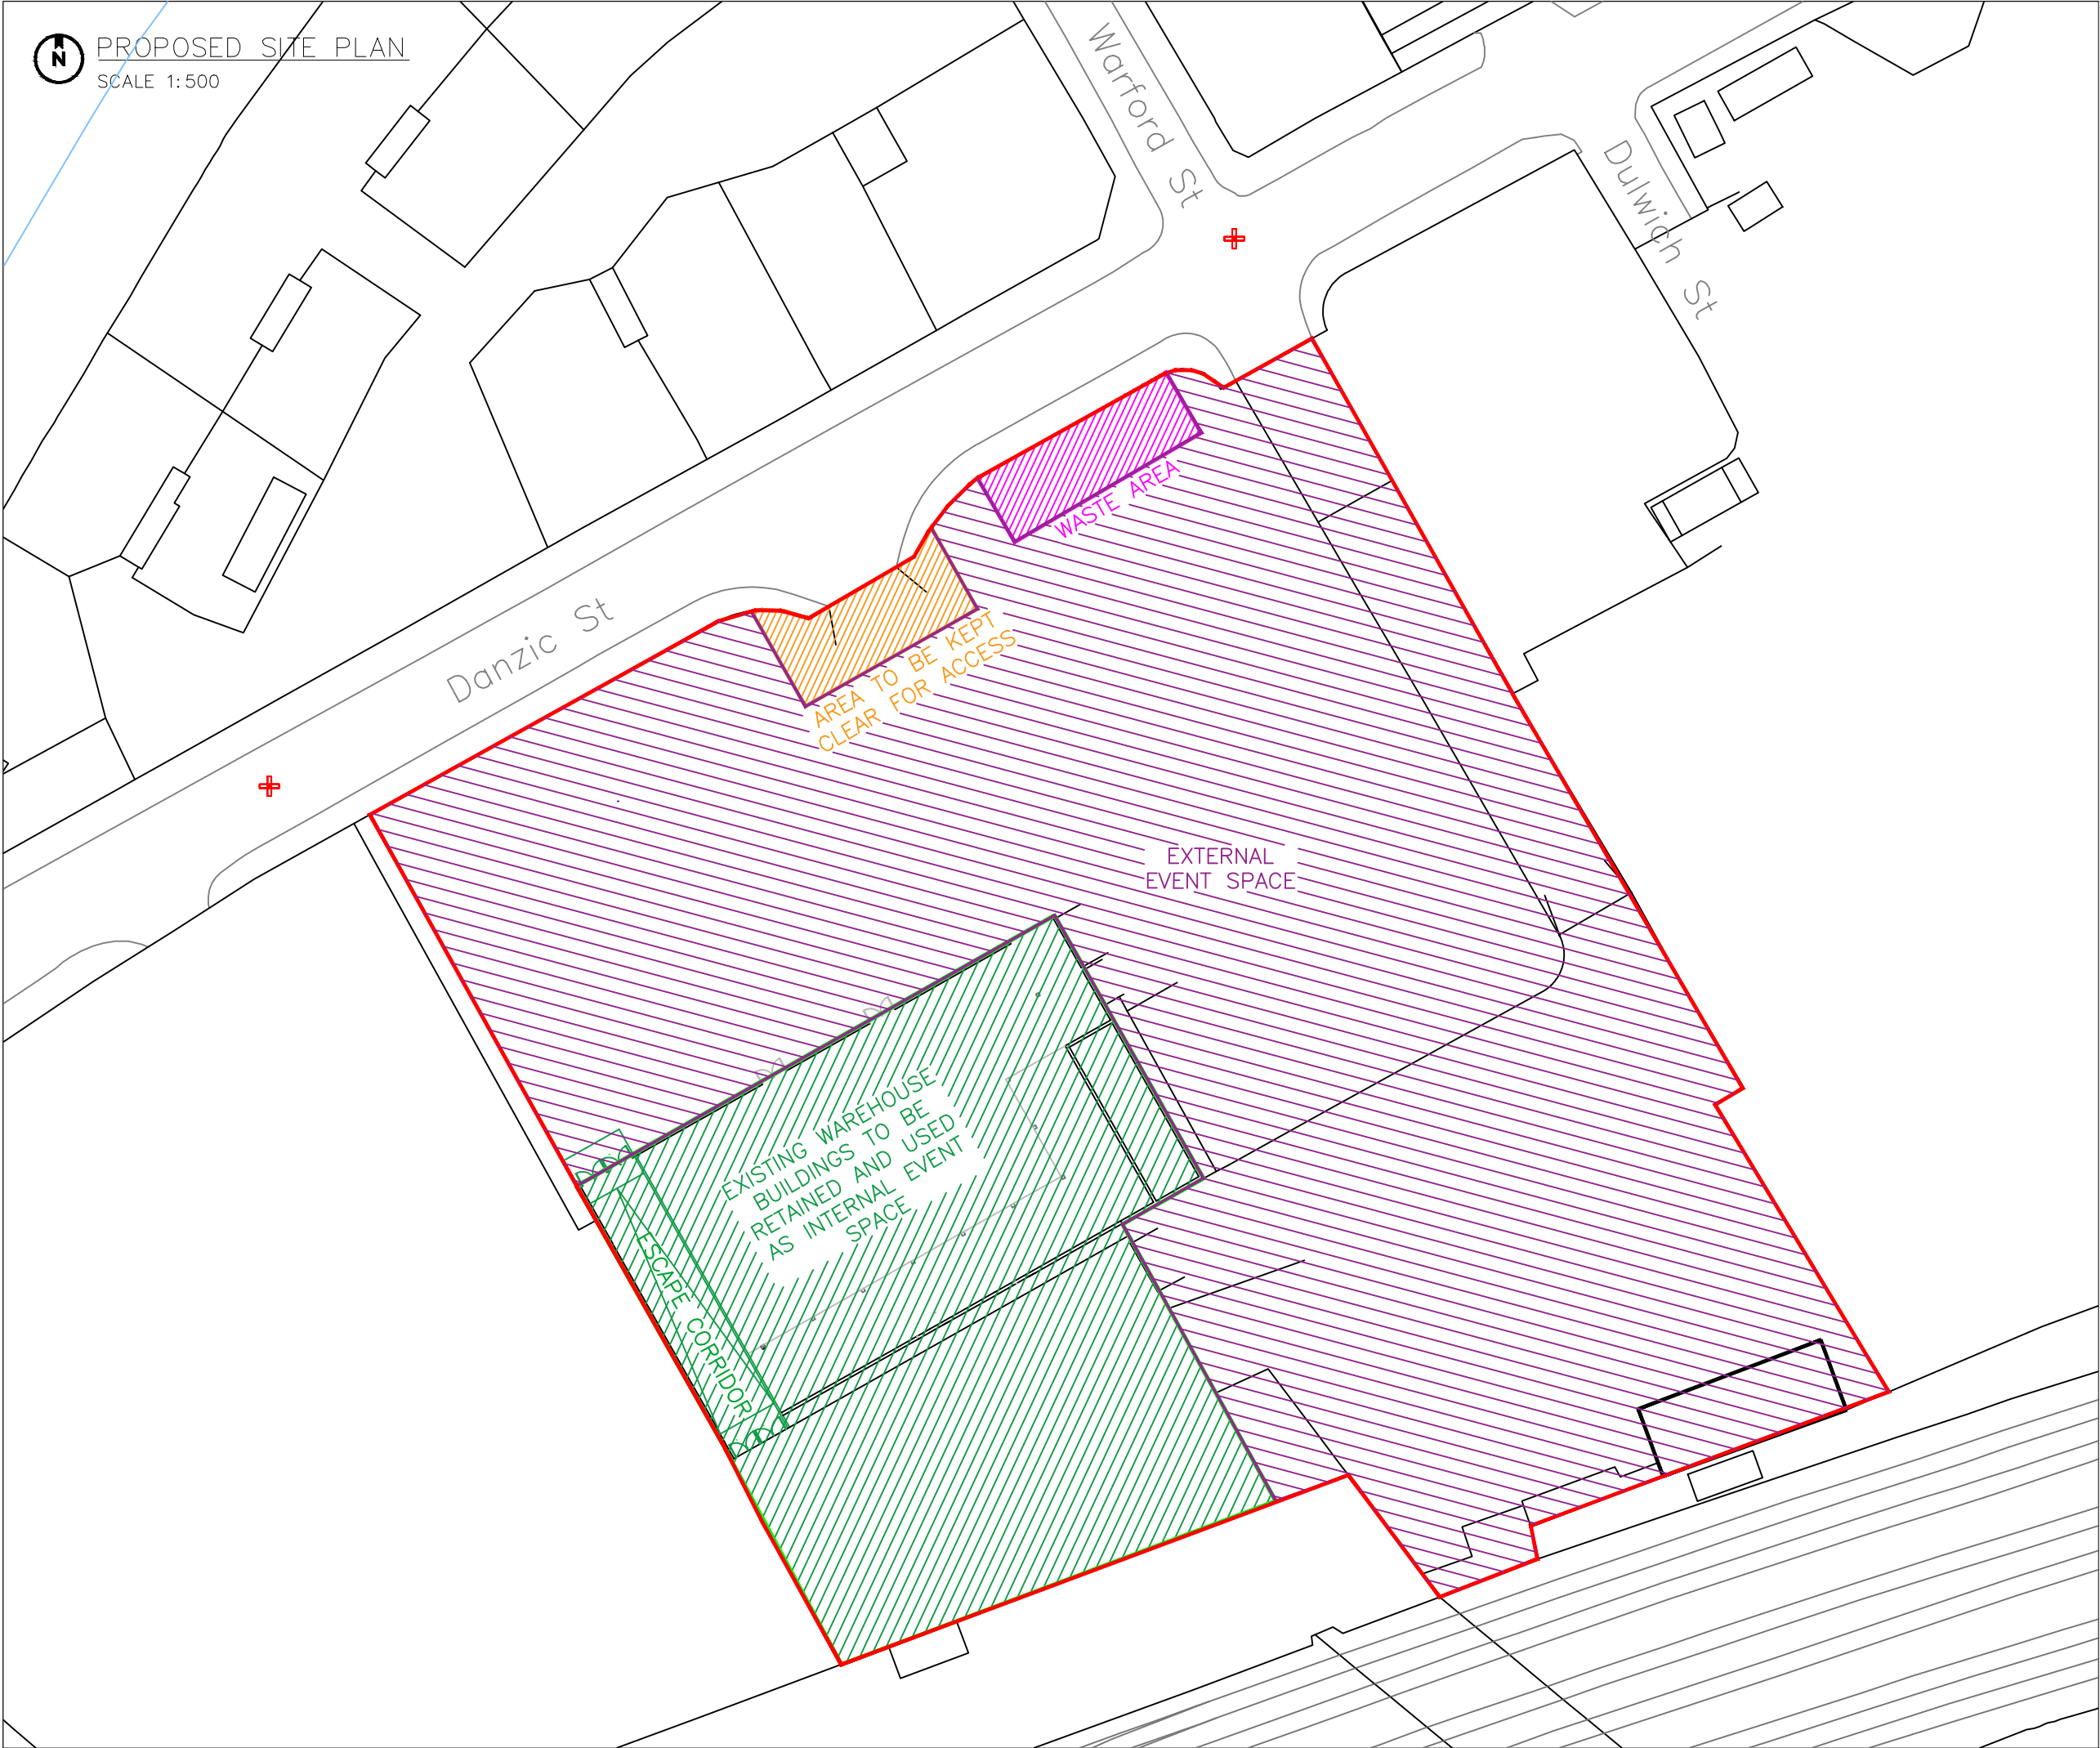

SOURCES OF INFORMATION

OS rcvd from Client



SCALE 1:5000

ALL INFORMATION DISPLAYED IS SUBJECT TO A COMPLETE VERIFIABLE SITE SURVEY BEING UNDERTAKEN. GIA TAKES NO RESPONSIBILITY ON THE ACCURACY OR RELIABILITY OF THE DISPLAYED DATA SINCE A VERIFIED SITE SURVEY WAS NOT MADE AVAILABLE PRIOR TO THE GENERATION OF SUCH INFORMATION.

- BOUNDARY
- 0.7577 Hectares (Ha)
- 0.1928 Ha (Internal Event Space)
- 0.5649 Ha (External Event Space, inc Waste + Access Keep Clear)

B	10.06.22	GRBC	Update of Project address details below.
A	16.05.22	GRBC	Internal & external event space illustrated + hectares

REV	DATE	INITIALS	NOTES
-----	------	----------	-------

NOTES:

N.B. DO NOT SCALE OFF THIS DRAWING
PROJECT:
202-204 Danzic Street
Manchester
M4 4DD

DRAWING NAME:
Proposed Site Plan

DWN BY	SCALE	CHK BY	STATUS	DATE
EP	AS SHOWN(A3)	GC	-	MAY-22
PROJ No.	REL No.	IS No.	DWG No.	REV No.
22.0066			SP101	B