


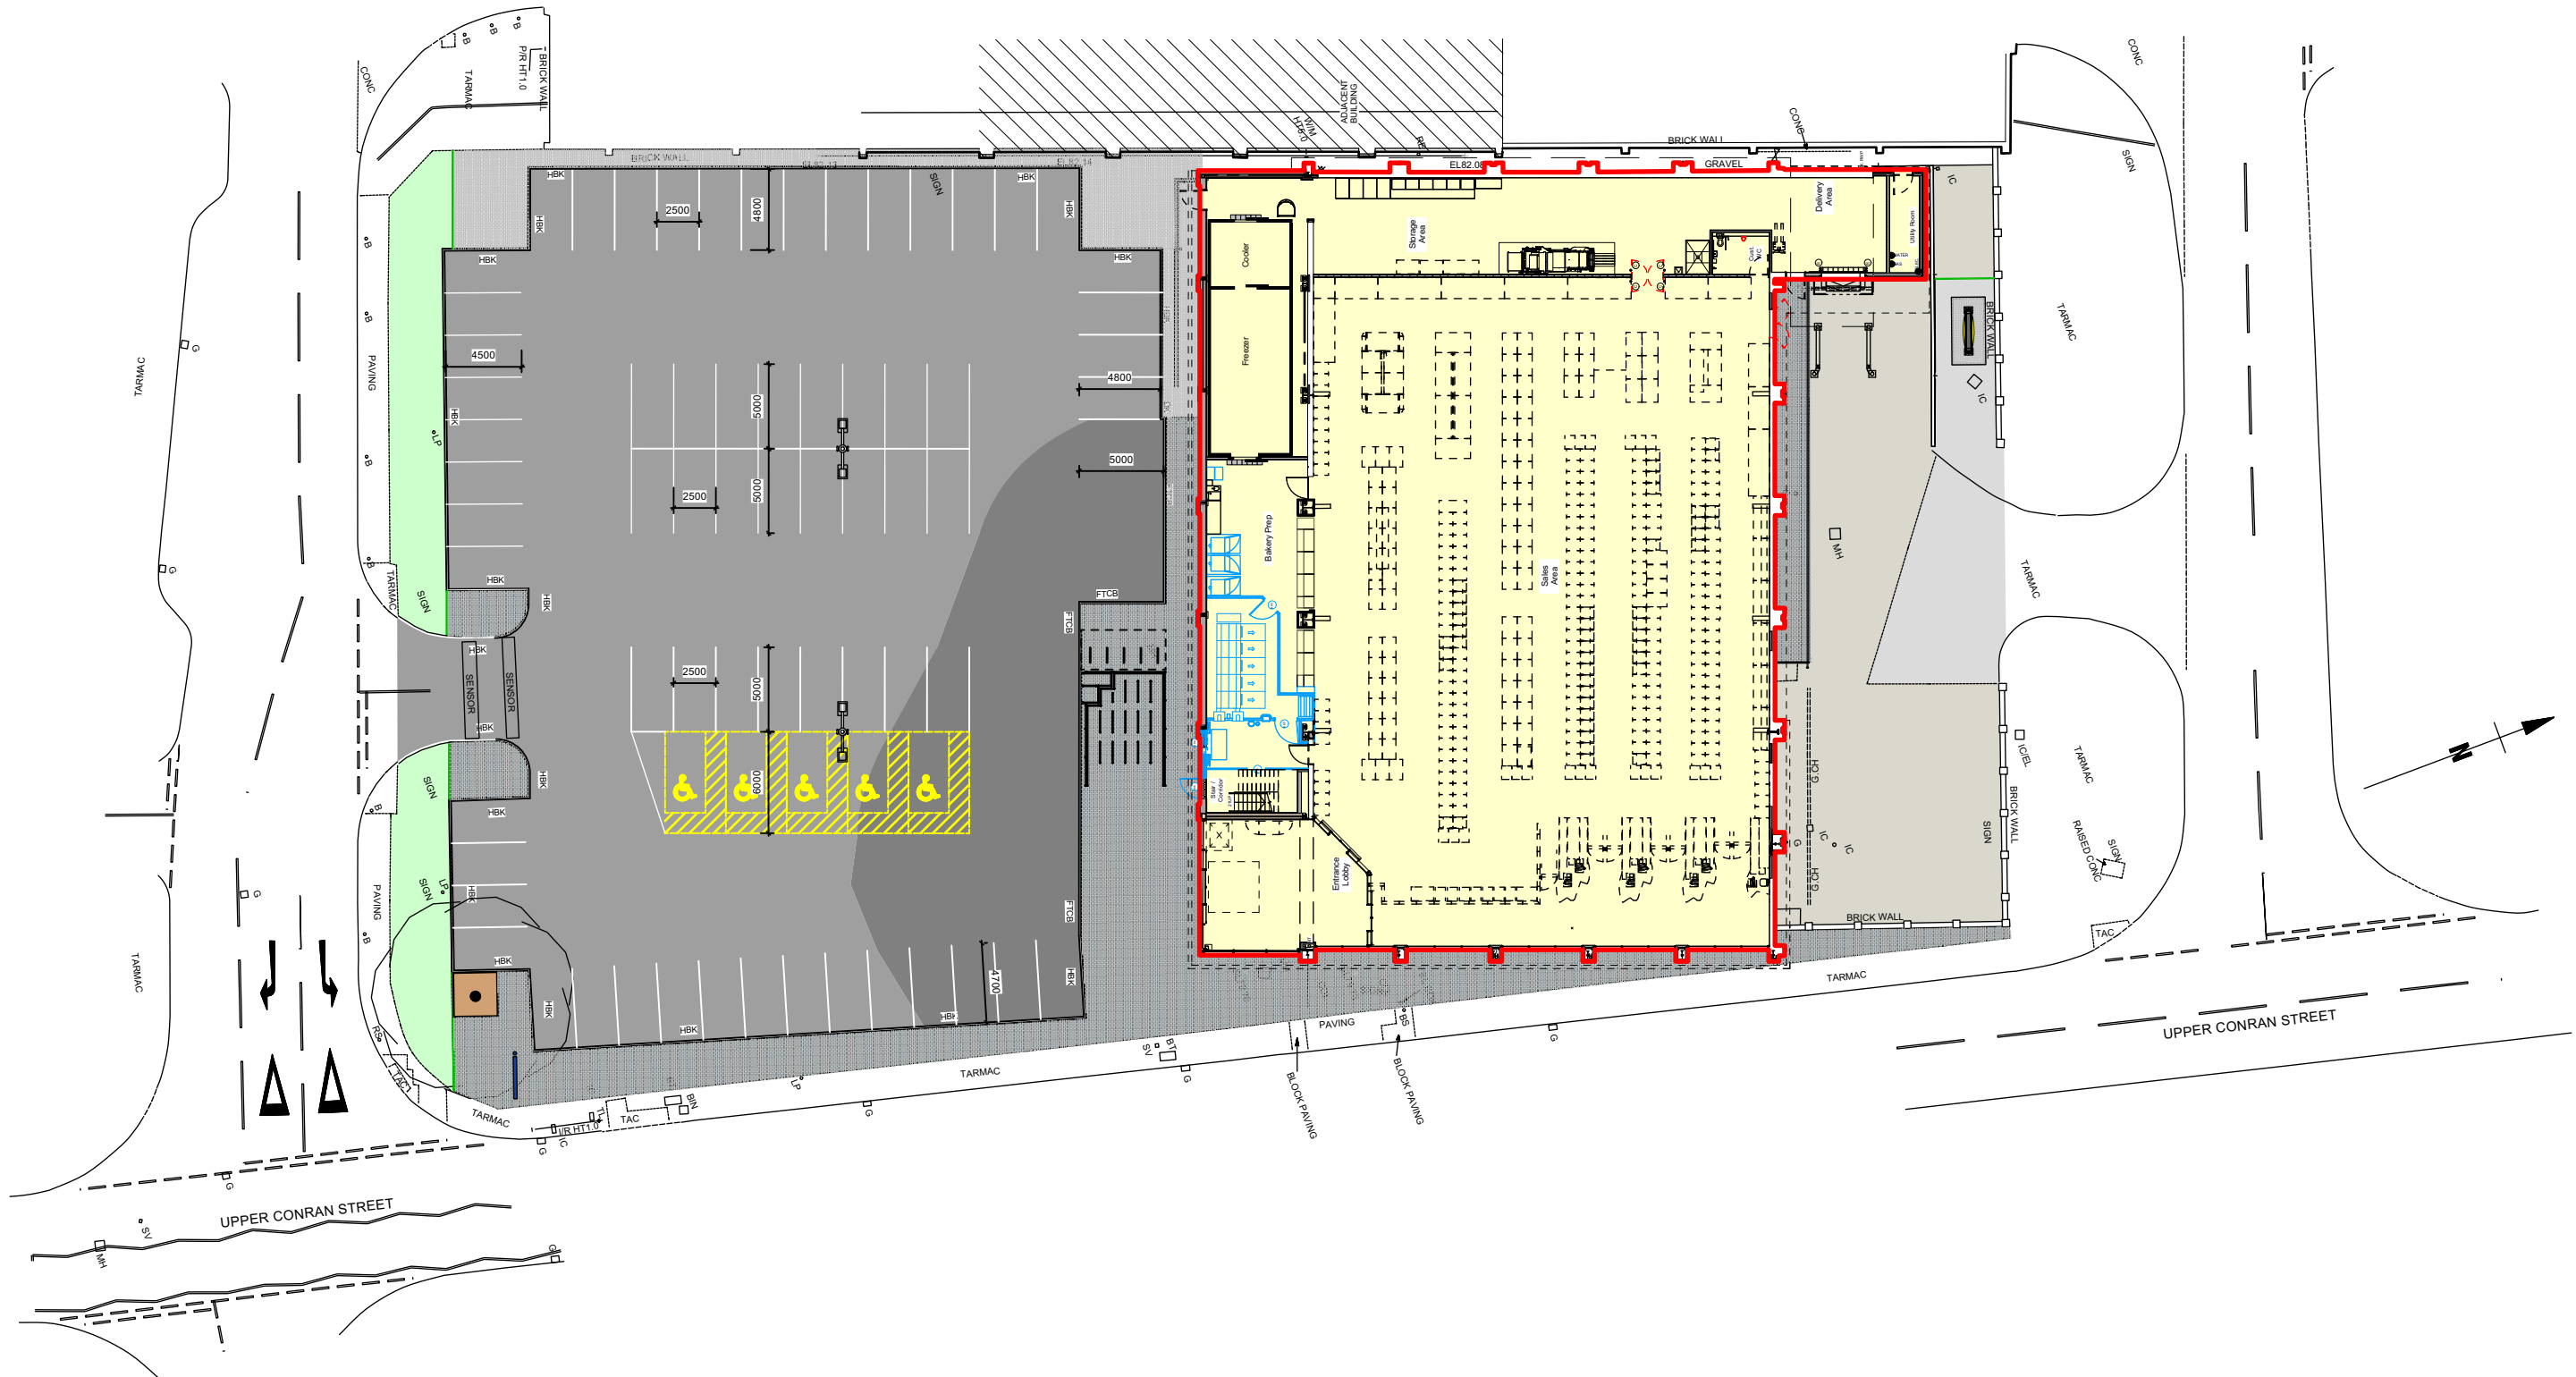

- Key**
- Store Demise
 - Proposed Works

Rev.	Date	Description	Drawn
------	------	-------------	-------

htcarchitects
York Place Studio
8 Britannia Street
Leeds
LS1 2DZ
T: (0113) 244 3457
W: www.htcarchitects.co.uk
E: info@htcarchitects.co.uk

client
Lidl GB Ltd.



project
LIDL DRS Extension-
Harpurhey
drawing title
Proposed Site Plan

date April 2022
status Tender
scale 1:500 @ A3
drawn JC checked MH
job no. 2842 dwg no. T400 rev.