




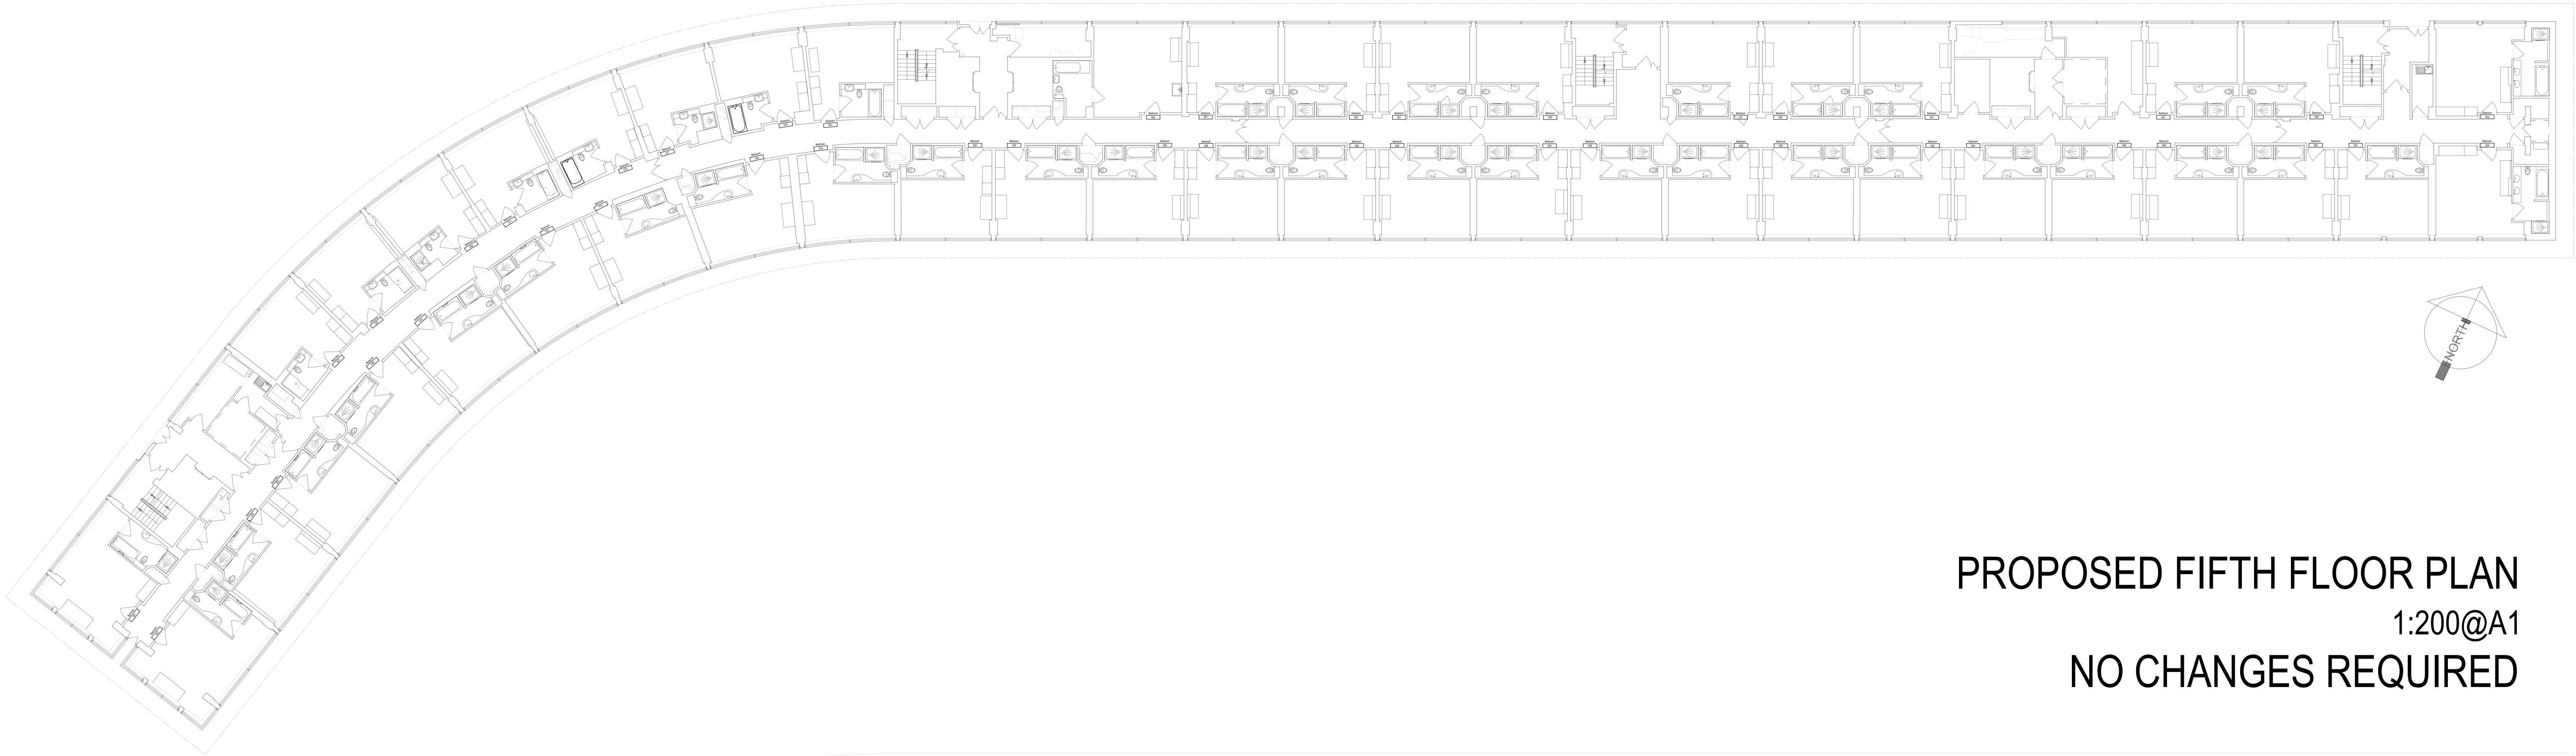

PROPOSED FIFTH FLOOR PLAN
 1:200@A1
 NO CHANGES REQUIRED

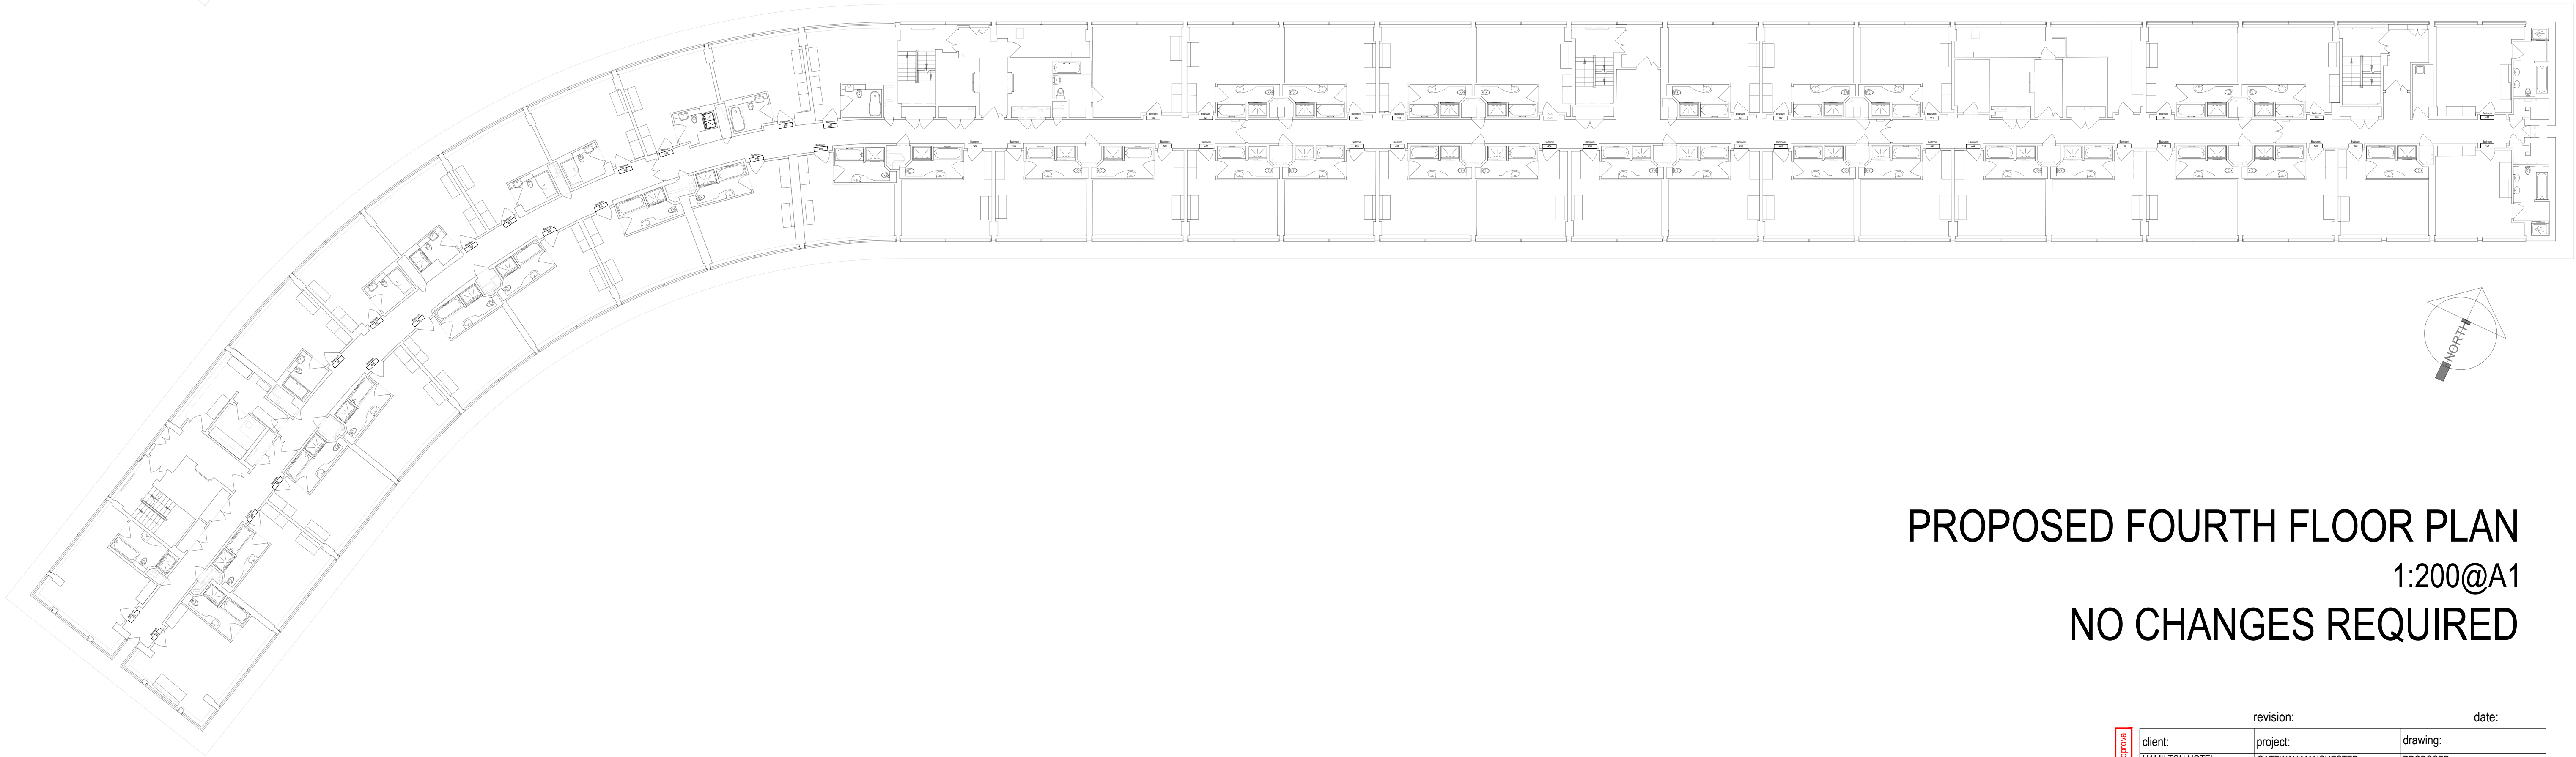

PROPOSED FOURTH FLOOR PLAN
 1:200@A1
 NO CHANGES REQUIRED

 

Issued for Planning Approval

revision:				date:			
client:		project:		drawing:			
HAMILTON HOTEL PARTNERS		GATEWAY MANCHESTER LONDON ROAD MANCHESTER, M1 2PG		PROPOSED FOURTH FLOOR PLAN FIFTH FLOOR PLAN			
project no:		drawing no:	revision:	drawn:	checked:	date:	scale @ A1
7442		PS.16	#	JK		09.06.22	1:200