




DO NOT SCALE. All dimensional details are to be checked against actual site dimensions before any work is executed. This drawing is copyright

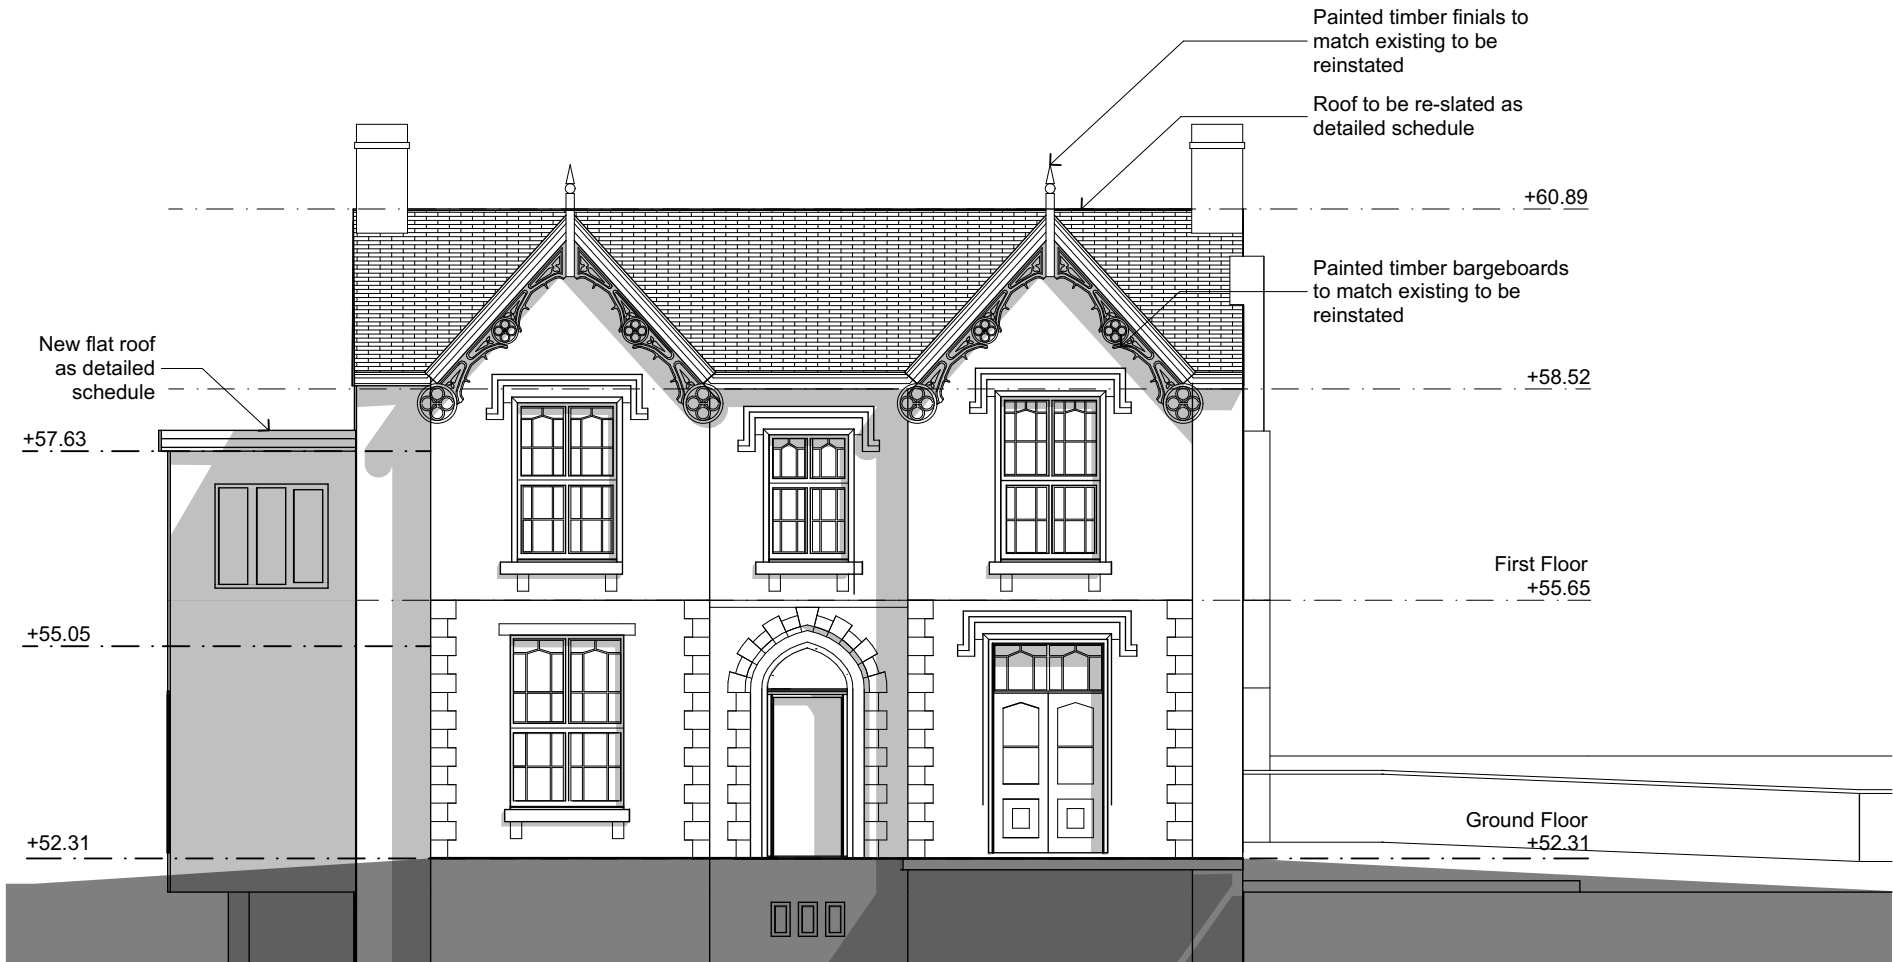


Front Elevation at facing lawn garden

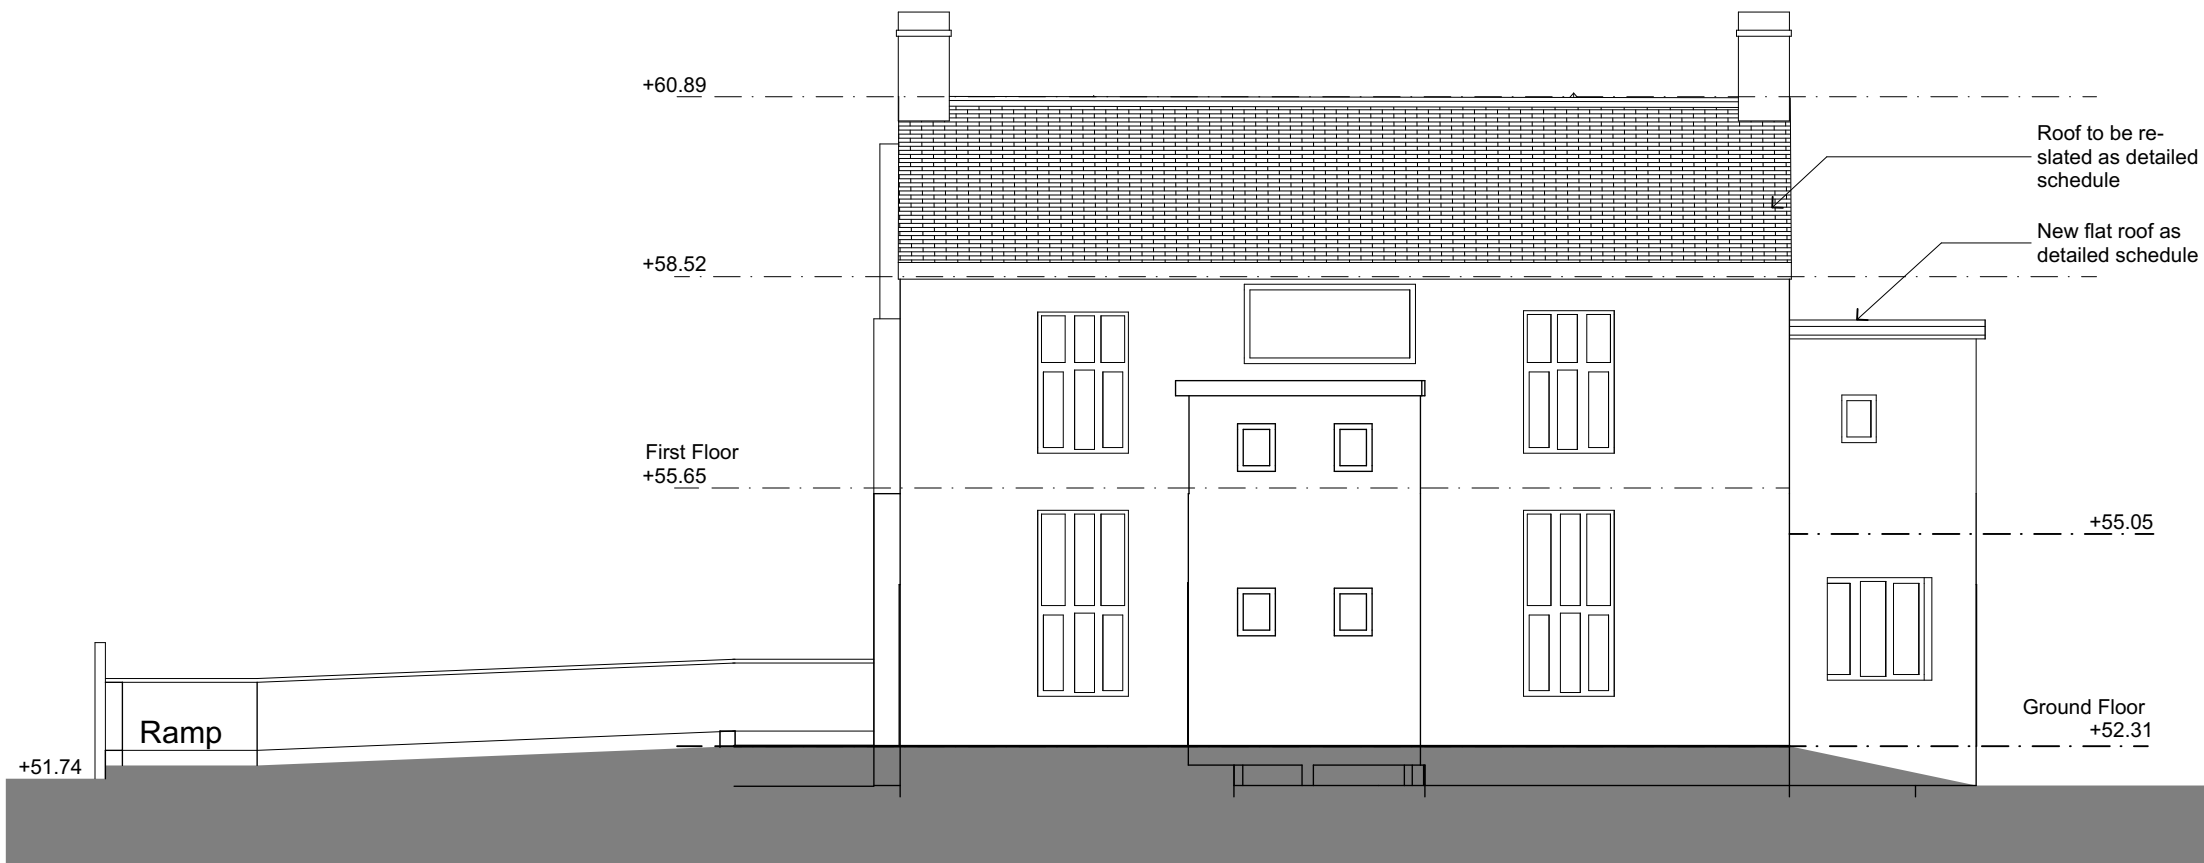


Rear Elevation

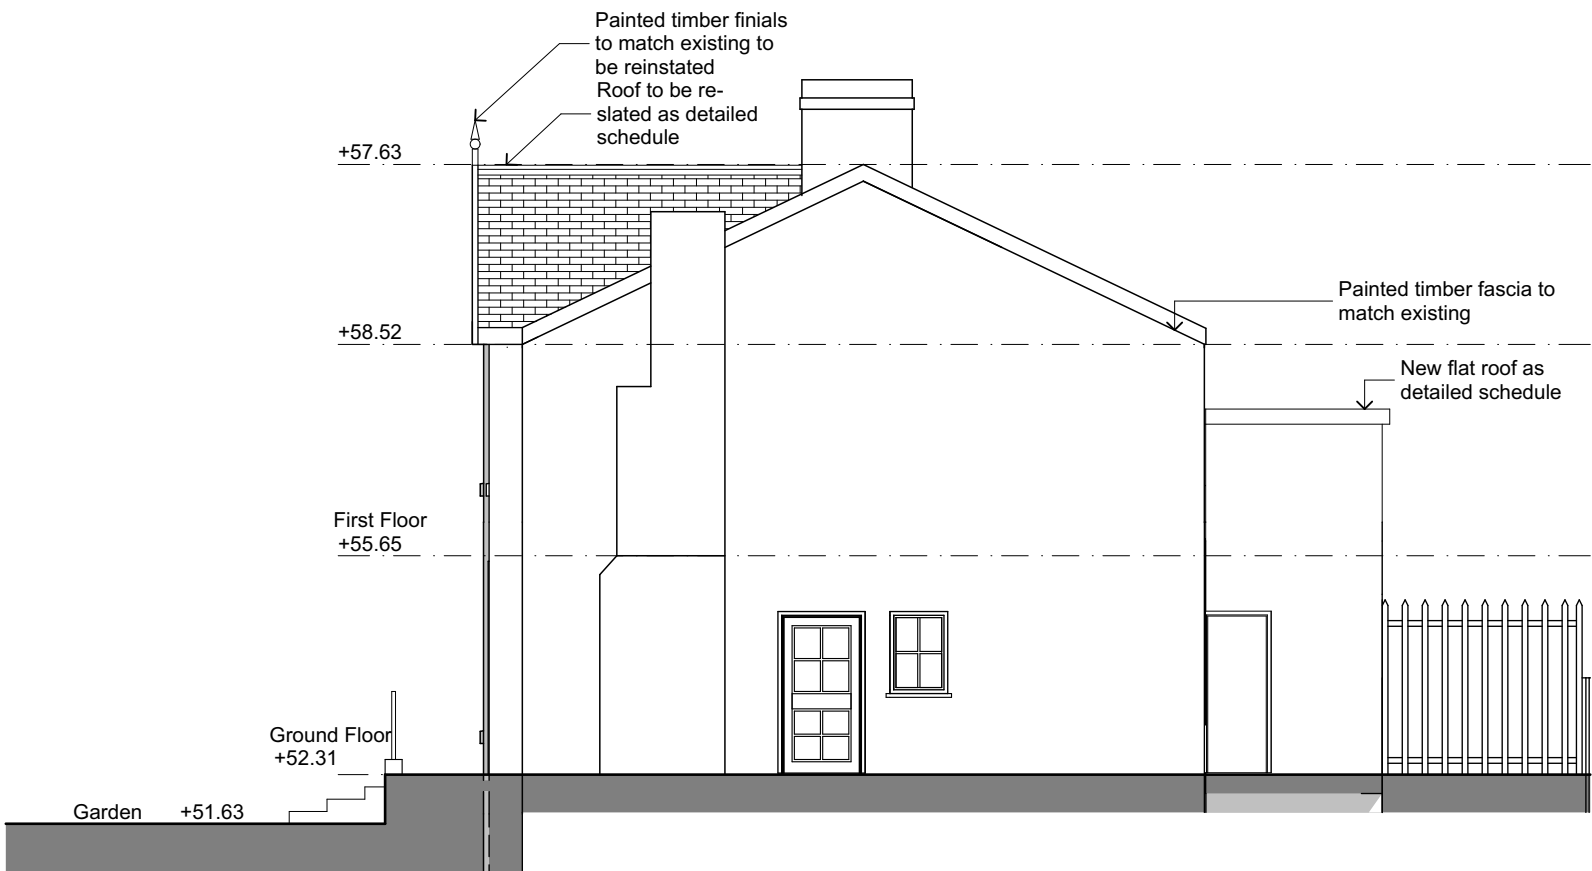

North-west Elevation facing Slade Lane

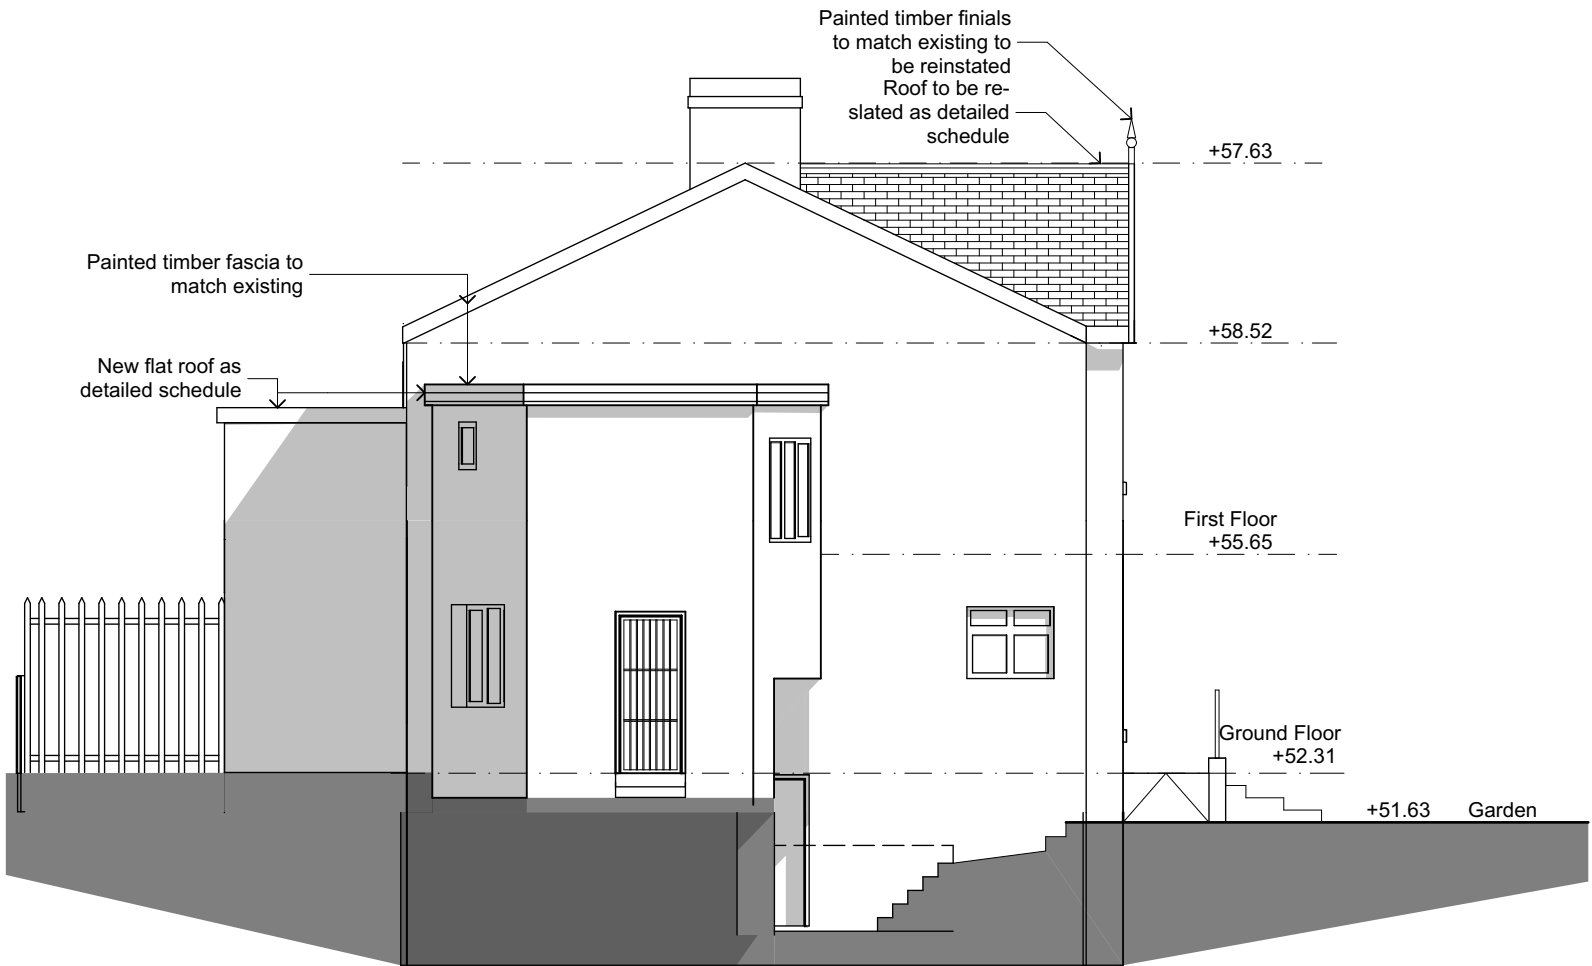

Side Elevation

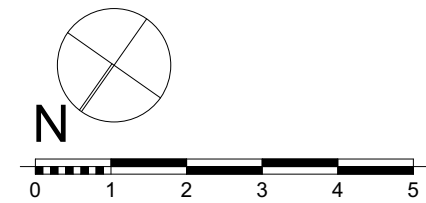

StuDiO 34 34 Sefton Road, Sale, M33 7FH marzita@btinternet.com		
Client	Myriad Foundation Slade Lane Neighbourhood Centre Slade Lane M13 0QJ	
Job Title	Listed Building Consent for Proposed Alterations & Refurbishment to Slade Lane Neighbourhood Centre Slade Lane M13 0QJ	
Drawing Name	Existing Elevations with Proposed Scope of Works	
Drawing Status	Planning	
Drawn by MAR	Date 09.08.21	
Checked by MAR	Date 18.08.21	
Drawing Scale	1:100@A2	
Layout ID 70SL-03	Status P	Revision