

PROPOSED REFURBISHMENT OF MARILLAC HOUSE, LAINDON ROAD, MANCHESTER

ACCOMMODATON SCHEDULE			
UNIT 1	-	1B 2P	@ 55Sq.Metres
UNIT 2	-	2B 3P	@ 62Sq.Metres
UNIT 3	-	1B 2P	@ 60Sq.Metres
UNIT 4	-	2B 3P	@ 62Sq.Metres
UNIT 5	-	2B 3P	@ 65Sq.Metres
UNIT 6	-	1B 1P	@ 40Sq.Metres
UNIT 7	-	2B 3P	@ 62Sq.Metres
UNIT 8	-	1B 1P	@ 43Sq.Metres
UNIT 9	-	2B 3P	@ 62Sq.Metres
UNIT 10	-	1B 2P	@ 60Sq.Metres


1 BEDROOM 1 PERSON

1 BEDROOM 2 PERSON

2 BEDROOM 3 PERSON



PROPOSED GROUND FLOOR PLAN Scale 1:100
GIFA - 460 SqMetres (Excludes courtyard)

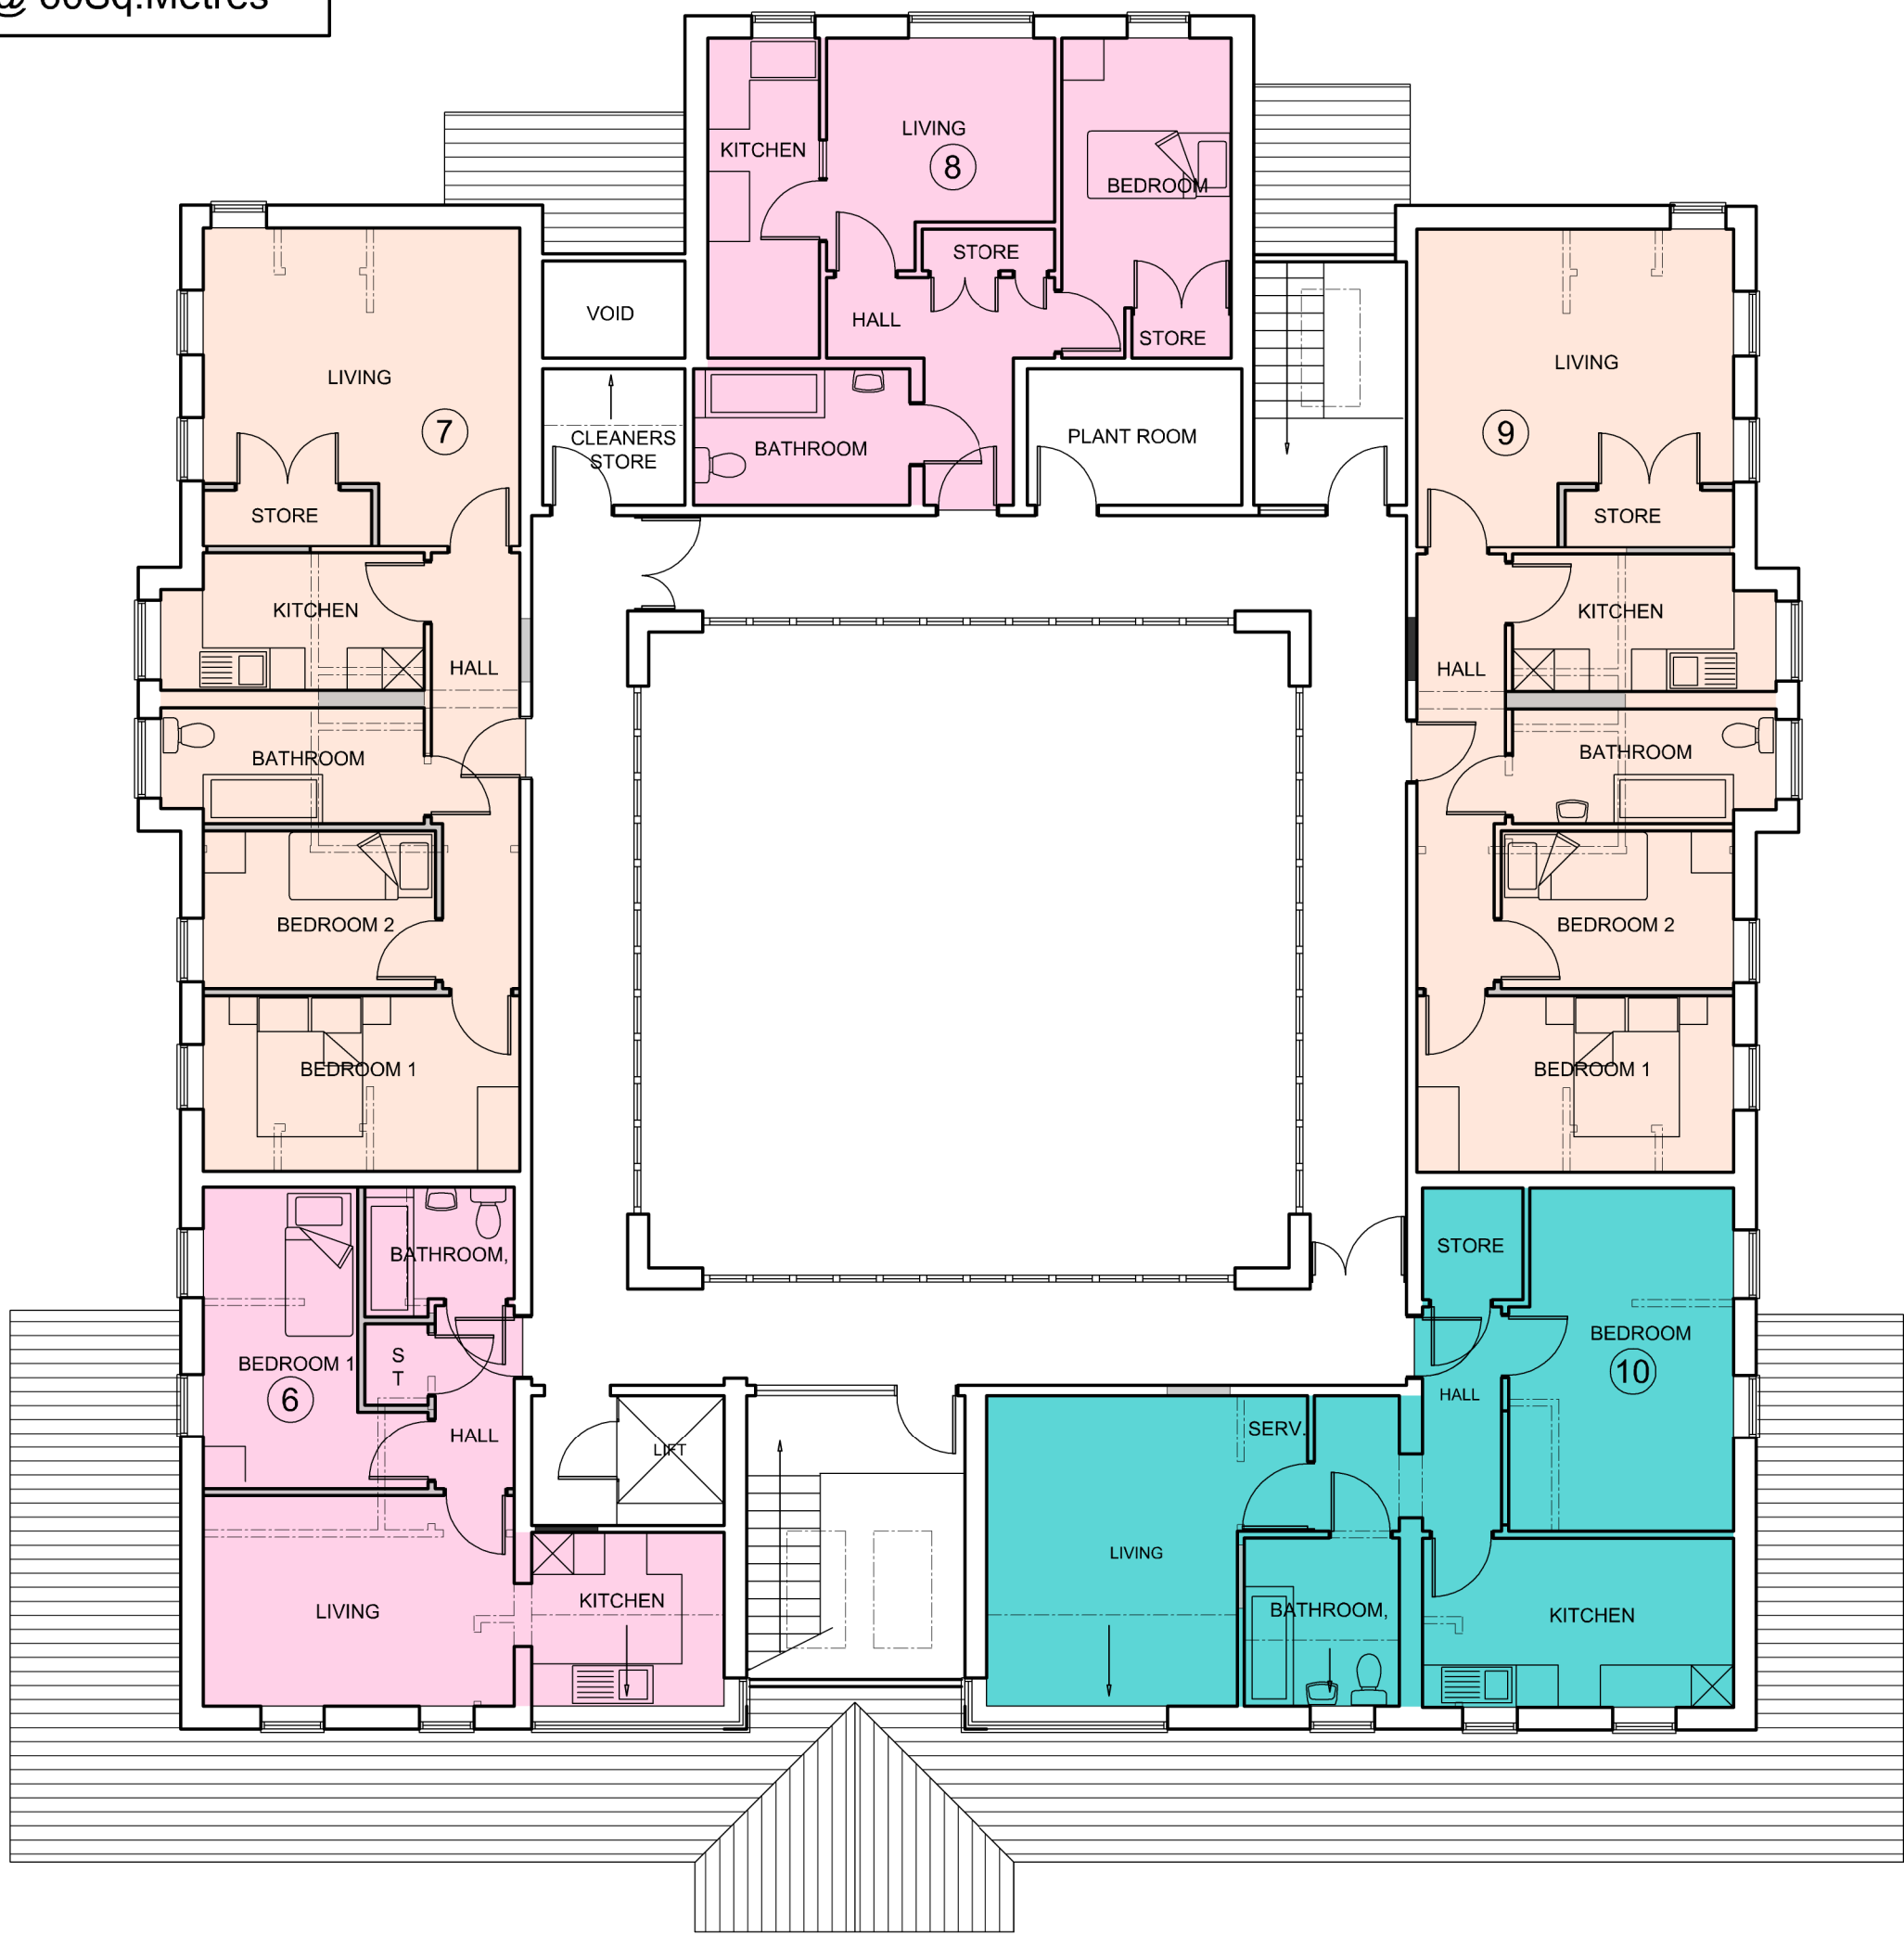

PROPOSED FIRST FLOOR PLAN Scale 1:100
GIFA - 389 SqMetres (Excludes courtyard)

Proposed Floor Plans

nicol thomas

Revision	Date	Details

nicol thomas
architects project managers construction cost consultants CDM
co-ordinators
Registered in England and Wales, Reg No. 2140638
Quality Assured to BS EN ISO 9001:1994 Certificate Number GB 4723
Heyside House Blackshaw Lane Heyside Roylton Oldham OL2 8NS
t01706 290088 f01706 290089 eoldham@nicolthomas.com
Also at Birmingham (Registered office)
Do not scale from this drawing. All dimensions must be checked and
verified before preparing production drawings or commencing works
This drawing and its design is the copyright of Nicol Thomas Ltd
and may not be reproduced in any form whatsoever without their
prior express written consent.

Client:	ARCON HOUSING ASSOCIATION		
Job:	MARILLAC HOUSE, MANCHESTER		
Drawing title:	PROPOSED FLOOR PLANS		
Drawing Number: (Job number)	M4678.PL.04		Revision:
Scale:	1:100 @A1		
Date:	14.02.22		
Drawn by/ checked by:	S		