



Do Not Scale

If in doubt, ask. All discrepancies to be reported to the architect before manufacture, fabrication
Drawings are to be read in conjunction with all relevant specifications and consultant information

This drawing is not to be re produced without express permission of the architect and only used for the purposes shown within the titleblock status bar. This drawing and all associated designs indicated remain the copyright of the architect.

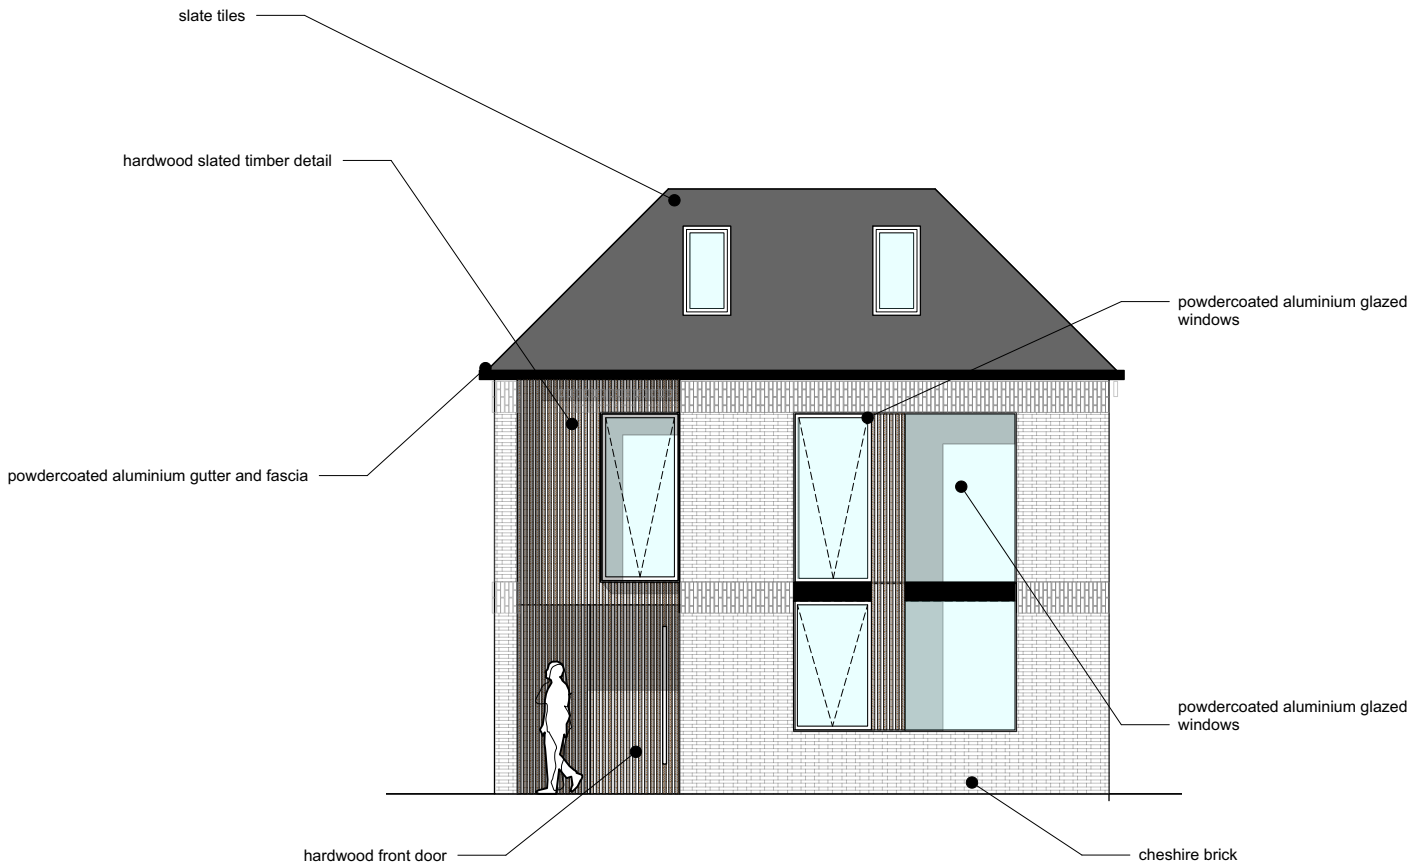

1 Proposed Front Elevation
Scale: 1:100

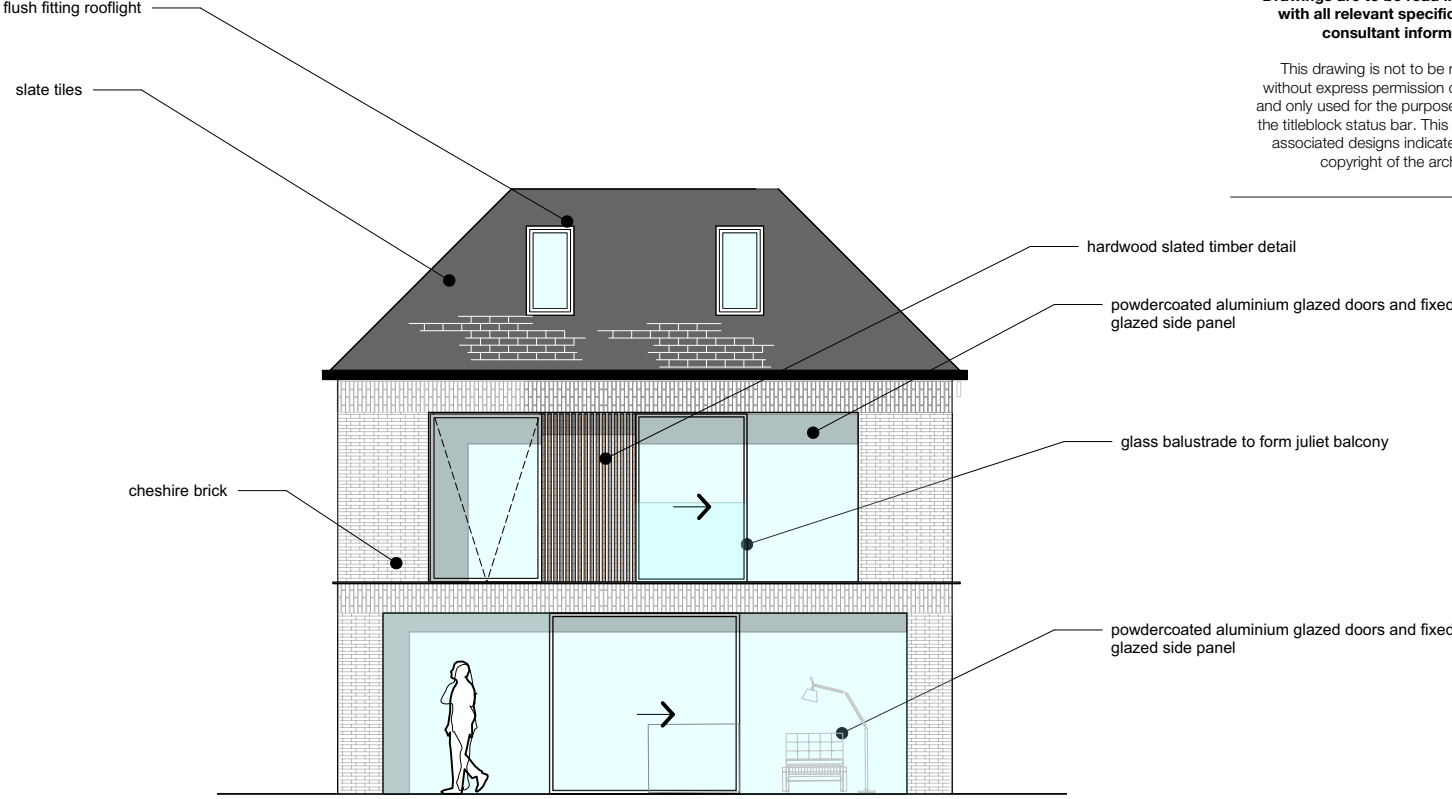

2 Proposed Rear Elevation
Scale: 1:100

Sussex Avenue

Proposed Elevations

dwg	1926-201	rev	H
scale	1:100 @ A3		
issued	Information		
date	10.08.2020	drawn	MM
		checked	MM

mcnulty architects

RIBA
Chartered Practice

mcnulty architects ltd
Designworks
The Colony Willshaw
Abingdon Road
SNG 4LY

info@mcnultyarchitects.com
01625 468 991