



- Notes :
1. This drawing should not be scaled, figured dimensions only to be taken
 2. should any discrepancies be found with this drawing, please inform this office.
 3. Copyright of this drawing is owned by JM Architects.

Structural information indicative only. To be confirmed by Structural Engineer.

 

Dimensions to be site checked

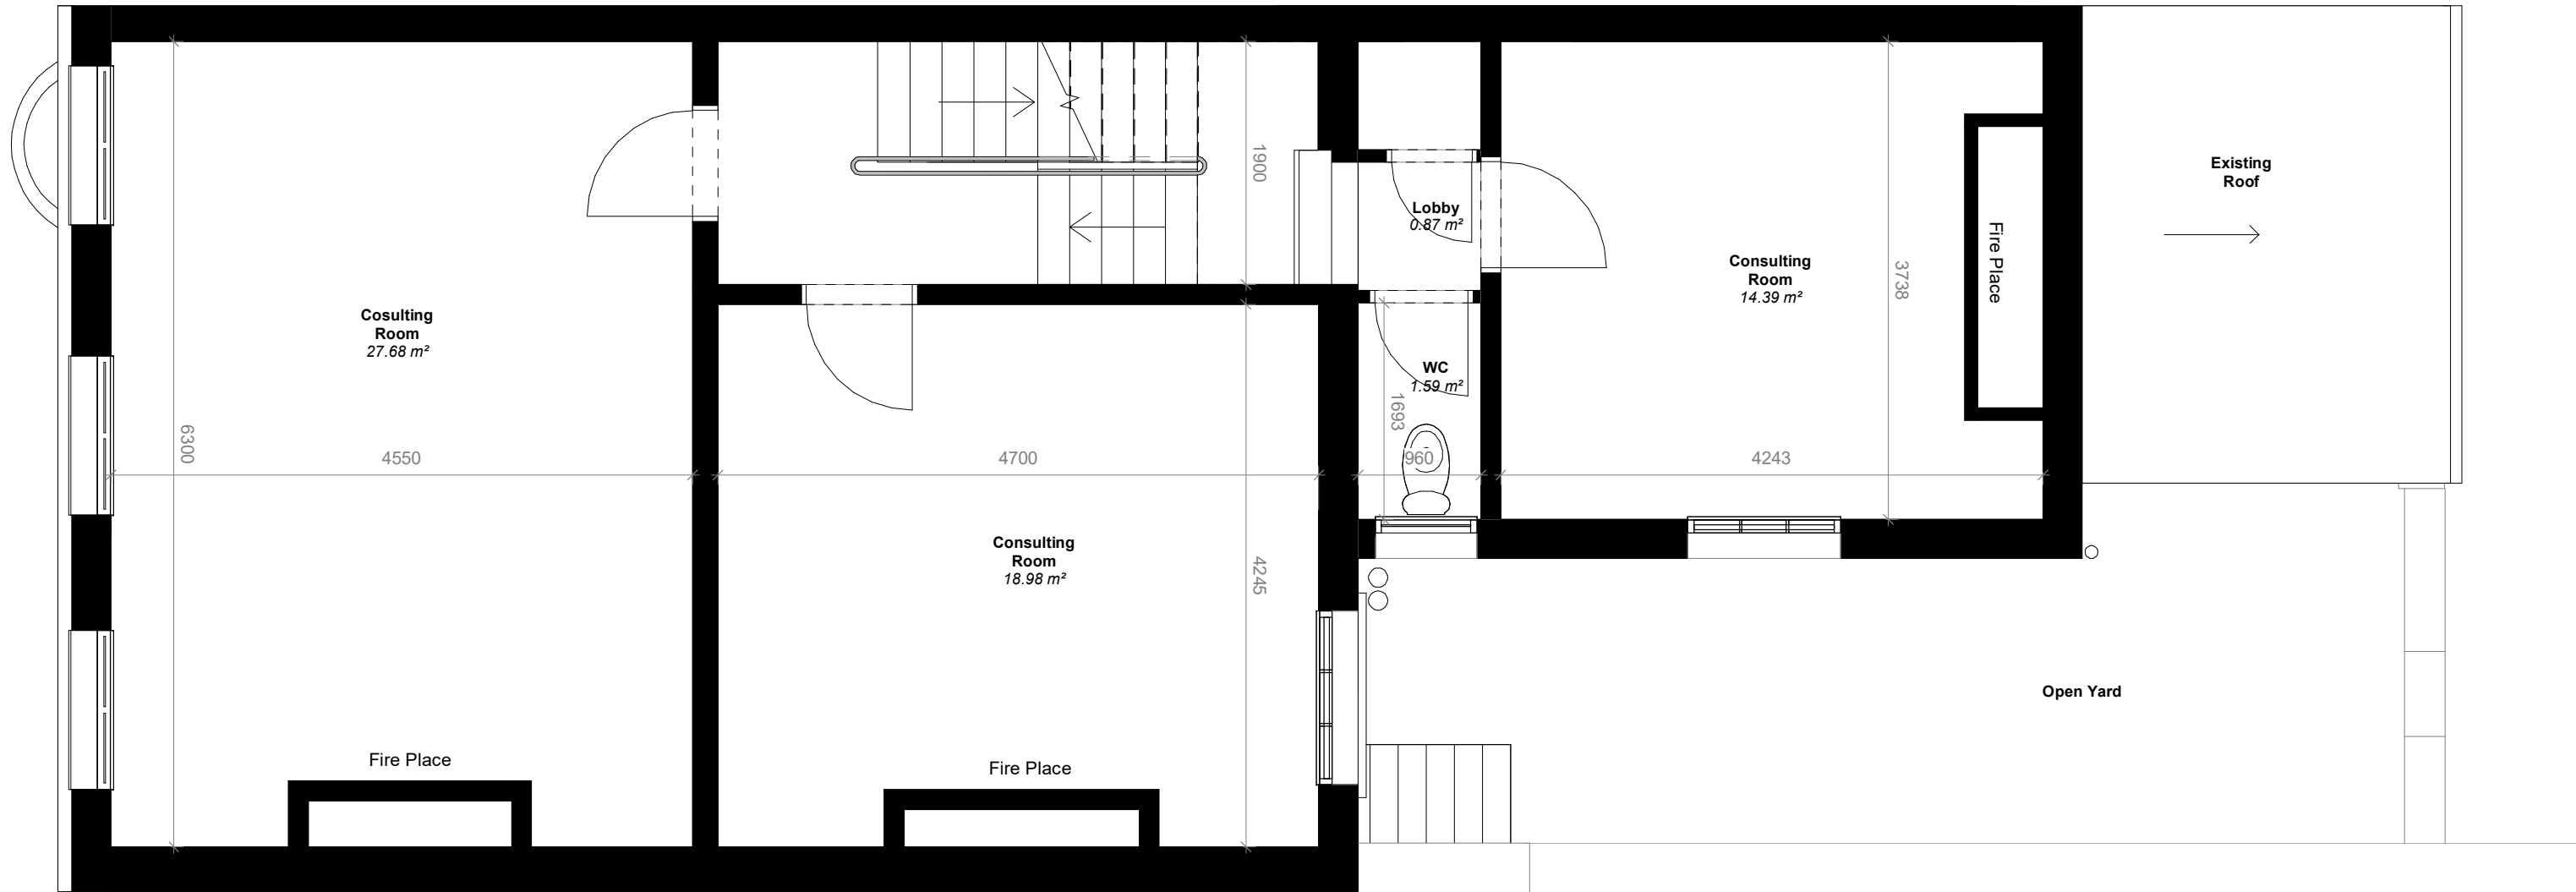

P05	Issued for information	2021.09.24	PW	AR
P04	Issued for information	2021.09.09	PW	AR
P03	Issued for comments	2021.07.01	EH	AR
P02	Floor plans amended	2021.03.08	PW	AR
P01	Issued for information	2021.03.08	PW	AR
REV.	DESCRIPTION	DATE	DRN BY	CKD BY

Project	17 St. John Street
Title	Existing First Floor Plan
Client	Zerum

Purpose : For Comments		Scale : 1 : 50@A3	JMA Project Number : 6849		
Drawing Number				Status	Revision
Project - Originator - Volume - Level - Type - Role - Class - Number 6849-JMA-01-01 -DR-A-00-0001				S2	P05

jmarchitects

3a, 54 Princess Street
Manchester
M1 6HS
0161 200 6300

man@jmarchitects.net
www.jmarchitects.net