


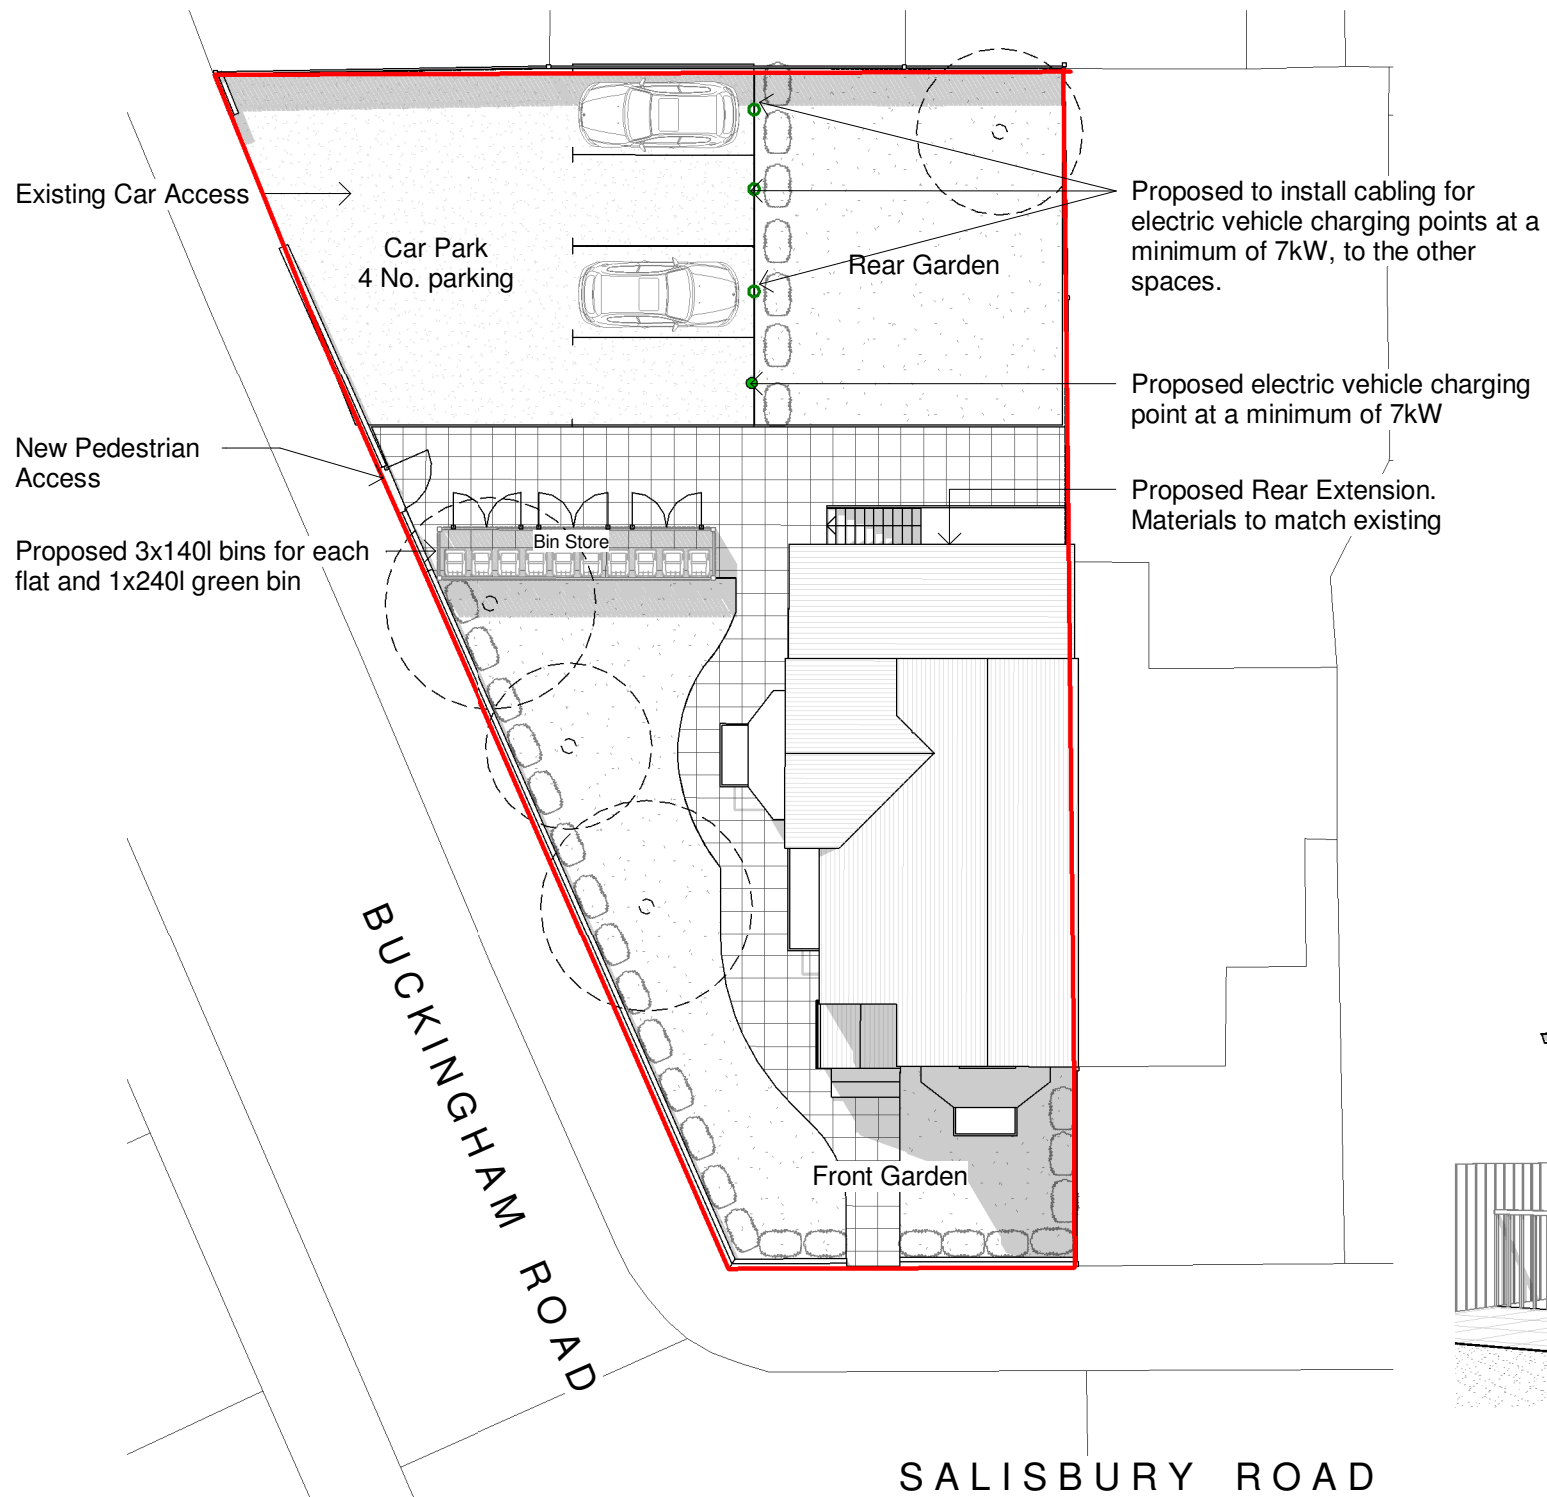

1

## Proposed Site Plan

1 : 200

0 2 4 6 8m  
1:200

2

## Proposed Rear View



### General Notes

The Architect shall have no responsibility for any use made of this document other than for that which it was prepared and issued.  
All dimensions should be checked on site. Do not scale from this drawing.  
To be read in conjunction with all other Consultant's drawings.  
The Architect to be immediately notified of any discrepancies.  
Copyright on this drawing retained by the Architect.

### LEGEND

— Site Boundary

C 01/08/22 SA SH Amended Bin Store & EV Charging  
B 15/10/20 SA SH Amended Layout  
A 14/10/20 SA SH Amended Layout  
25/09/20 SA SH Initial Issue  
No. Date Dwn Chk App Revision or reason for issue

Client  
Omar Yaseen

**createitstudios**  
Architects & Designers

Create It Studio Architects  
Universal Square, Devonshire Street North,  
Manchester, M12 6JH  
0161 974 6165  
www.createitstudios.co.uk  
info@createitstudios.co.uk

Project Title  
32 Salisbury Road, M21 0SL

Scale / North Point  
1 : 200

Drawing Title  
Proposed Site Plan

Drawing Number  
A1182(02)AP001  
Drawing Status  
Preliminary  
Revision  
C