




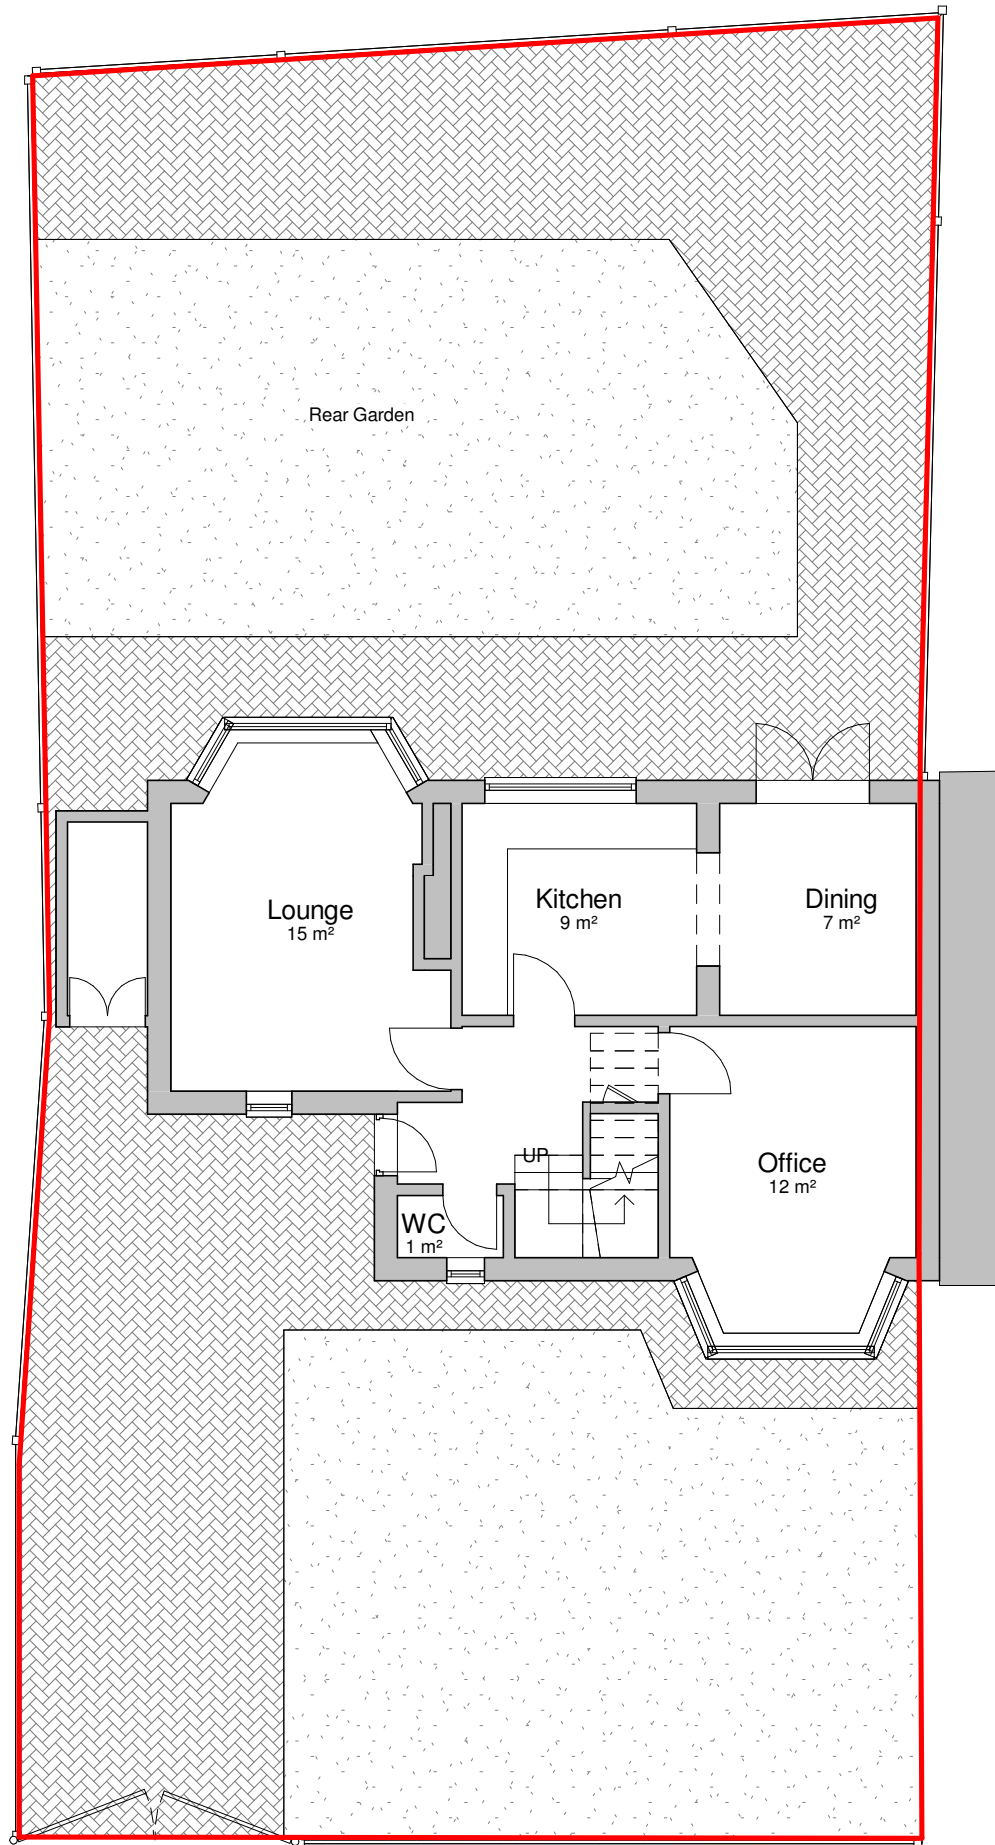

1 Existing Ground Floor Plan
1 : 100

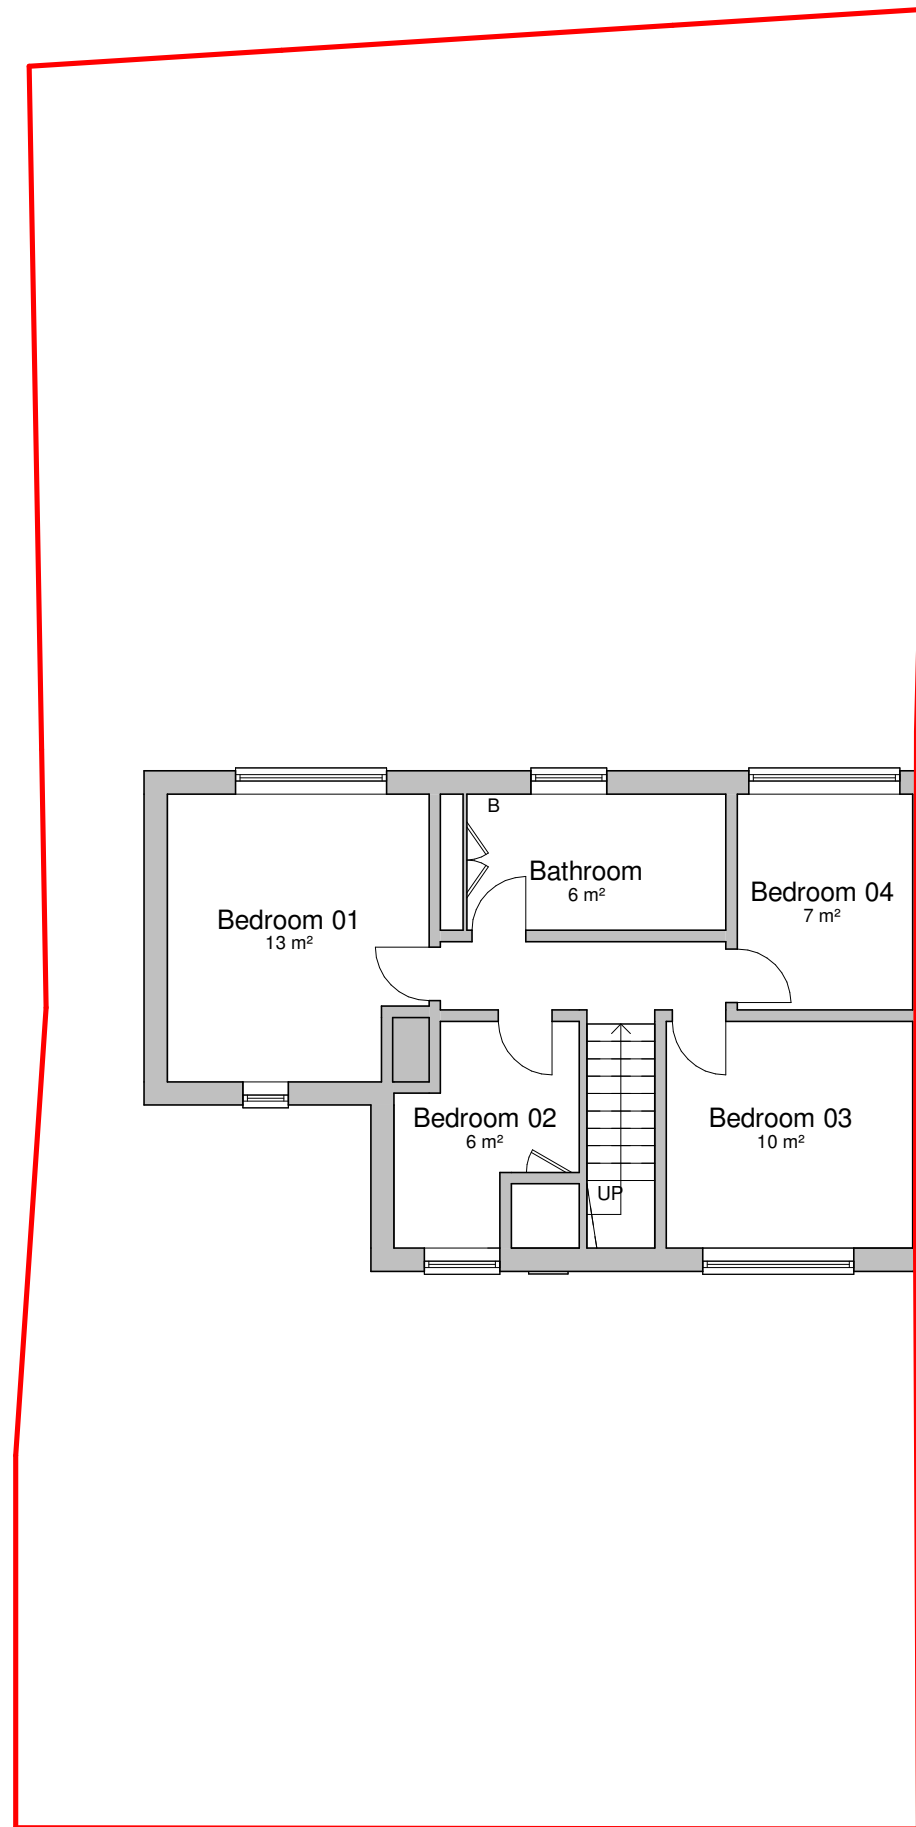

2 Existing First Floor Plan
1 : 100

 

General Notes
The Architect shall have no responsibility for any use made of this document other than for that which it was prepared and issued.
All dimensions should be checked on site. Do not scale from this drawing.
To be read in conjunction with all other Consultant's drawings.
The Architect to be immediately notified of any discrepancies.
Copyright on this drawing retained by the Architect.

LEGEND
 Site Boundary

P1	24/06/22	AK	SH	Initial Issue
No.	Date	Dwn	Chk	App
Revision or reason for issue				

Client
Lee Grimshaw

createitstudios
... leave an impression
Create It Studios (NW) Ltd
Universal Square
Devonshire Street North
Manchester
M12 6JH
info@createitstudios.co.uk

Project Title
54 Lownorth Rd, Wythenshawe, M22 0JZ

Scale / North Point
1 : 100

Drawing Title
Existing Floor Plans

Drawing Number	Revision
A1446(01)AP002	P1
Drawing Status	
Preliminary	