
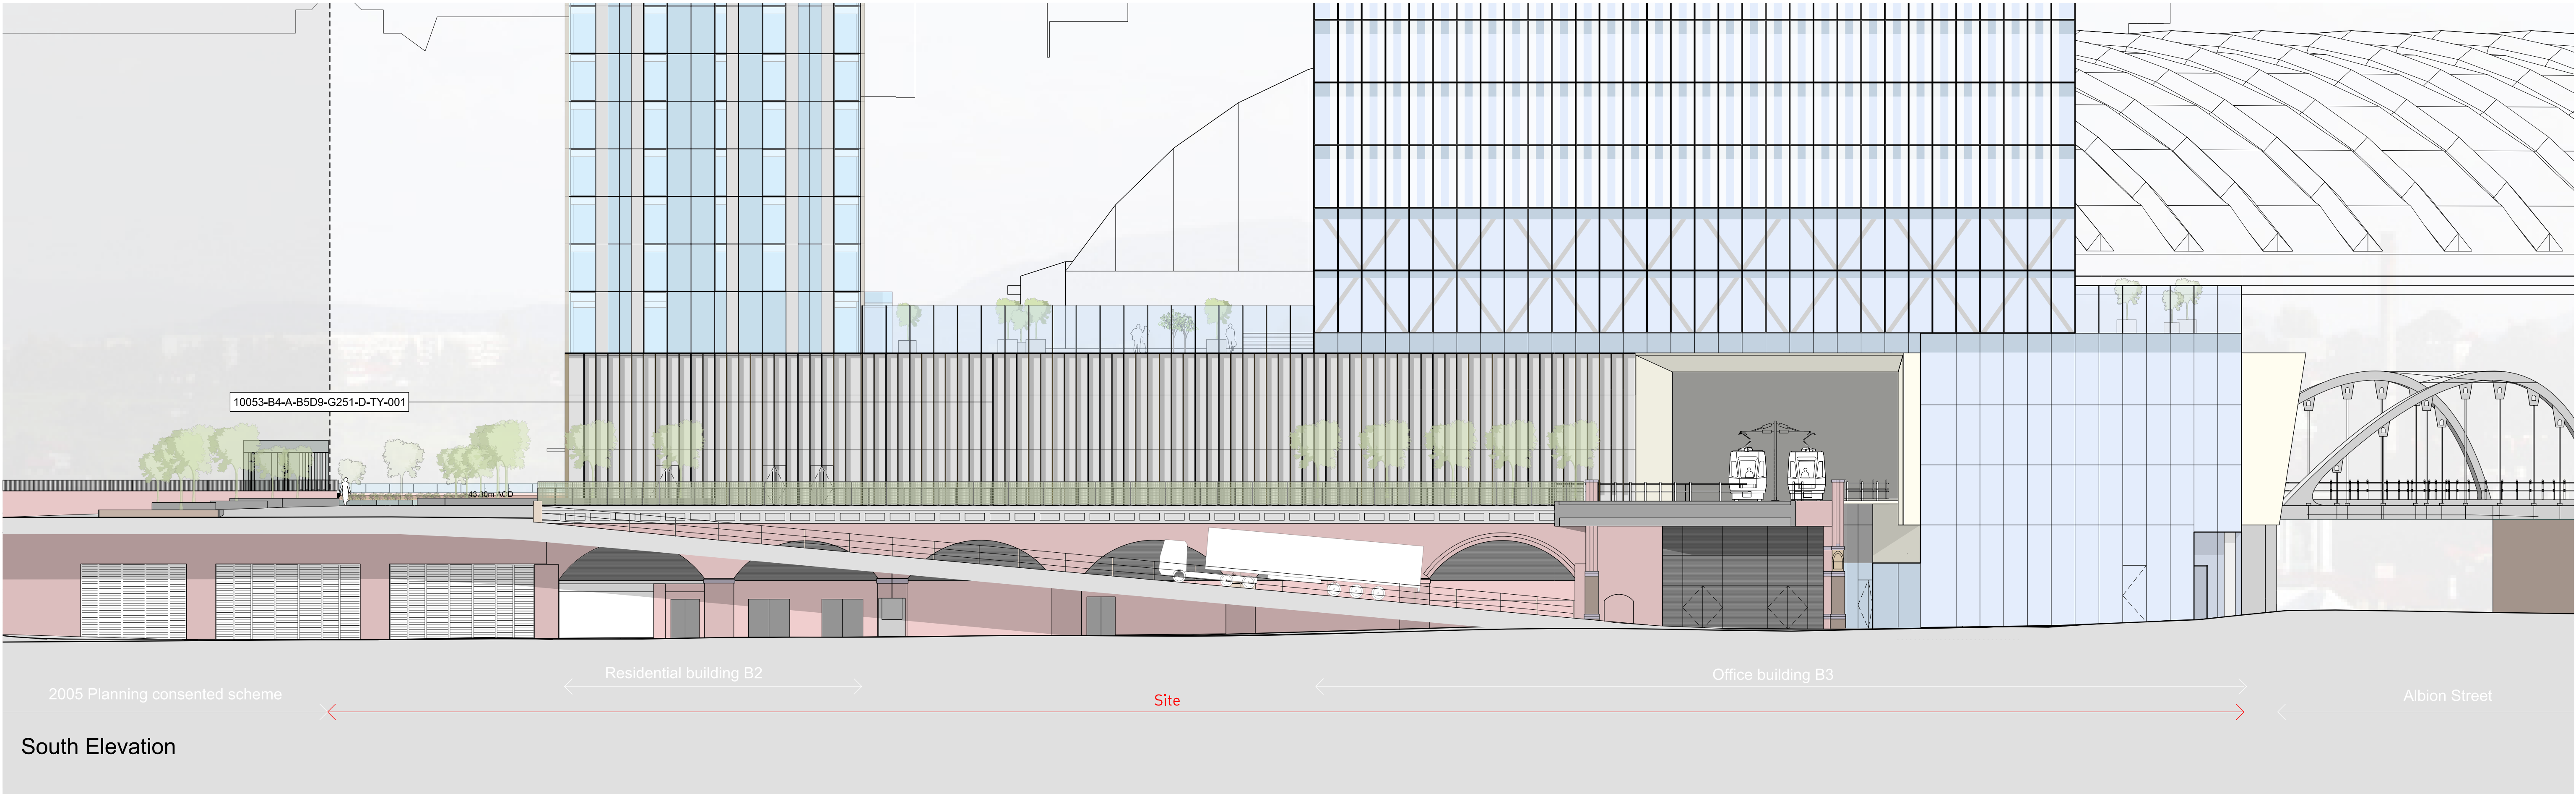


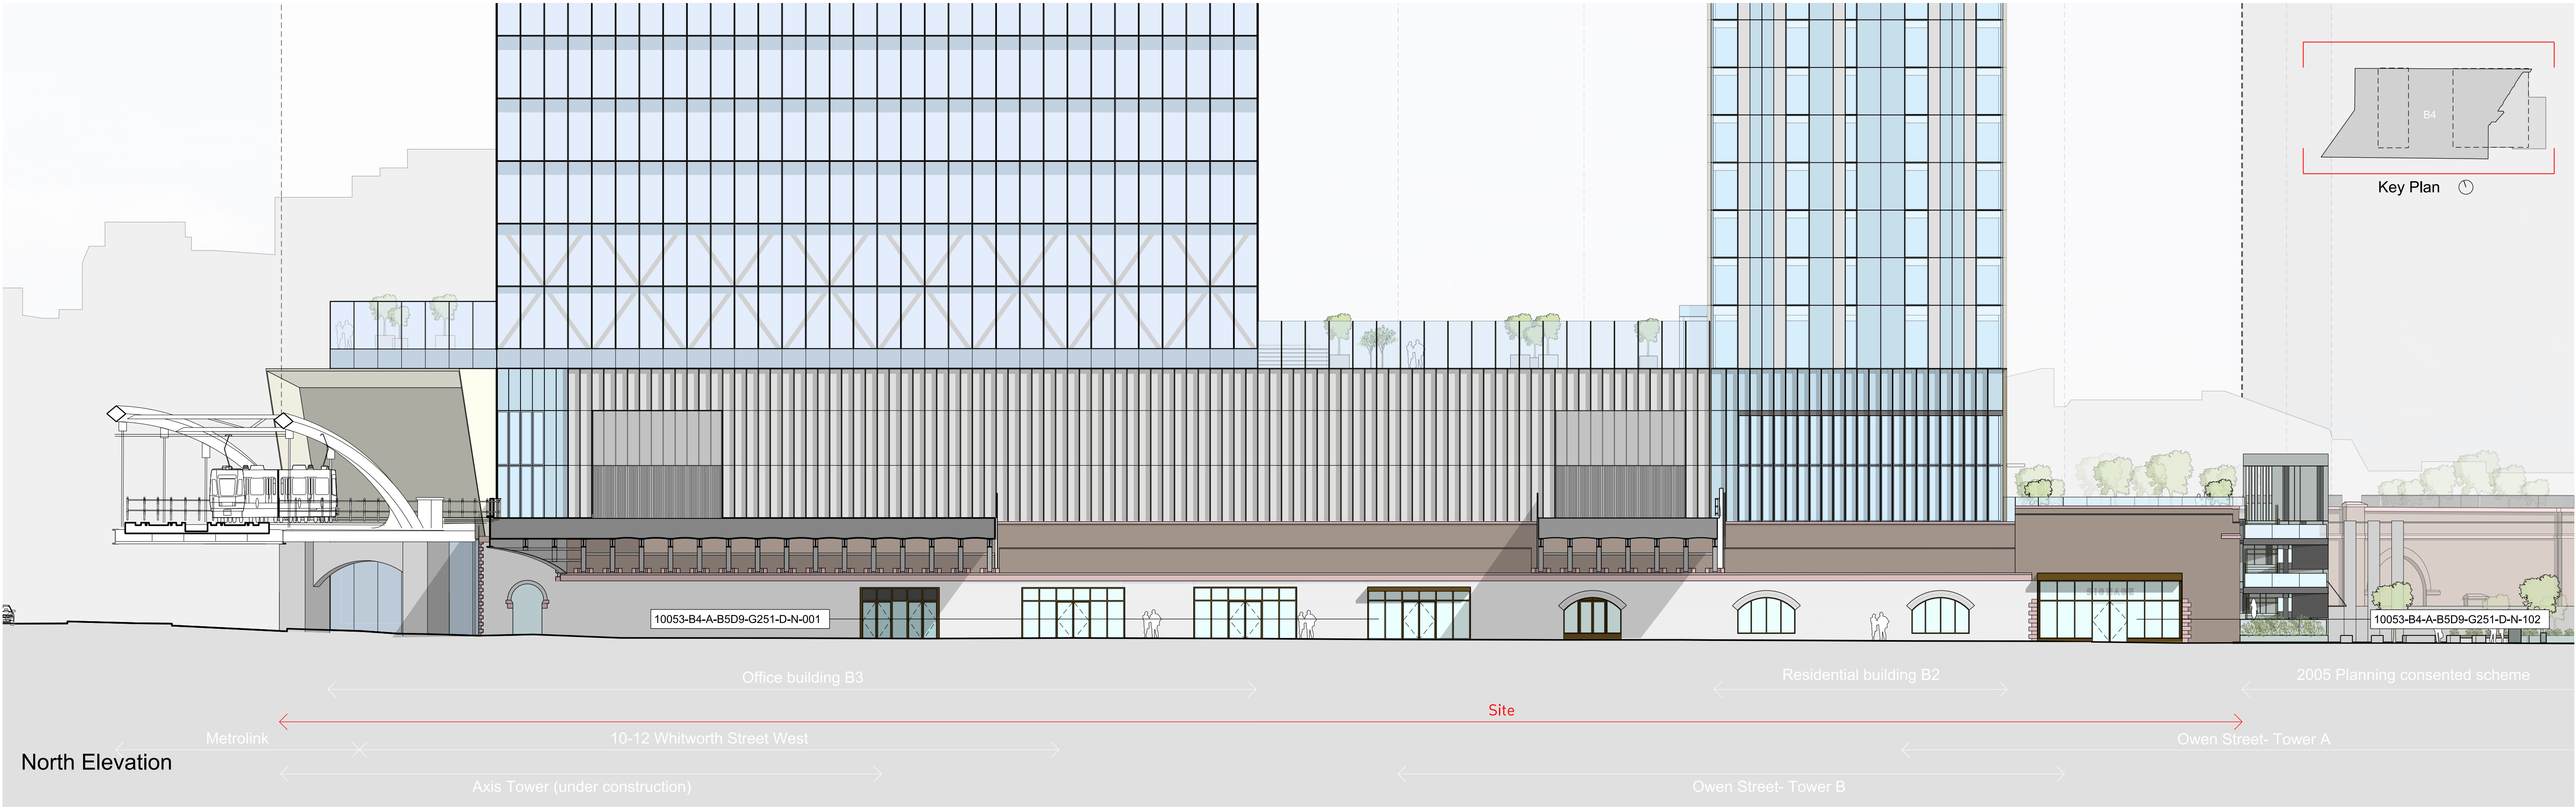

This drawing is copyright Do not scale off dimensions. All dimensions to be checked on site by contractor. Contractor to report any dimensional discrepancies, errors or omissions prior to commencing on site.	Rev	Date	Description	Rev	Date	Description	Rev	Date	Description	North	Project Title Former Bauer Millet Site Drawing Title Building 4- Proposed North Elevation Proposed South Elevation	Status		Planning		MANCHESTER Riverside, 4 Commercial St Manchester M16 4ED +44 (0)161 835 2345 www.simpsonhaugh.com LONDON 8-8 Roberts Place London EC1R 6BB +44 (0)20 7549 4900 mail@simpsonhaugh.com		
	00	17-03-2017	Planning Issue	06	04-04-2022	Minor Material Amendment Application						Scale	1:400@ A3 / 1:200@ A1	Date	March 2017			
	01	30-04-2020	Minor Material Amendment Application									Job No	10053	Drawing No	10053-B4-A-B5D9-G200-E-NS-001		Revision	06
	02	29-05-2020	Minor Material Amendment Application															
	03	12-06-2020	Minor Material Amendment Application															
	04	15-12-2020	Non-Material Amendment Application															
	05	19-02-2021	Non-Material Amendment Application															