
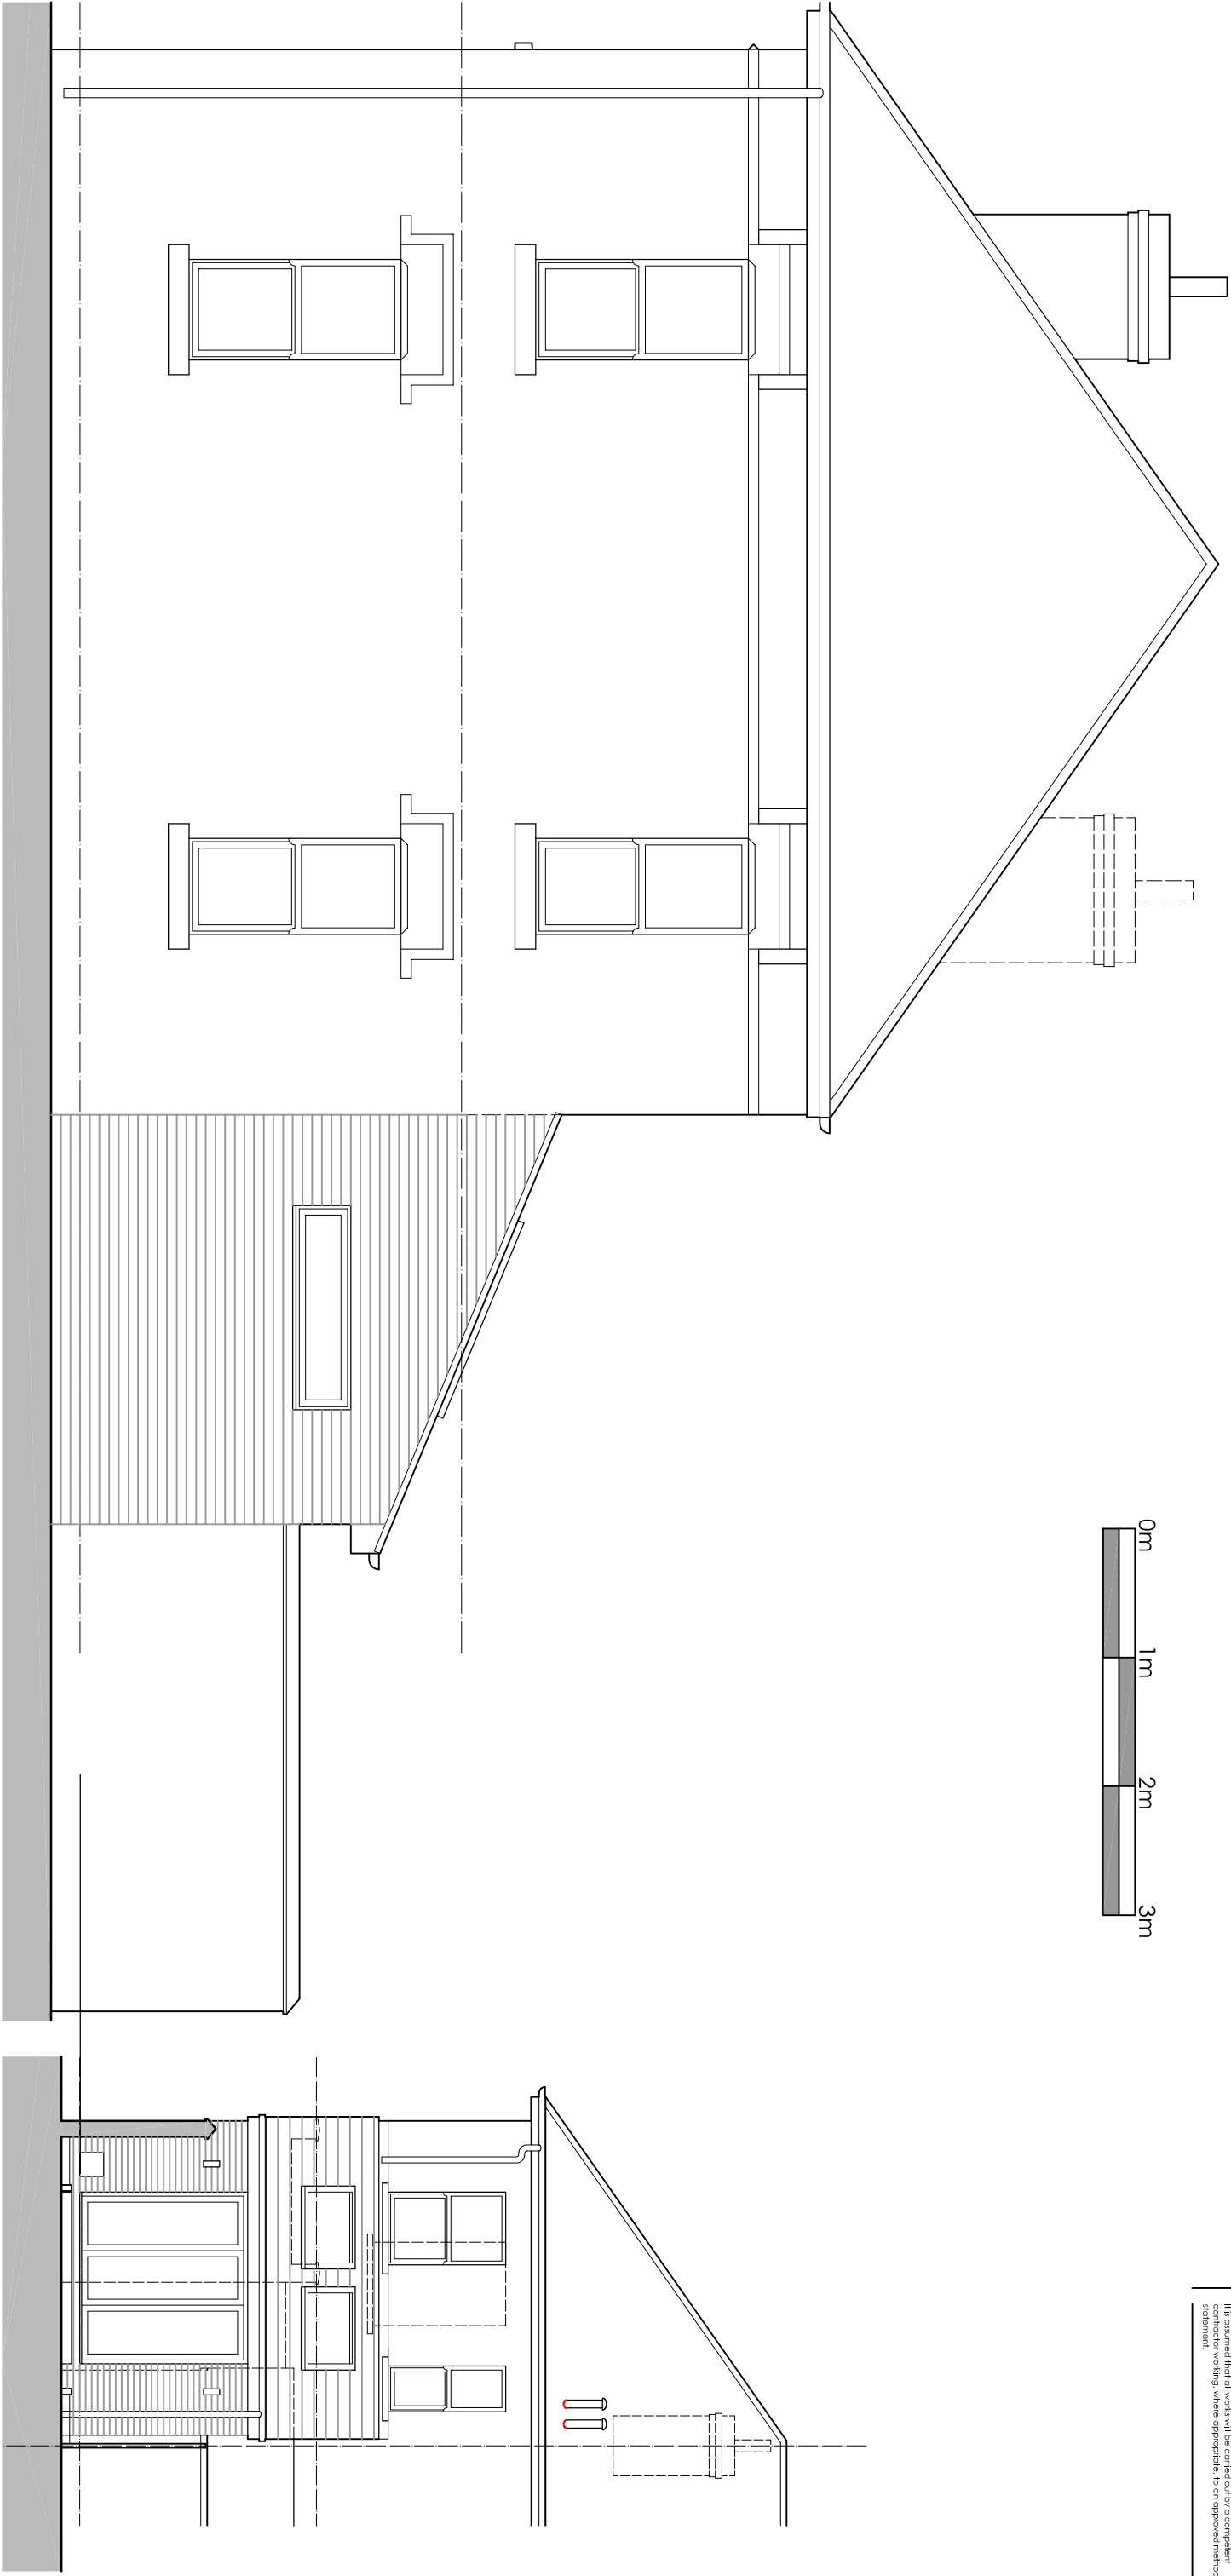


 

SIDE / EDWARD AVENUE ELEVATION 1:50

REAR ELEVATION 1:50

Revision B under stairs store, fixed units and side windows

omitted, new meter positions indicated, July 2021

rev	description	date	drawn



11 Mallock Street, Manchester M20 7HG T: 0161 789 0877
M: 07971 570696 E: mark@urbanization-architects.com

client

Foy Dodds

project

2 Swinfield Ave, Chofion M21 9FU

drawing

Proposed side and rear elevations

project ref	drawing no.	revision	date	scale
U 228	108	A	July 2021	1:50

approval status

☐ feasibility ☒ design ☐ tender ☐ construction ☐ on build