
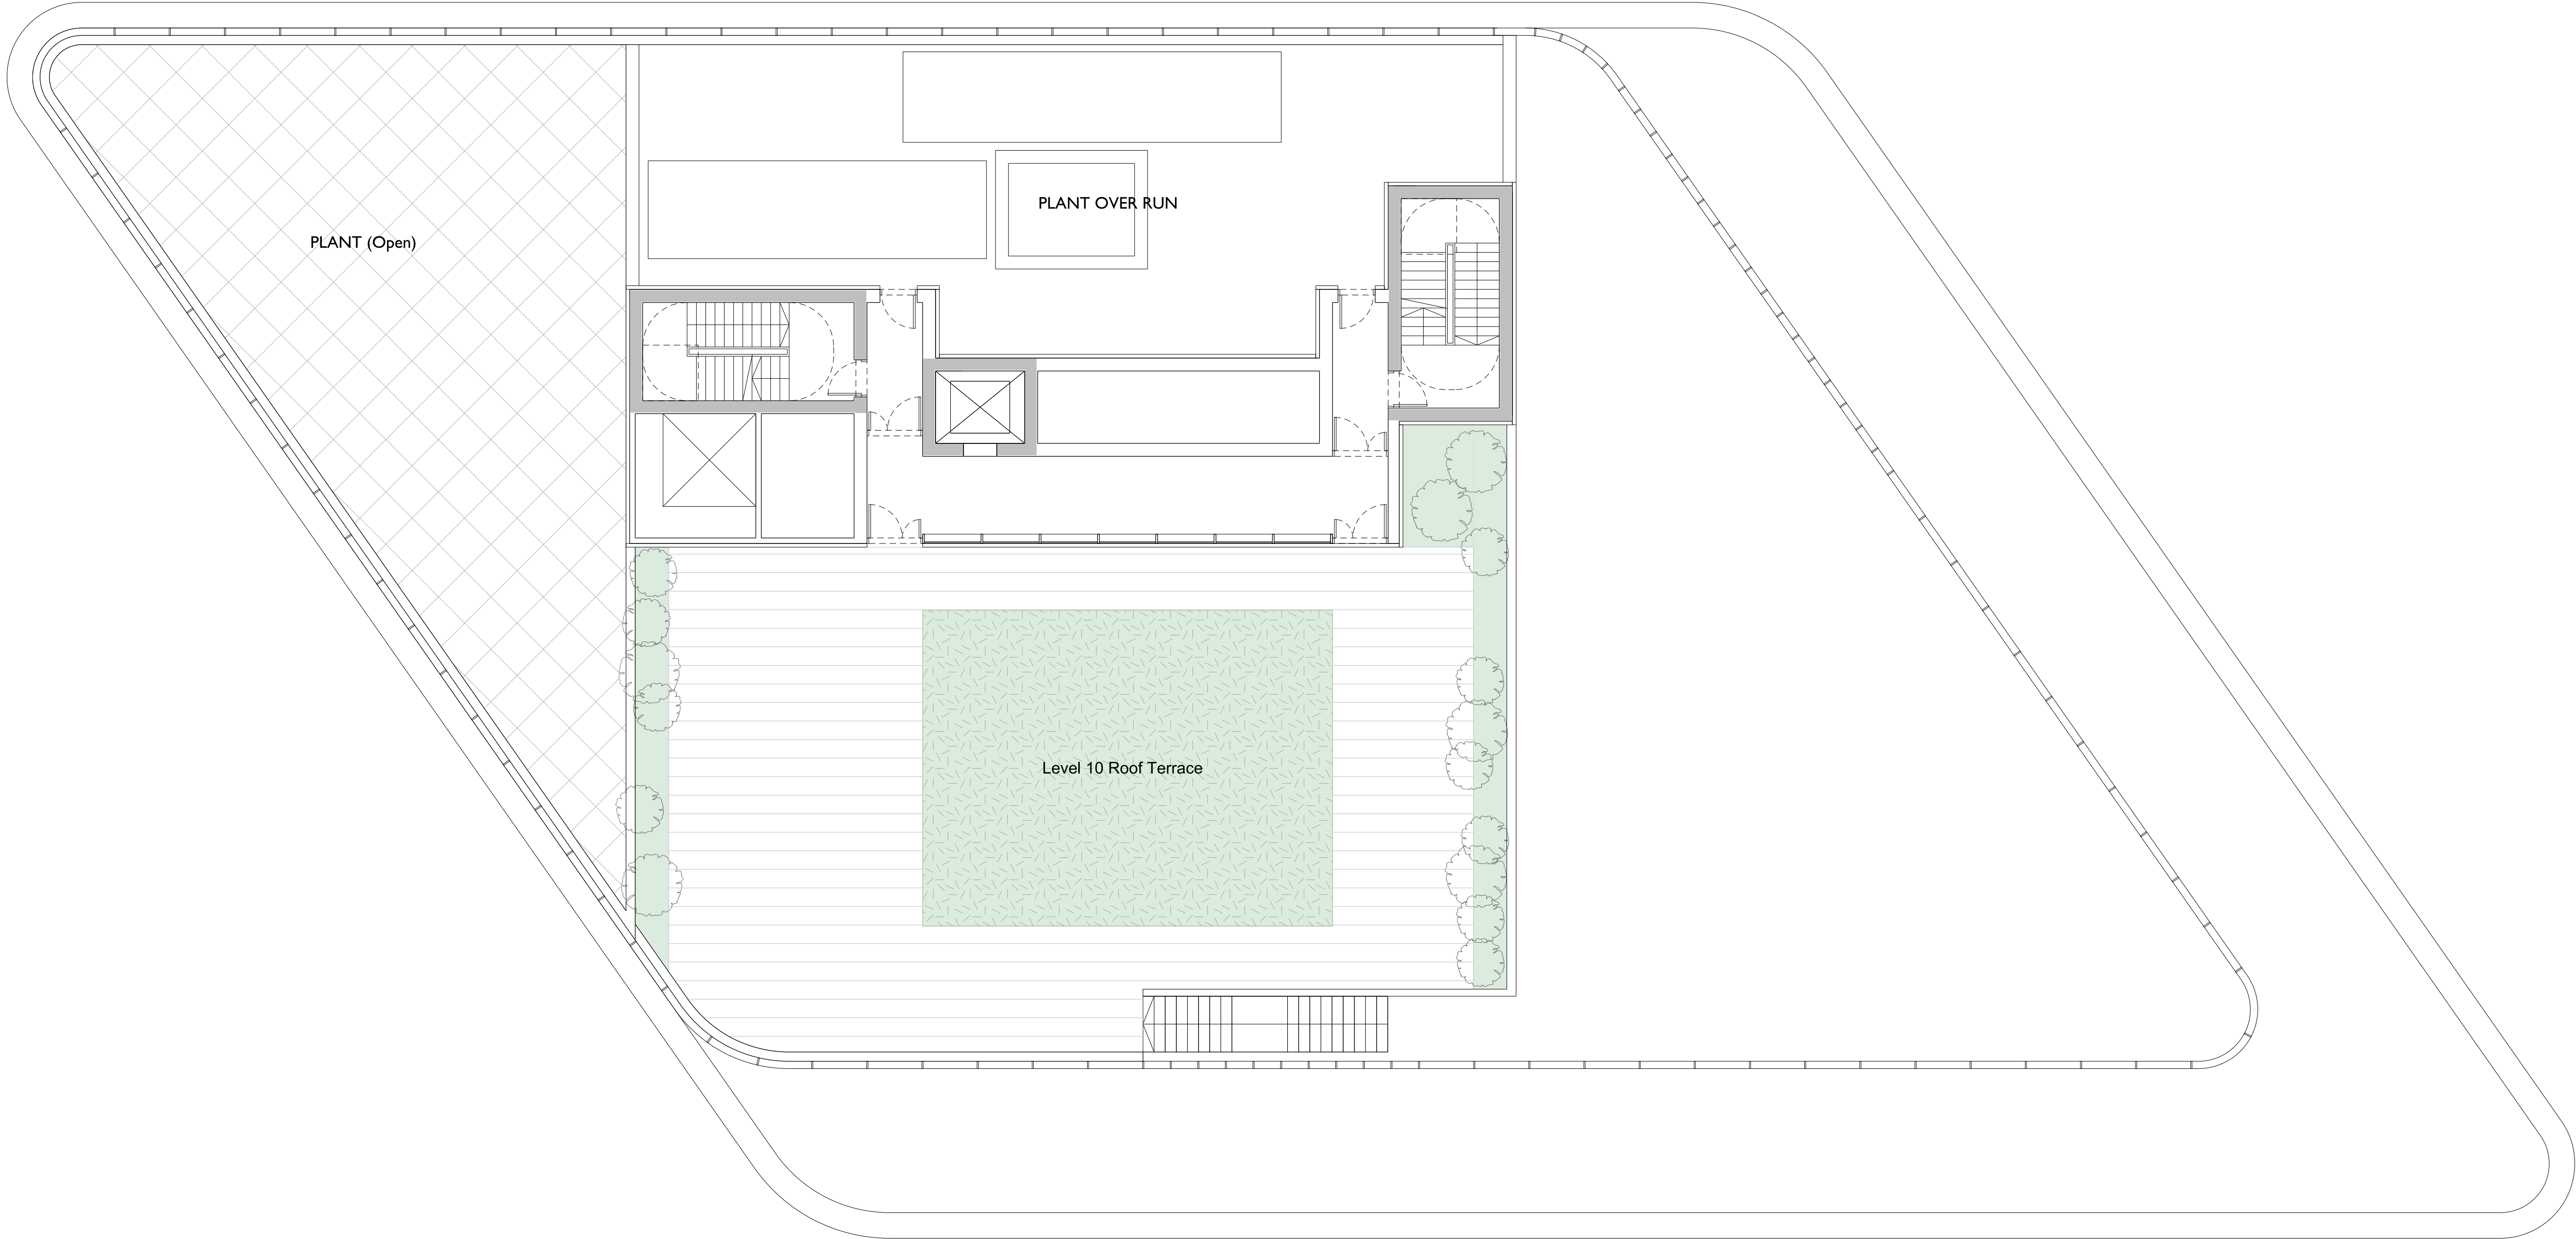


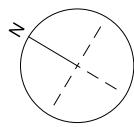

Notes

This drawing is copyright Piercy&Company. Do not scale from this drawing. All dimensions and levels to be checked on site by the contractor and such dimensions to be his responsibility. Report all drawing errors, omissions and discrepancies to the architect.

Disclaimer


This document may be issued in an editable digital CAD format to enable others to use it as background information to make alterations and/or additions. In that instance the file will be accompanied by a PDF version as a record of the original file. It is for those parties making such alterations and/or additions to ensure that they make use of current background information.

Piercy&Company accepts no liability for either: any such alterations and/or additions to the background information by others; or any other changes made by others to the architectural content of the background information itself.


Key

Indicative Landscape Layout

Plant

 

P1	31.05.22	Issued for Planning
A	01.04.22	Stage 2 Issue.
Rev	Date	Description

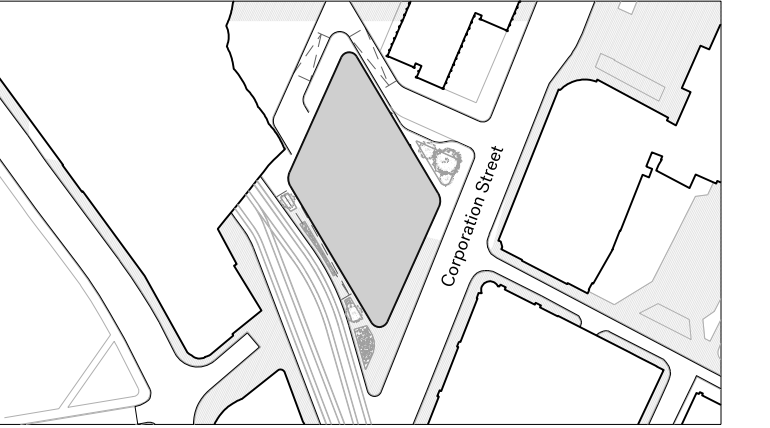

Key Plan

Project					
New Victoria Phase 2: Office Development					
Client					
Foriview Ltd.					
Date		Drawing Scale			
31.05.2022		1:100 @ A1 / 1:200 @ A3			
Drawing Title					
General Arrangement					
Proposed Level 10 Floor Plan					
Drawn		Checked		Approved	
EZ		NH		NH	
Drawing Status					
Planning					
Project	Discipline	Level	Series	Dwg No	Rev
13701	A	10	P03	111	P1

The Centro Building
39 Plender Street
London NW1 0DT
Telephone
+44 (0)20 7427 9611

info@piercyandco.com
www.piercyandco.com