




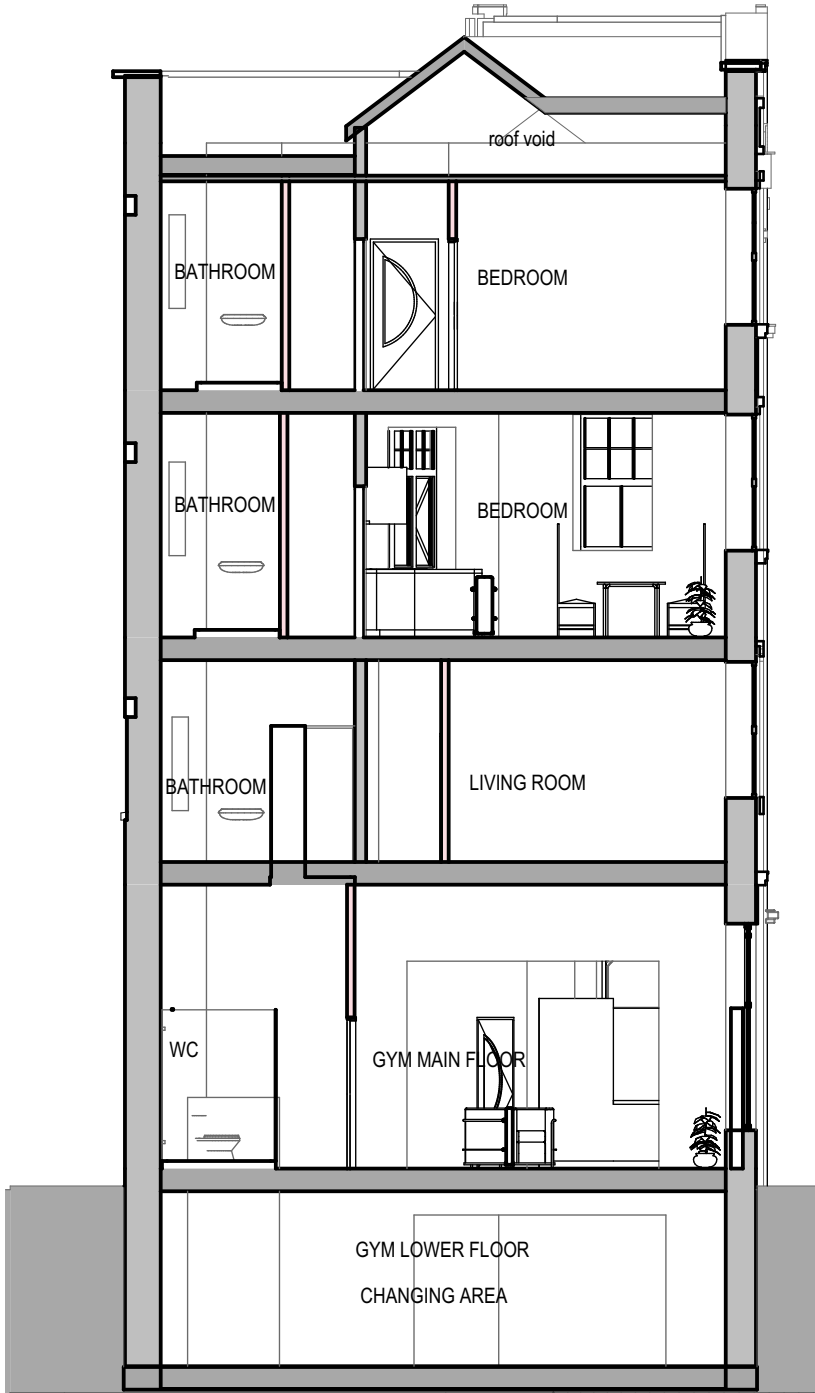


1:100 PROPOSED SECTION A

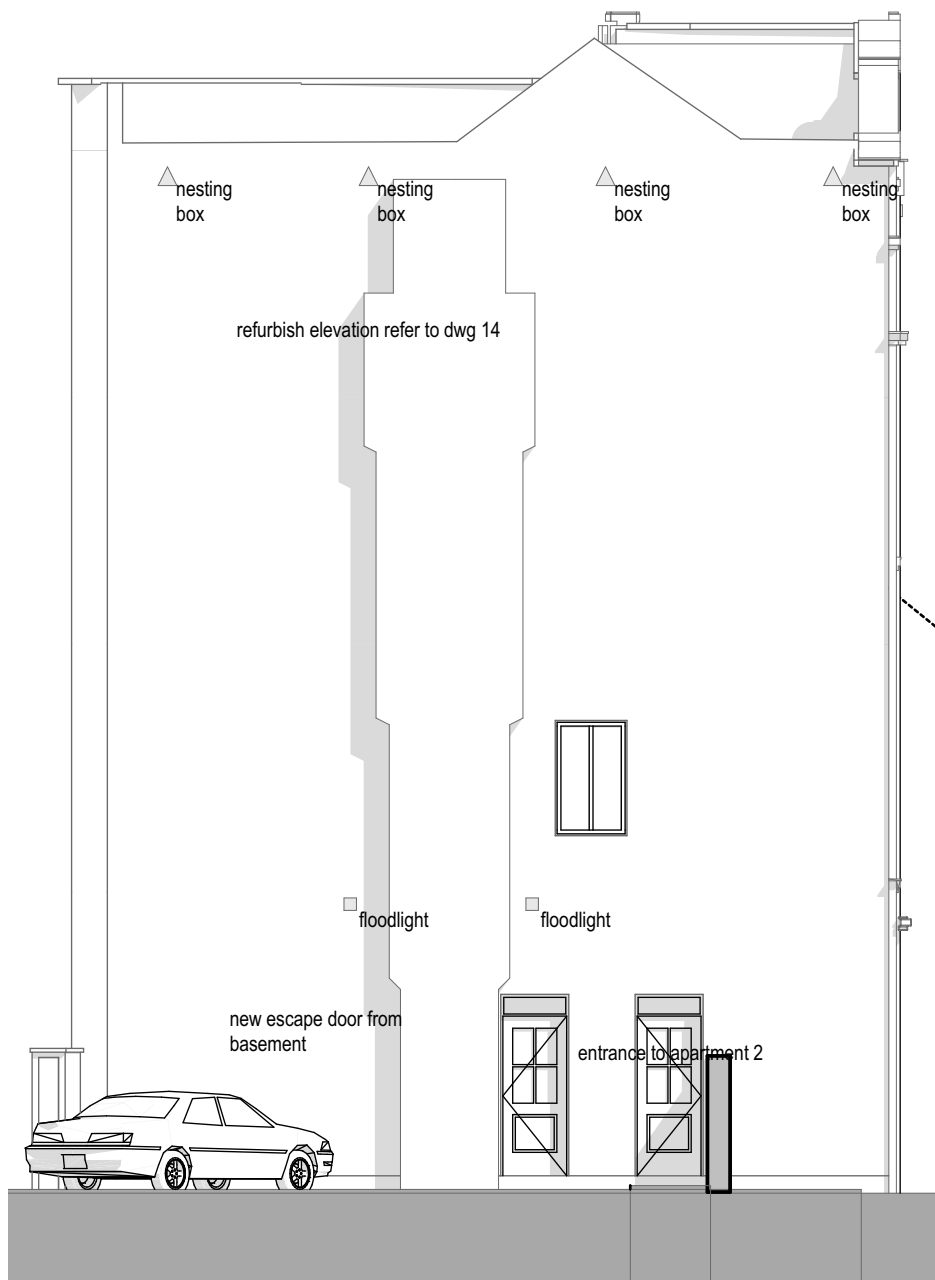


1:100 PROPOSED NORTH EAST ELEVATION

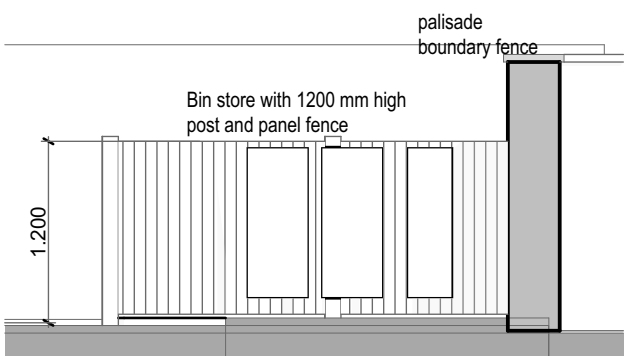


1:50 BIN STORE SIDE 1

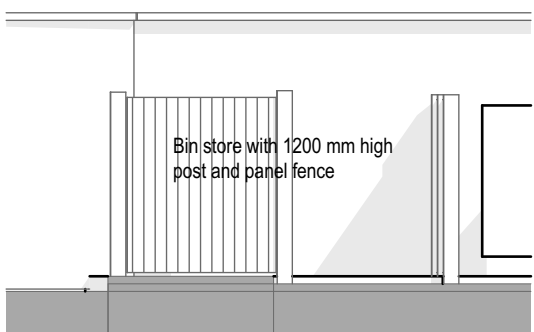


1:50 BIN STORE SIDE 2

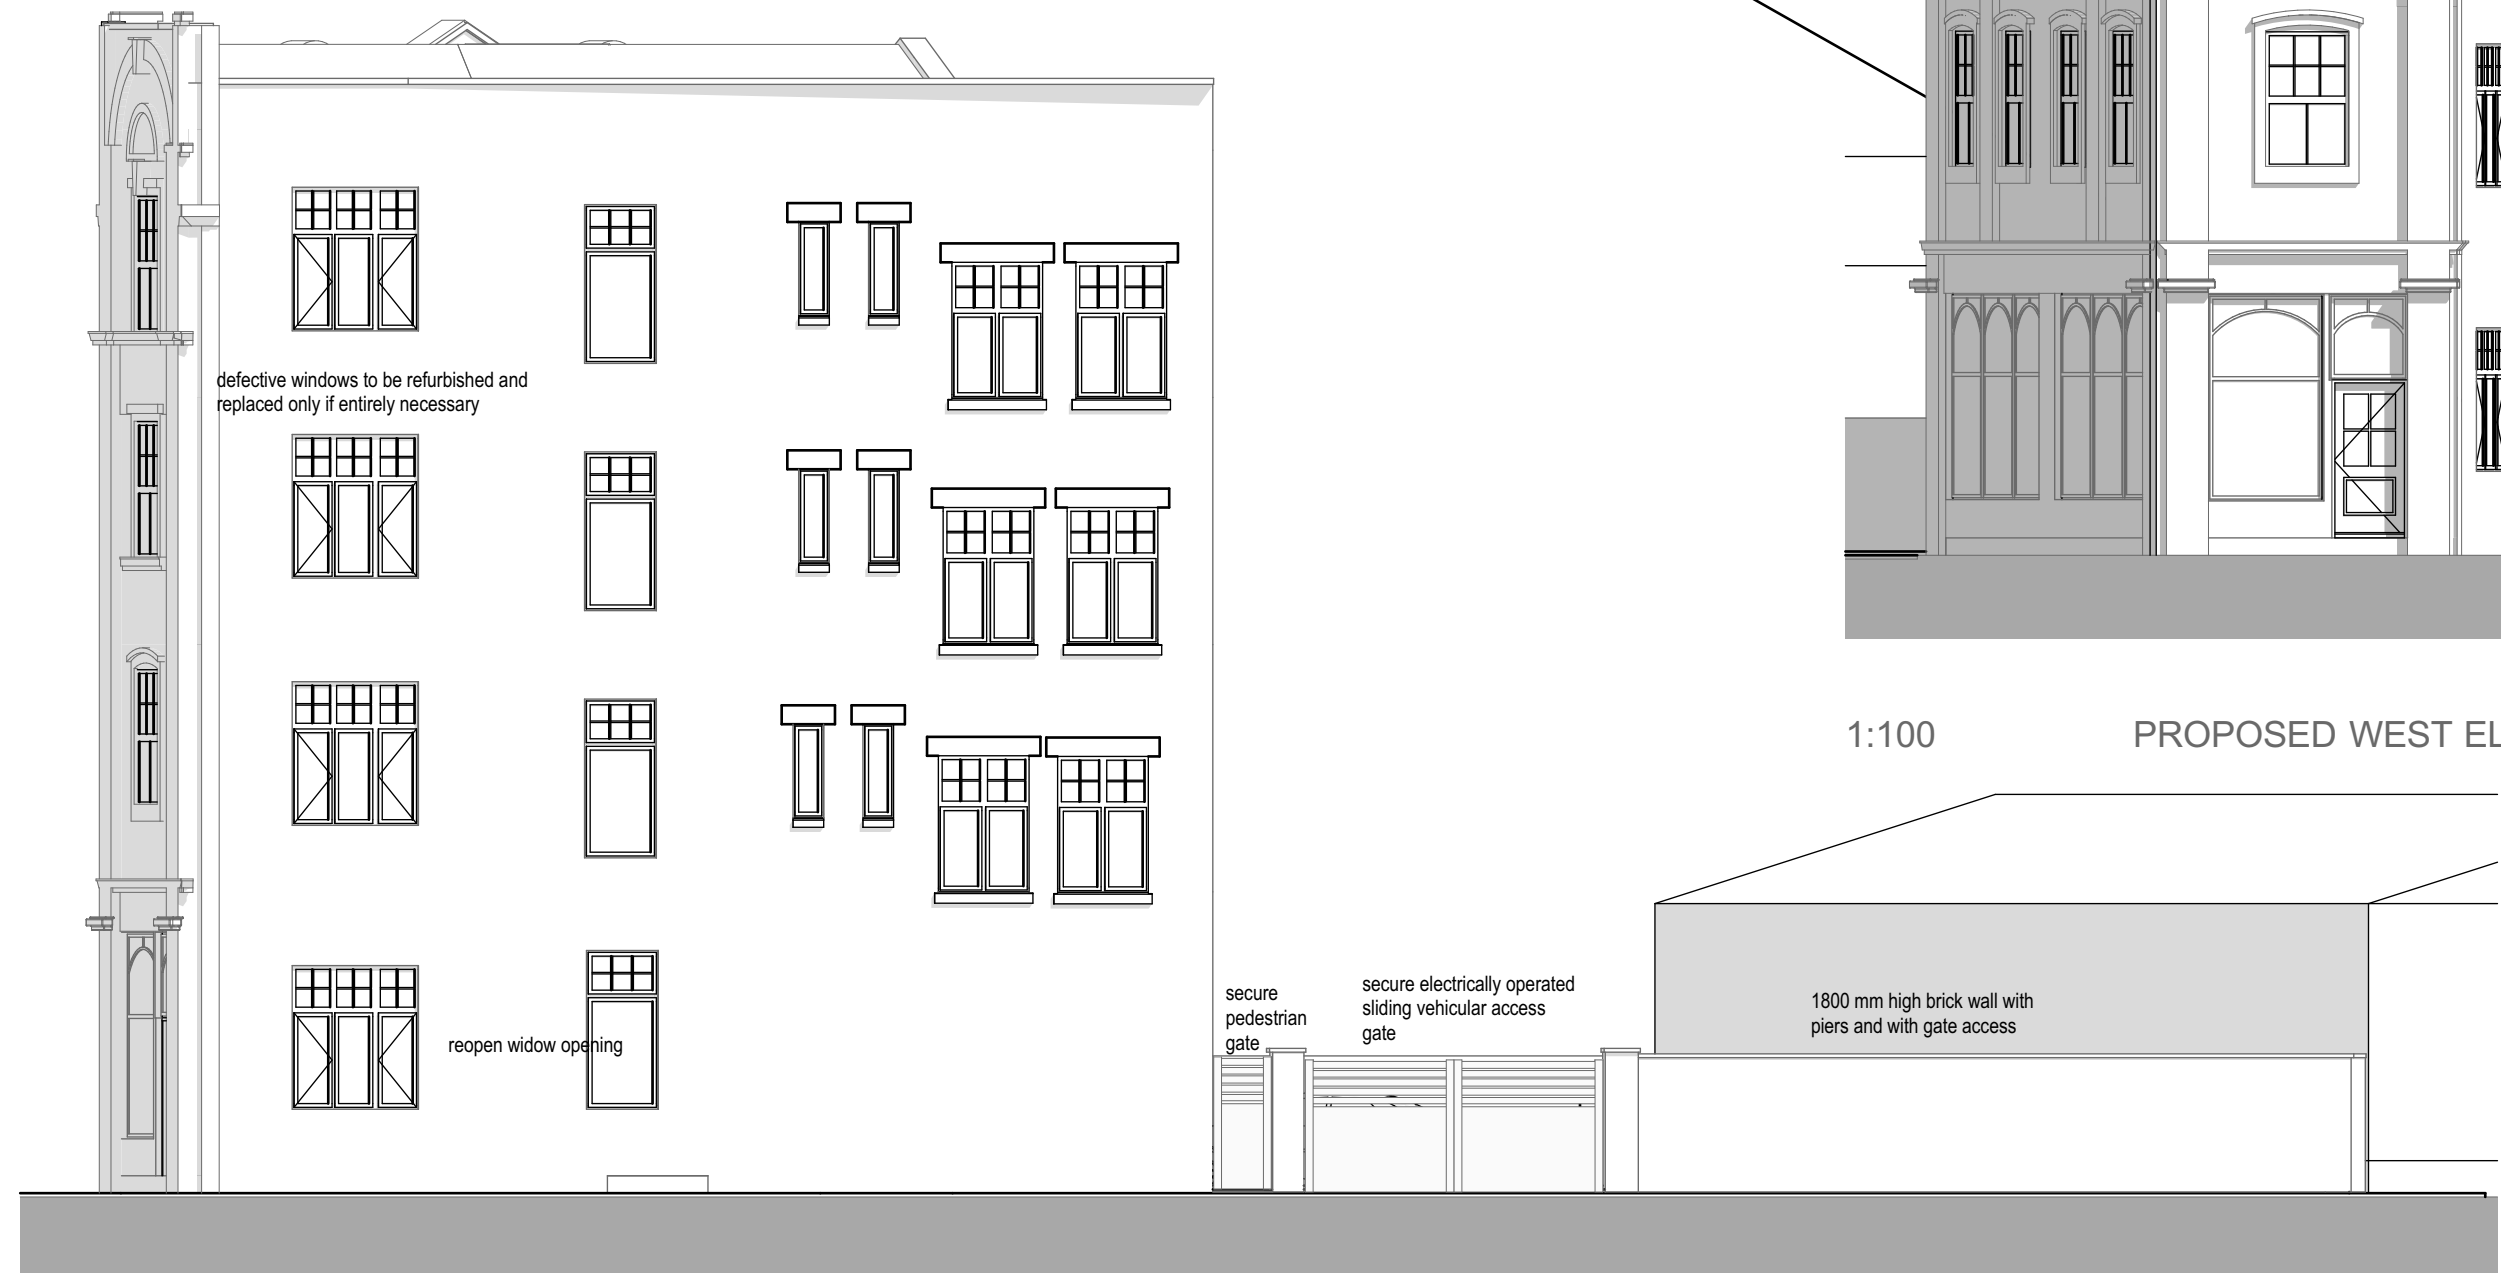


1:100 PROPOSED SOUTH ELEVATION

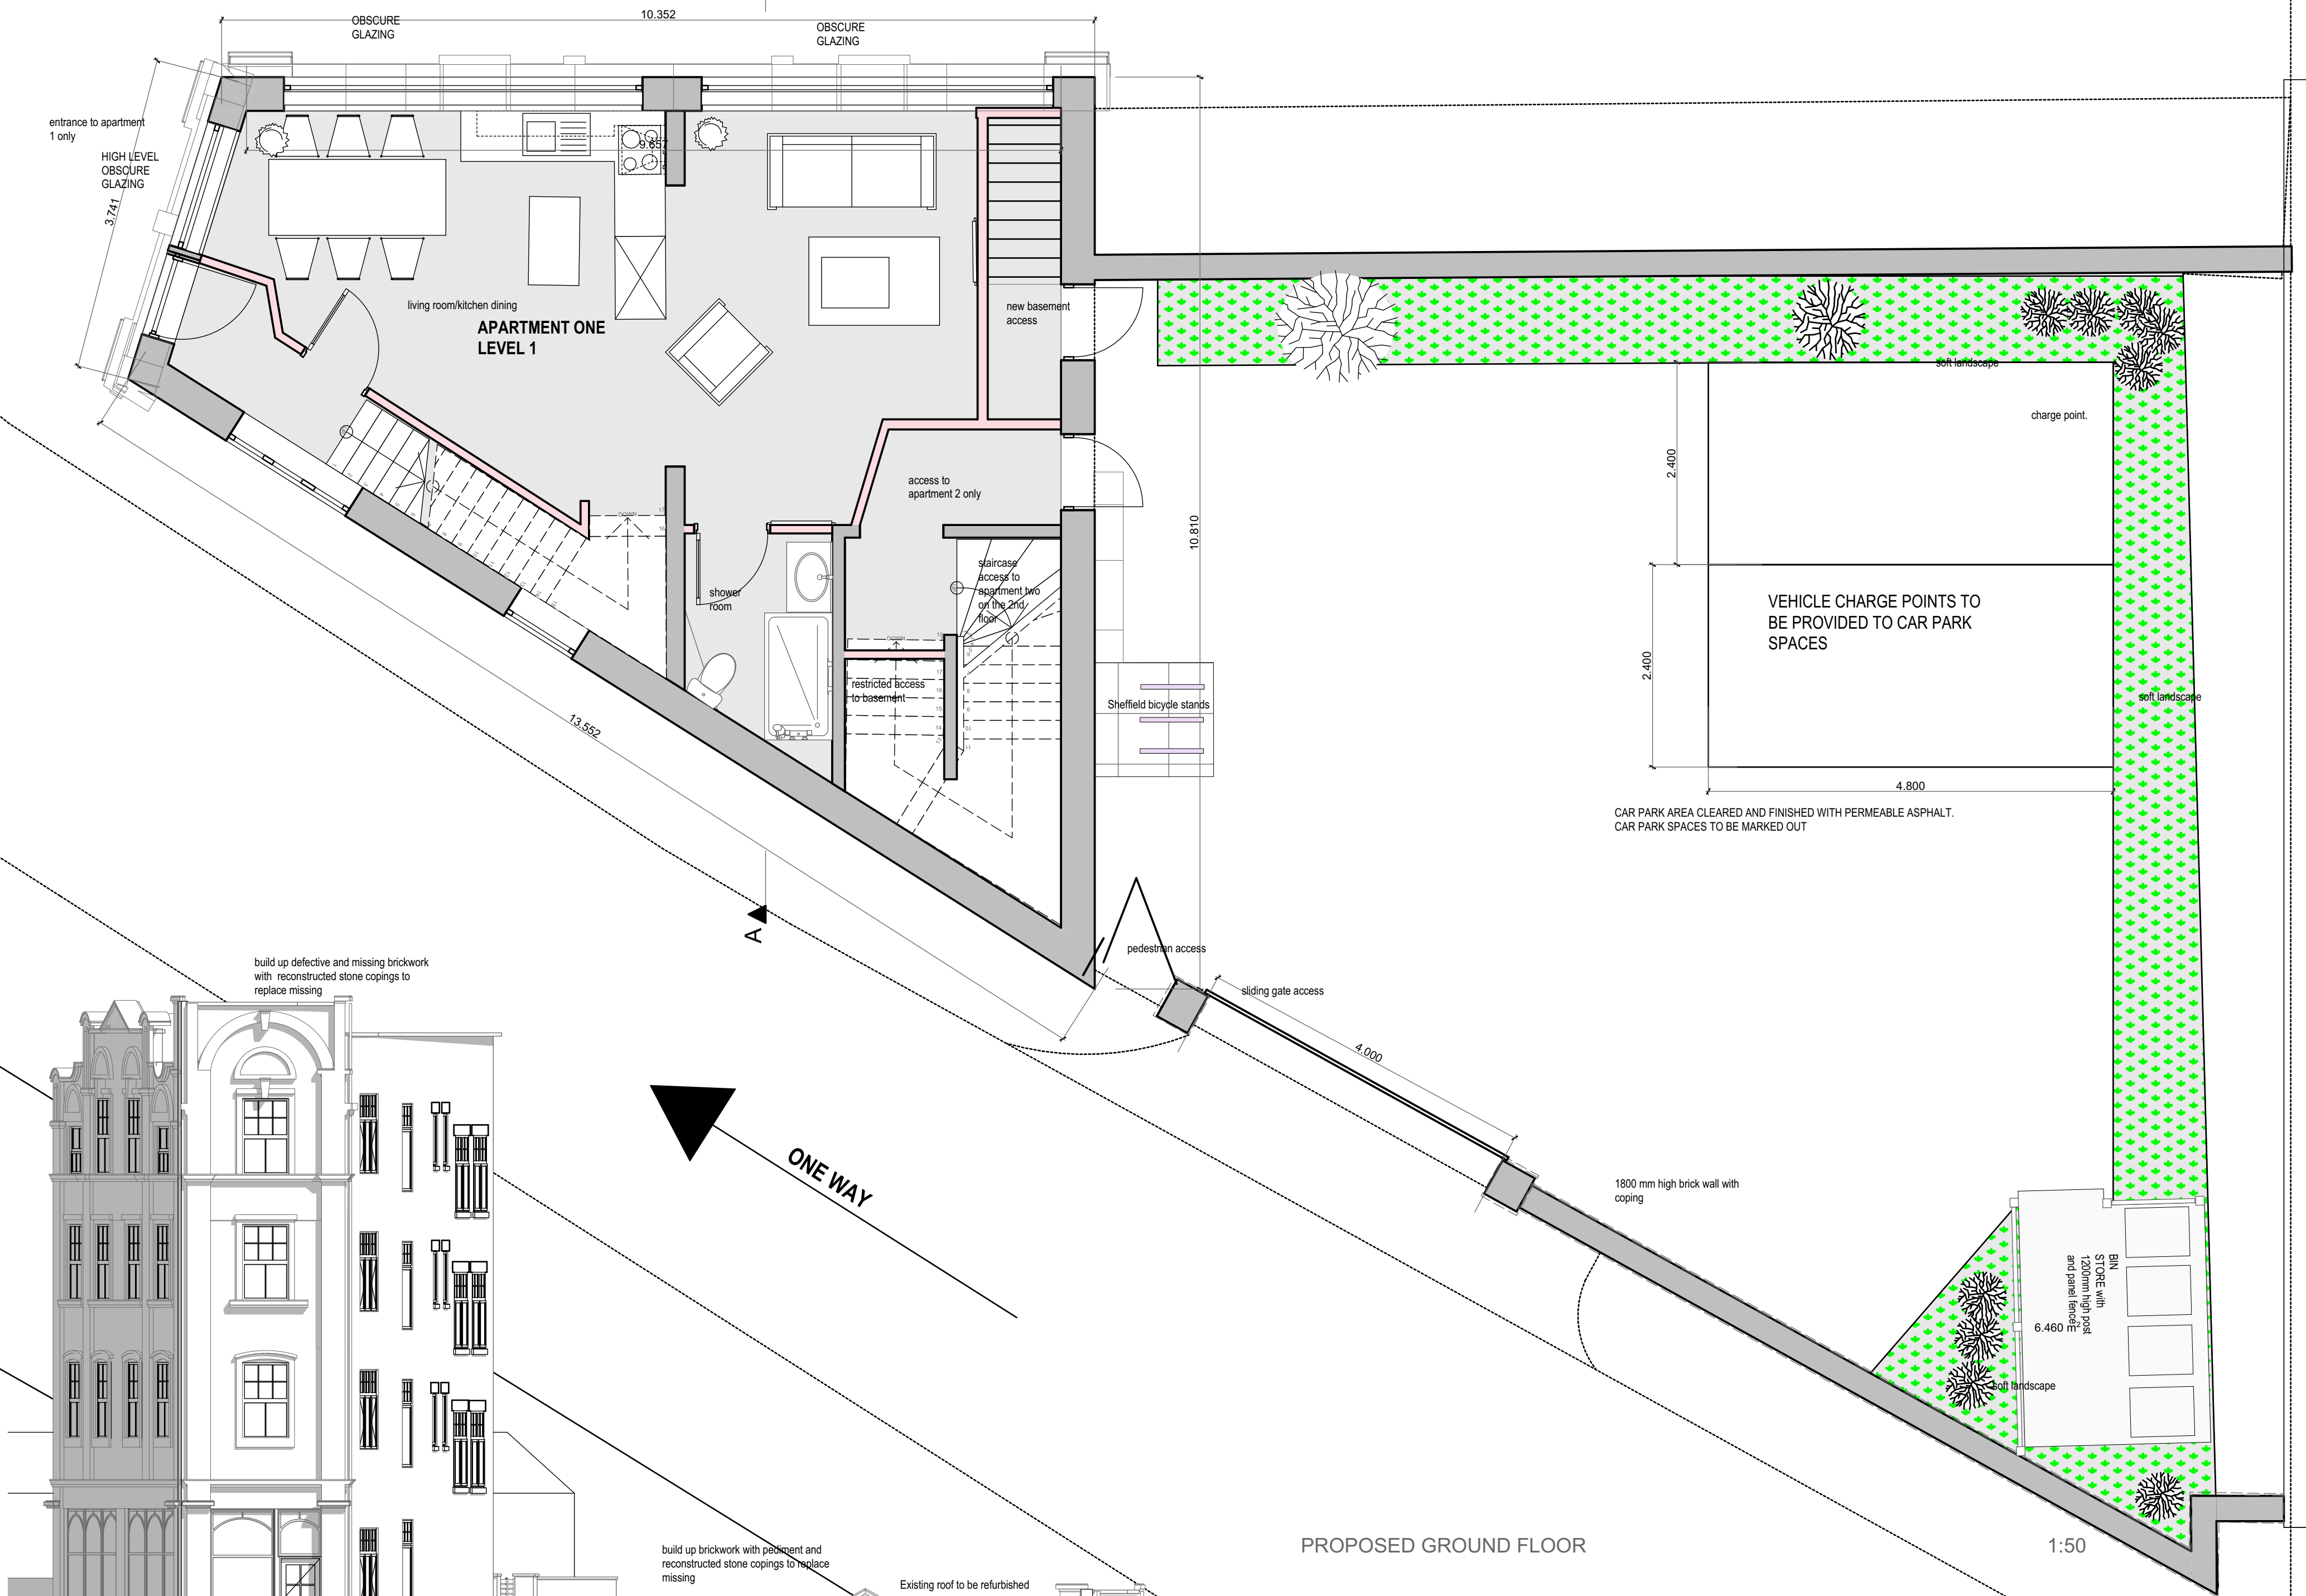

PROPOSED GROUND FLOOR

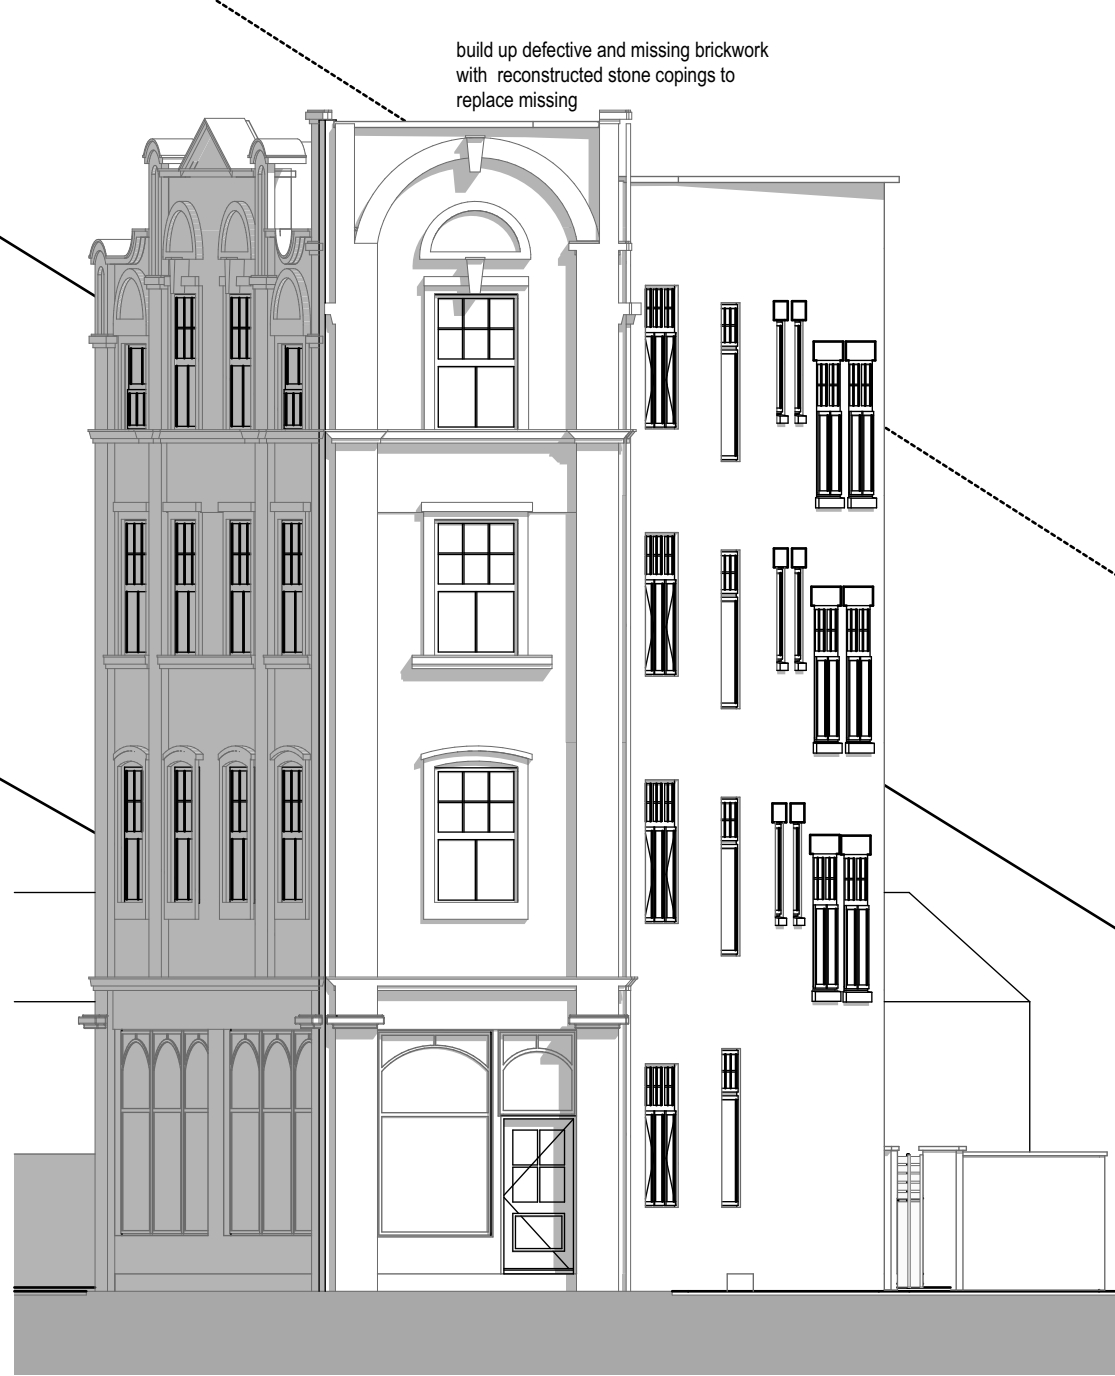

1:100 PROPOSED WEST ELEVATION

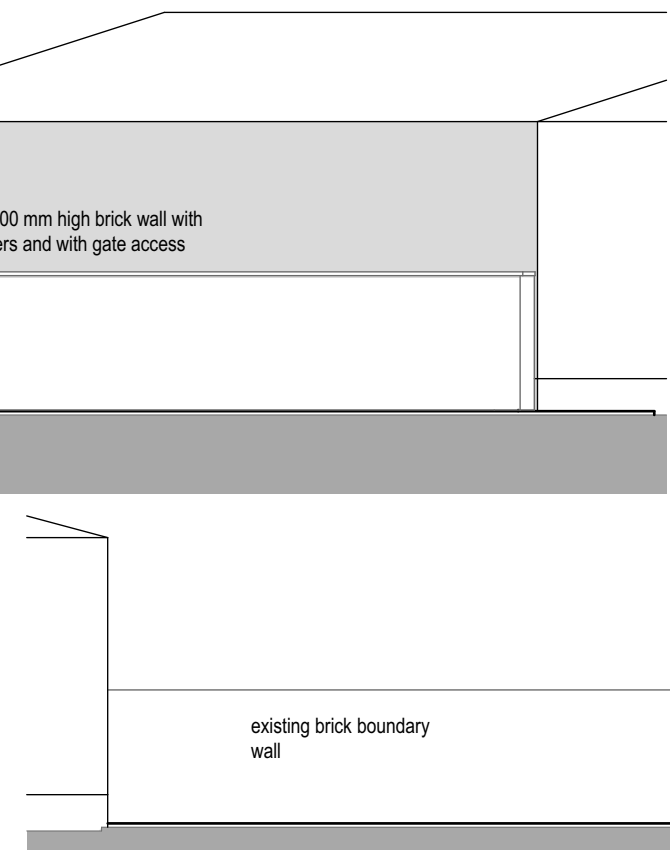

1:100 PROPOSED NORTH WEST ELEVATION

ONE WAY

Rev D. Update access from Sudell Street. 12/07/22			
Rev C. remove down lighters from elevations. Remove basement access to gable end and relocate. Omit fencing to Sudell Street boundary and provide a brick boundary wall with coping and black gates. 8/12/20			
Rev B. Amend layout to include the changes indicated for site treatment. 05/08/20			
REV A FENCING NOTE ADJUSTED. 31/10/2019			
CLIENT	MR JONATHAN BLACKSTON		
SITE/CONTRACT	REFURBISHMENT AND CONVERSION 18-20 ROCHDALE RD. M/C M4 4HT		
TITLE	PROPOSED GROUND FLOOR PLAN AND ELEVATIONS		
DATE	OCT 19	SCALE	AS SHOWN
CHECKED	DRAWN	DRG No.	40285 / 12 D /