




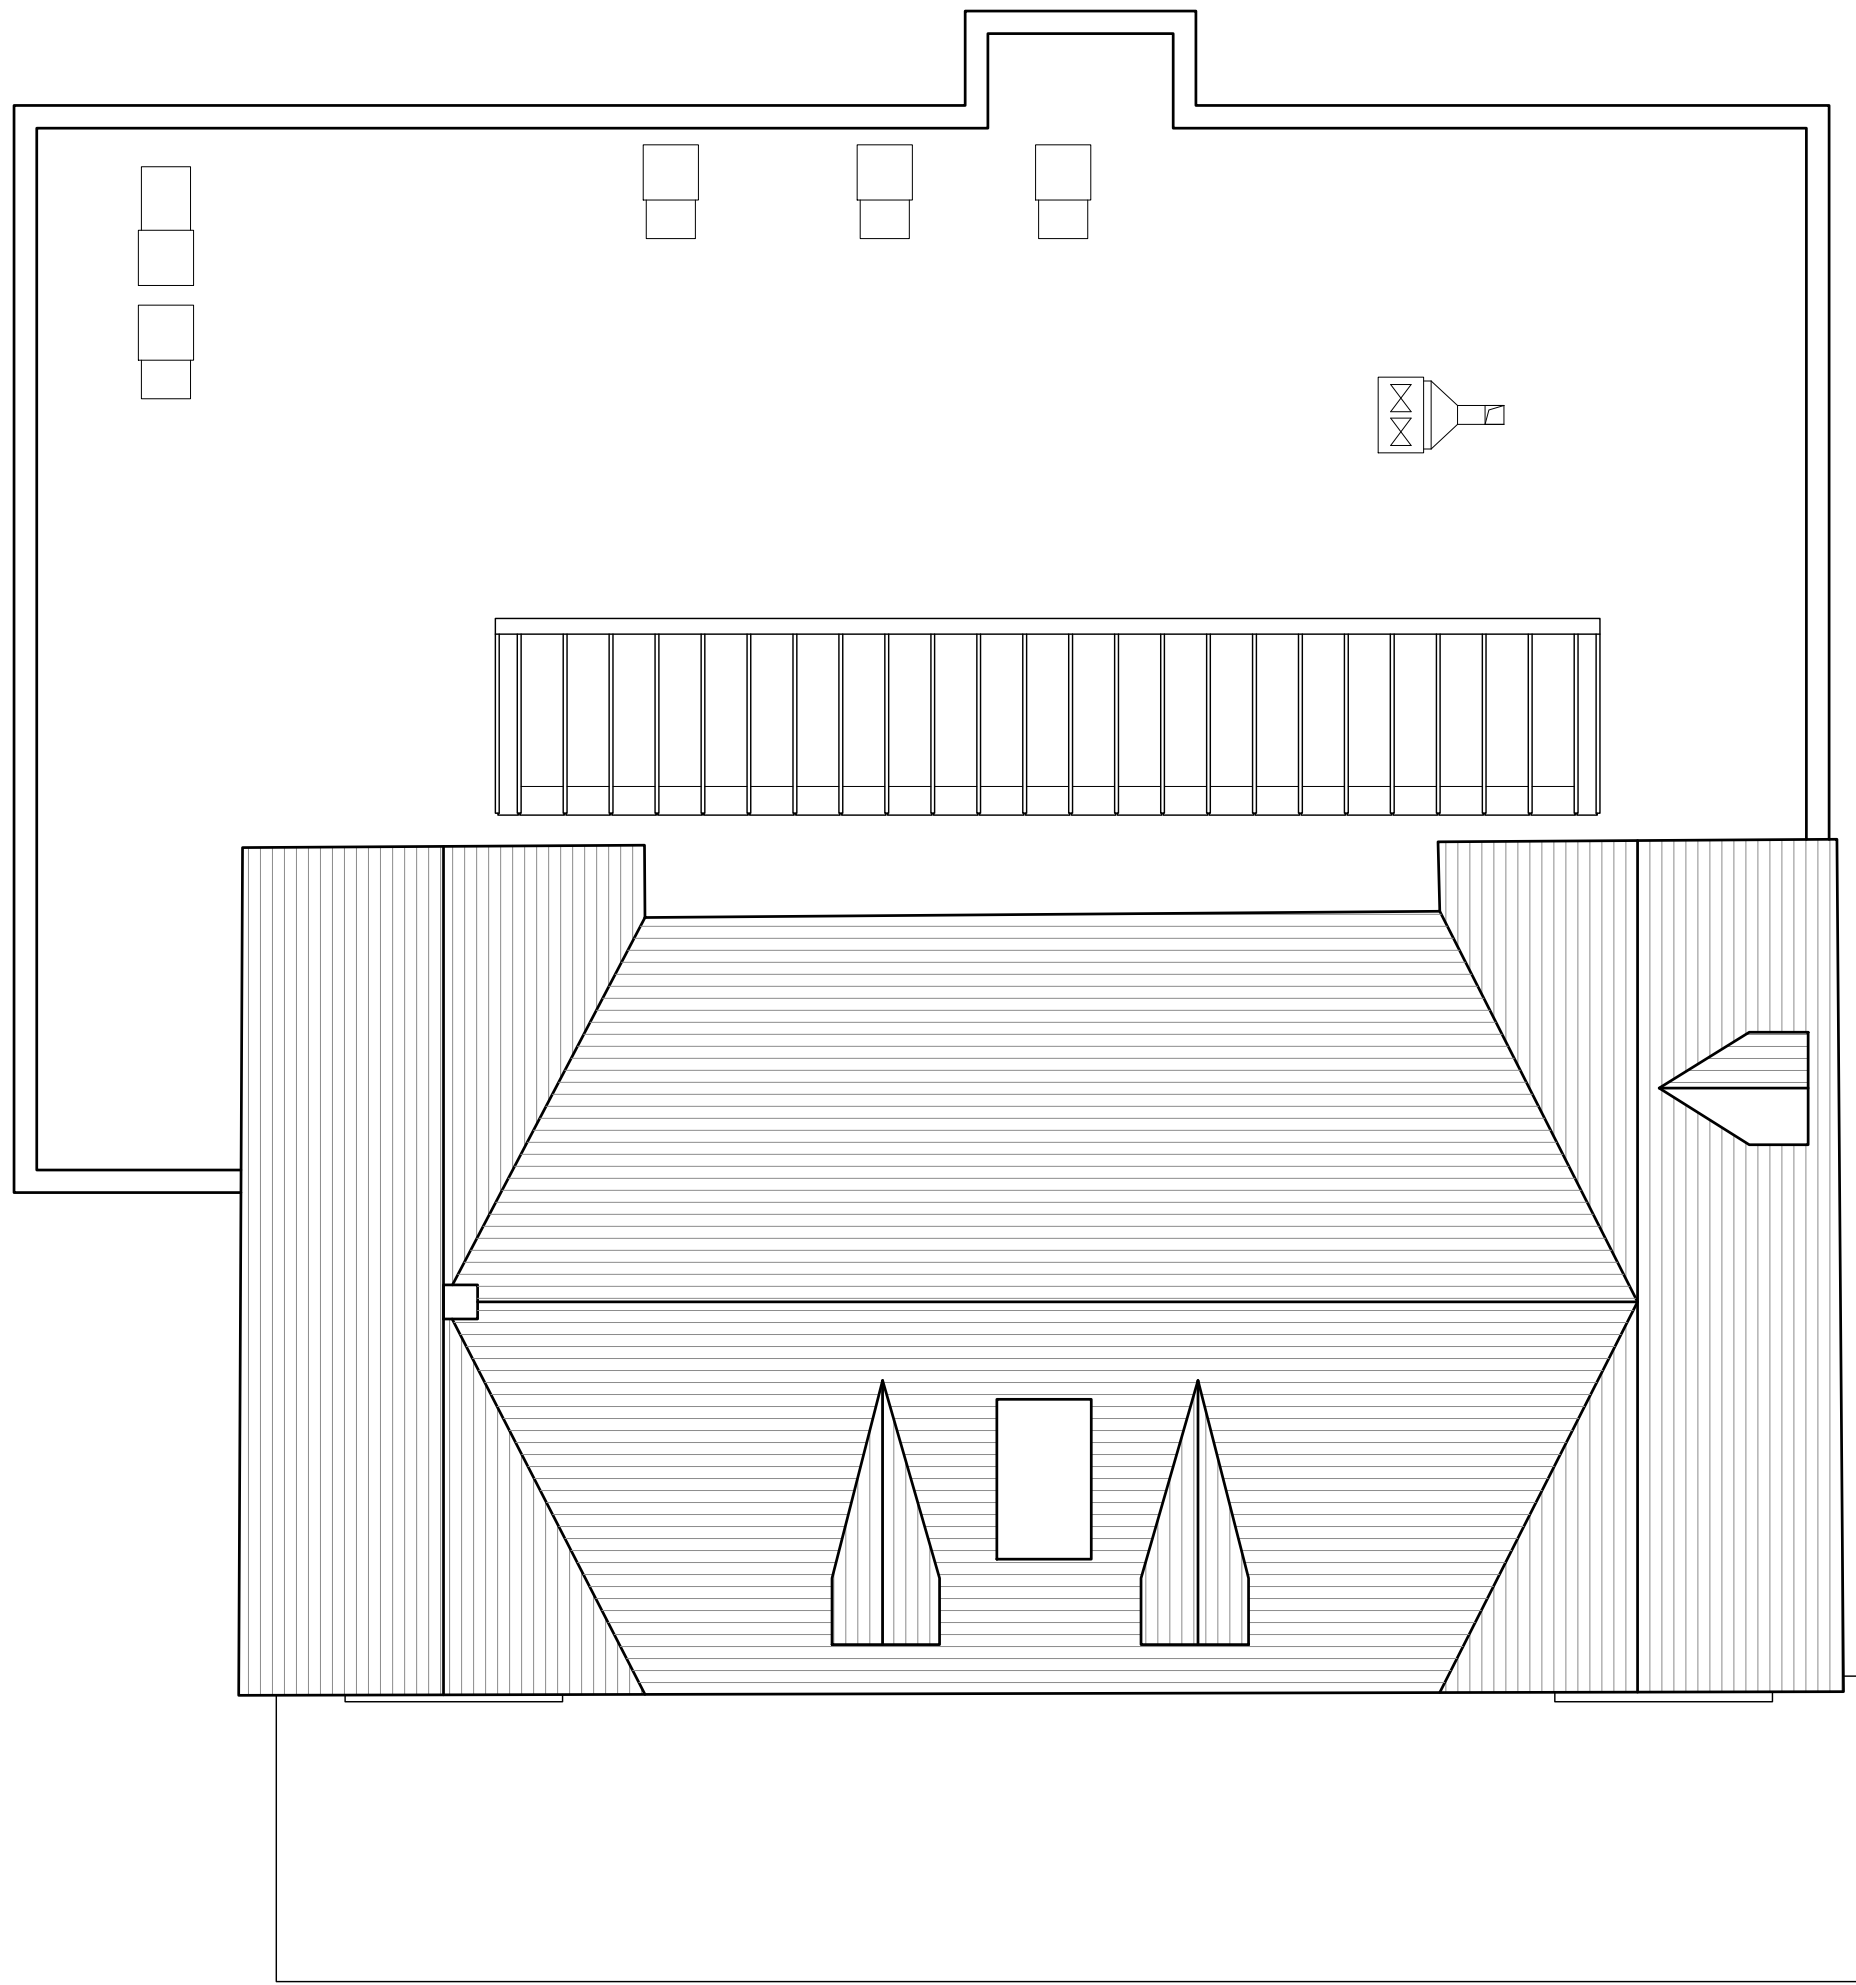


ROOF PLAN

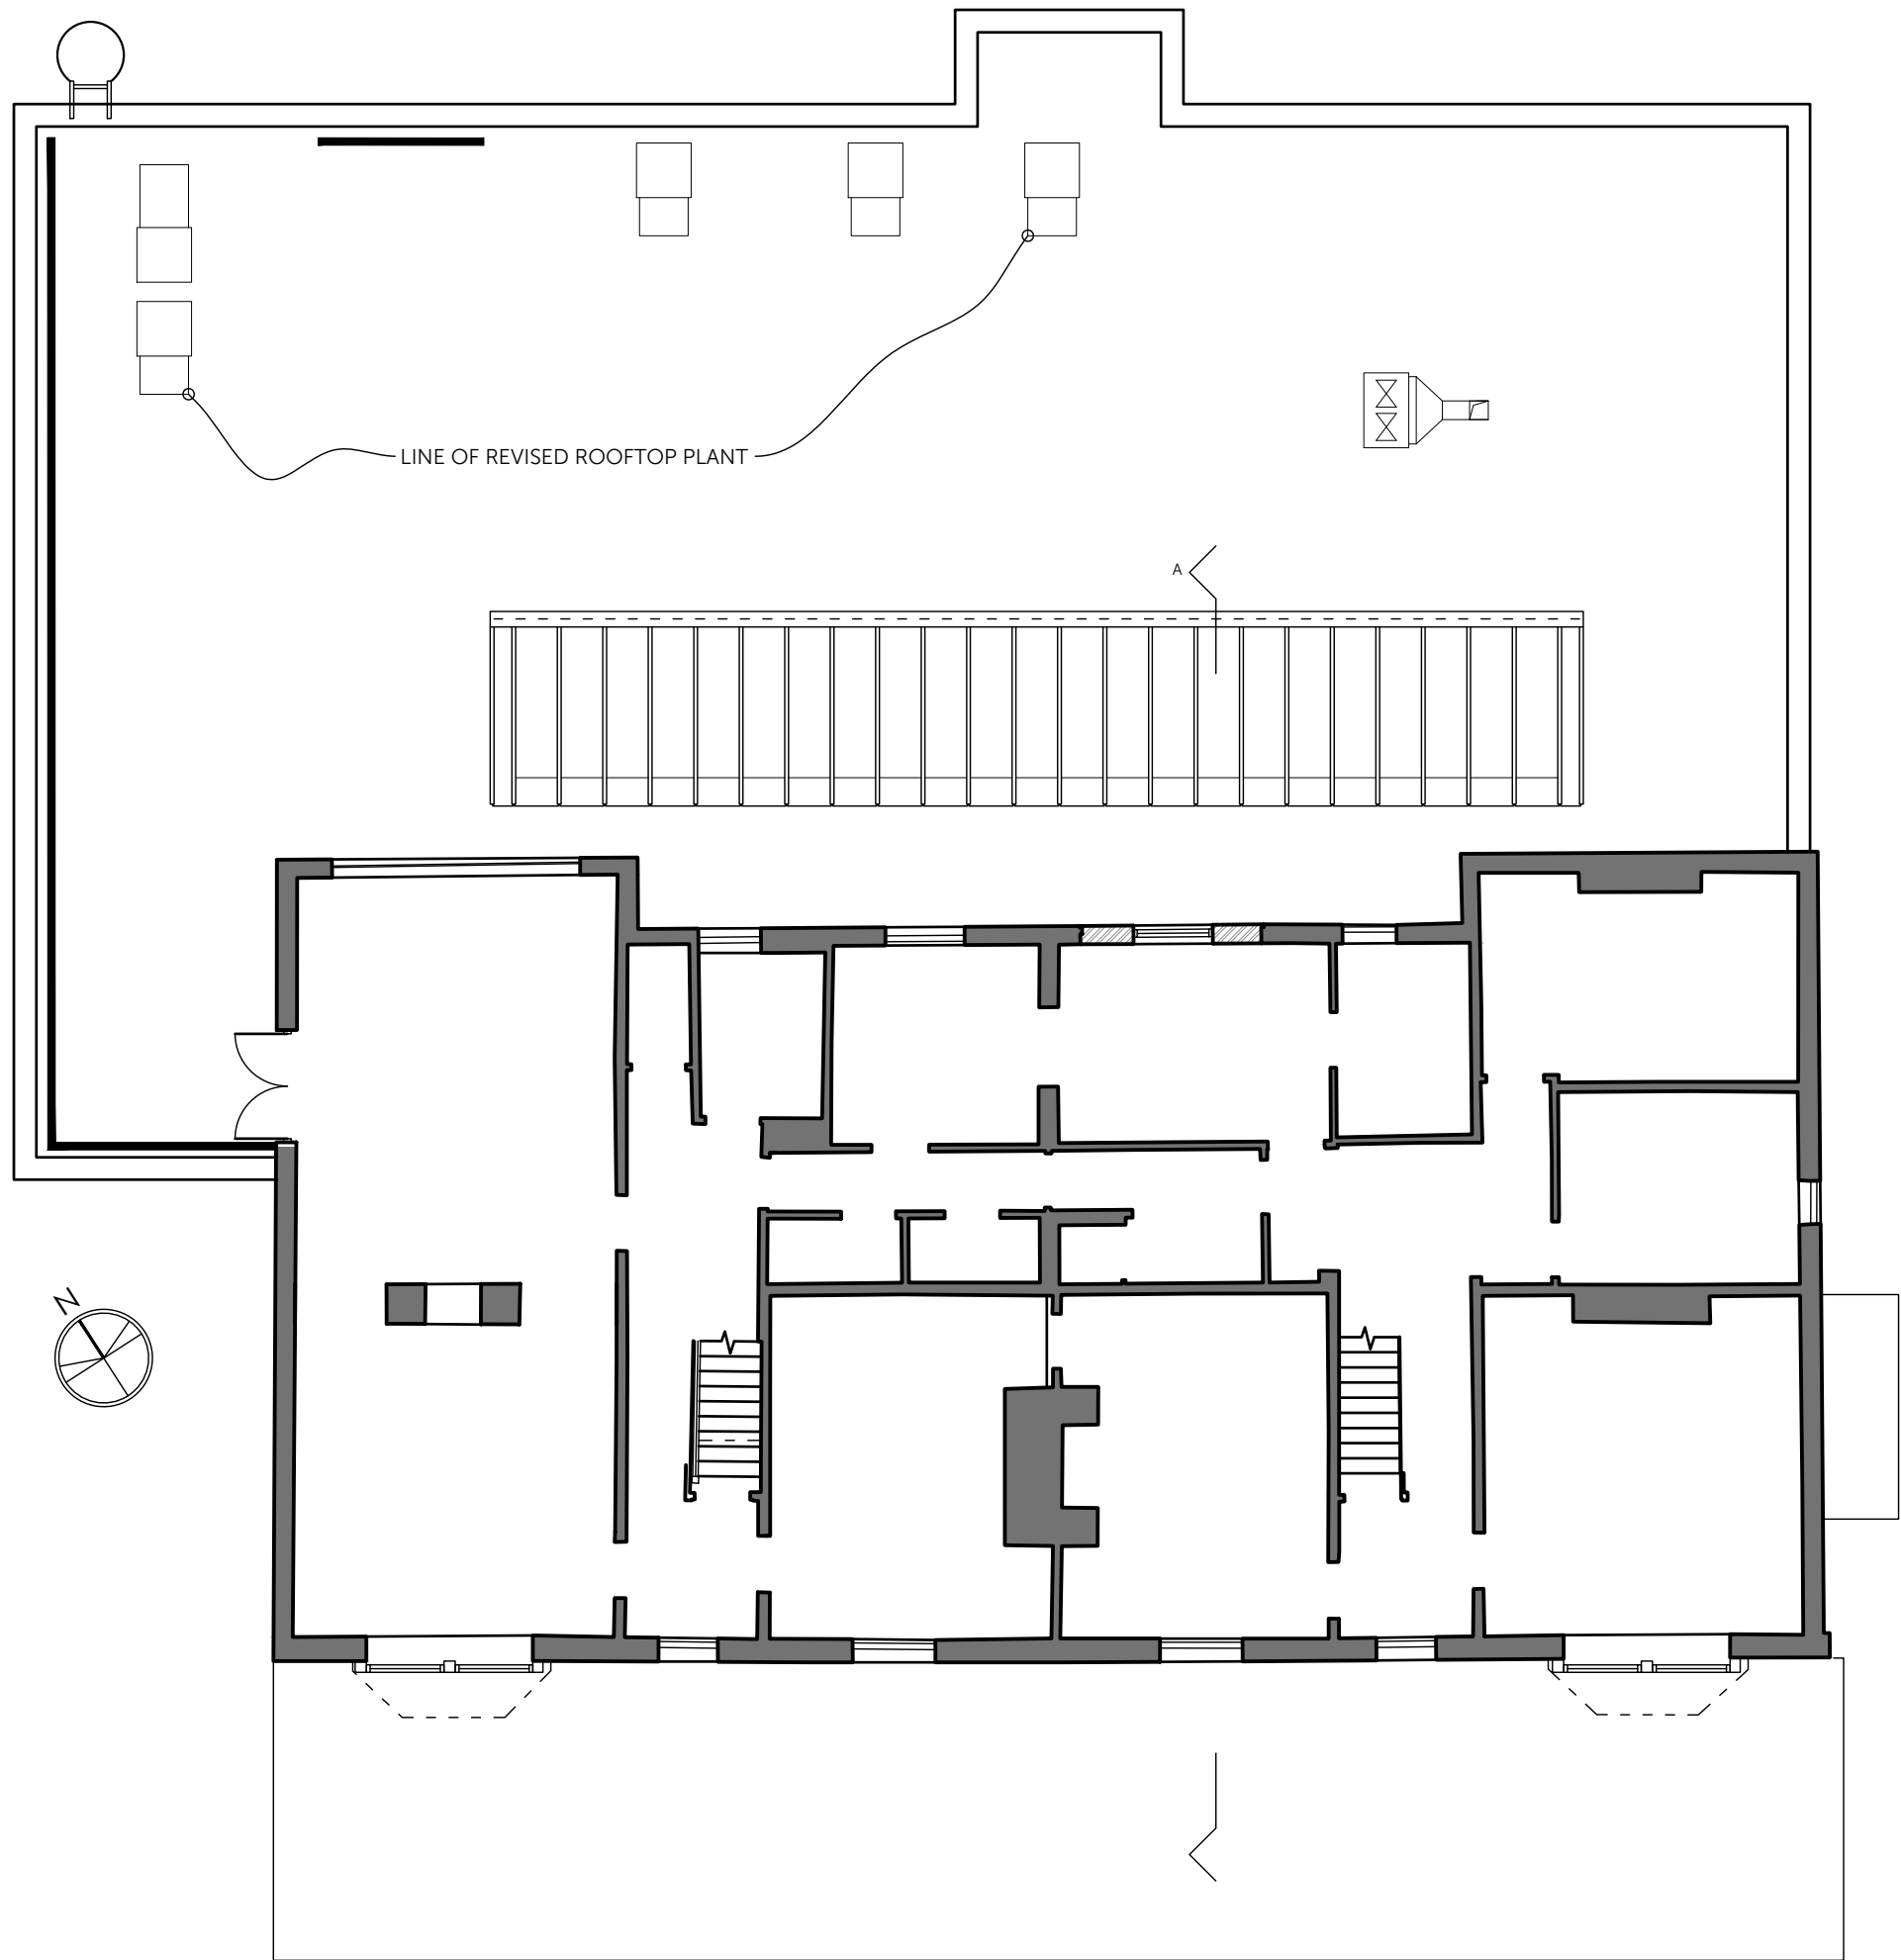

FIRST FLOOR PLAN

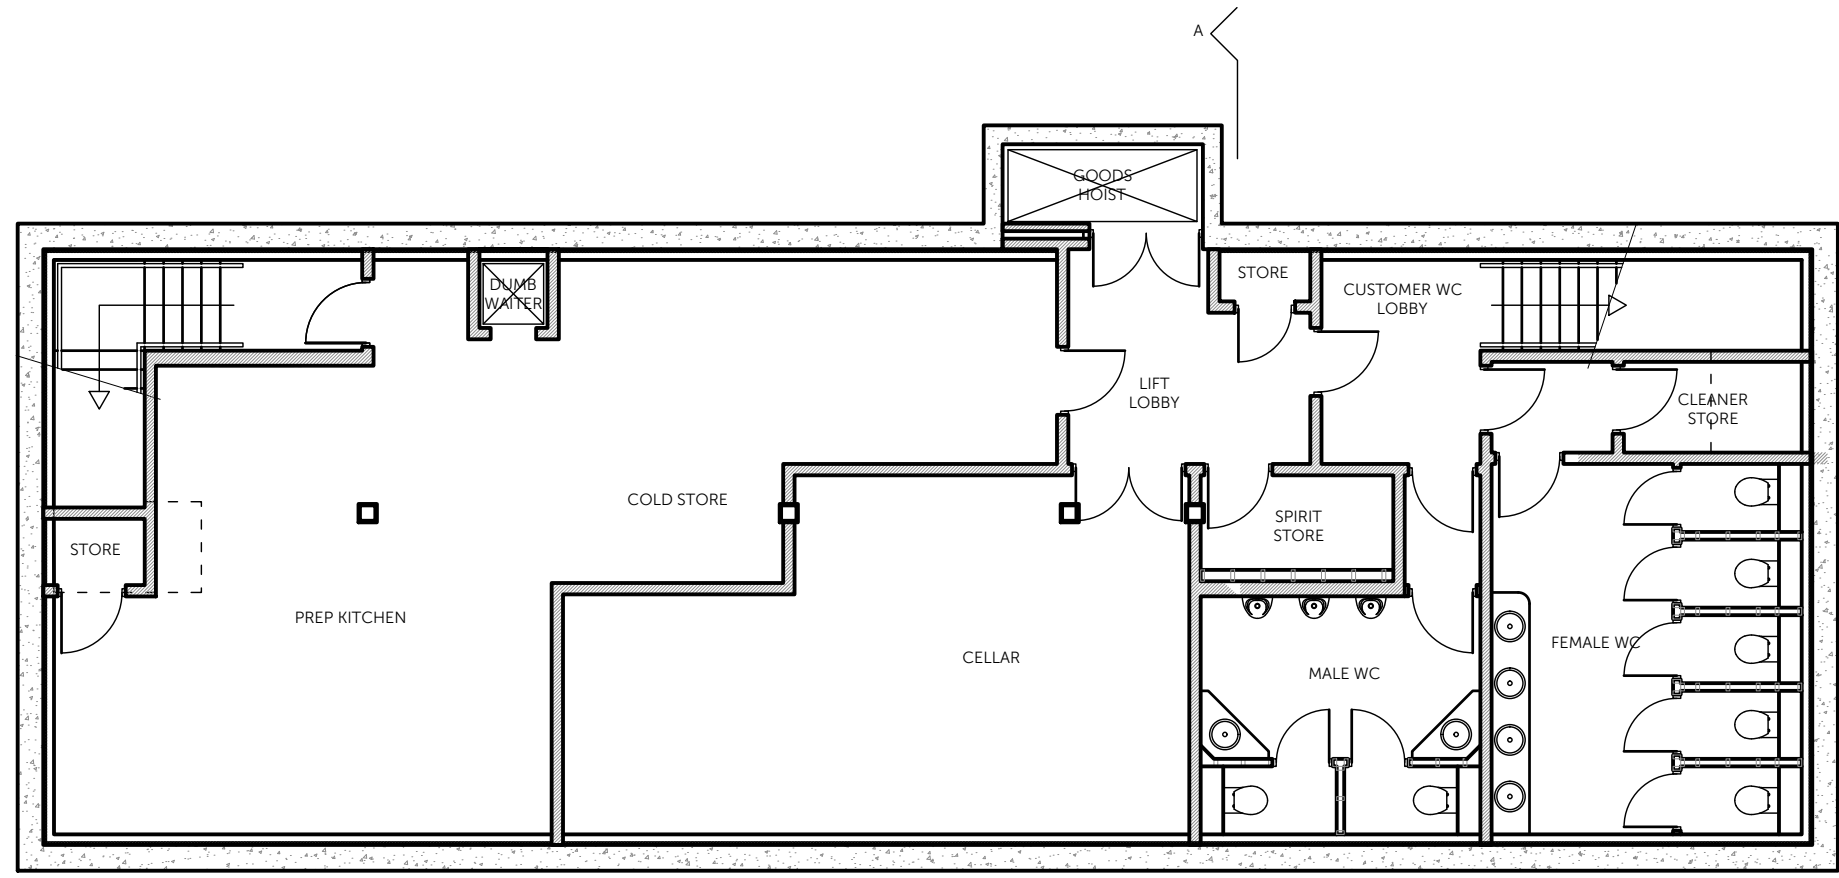

LOWER GROUND FLOOR PLAN

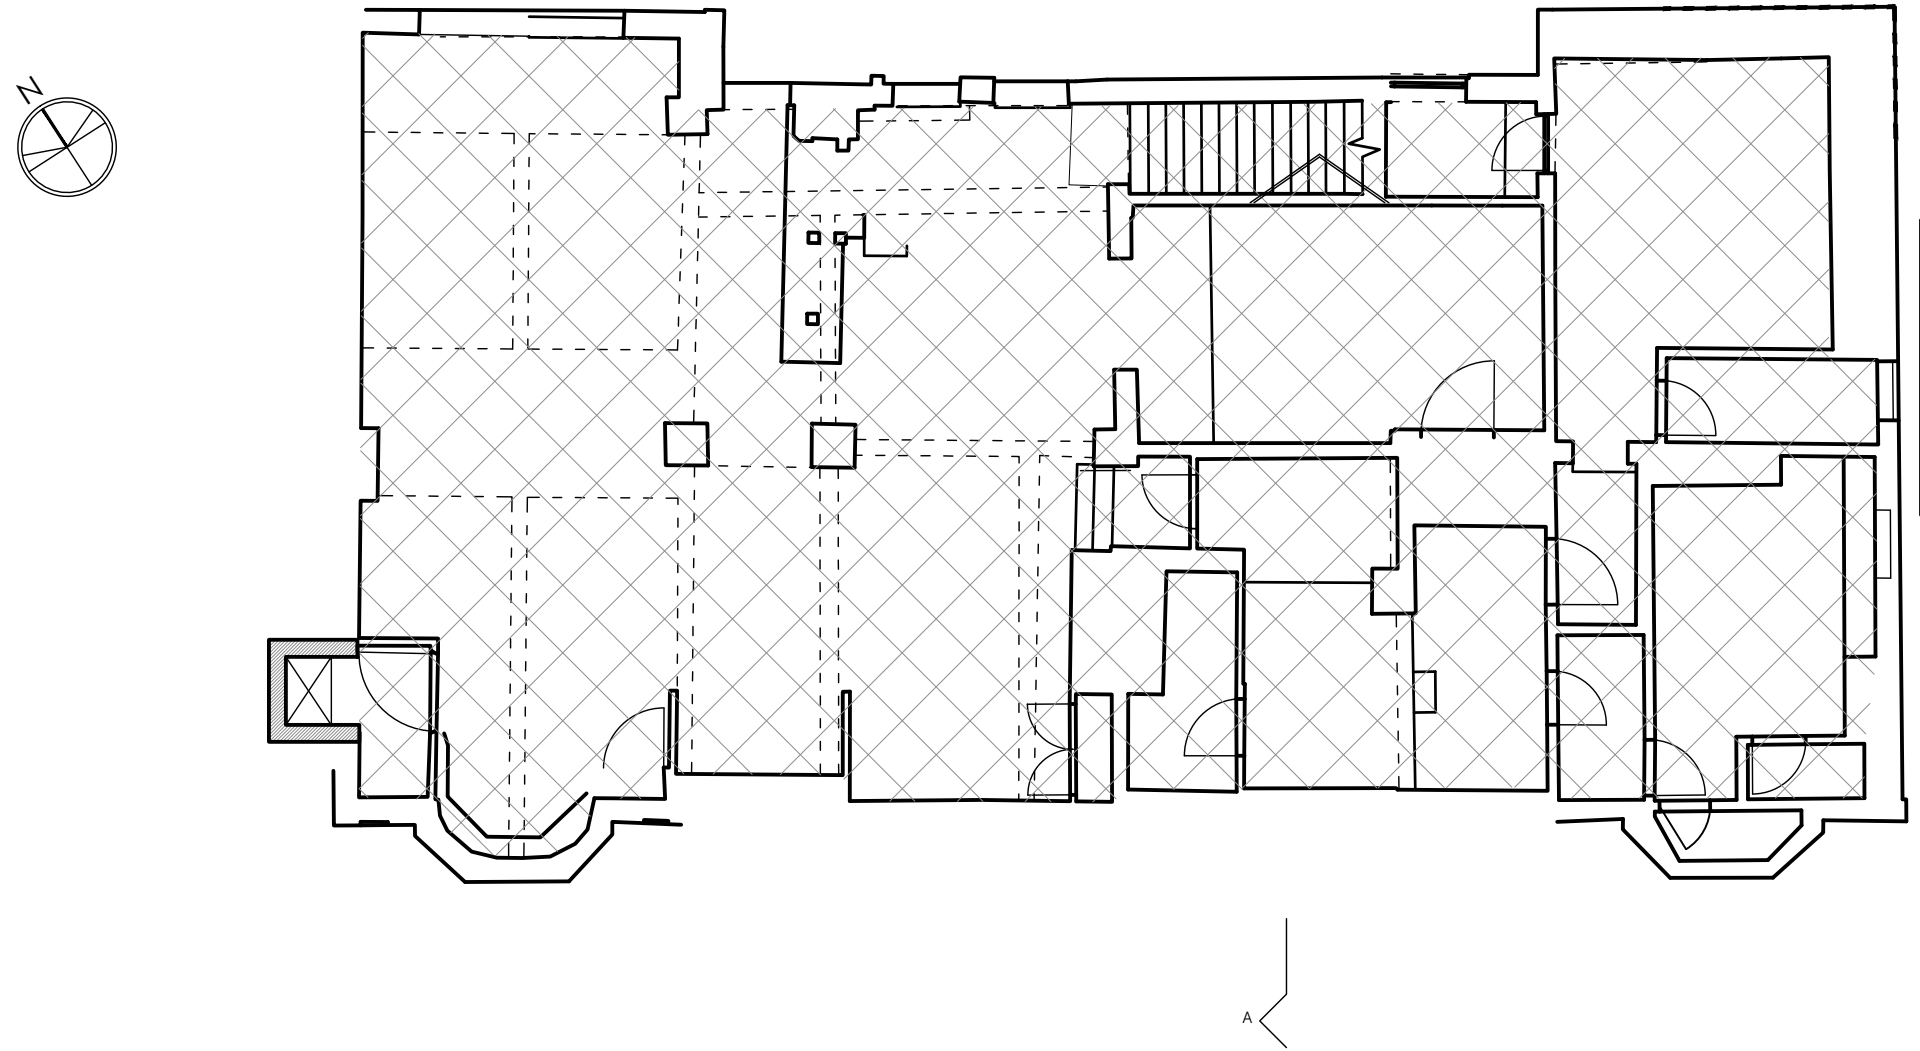

SECOND FLOOR PLAN

Amendments:



**FASCIATO
ARCHITECTS**

architecture & interiors

14a Regent Road, Altrincham, WA14 1RP
T: 0161 233 0668 @fasciato_design
architects@fasciato.co.uk fasciato.co.uk

SCALE AS INDICATED AT A1

Scale of Drawing: 1:100 Date: 01.2022

Project: ALBERT'S DIDSBURY

120-122 BARLOW MOOR ROAD

Drawing Title:

EXISTING FIRST & SECOND FLOOR

PLANS & ROOF PLAN

Drawing Number:

1842.EX02

NOTE:

© Fasciato Architects. Do not scale off this drawing.

All dimensions to be verified / checked before

commencement of construction/fabrication