


Notes
 No dimensions to be scaled from this drawing.
 All setting out dimensions to be checked on site.

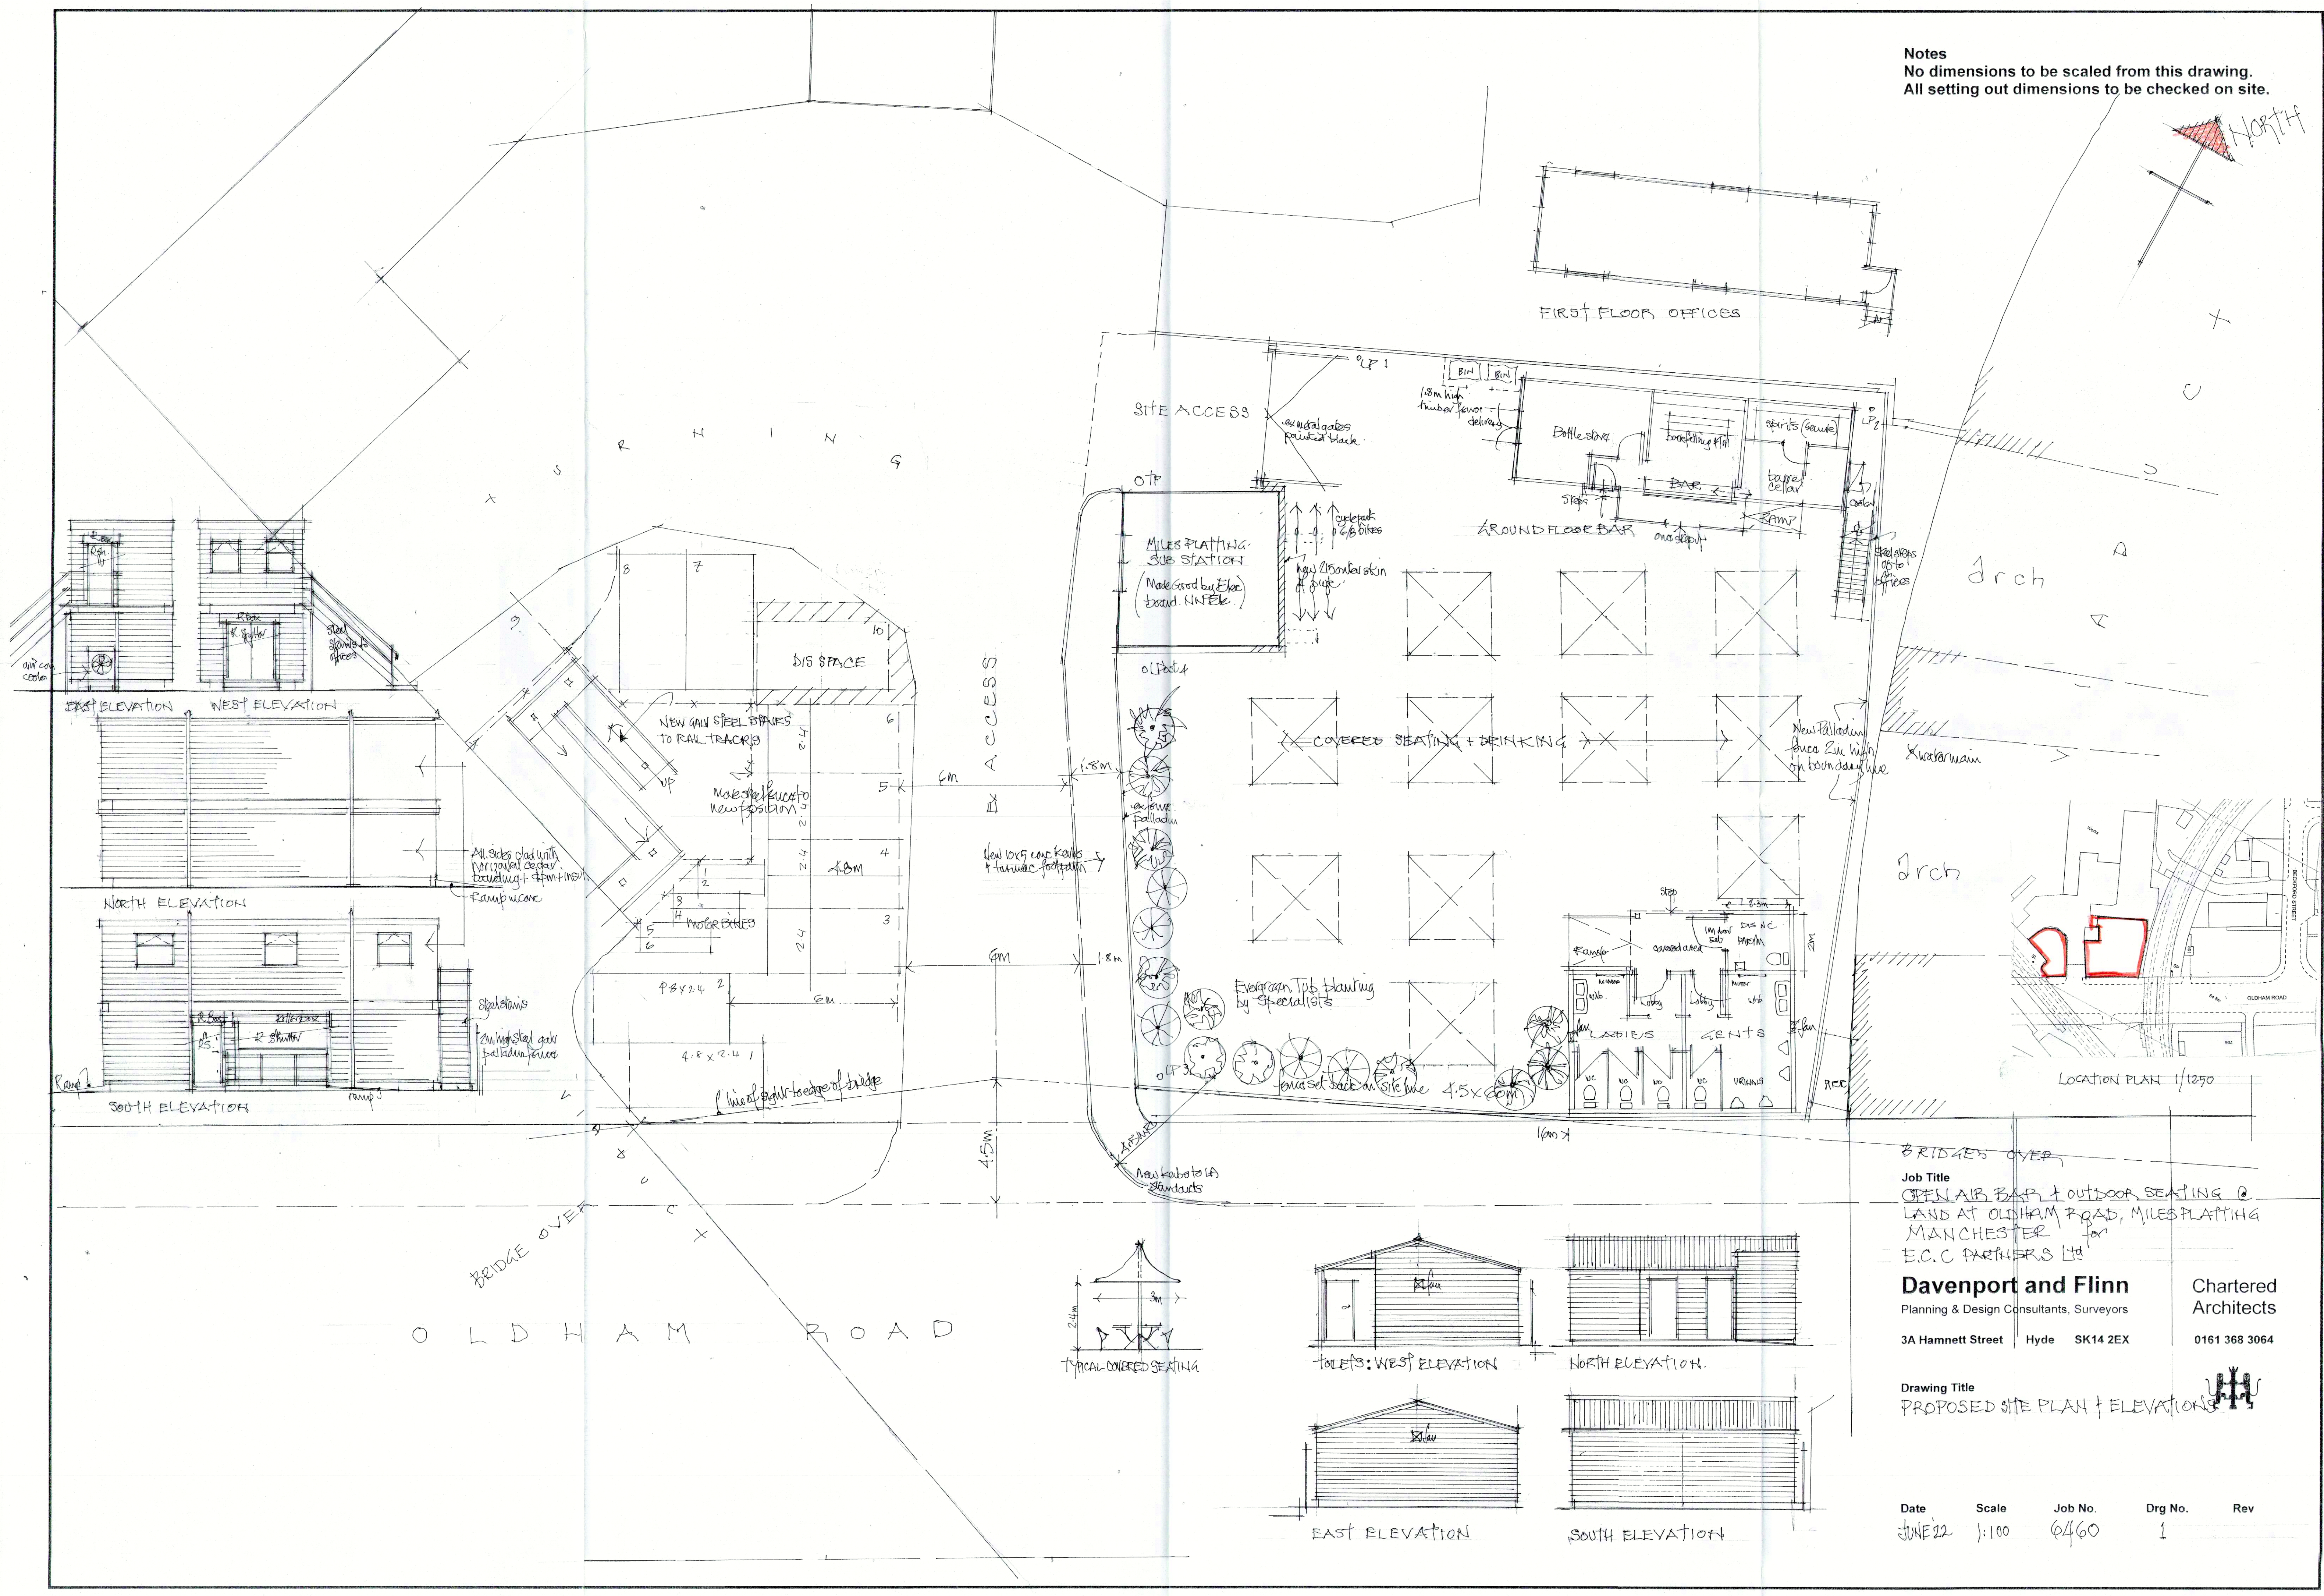

Job Title
 OPEN AIR BAR + OUTDOOR SEATING @
 LAND AT OLDHAM ROAD, MILES PLATTING
 MANCHESTER for
 E.C.C PARTNERS LTD

Davenport and Flinn
 Planning & Design Consultants, Surveyors
 3A Hamnett Street Hyde SK14 2EX 0161 368 3064

Chartered Architects

Drawing Title
 PROPOSED SITE PLAN + ELEVATIONS

Date: JUNE 22 Scale: 1:100 Job No: 6460 Drg No: 1 Rev: 1