


This drawing is for design intent **only**

Do Not Scale

If in doubt, ask. All discrepancies to be reported to the architect before manufacture, fabrication
Drawings are to be read in conjunction with all relevant specifications and consultant information

This drawing is not to be re produced without express permission of the architect and only used for the purposes shown within the titleblock status bar. This drawing and all associated designs indicated remain the copyright of the architect.

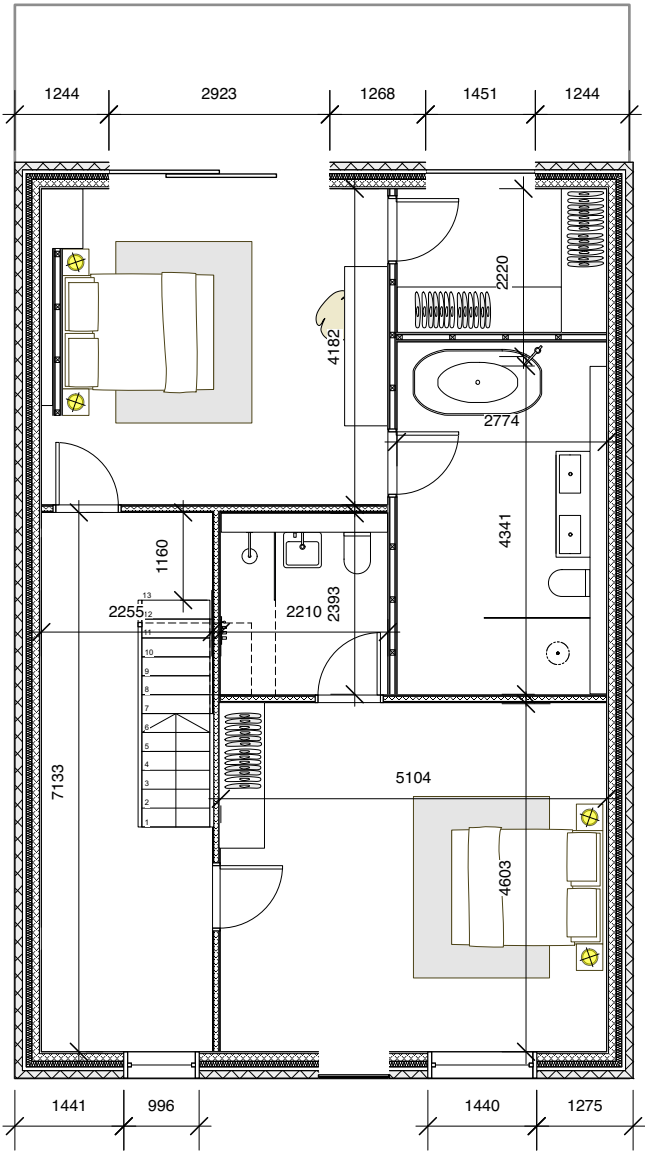

1 First Floor Plan
Scale: 1:100

Sussex Avenue

Proposed First Floor Plan

dwg 1926-102 rev G

scale 1:100 @ A3

issued Information

date 10.08.2020 drawn MM checked MM

mcnulty architects

RIBA
Chartered Practice

mcnulty architects ltd
Designworks
The Colony Wilmslow
Altrincham Road
SK9 4LY

info@mcnultyarchitects.com
01625 468 991