

- NOTES
1. On no account may this drawing be scaled.
 2. Any discrepancy to be reported to the Architect immediately.
 3. The Contractor must check all dimensions on site.
 4. This drawing, or any part of it, may not be reproduced without the consent of the Architect.

Project
Land to rear of premises
120&120a Withington Road
Manchester M16 8FA

Drawing Title
Proposed Elevations
(Sheet 1 of 2)

Scale
1:100 @ A3
27.06.2022

Drawing No.
2282/L21-300


Revision
-

Revision Details




- MATERIALS:-
- 1 EXTERIOR BRICKWORK :- Wenerberger Sienna Red
 - 2 EXTERIOR DORMER :- Smooth render finish
 - 3 WINDOWS & DOORS :- Anthracite Grey
 - 4 ROOF COVERING :- SSQ Del Carmen slide
Darren Massey Regional rep. 07584 318764
 - 5 RAINWATER GOODS :- 200X200mm raked box gutter
Guttercrest or equal approved - colour Anthracite
Grey with matching 100x100mm Downpipes

PROPOSED DEVELOPMENT - Rear Elevation

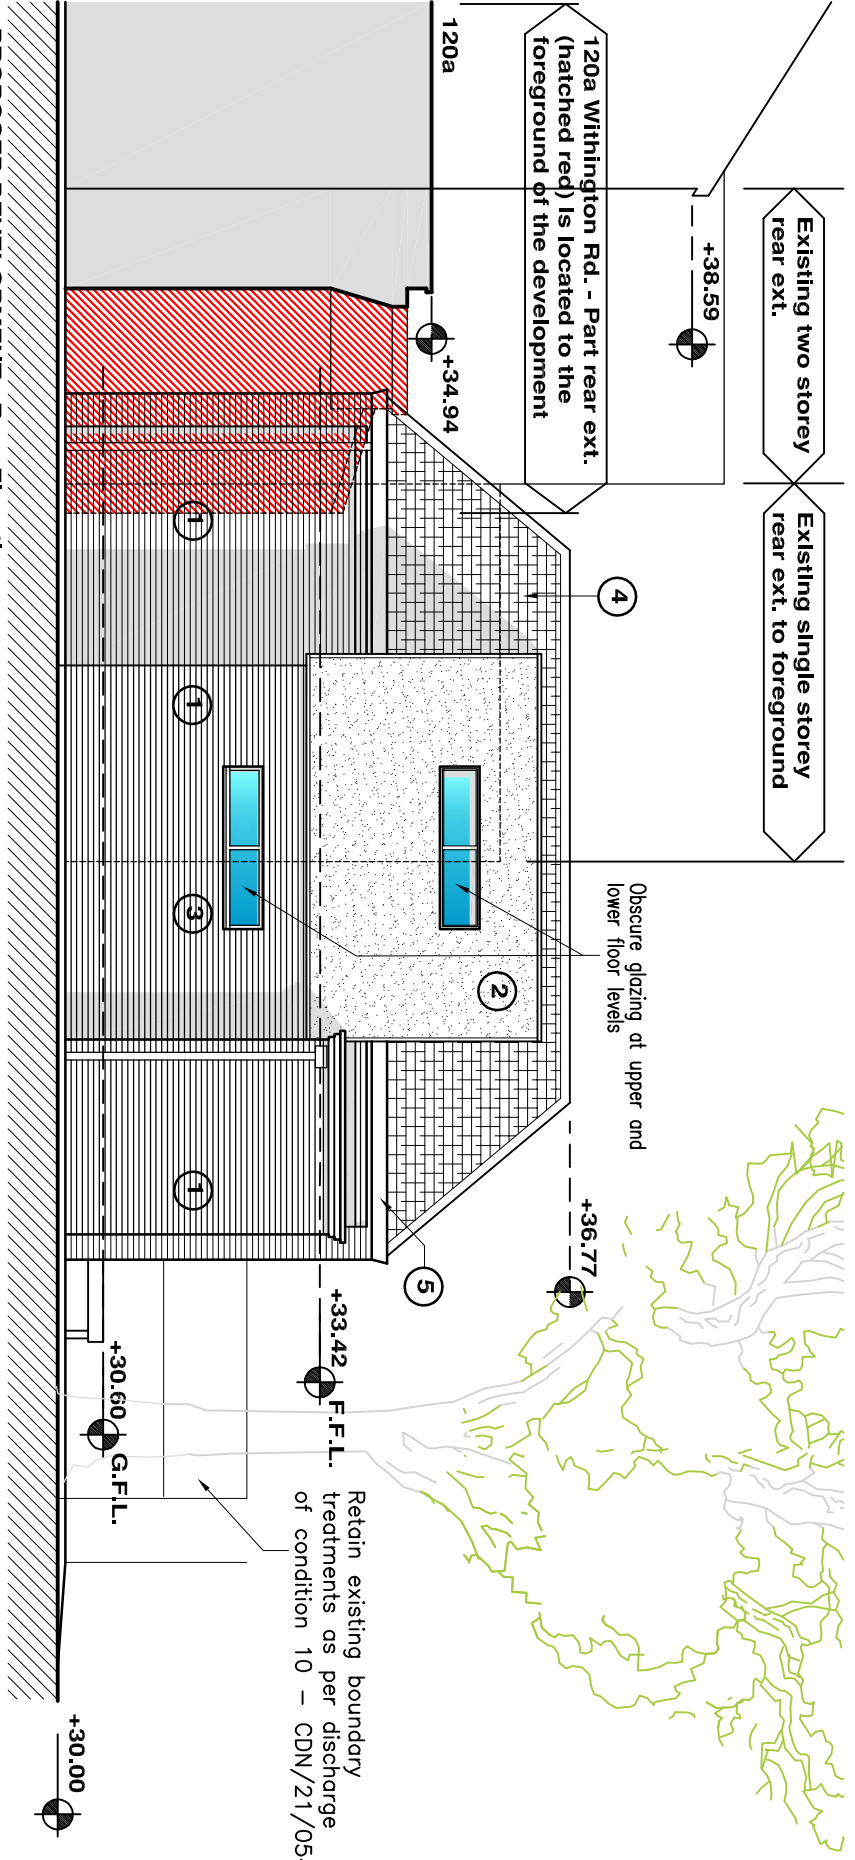

Retain existing boundary treatments as per discharge of condition 10 - CDN/21/0549

MAY ROAD

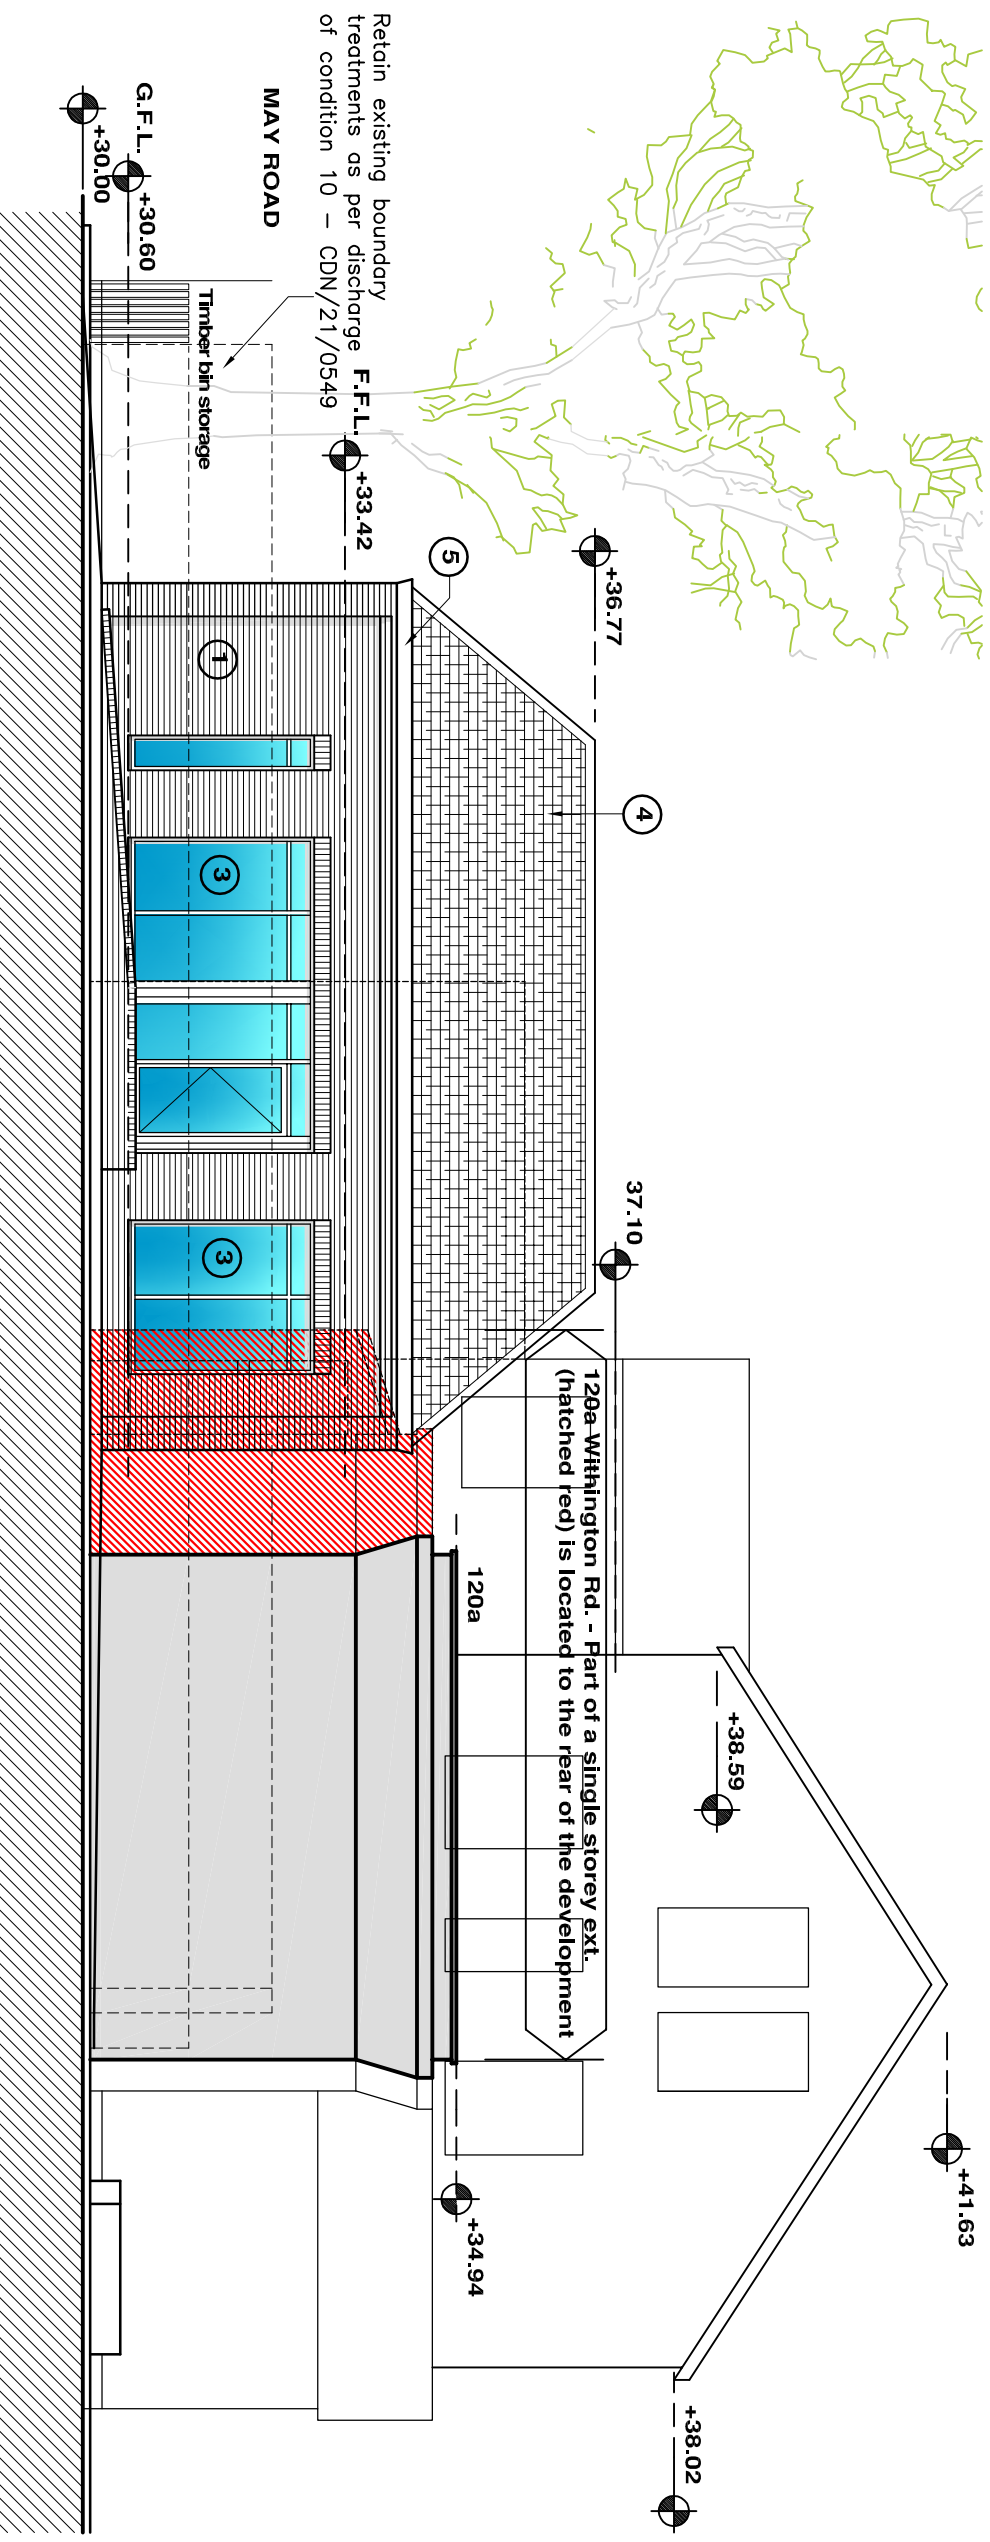

PROPOSED DEVELOPMENT - Front Elevation along May Road

L R DESIGN

Architectural services

Office 3
131a Bury New Road,
Prestwich
M25 9NX
t. +44(0)161 820 9196
e. project@lr-design.net
www.lr-design.net