
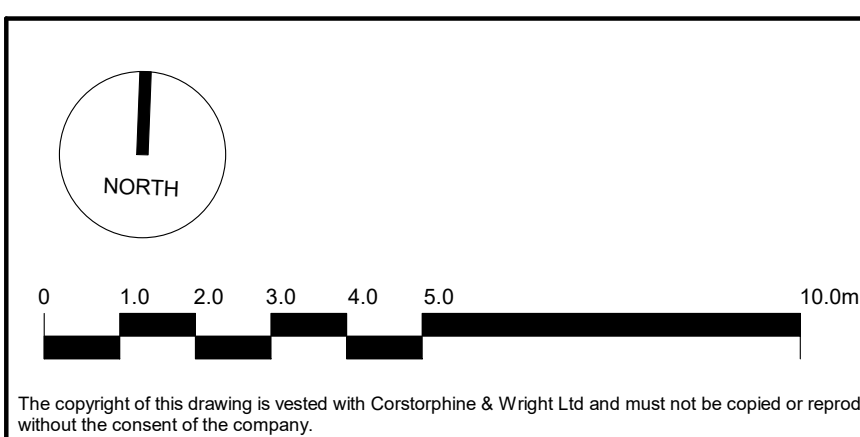


SCHEDULE OF AREAS (GIA)			
LEVEL / LOCATION	APARTMENT TYPE	AREA (sq.m)	Area (sq.ft)
UNIT 1			
00 - GROUND FLOOR	1 BED	59 m ²	632 ft ²
		59 m ²	632 ft ²
UNIT 2			
00 - GROUND FLOOR	1 BED	52 m ²	559 ft ²
		52 m ²	559 ft ²
UNIT 3			
00 - GROUND FLOOR	2 BED DUPLEX	55 m ²	589 ft ²
01 - FIRST FLOOR	2 BED DUPLEX	43 m ²	466 ft ²
		98 m ²	1055 ft ²
UNIT 4			
00 - GROUND FLOOR	1 BED DUPLEX	46 m ²	495 ft ²
01 - FIRST FLOOR	1 BED DUPLEX	34 m ²	371 ft ²
		80 m ²	866 ft ²
UNIT 5			
00 - GROUND FLOOR	1 BED DUPLEX	48 m ²	522 ft ²
01 - FIRST FLOOR	1 BED DUPLEX	32 m ²	342 ft ²
		80 m ²	864 ft ²
UNIT 6			
00 - GROUND FLOOR	1 BED DUPLEX	48 m ²	521 ft ²
01 - FIRST FLOOR	1 BED DUPLEX	32 m ²	342 ft ²
		80 m ²	863 ft ²
UNIT 7			
00 - GROUND FLOOR	1 BED DUPLEX	48 m ²	522 ft ²
01 - FIRST FLOOR	1 BED DUPLEX	33 m ²	353 ft ²
		81 m ²	875 ft ²
UNIT 8			
01 - FIRST FLOOR	2 BED DUPLEX	61 m ²	652 ft ²
02 - SECOND FLOOR	2 BED DUPLEX	22 m ²	241 ft ²
		83 m ²	893 ft ²
UNIT 9			
01 - FIRST FLOOR	2 BED DUPLEX	56 m ²	598 ft ²
02 - SECOND FLOOR	2 BED DUPLEX	29 m ²	315 ft ²
		85 m ²	913 ft ²
TOTAL FLOOR SPACE (EXCLUDING ALL COMMUNAL & ANCILLARY AREAS)		699 m²	7519 ft²

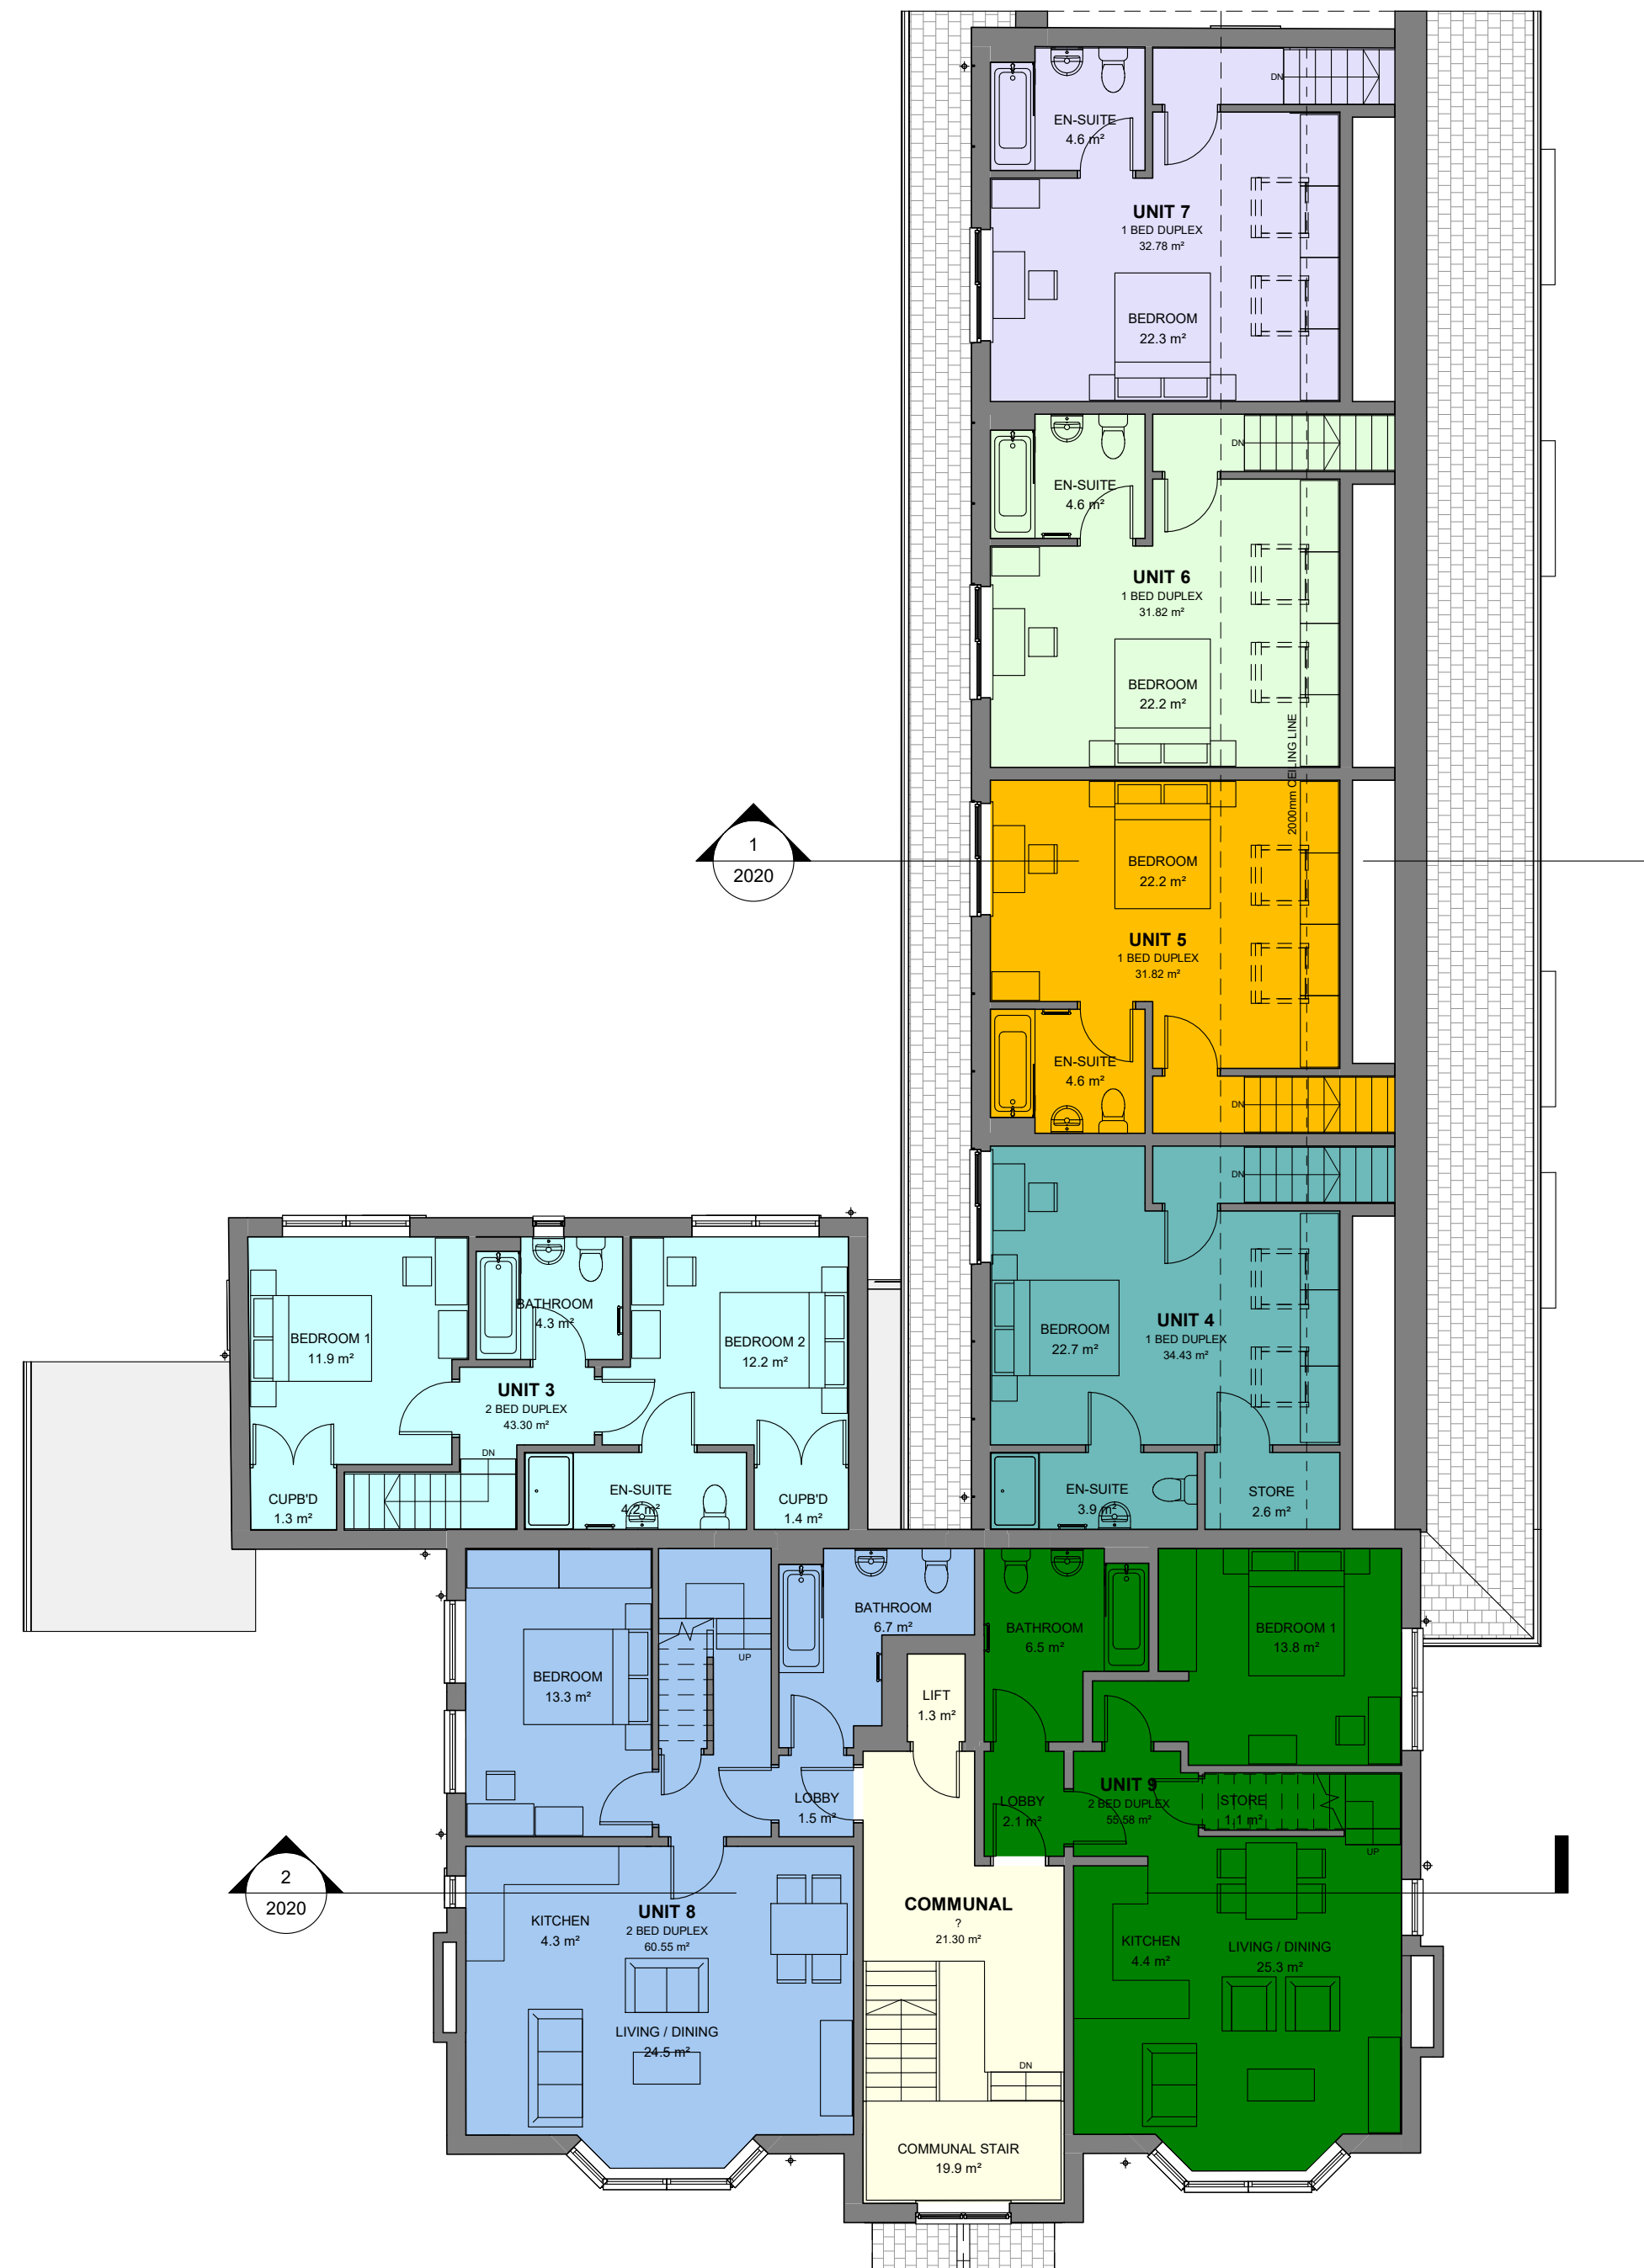

P-01	Issued For Planning	20.06.2022	DN	RE
P-00	First Issue	22.04.2022	DN	RE
Rev.	Description	Date	Drw.	Chk.

Client:
SUMO Developments

Project:
Maybank House, Altrincham

Drawing Title:
Proposed First Floor Plan

Drawing Status:
PLANNING

Corstorphine & Wright

Manchester Studio
The Stables, Paradise Wharf, Ducie Street, Manchester, M1 2JN
0161 272 8100

corstorphine-wright.com

Drawing No.				Revision	
21769-CWA-B1-01-DR-A-2003				P-01	
Drawn	Checked	Paper Size	Scale	Date	
JS	RE	A1	1 : 100	11.04.2022	