



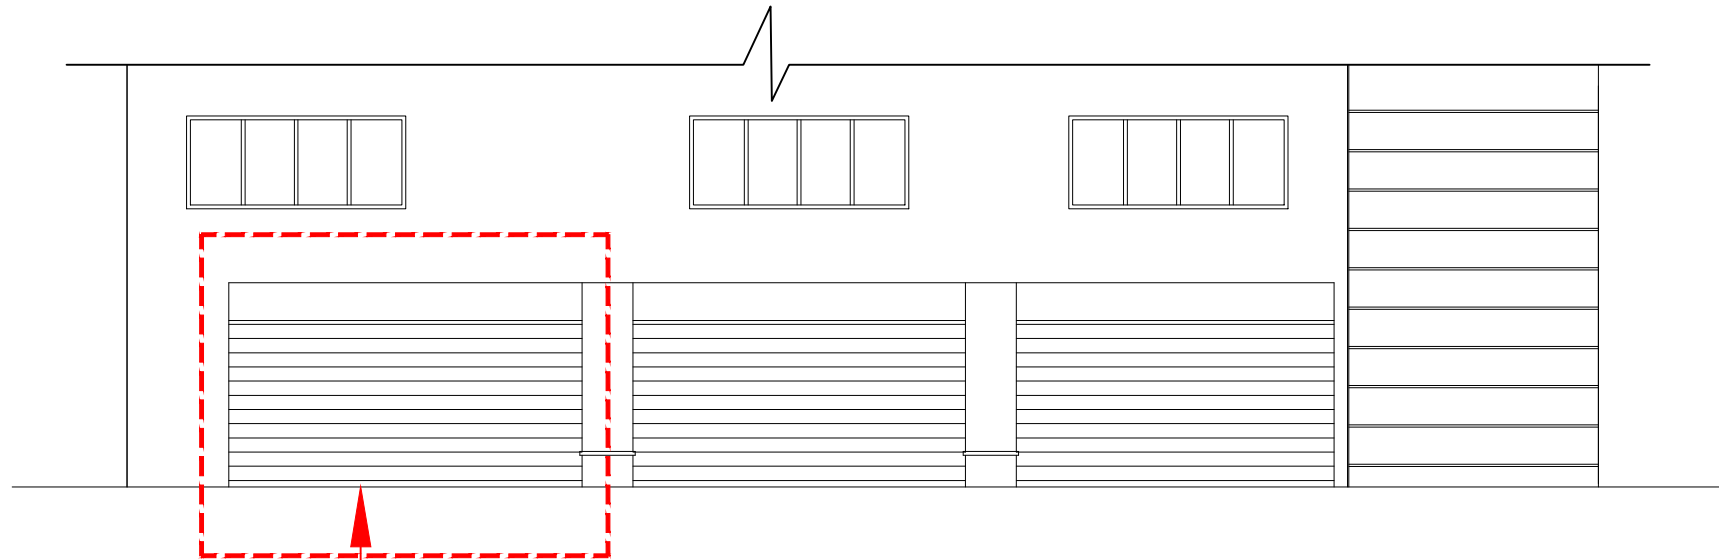

Existing rolling shutter to be removed and replaced with louvres.

SOUTH ELEVATION

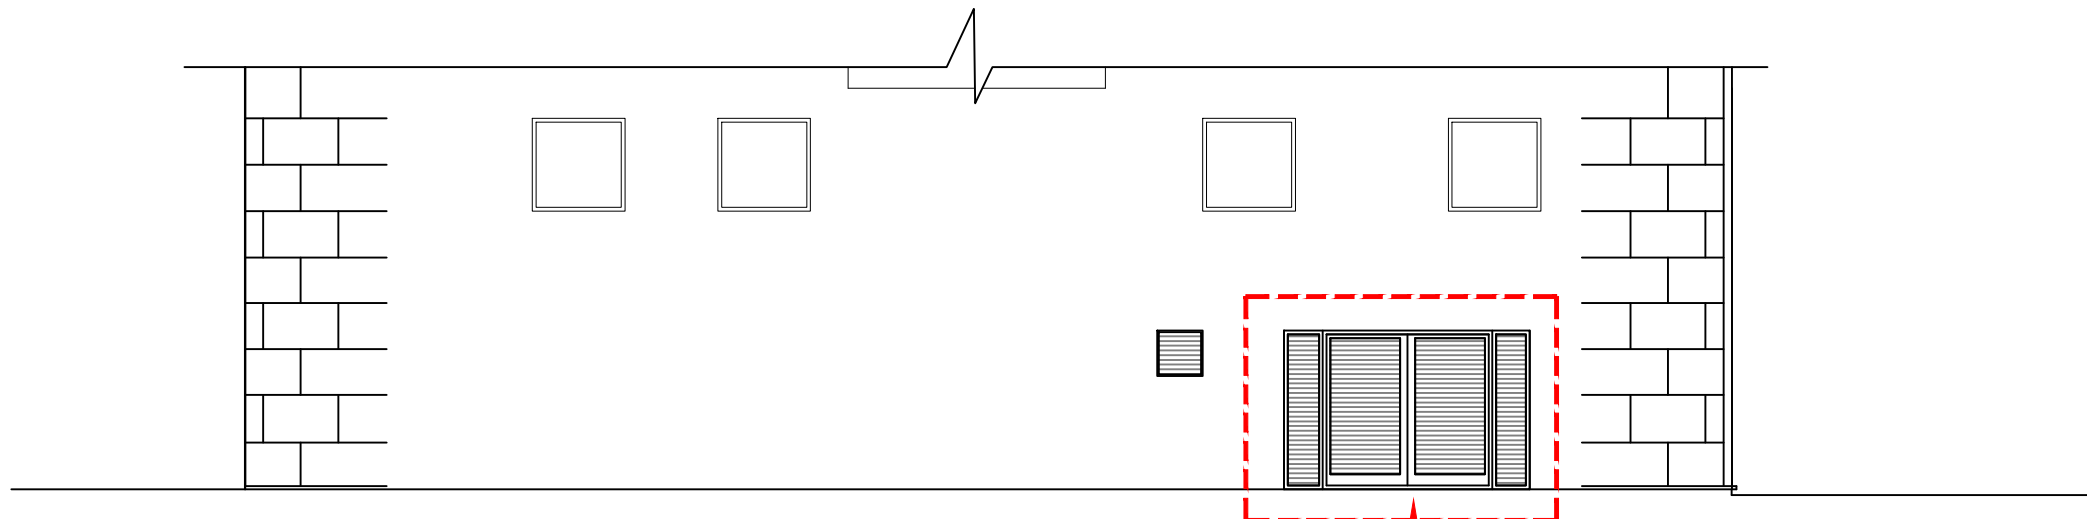


Existing door to be removed and replaced with discharge louvre.

WEST ELEVATION

SCALE BAR

1:100

 

DRAWING NO
03_OLDH_03C

SCALE
1:100@A3

CHECKED BY
SHIKHA

DRAWN BY
KUSHAL JAYAPRAKASH

STORE TYPE
EXPRESS

STORE NAME
MANCHESTER OLDHAM

CONTENT
EXISTING ELEVATION_LOUVRE