
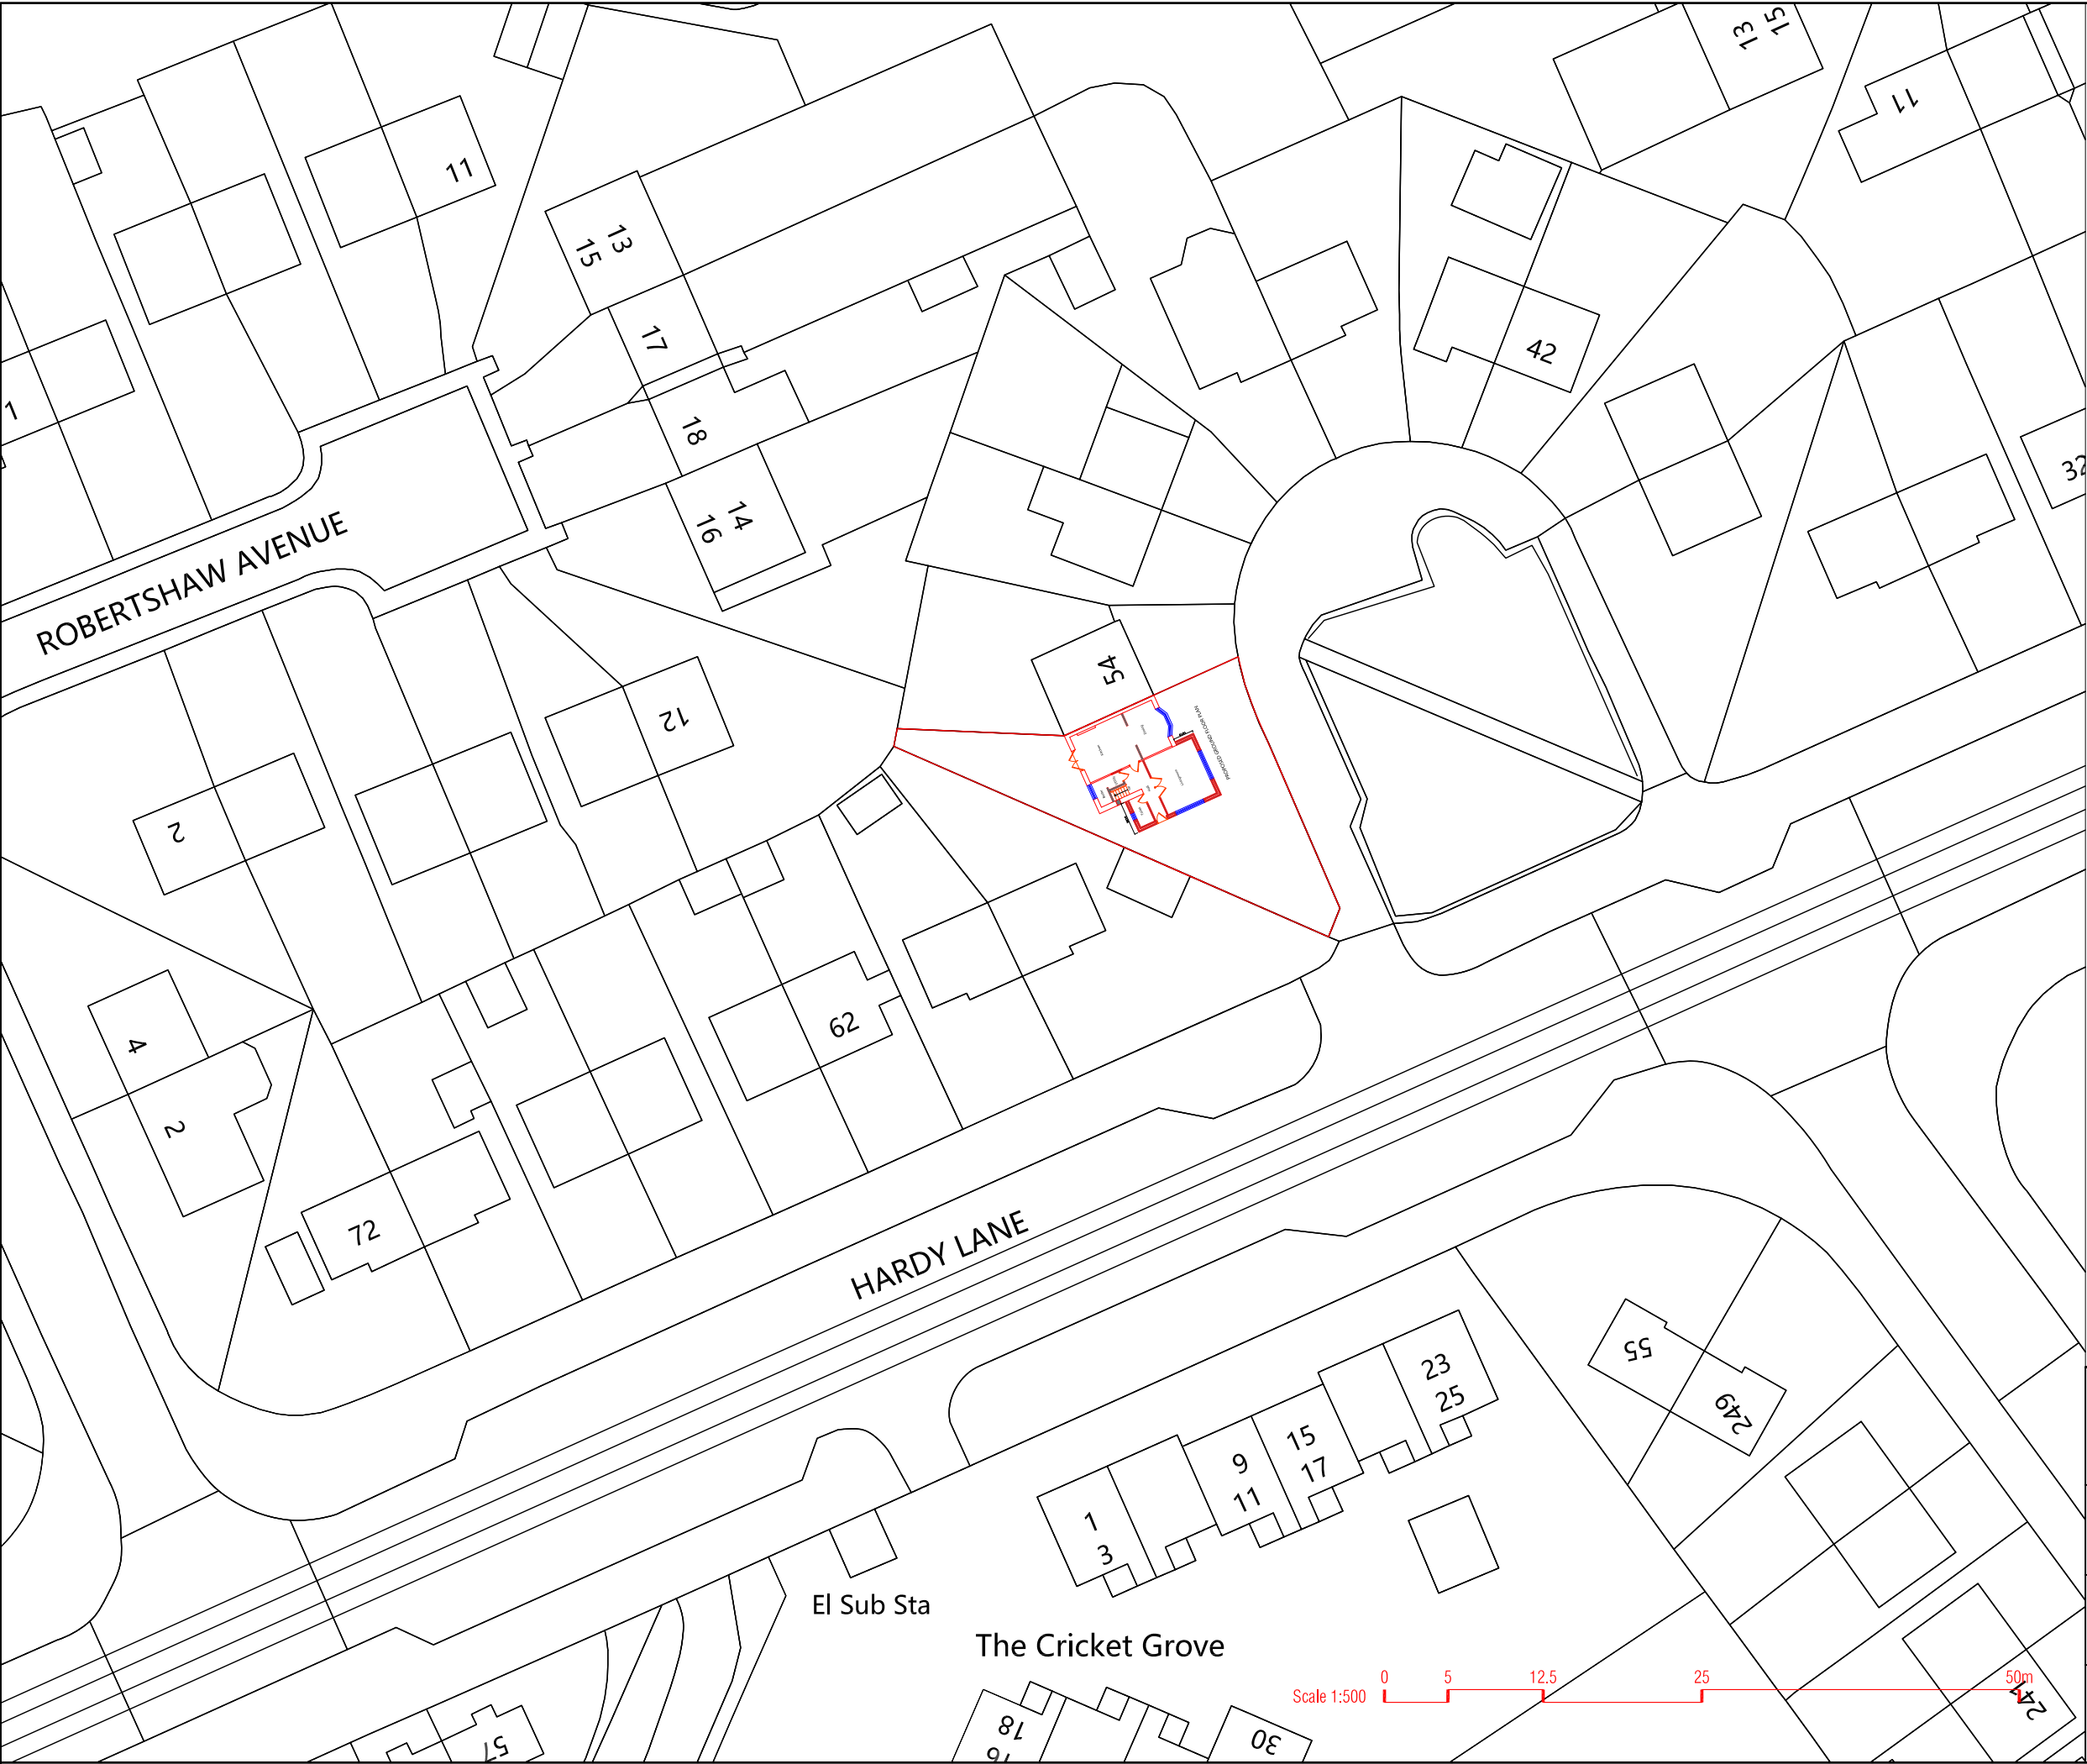


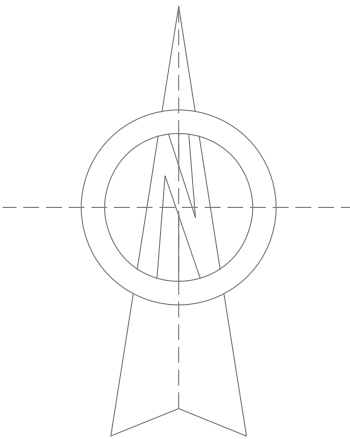

	
Project 56 HARDY LANE, CHORLTON, MANCHESTER M21 7LA	
Drawing PROPOSED SITE PLAN	
Dwg No. 106	Date JULY 2022