




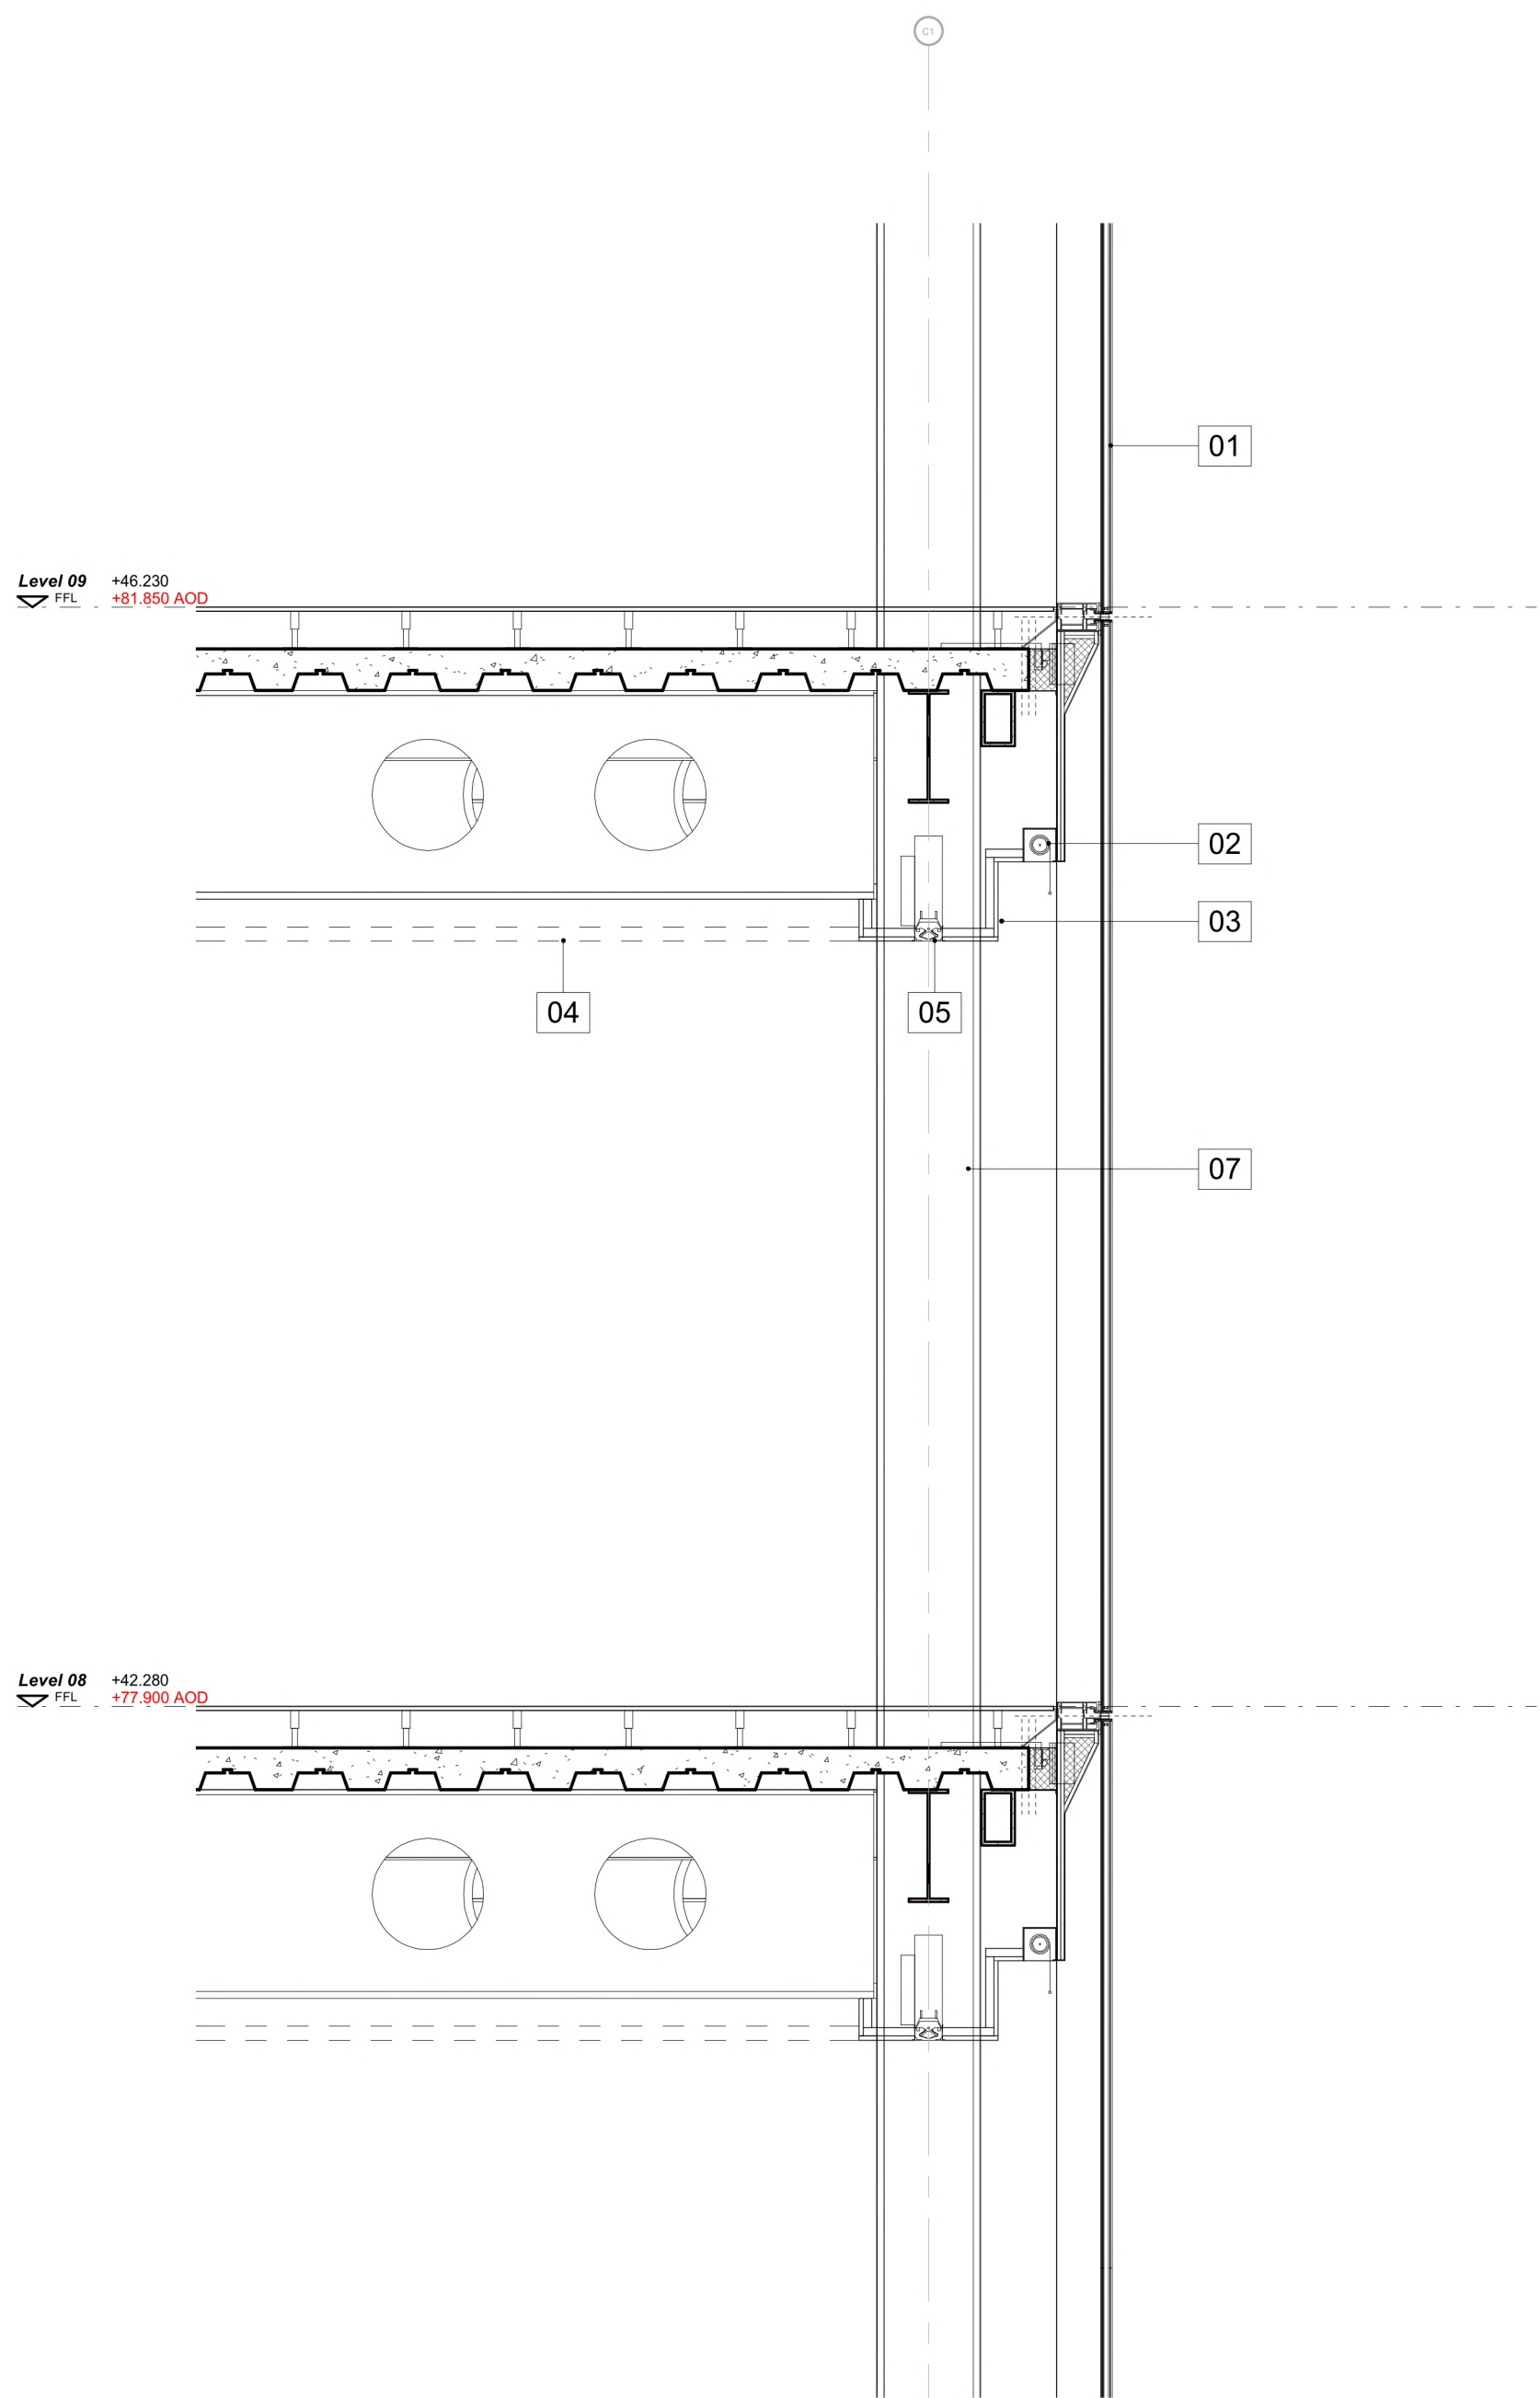

D-001: Section - Facade Interface Detail - Typical
1 : 25

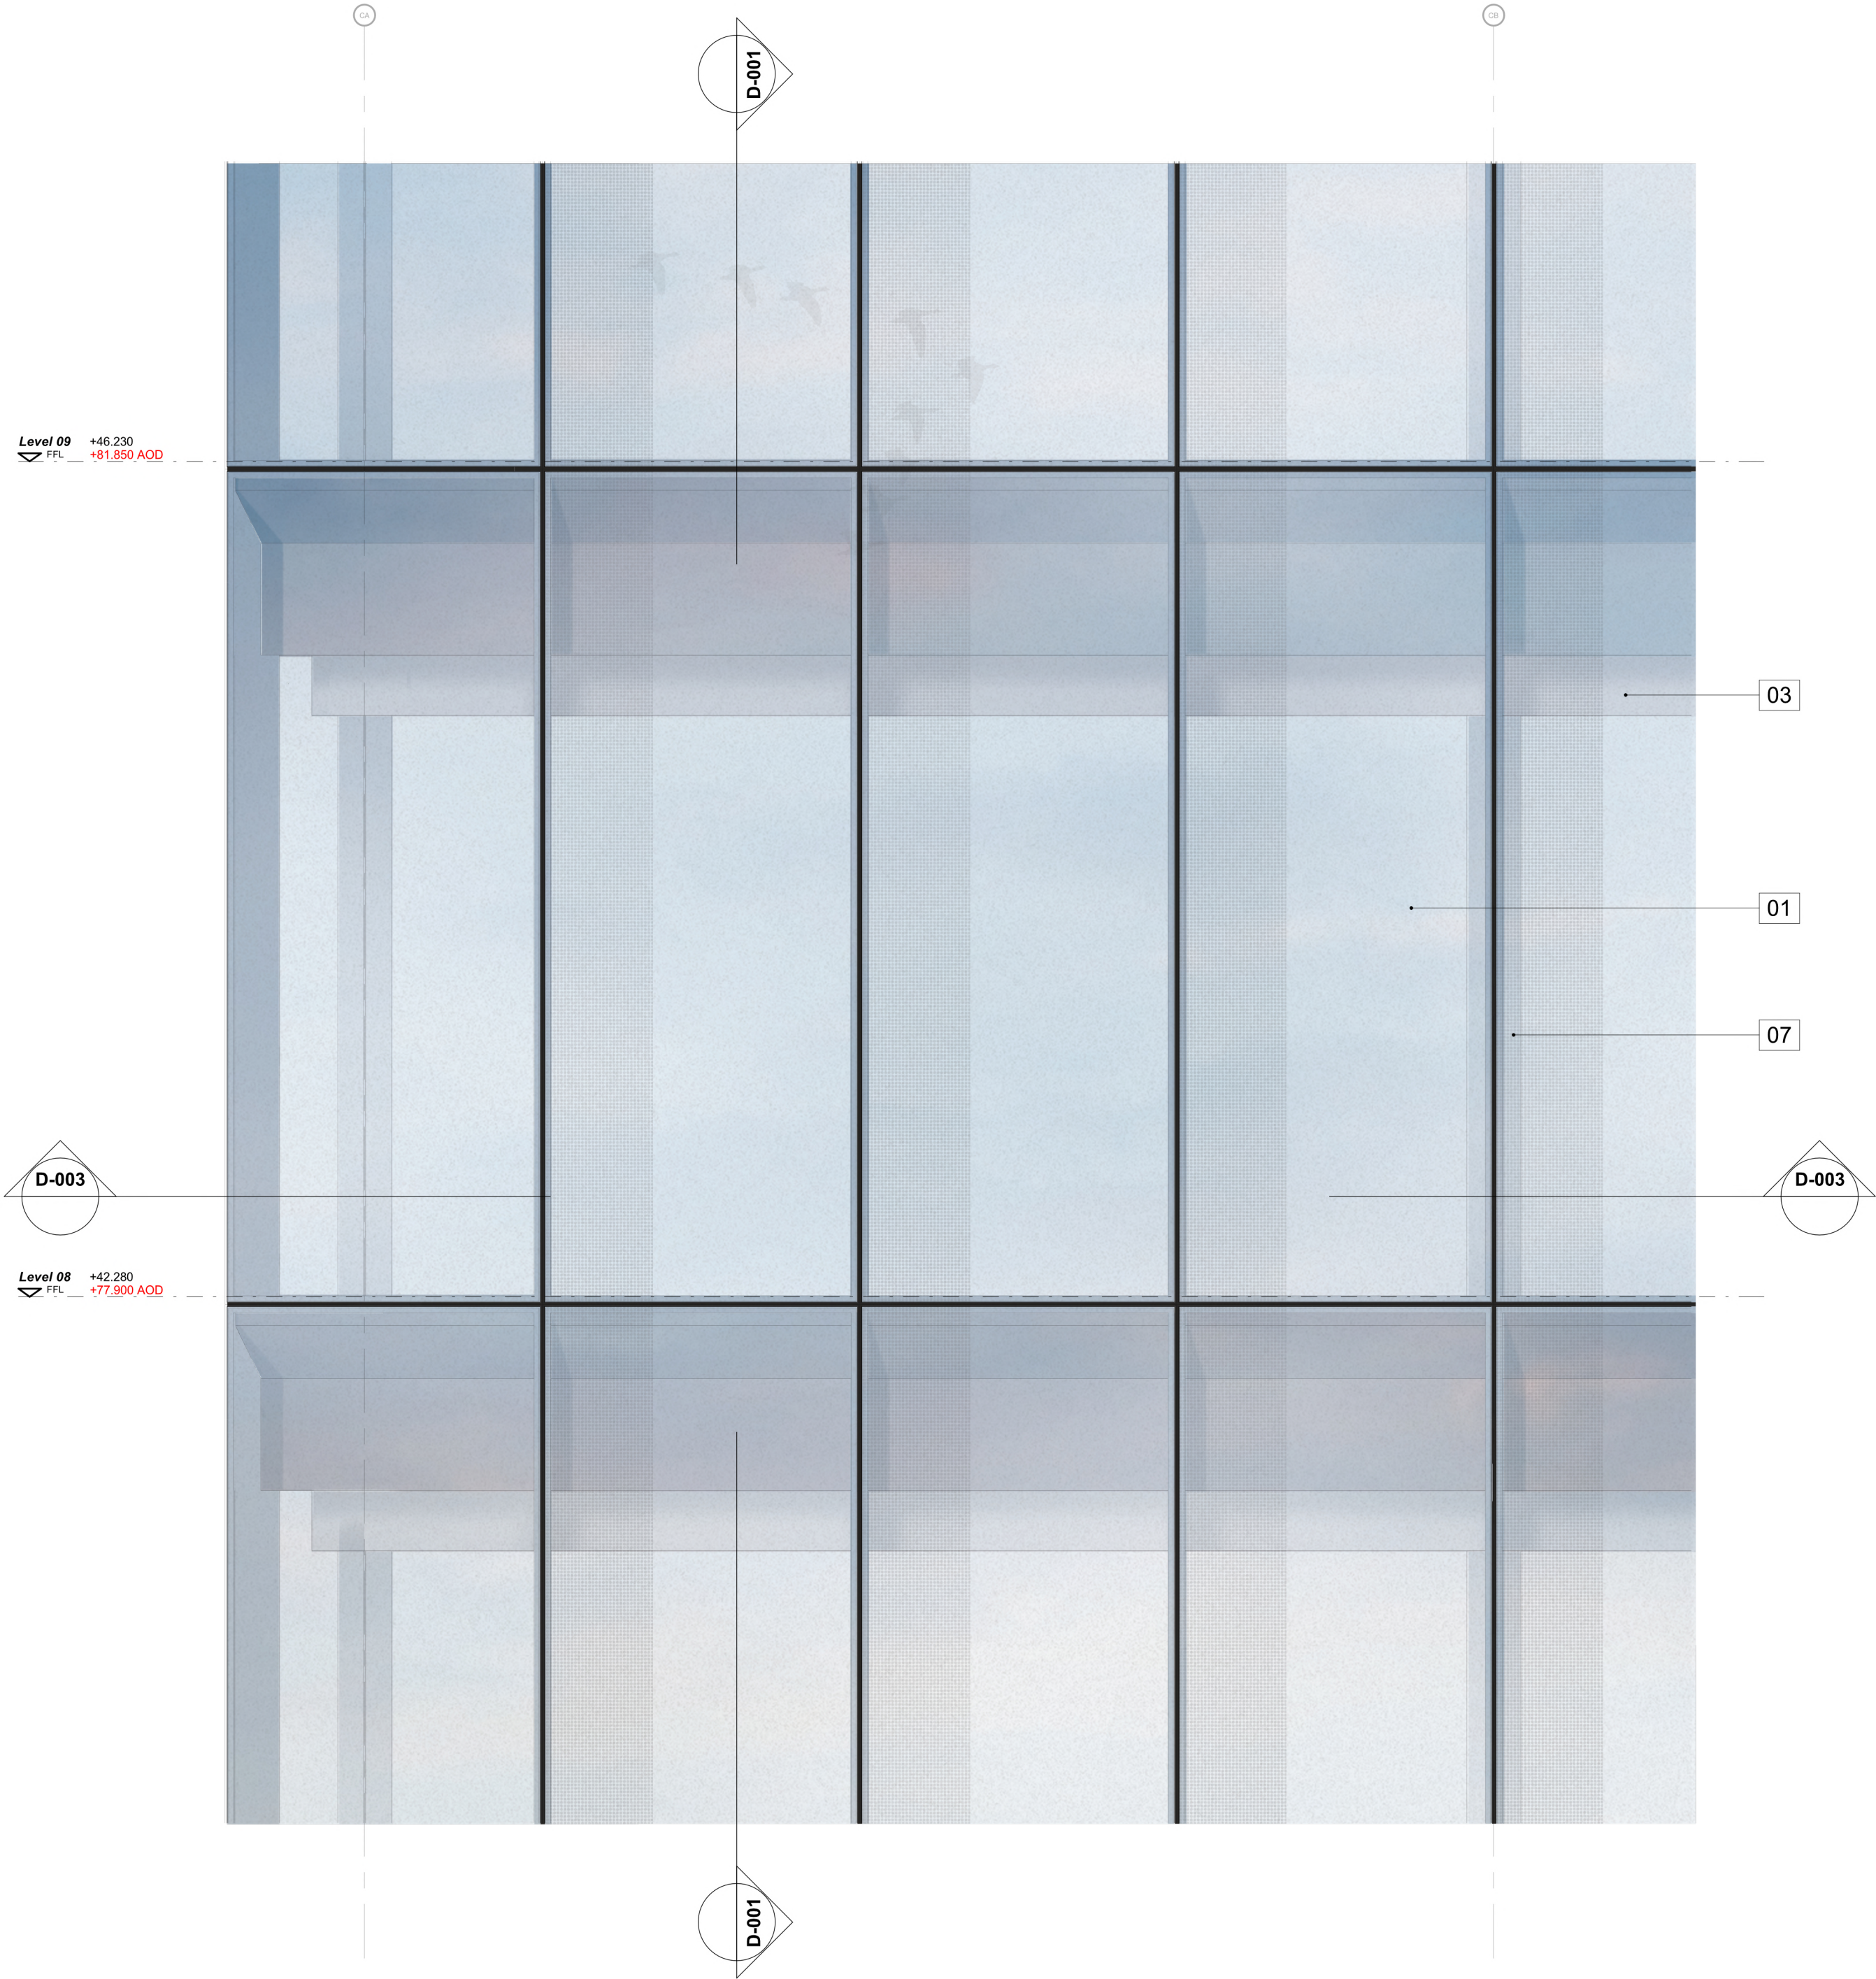


D-002: Elevation - Facade Interface Detail - Corner
1 : 25

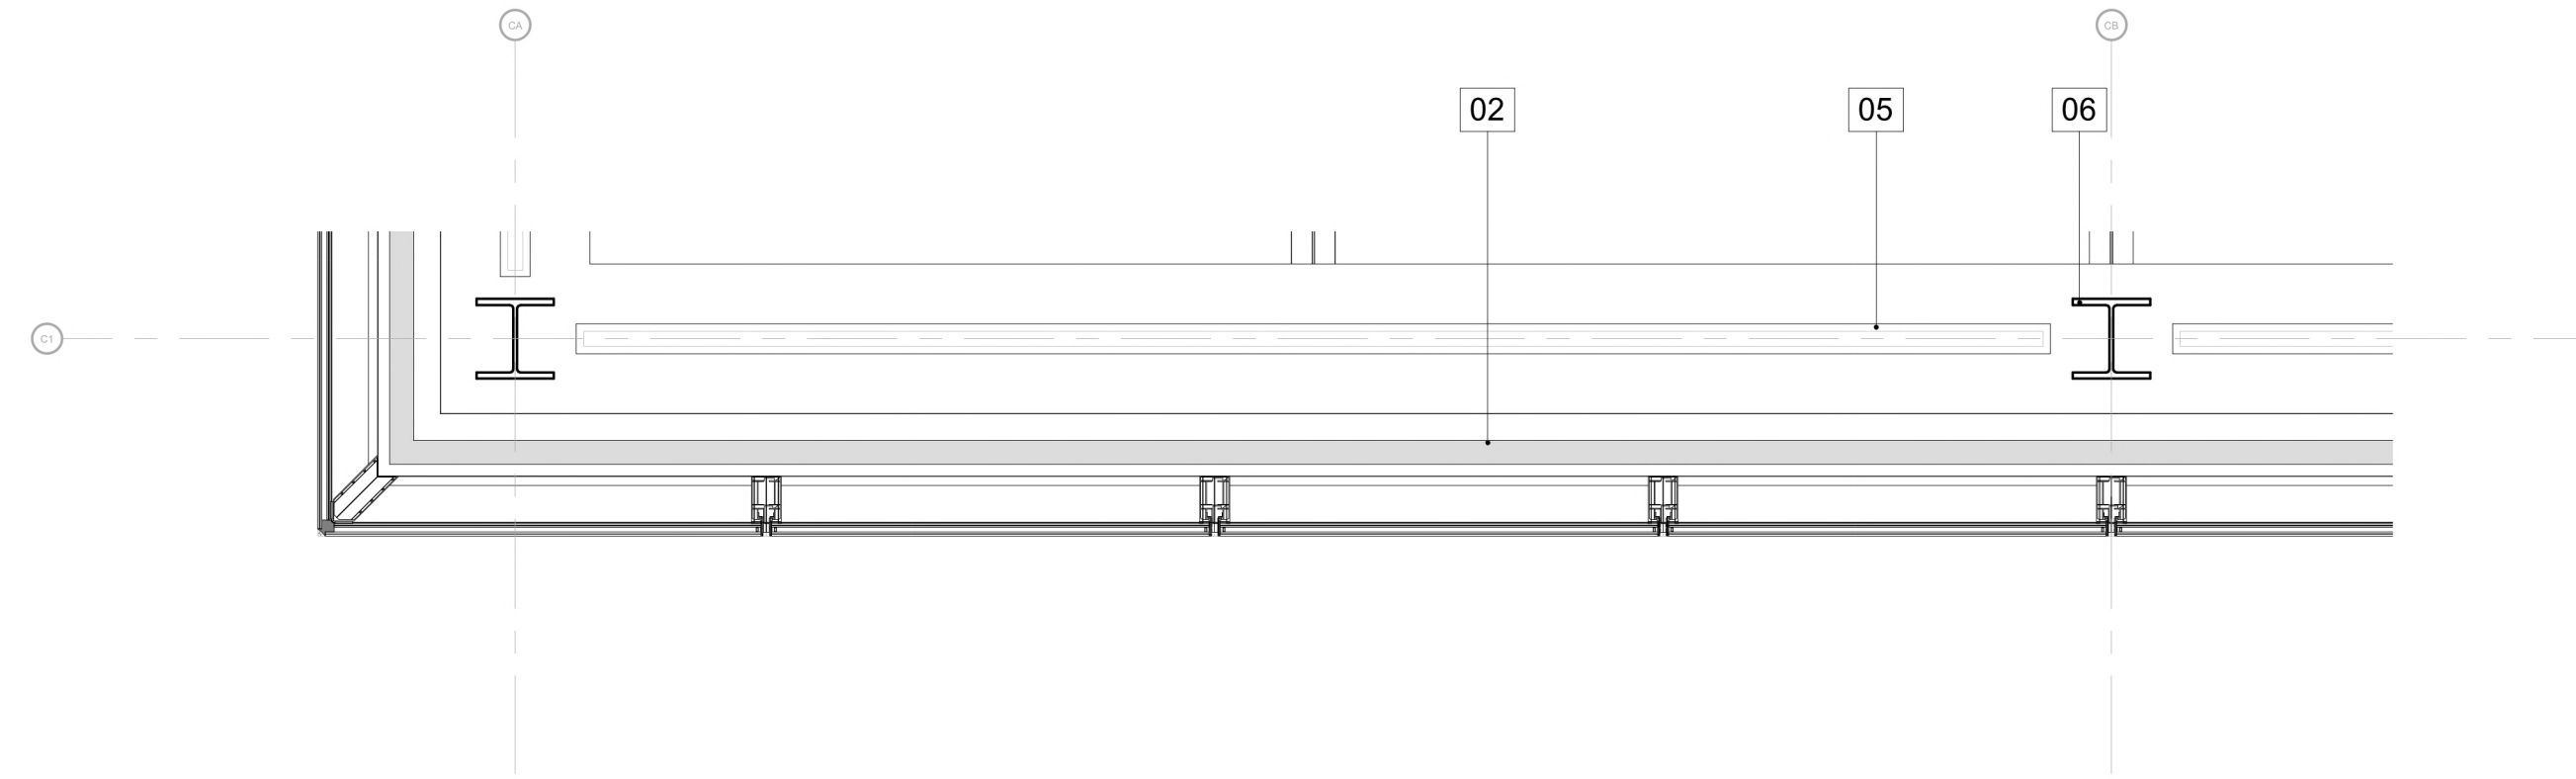

D-003: Reflected Ceiling Plan - Facade Interface Detail - Corner
1 : 25

KEY:

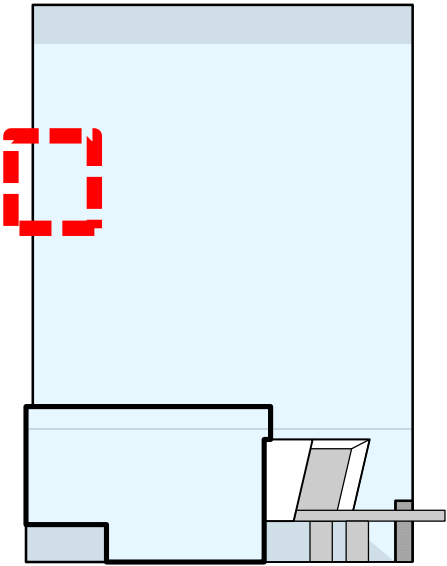

KEY

- 01 Aluminium utilised cladding system with ceramic fritting
- 02 Roller blind
- 03 Perimeter ceiling bulkhead
- 04 Exposed soffit & services
- 05 Perimeter vents
- 06 Transfer truss
- 07 Steel columns
- 08 Secondary support steelwork
- 09 Glass fronted solid panel
- 10 Glass louvres
- 11 Clear glass curtain walling
- 12 Frameless glass revolving door
- 13 Clear glass fronted aluminium pass door
- 14 Clear glass soffit
- 15 Encapsulation precast decorative panels
- 16 Clear glass fronted aluminium double door

simpsonhaugh

MANCHESTER
Riverside, 4 Commercial St
Manchester M15 4RQ
+44 (0)161 835 2345
www.simpsonhaugh.com

LONDON
5-8 Roberts Place
London EC1R 9BB
+44 (0)20 7549 4000
mail@simpsonhaugh.com

Project Title
Former Bauer Millett Site

Drawing Title
**Building 3 - Facade Interface
Detail - Corner**

Status
Planning

Scale 1:25 @ A1	Scale 1:50 @ A3
Job No 10053	Date March 2017
Drawing No 10053-B3-A-B5D9-G251-D-T2-001	Revision 01

This drawing is copyright
Do not scale off dimensions.
All dimensions to be checked on site by contractor.
Contractor to report any dimensional discrepancies,
errors or omissions prior to commencing on site.

Rev	Date	Description	Rev	Date	Description	Rev	Date	Description
00	17-03-2017	Planning Issue						
01	04-04-2022	Minor Material Amendment Application						

