
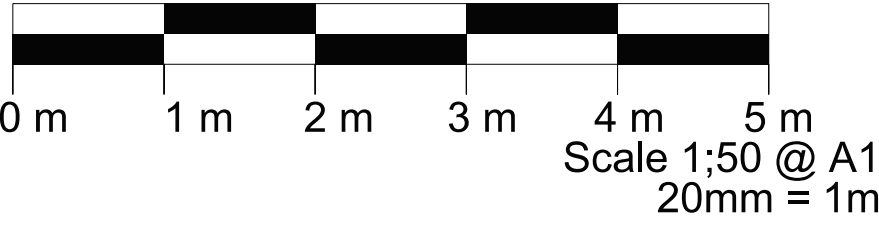
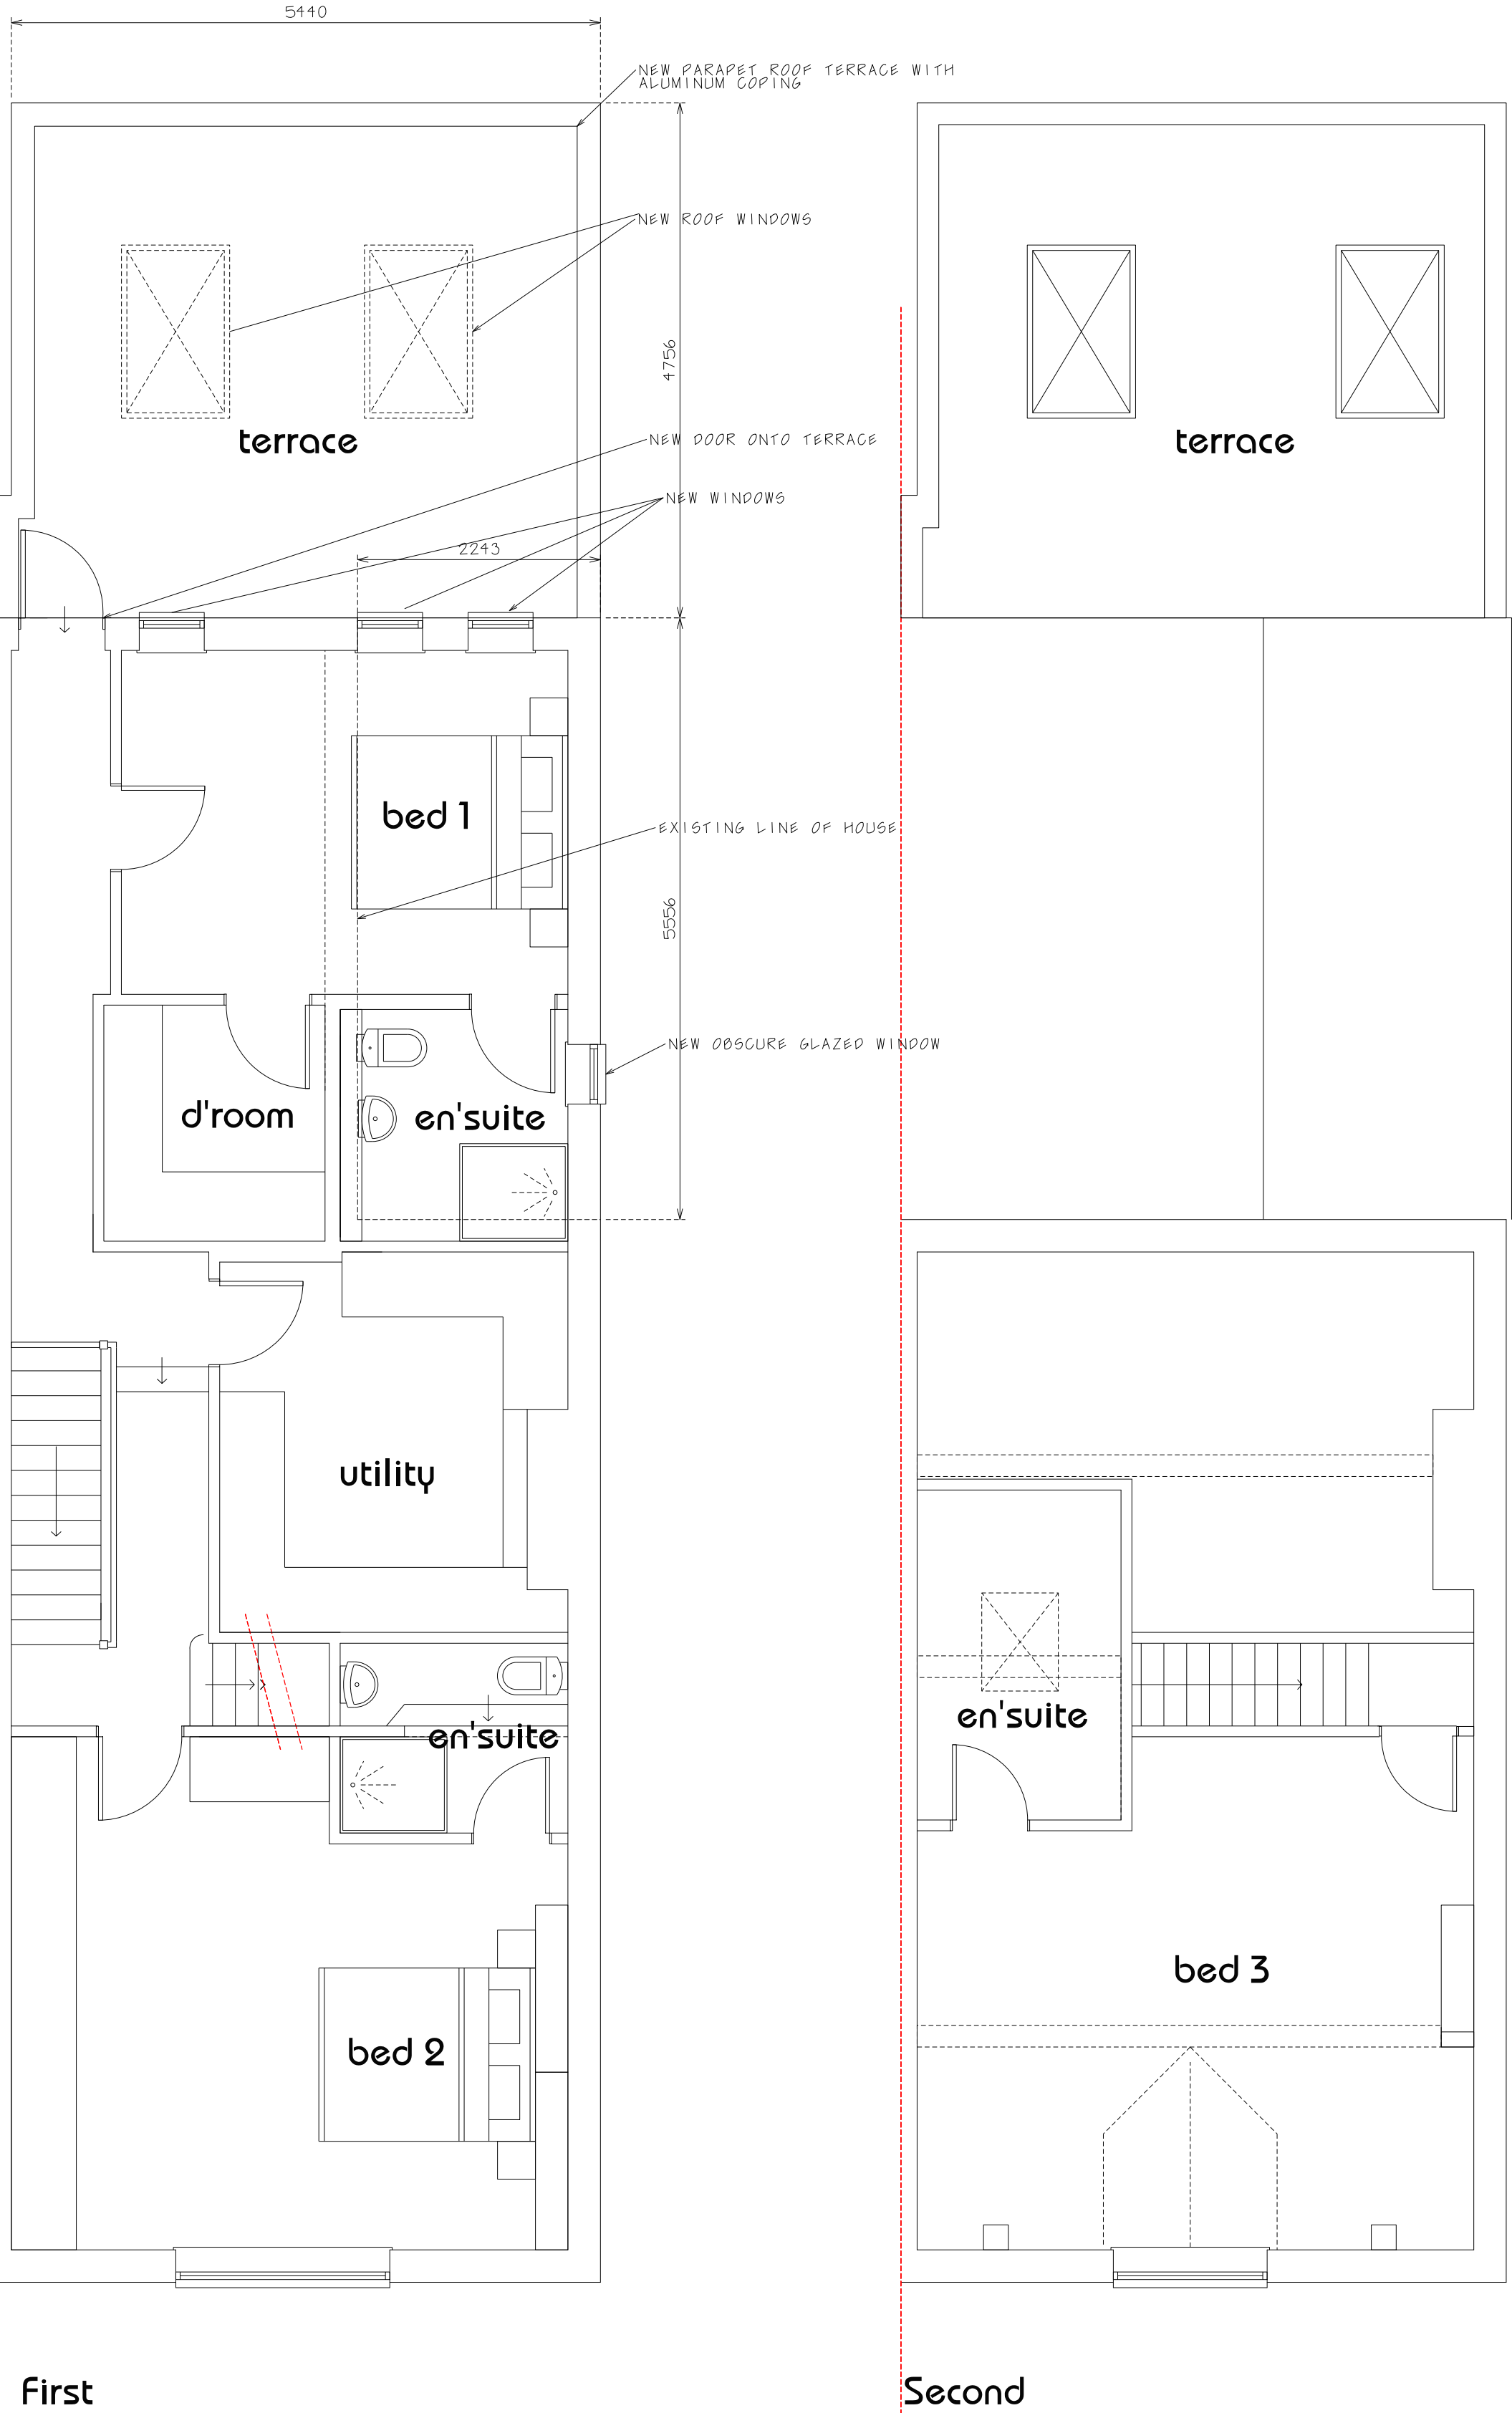


Floor Plans 1:50

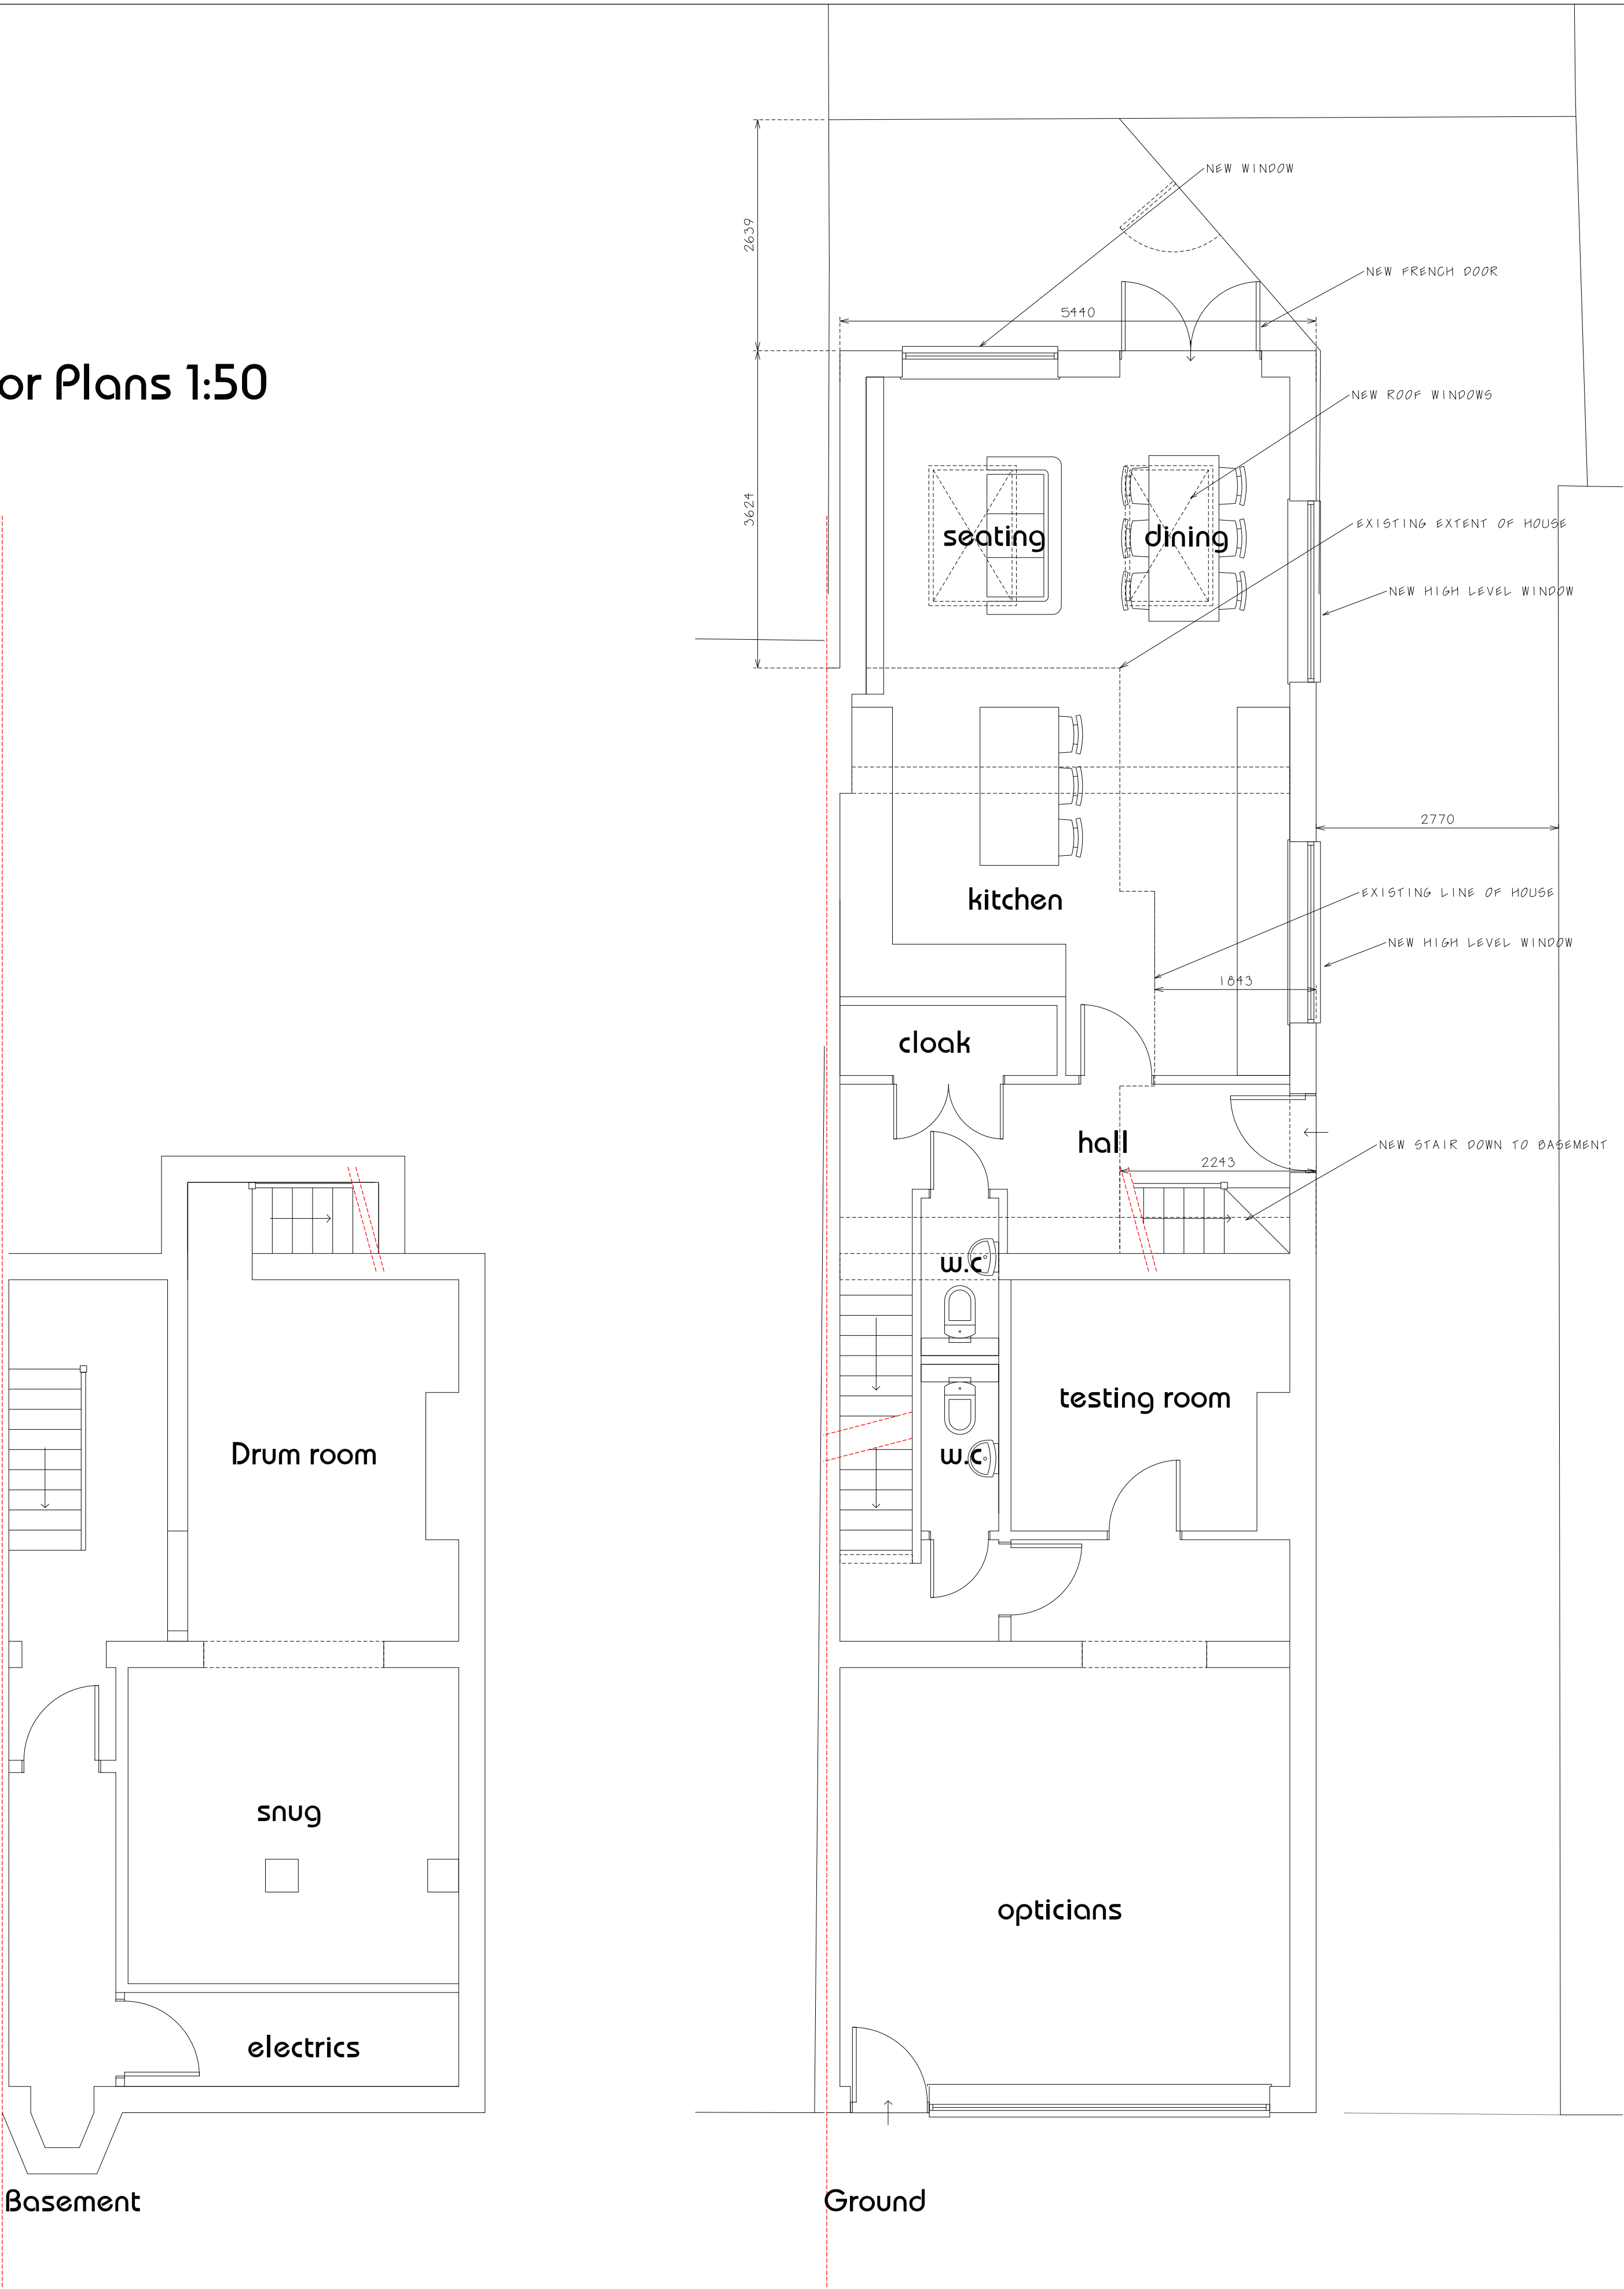

linberg design associates limited Unit M02 0th L & M Business Park, Norman Road, Rottoncham, Lutterham, LE14 4ES 01530 887 4777 - 01530 887 4778 - 01530 887 4779		C 10-06-22 Updated following client comments - Submitted for planning A1 10-06-22 Updated following client comments	
Project Title: 113 Beech Road Chorlton, M21 9EQ Extension and redevelopment of existing property		Drg Title: Proposed Plans	
Project No.: PP01		Revision: C	
Scale: 1:		Drawn By / Date: @ AI / JL	