


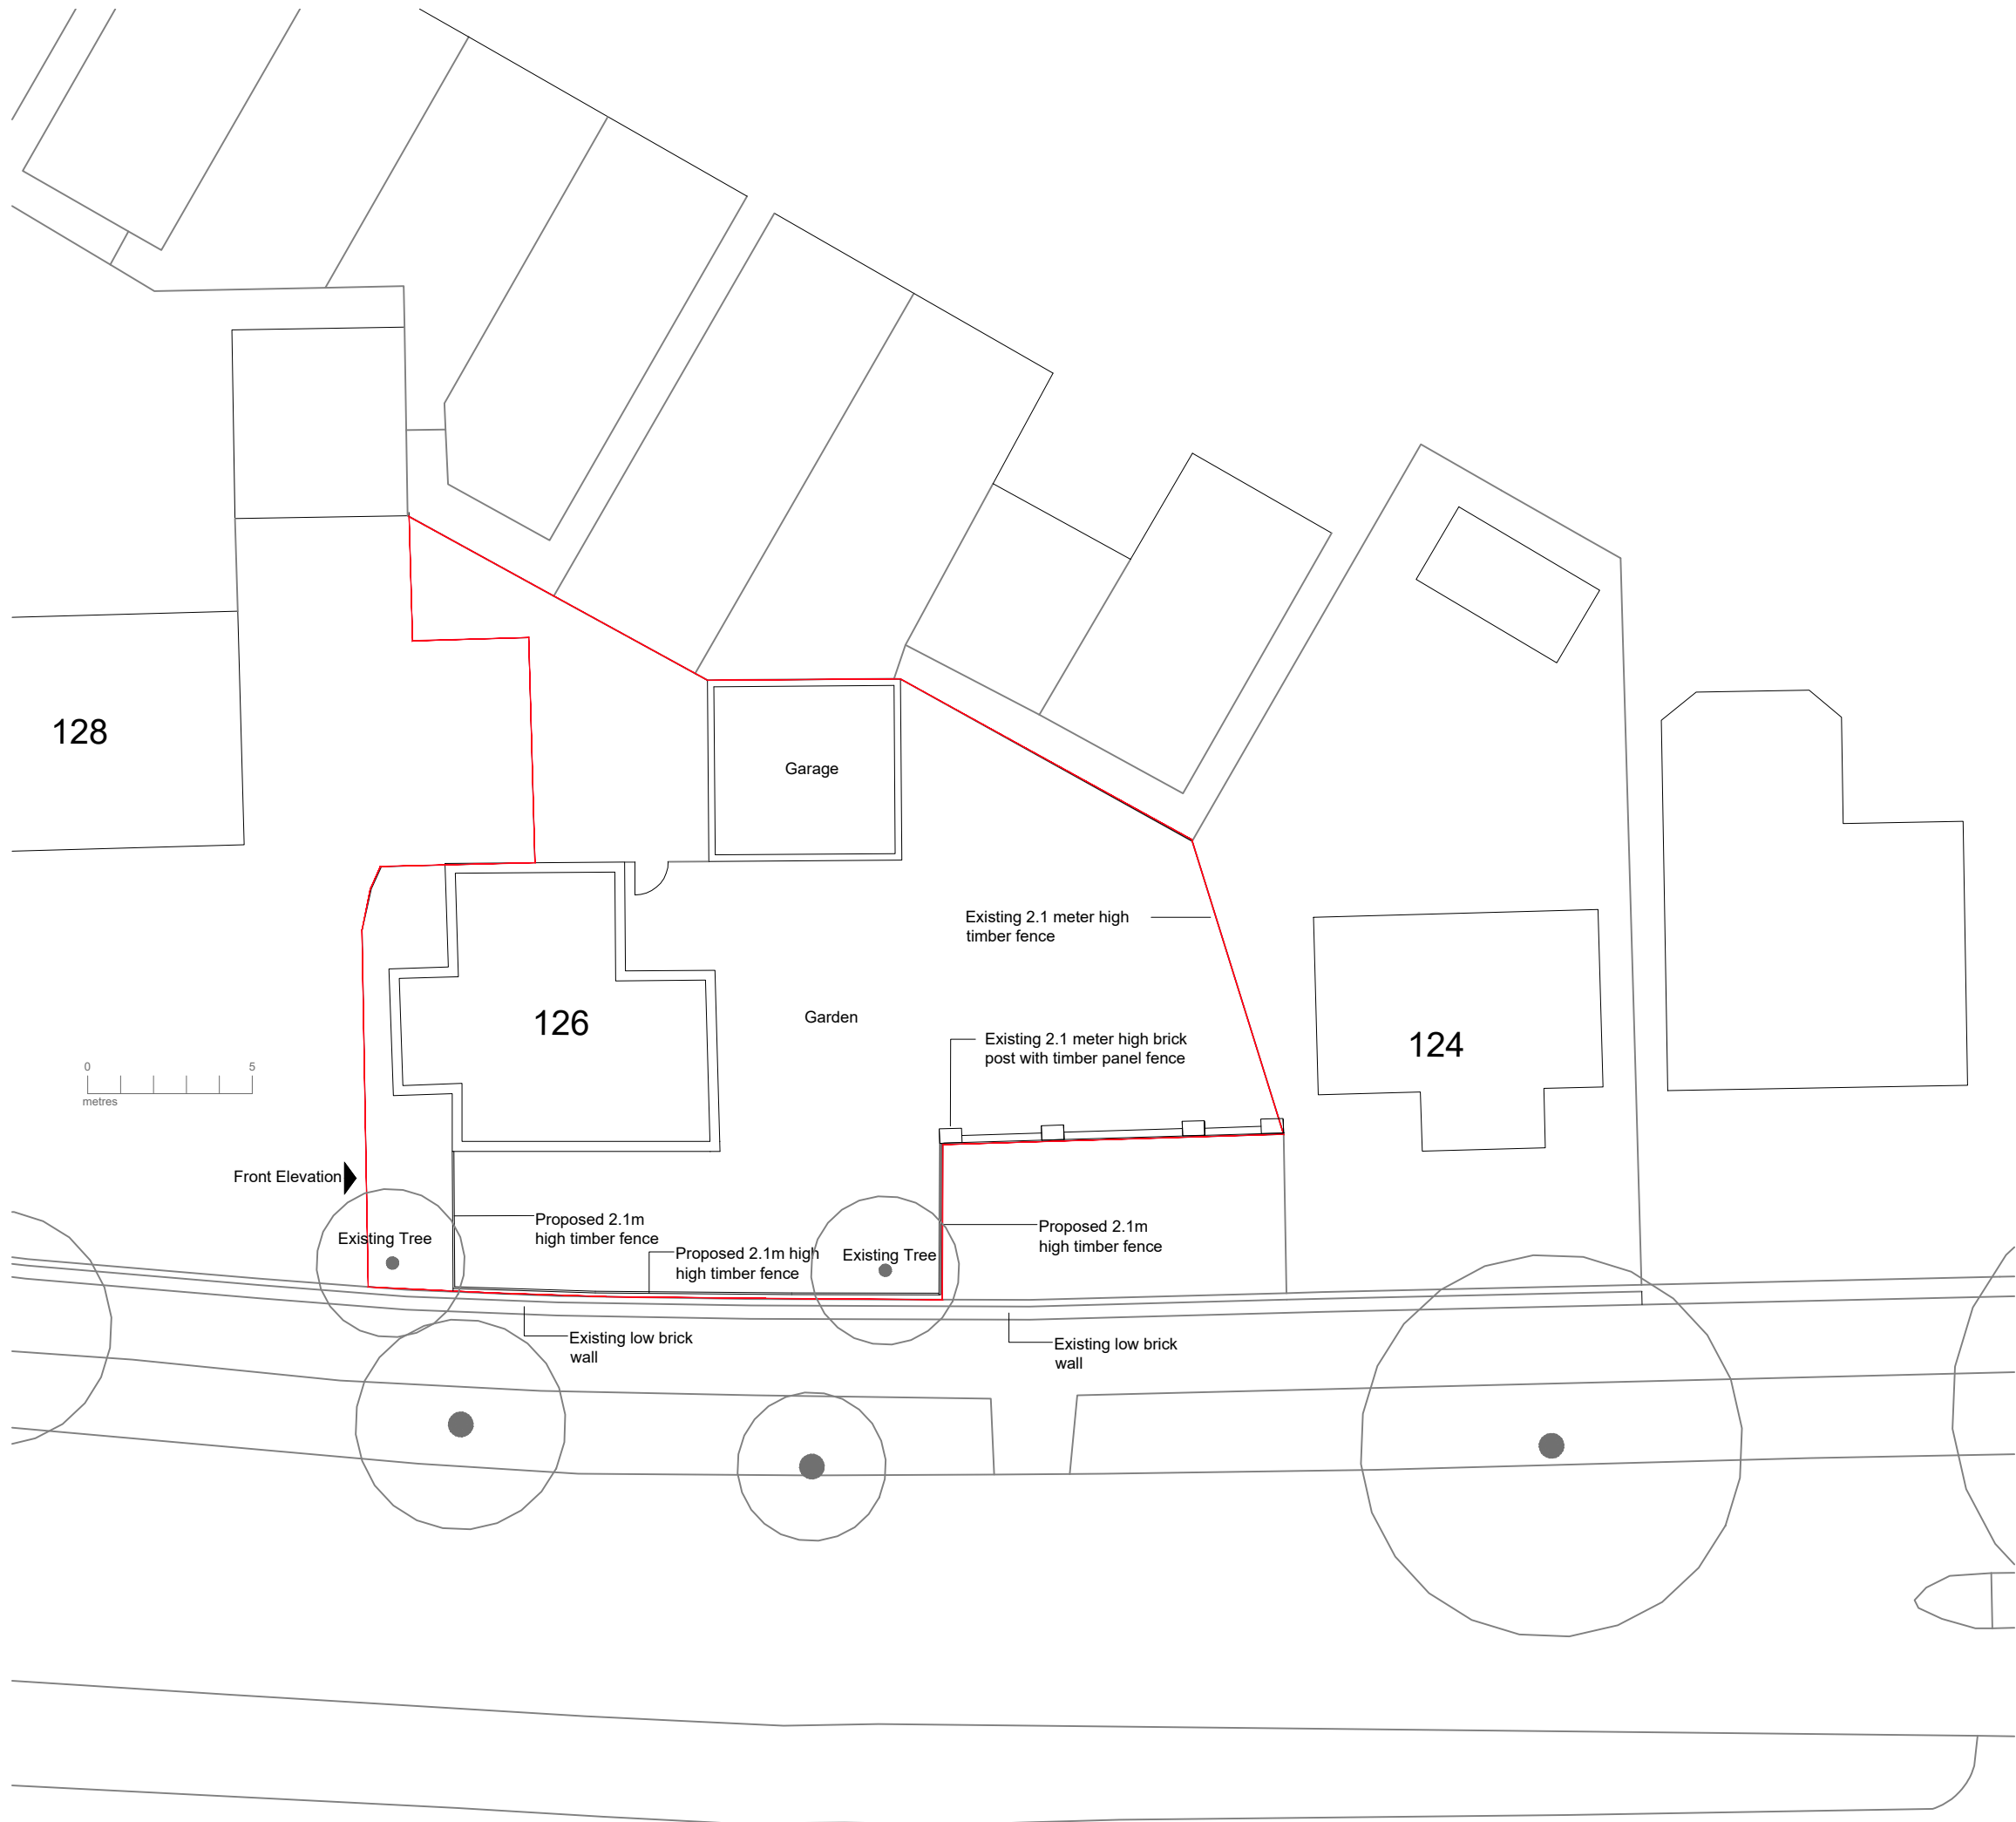

General Notes

Al site dimensions shall be verified by the Contractor on site prior to commencing any works.

Do not scale from this drawing.

Only work to written dimensions.

This drawing is property of EBB Limited and copyright is reserved by them. The drawing is not to be copied or disclosed by or to any unauthorised persons without the prior written consent of EBB Limited.

		04/06/22
Mod	Description	Date
REVISION:		
DATE: 04/06/22		
DRAWN BY: JJ		
SCALE 1:200 (A3)		
PROPOSED NEW FENCE 126 Altrincham Road Manchester M224UD		PROJECT: Proposed New Fence
		CLIENT: MR MIAN
		TITLE: PROPOSED SITE PLAN
		DRG No. EBB889-01-102