


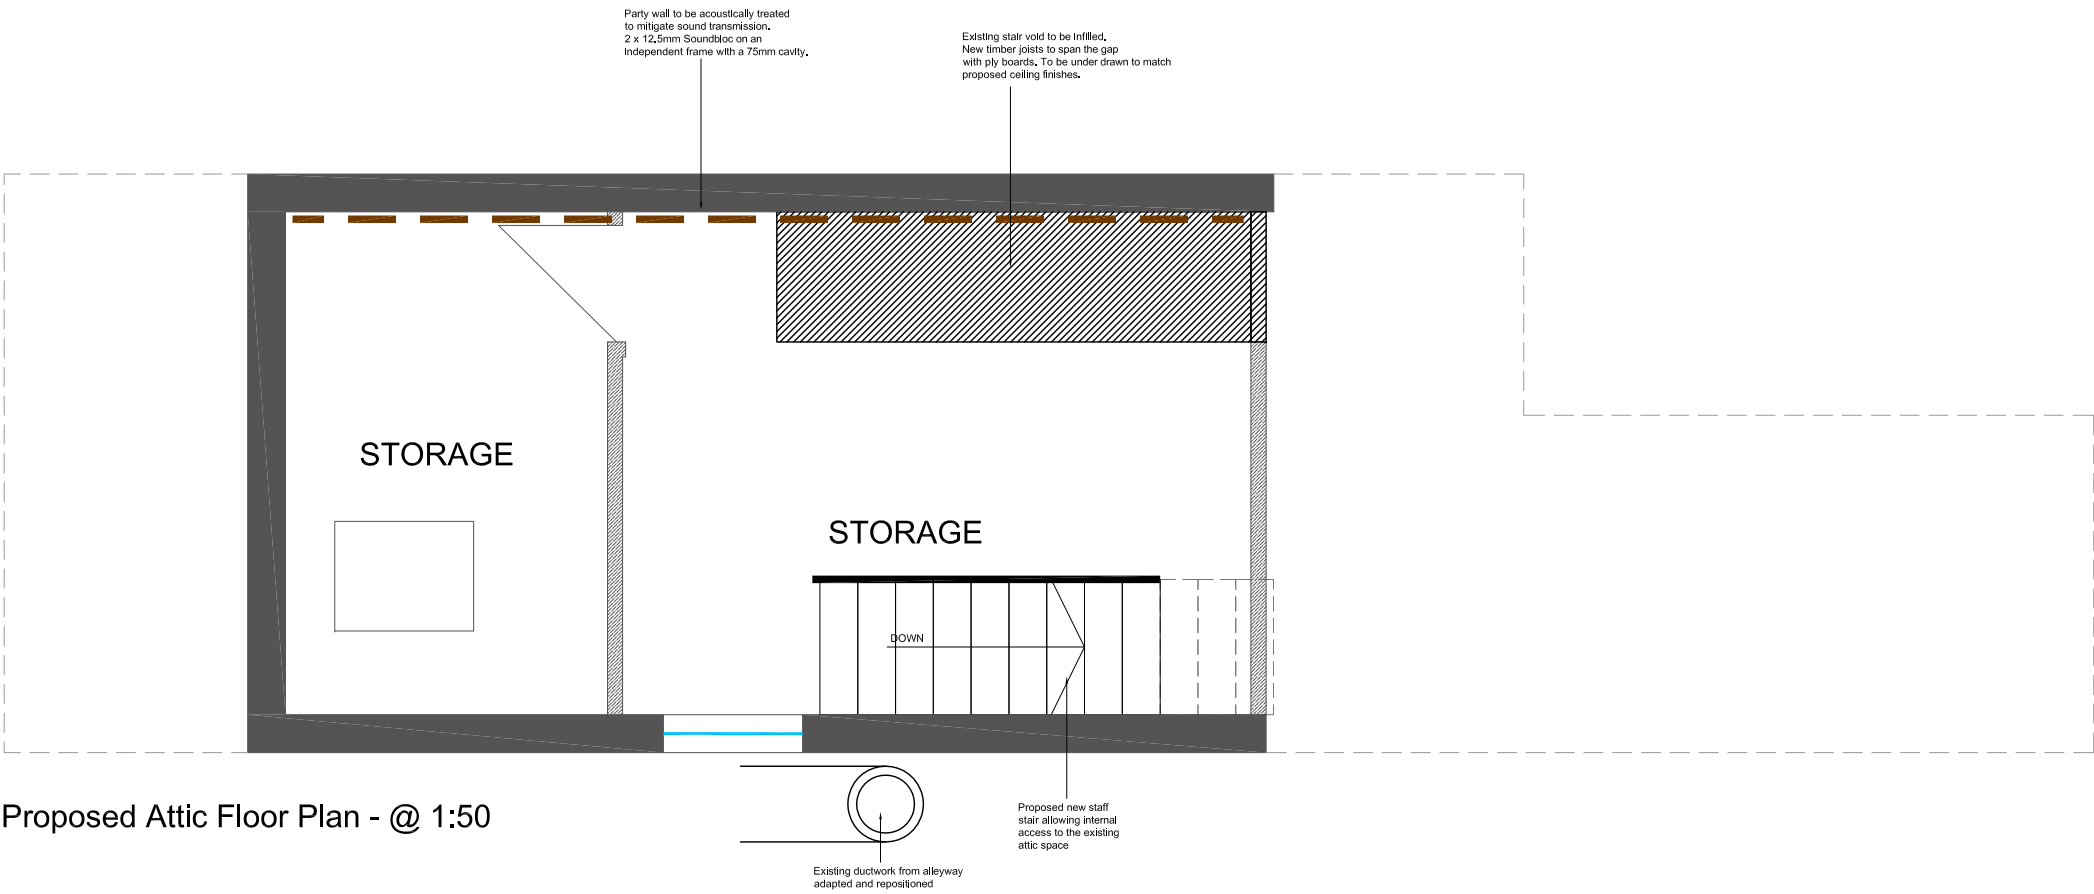

Proposed Attic Floor Plan - @ 1:50

PHAUS:

nudge@phaus.co.uk
0161 222 5141
22 Lever Street
Manchester M1 1EA
phaus.co.uk

DRAWING NUMBER: PH0000-002.2 STATUS: FOR APPROVAL REV: C
CLIENT: SAN JUAN
PROJECT NAME: SAN JUAN - BEECH ROAD CHORLTON
DRAWING TITLE: PROPOSED ATTIC LEVEL
SCALE: 1:50 @ A3
DATE: 11.20
DRAWN BY: HA CHECKED BY: PS



REV:	DATE:	NOTE:	BY:
A	280322	INTERNAL LAYOUTS AMENDED	PS
B	070422	ISSUED FOR PLANNING	PS
C	080622	ACOUSTIC TREATMENT TO PARTY WALL UPDATED	PS

NOTES

1. DO NOT SCALE FROM THIS DRAWING.
2. IF ANY DISCREPANCIES ARE FOUND, NOTIFY PHAUS.
3. THIS DRAWING IS THE PROPERTY OF PHAUS AND IS NOT TO BE REPRODUCED WITHOUT OUR CONSENT.
4. CONTRACTORS TO PERFORM THEIR OWN DIMENSION CHECK ON SITE.