


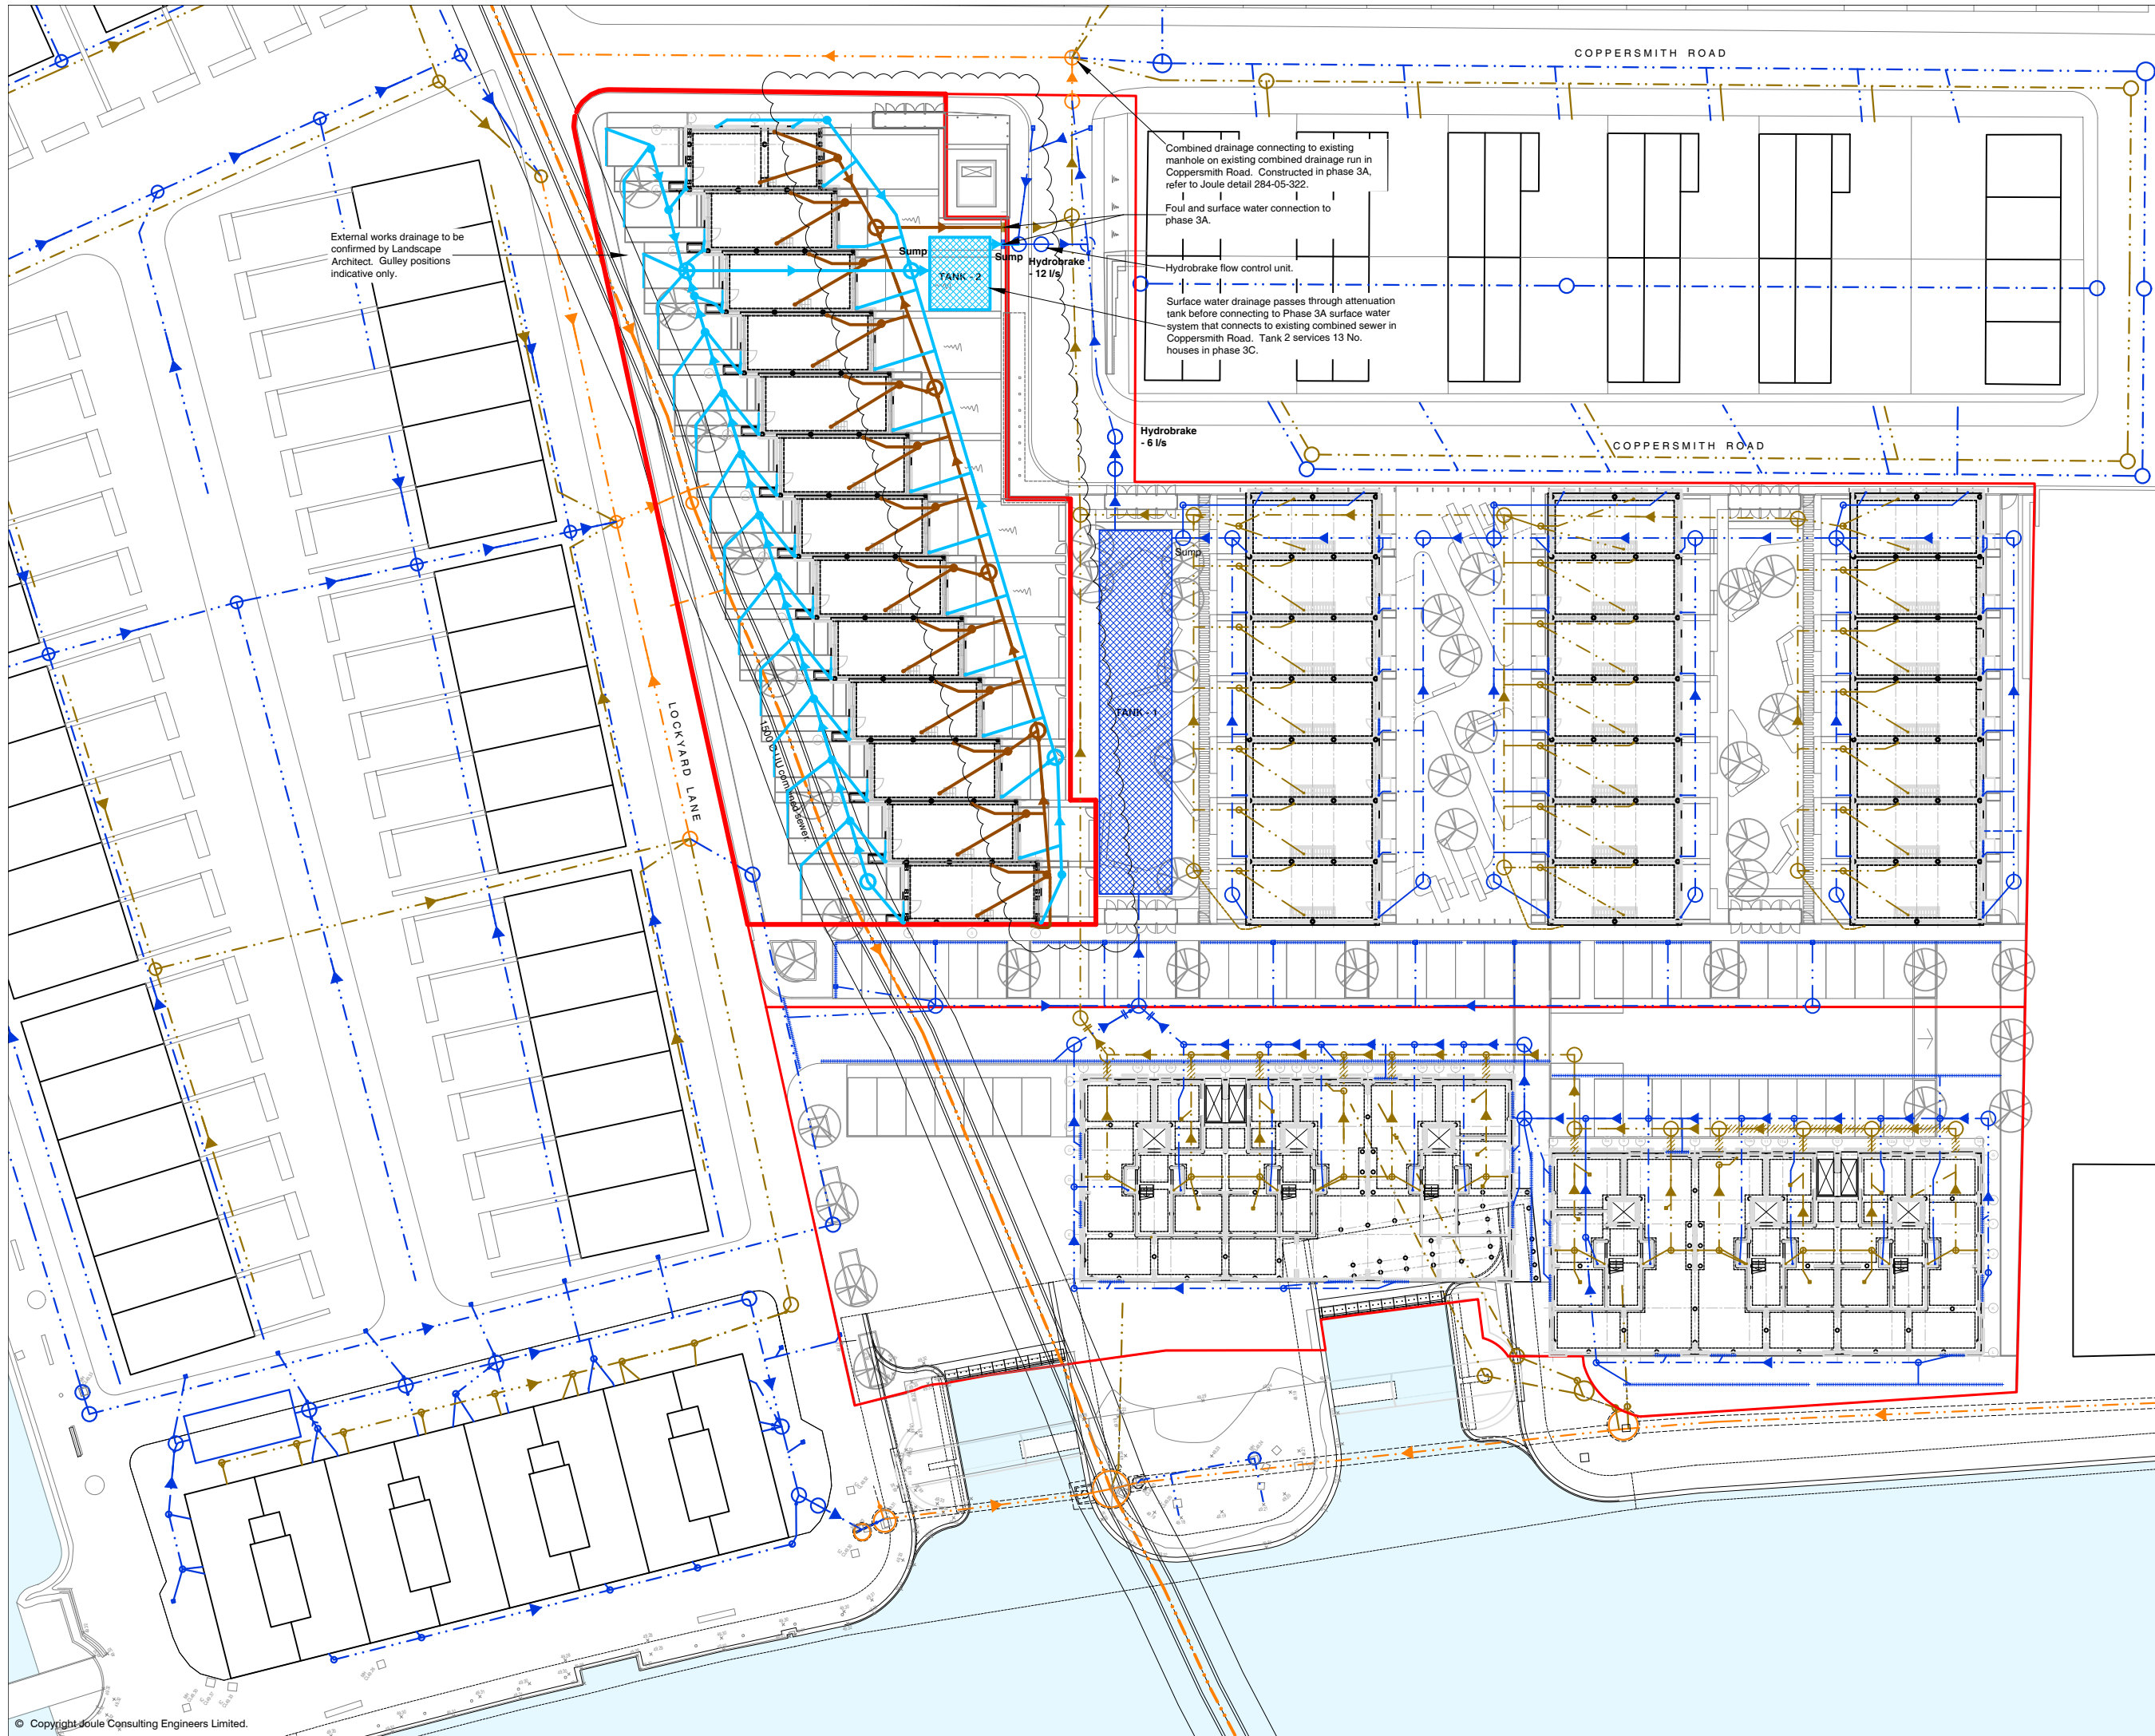

Notes:

1. This drawing is to be read in conjunction with the site survey and all relevant Architects and Engineers drawings and the specification.
2. For general notes refer to drawing no. 284-05-3C-N01 & 3C-N02.
3. For setting out refer to Architects details.
4. For assumed site build ups over formation level, refer to drawing 284-02-29.

Key:

- Phase 3C Site Boundary.
- Phase 3 Site Boundary.

Drainage Key:

- Existing Drainage, (Surface Water).
- Existing Drainage, (Foul).
- Existing Drainage, (Combined).
- Proposed Drainage, (Surface Water).
- Proposed Drainage Attenuation Tank, (Surface Water).
- Proposed Drainage, (Foul).
- Proposed Drainage, (Combined).

CONSTRUCTION

Date	Issue	Rev	Prepared	Checked
14.09.21	Issued for Construction, rear garden layout updated, IC's 3C-F05 3C-F15 3C-F17 and MH's 3C-F02 3C-F03 3C-F04 updated.	E	TP	SW
27.07.21	Issued for Construction, piles P01, P02 & P03 relocated as required by the Contractor, inspection chamber 3C-F05 relocated.	D	TP	SW
09.04.21	Issued for Construction, manholes in driveways centred, drainage layout under driveways updated, inspection chamber C3-S18 added.	C	TP	SW
19.03.21	Issued for Information RIBA Stage 4, driveway layout and drainage updated, manhole position updated in line with Open requirements.	B	TP	SW
25.02.21	Issued for Information RIBA Stage 4, beam setting out updated, tank size updated, existing drainage connection layout updated, joint omitted.	A	TP	SW
23.11.20	Issued for Information.	-	TP	SW

joule

Joule Consulting Engineers Ltd
T: 0161 832 3487
W: www.jouleconsultingengineers.co.uk
E: mail@jouleconsultingengineers.co.uk

Timber Wharf
40 Worley Street
Castletield
Manchester
M15 4LD

Project:
N13,
New Islington,
Manchester.

Title:
Proposed,
Drainage,
Phase 3C,
Overall Site.

Job No:	Orig No:	Rev:
284-05	2050	E

Scale:	Date:	Drawn:
1:500 @ A3	02.20	TP

© Copyright Joule Consulting Engineers Limited.