


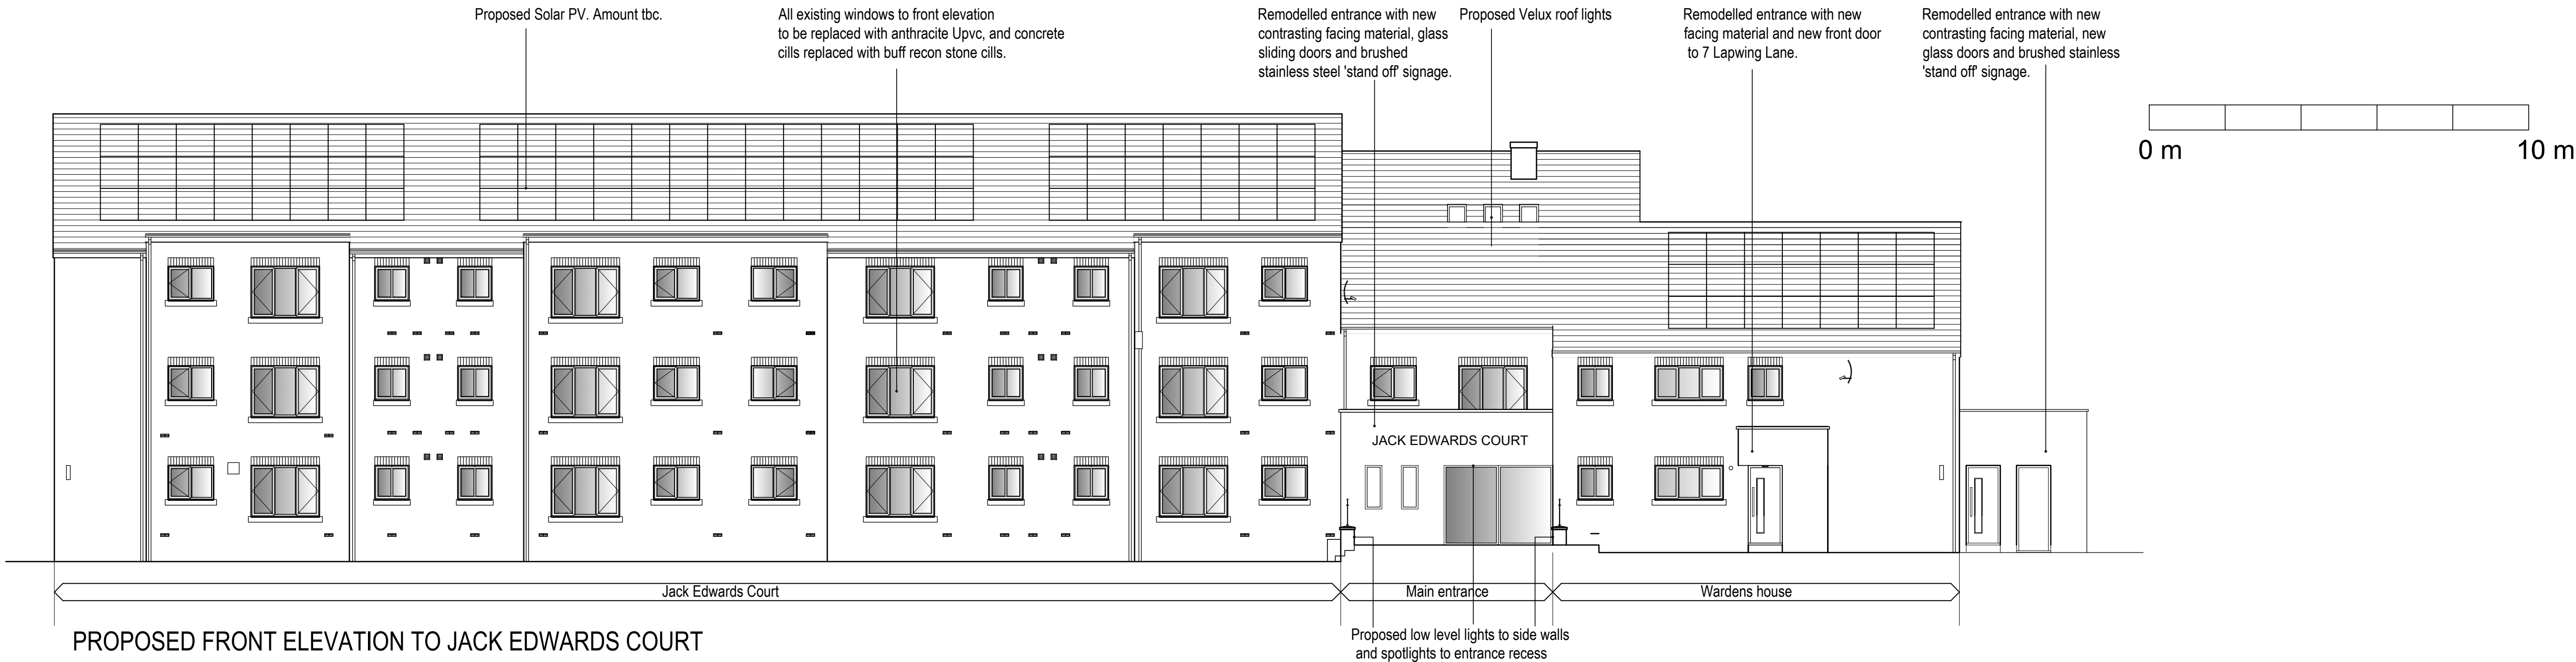


PROPOSED FRONT ELEVATION TO JACK EDWARDS COURT




PROPOSED FRONT ELEVATION TO PANDORA STREET



PROPOSED REAR ELEVATION TO PANDORA STREET

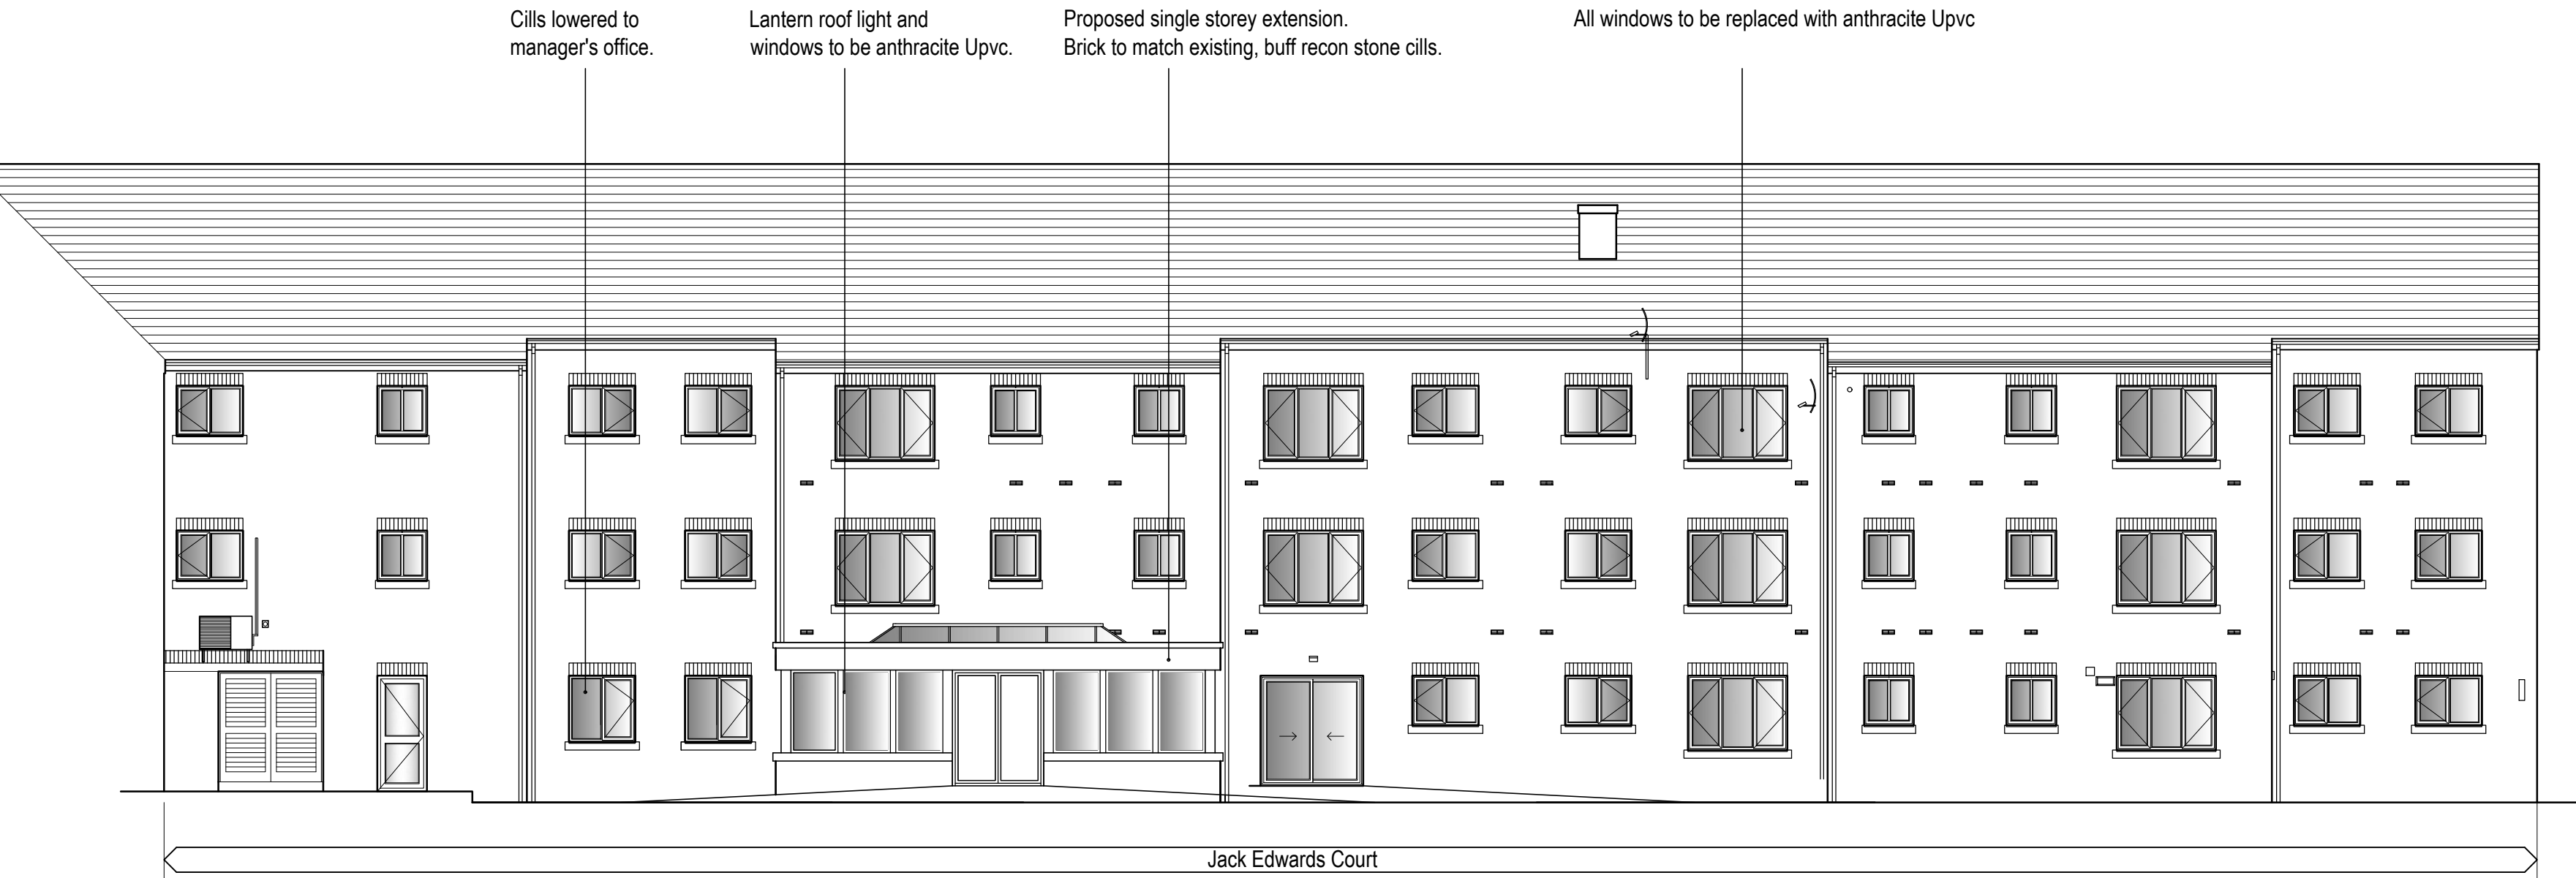

PROPOSED REAR ELEVATION TO JACK EDWARDS COURT

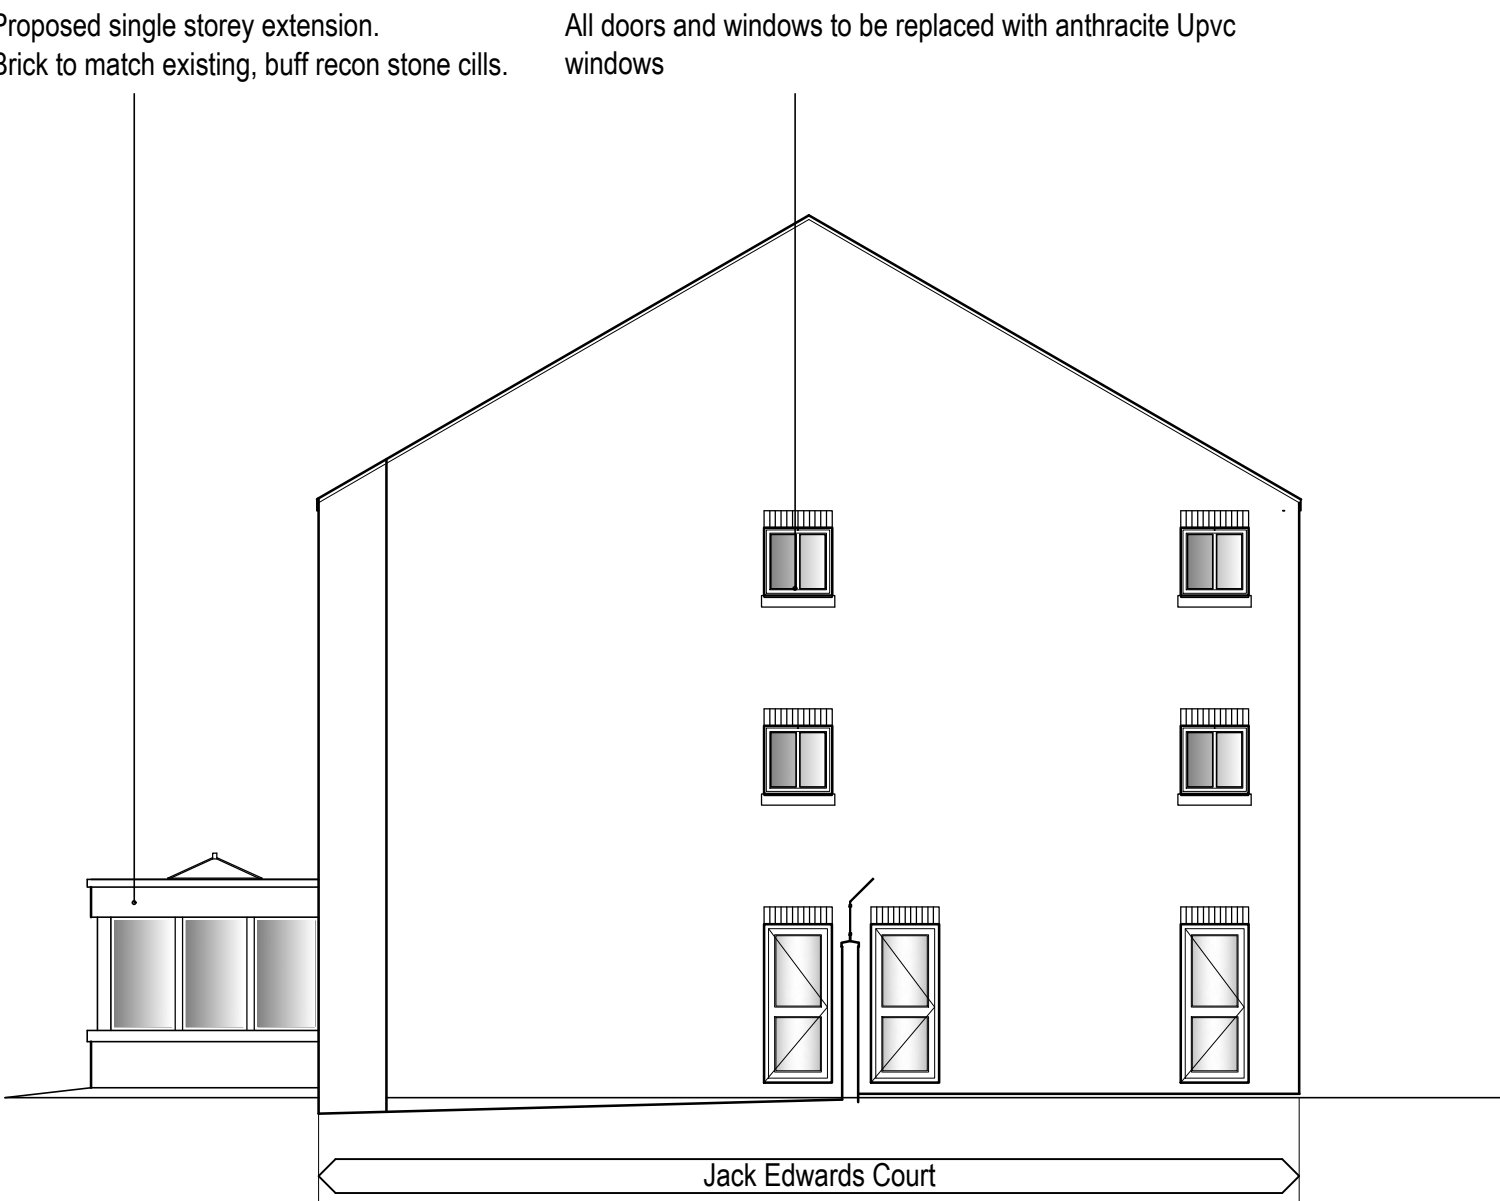

PROPOSED SIDE ELEVATION

| Rev | Date     | Description                |
|-----|----------|----------------------------|
| A   | 20.05.22 | Solar Panels added to roof |



Arcus Consulting LLP  
Wakefield 0192 466 9000  
Liverpool 0151 708 1080  
info@arcus-uk.com

Manchester 0161 905 3222  
Newcastle 0191 272 5781  
www.arcus-uk.com

London 0208 8742 2512  
Rugby 01788 297 127

Client  
MOSSCARE ST VINCENTS

Project  
JACK EDWARDS COURT  
DIDSBURY

Title  
PROPOSED SITE PLAN

| Scale      | Date       | Stage |
|------------|------------|-------|
| 1:100 @ A1 | 09.12.21   | -     |
| Job No     | Drawing No | Rev   |
| 6756       | P-04       | A     |
| Drawn      | Approved   |       |
| SB         | SB         |       |

This drawing is the copyright of Arcus. Contractors must check all dimensions on site. Do not scale the drawings. Only figured dimensions are to be worked to.