


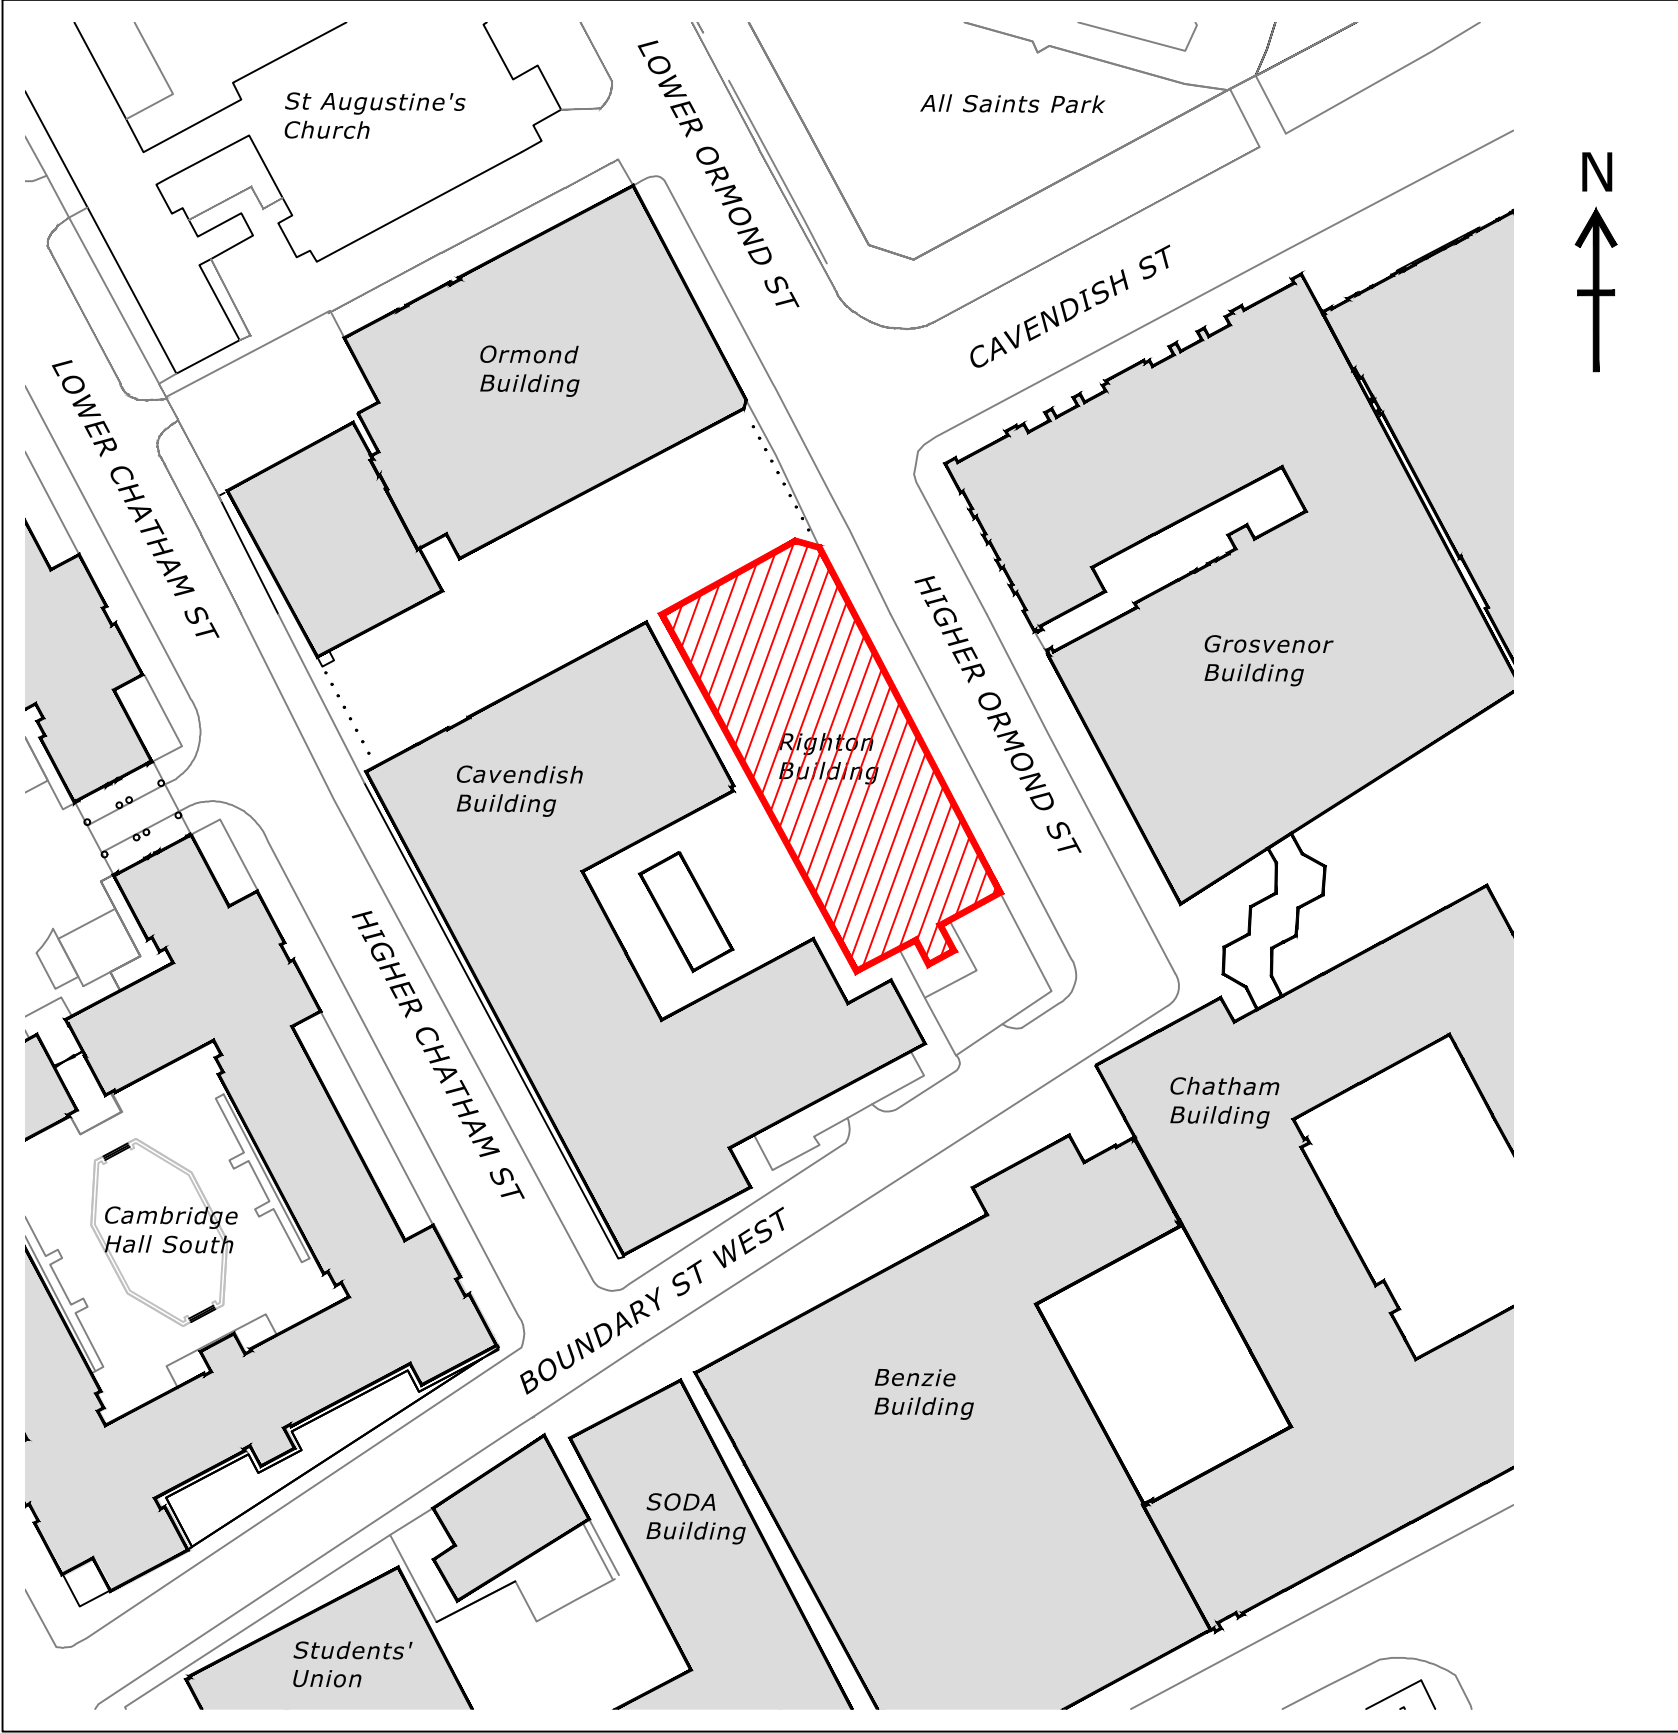

Righton Building Location

(scale 1:1250)

Building address:

Manchester Metropolitan University
Cavendish Street
Manchester
M15 6BG



Rev.	Description	Check	Drawn	Date	Rev.	Description	Check	Drawn	Date
00					00				
00					00				
00					00				
00					00				

Notes:

Site:
All Saints Campus
Property:
Righton

Title:
01_Location & Site Plan
Filename:
Righton Boiler Replacement

Drawn:
CAS

Scale:
1:1250 @ A4

Date:
May 2022

Project No.:
00300

Revision:
-