


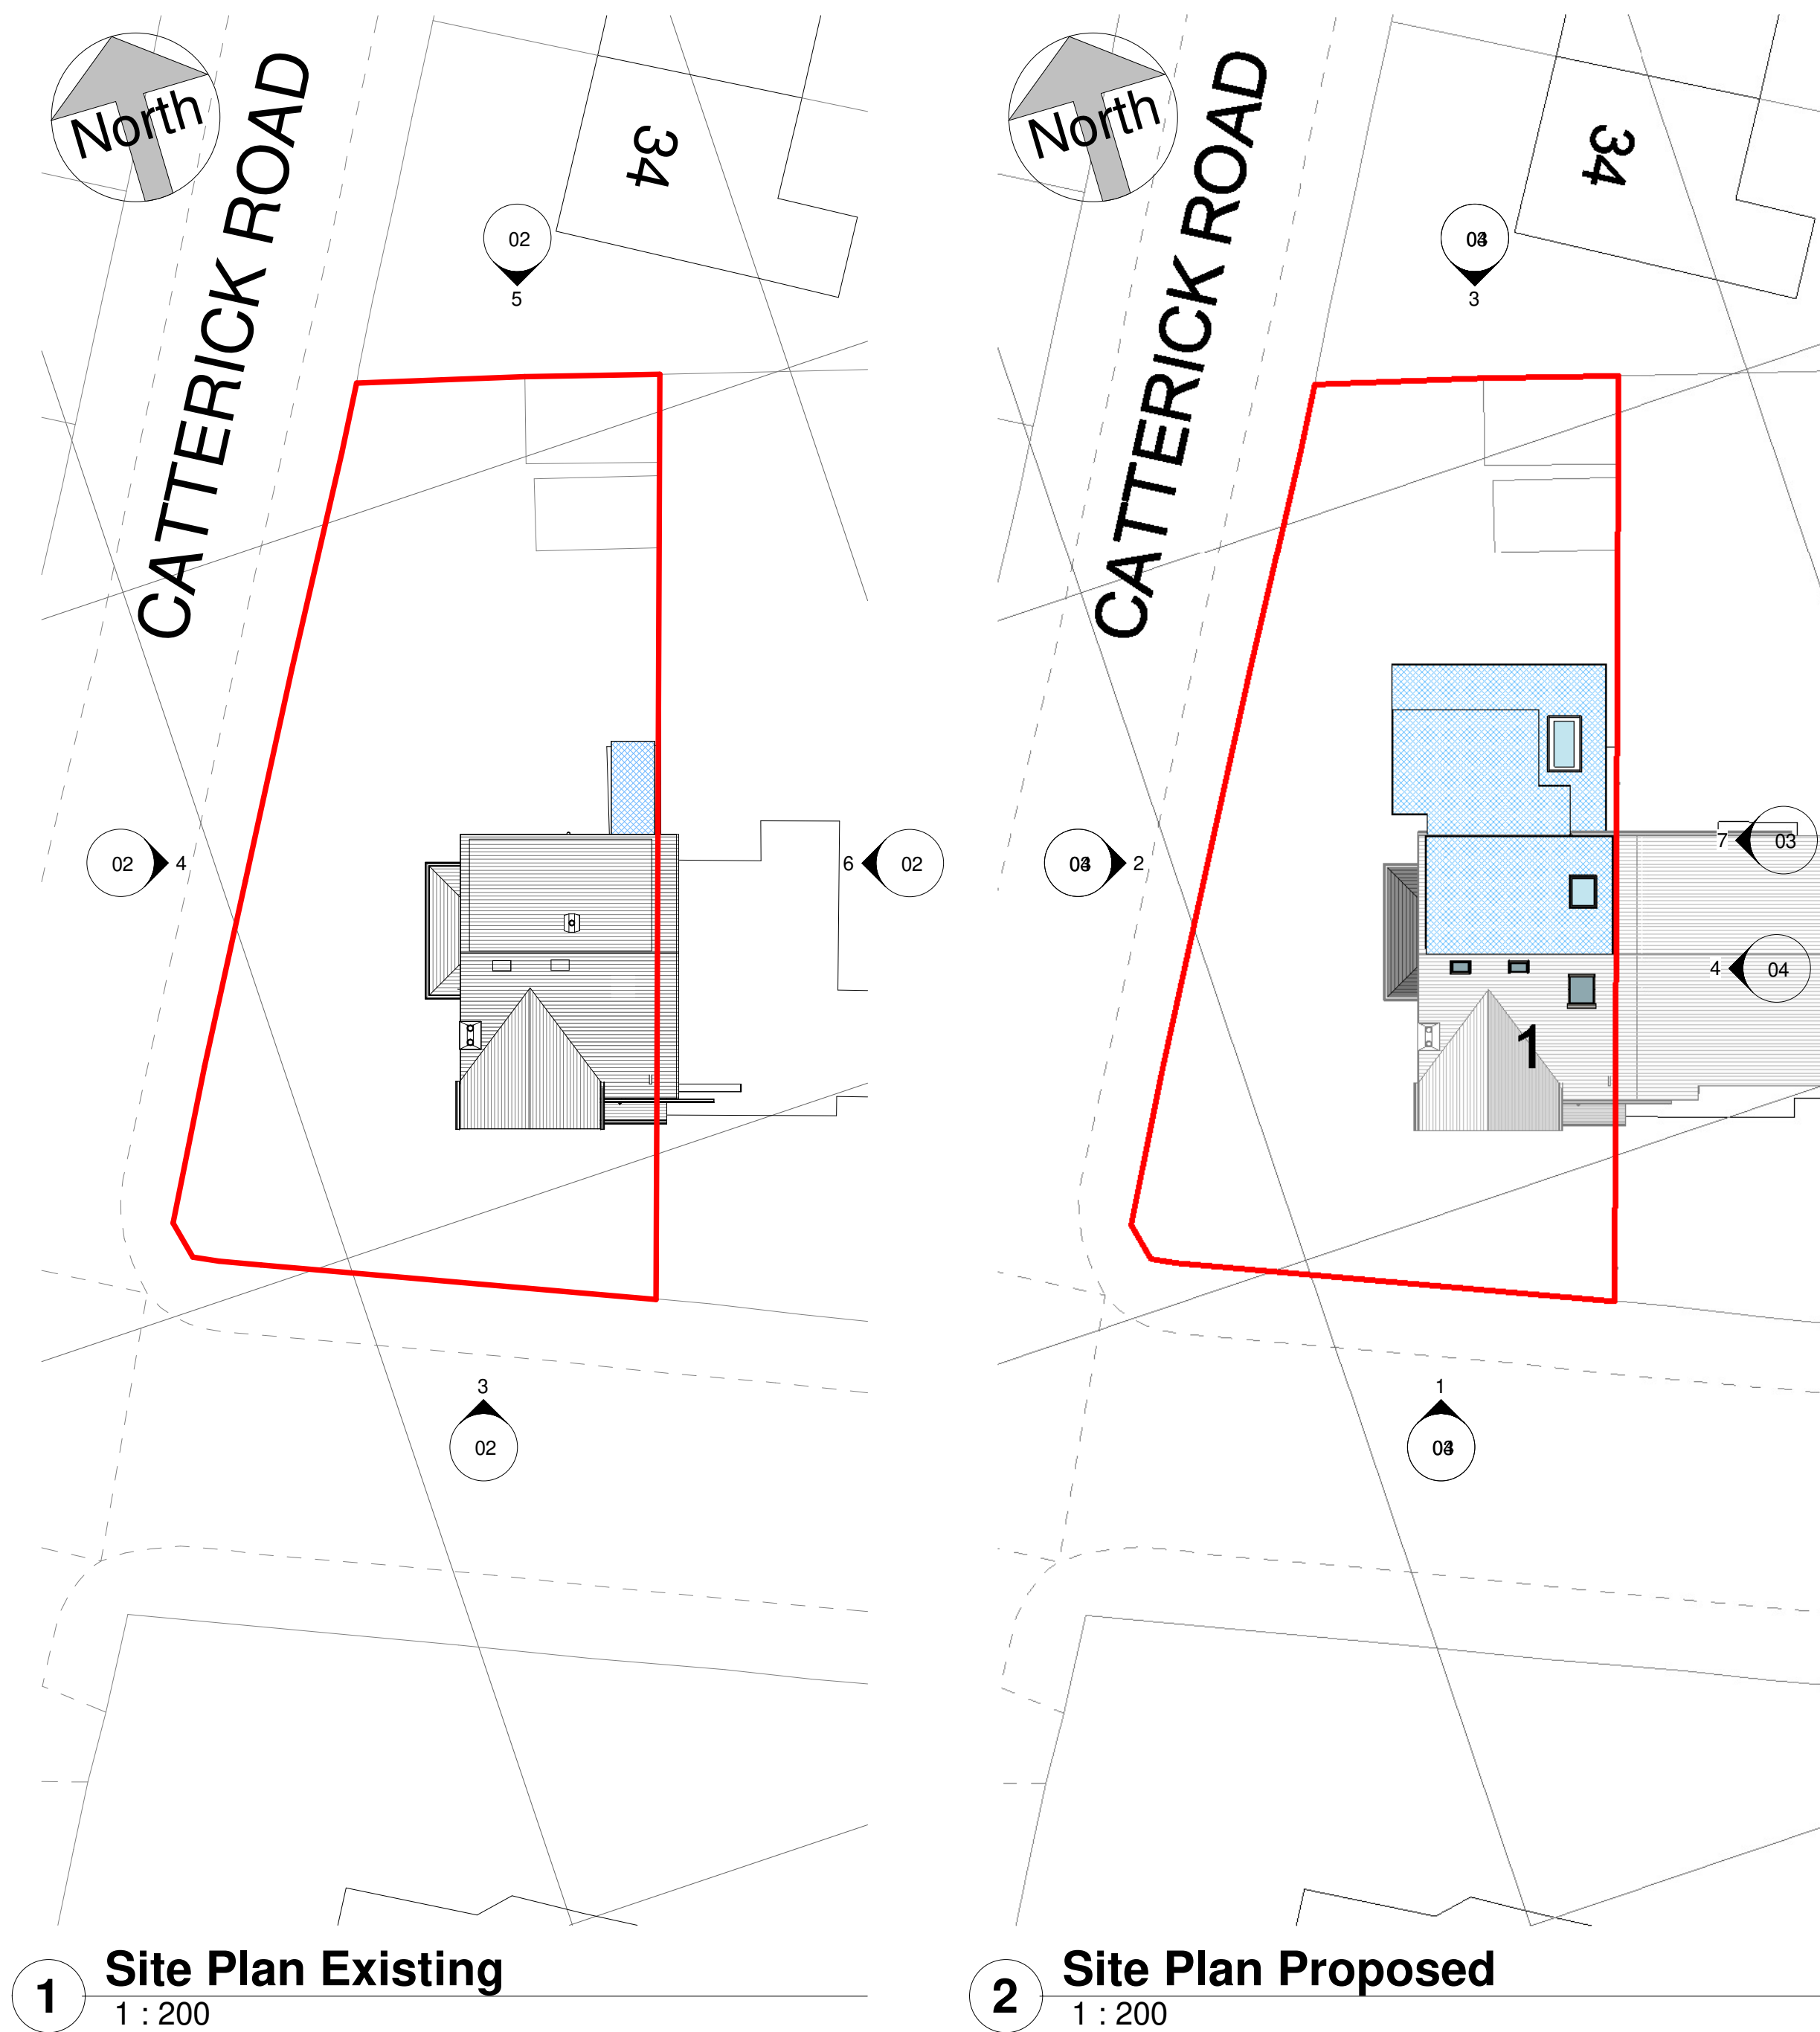

All Dimensions to be checked on site
Work must not be commenced until planning permission (where applicable) and building regulations approval is received. Any works carried out before receipt of the permissions is "entirely at clients' own risk"
It is the responsibility of the client to verify the accuracy of the boundry shown on the Site plan.

Rev	Description	Date
D	Annotation Revisions	08/11/21
E	Minor revisions	29/07/22
F	Minor revisions	01/08/22
G	Minor revisions	08/08/22

Architectural SOLUTIONS

Architectural Solutions Limited
Maxron House - Green Lane - Romiley - SK6 3JQ
0161 494 9646 - 07823 322338
email - asmarple@gmail.com
www.architecturalsolutionsltd.co.uk


PROJECT ADDRESS
1 Willow Way,
Didsbury,
Manchester,
M20 6JT

PROJECT
House Extension

TITLE
Site Plan & 3d Views

CLIENT
G. Kuester & M. Rieper

DRAWN BY MJH	CHECKED BY AS	DATE 30/09/21
SCALE (@ A1) As indicated		PROJECT NUMBER 2809
DRAWING NUMBER 01		REV G

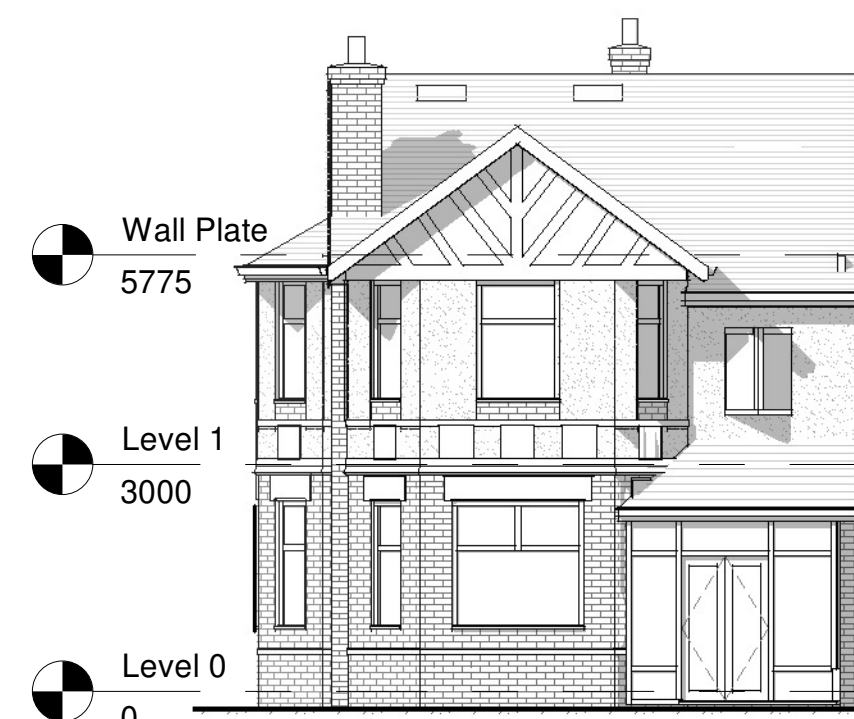


3 Front Existing
1 : 100




4 Side 1 Existing
1 : 100




5 Rear Existing
1 : 100

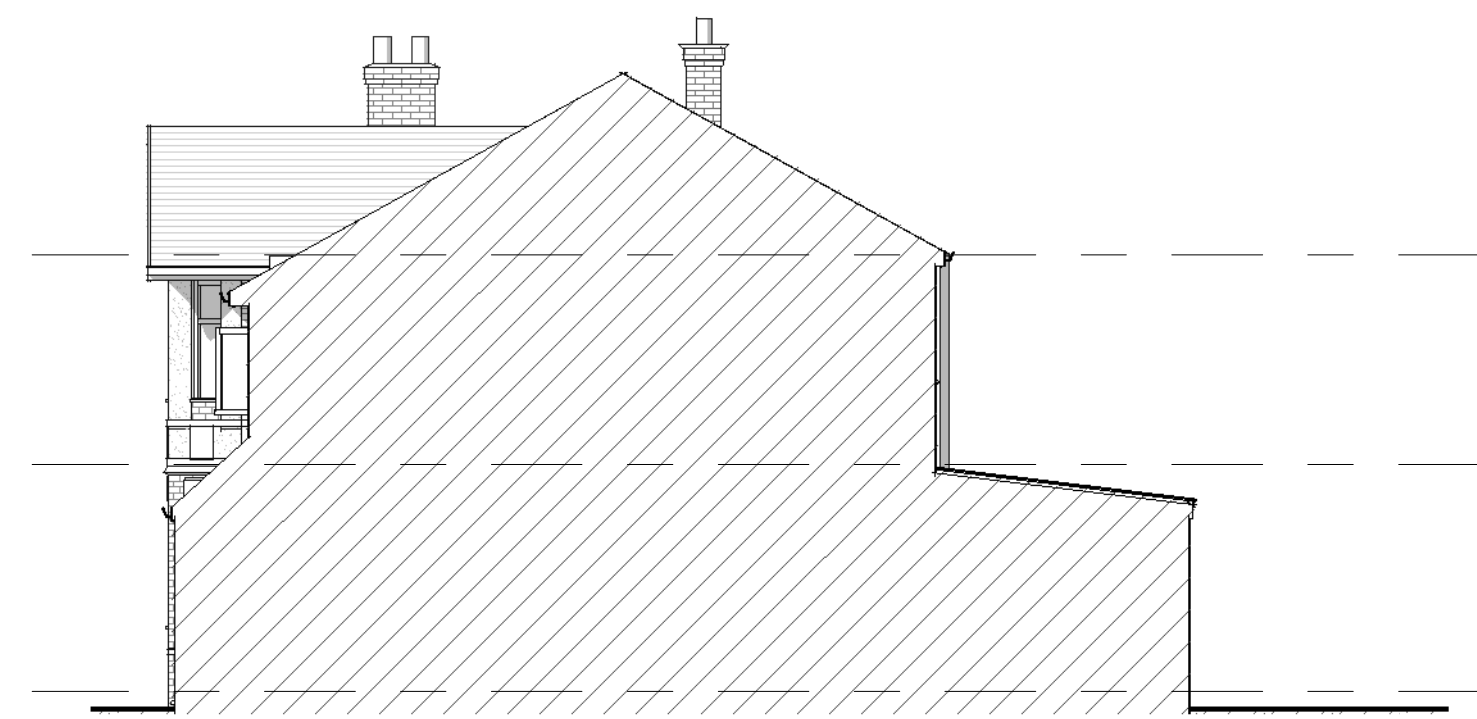

6 Side 2 Existing
1 : 100

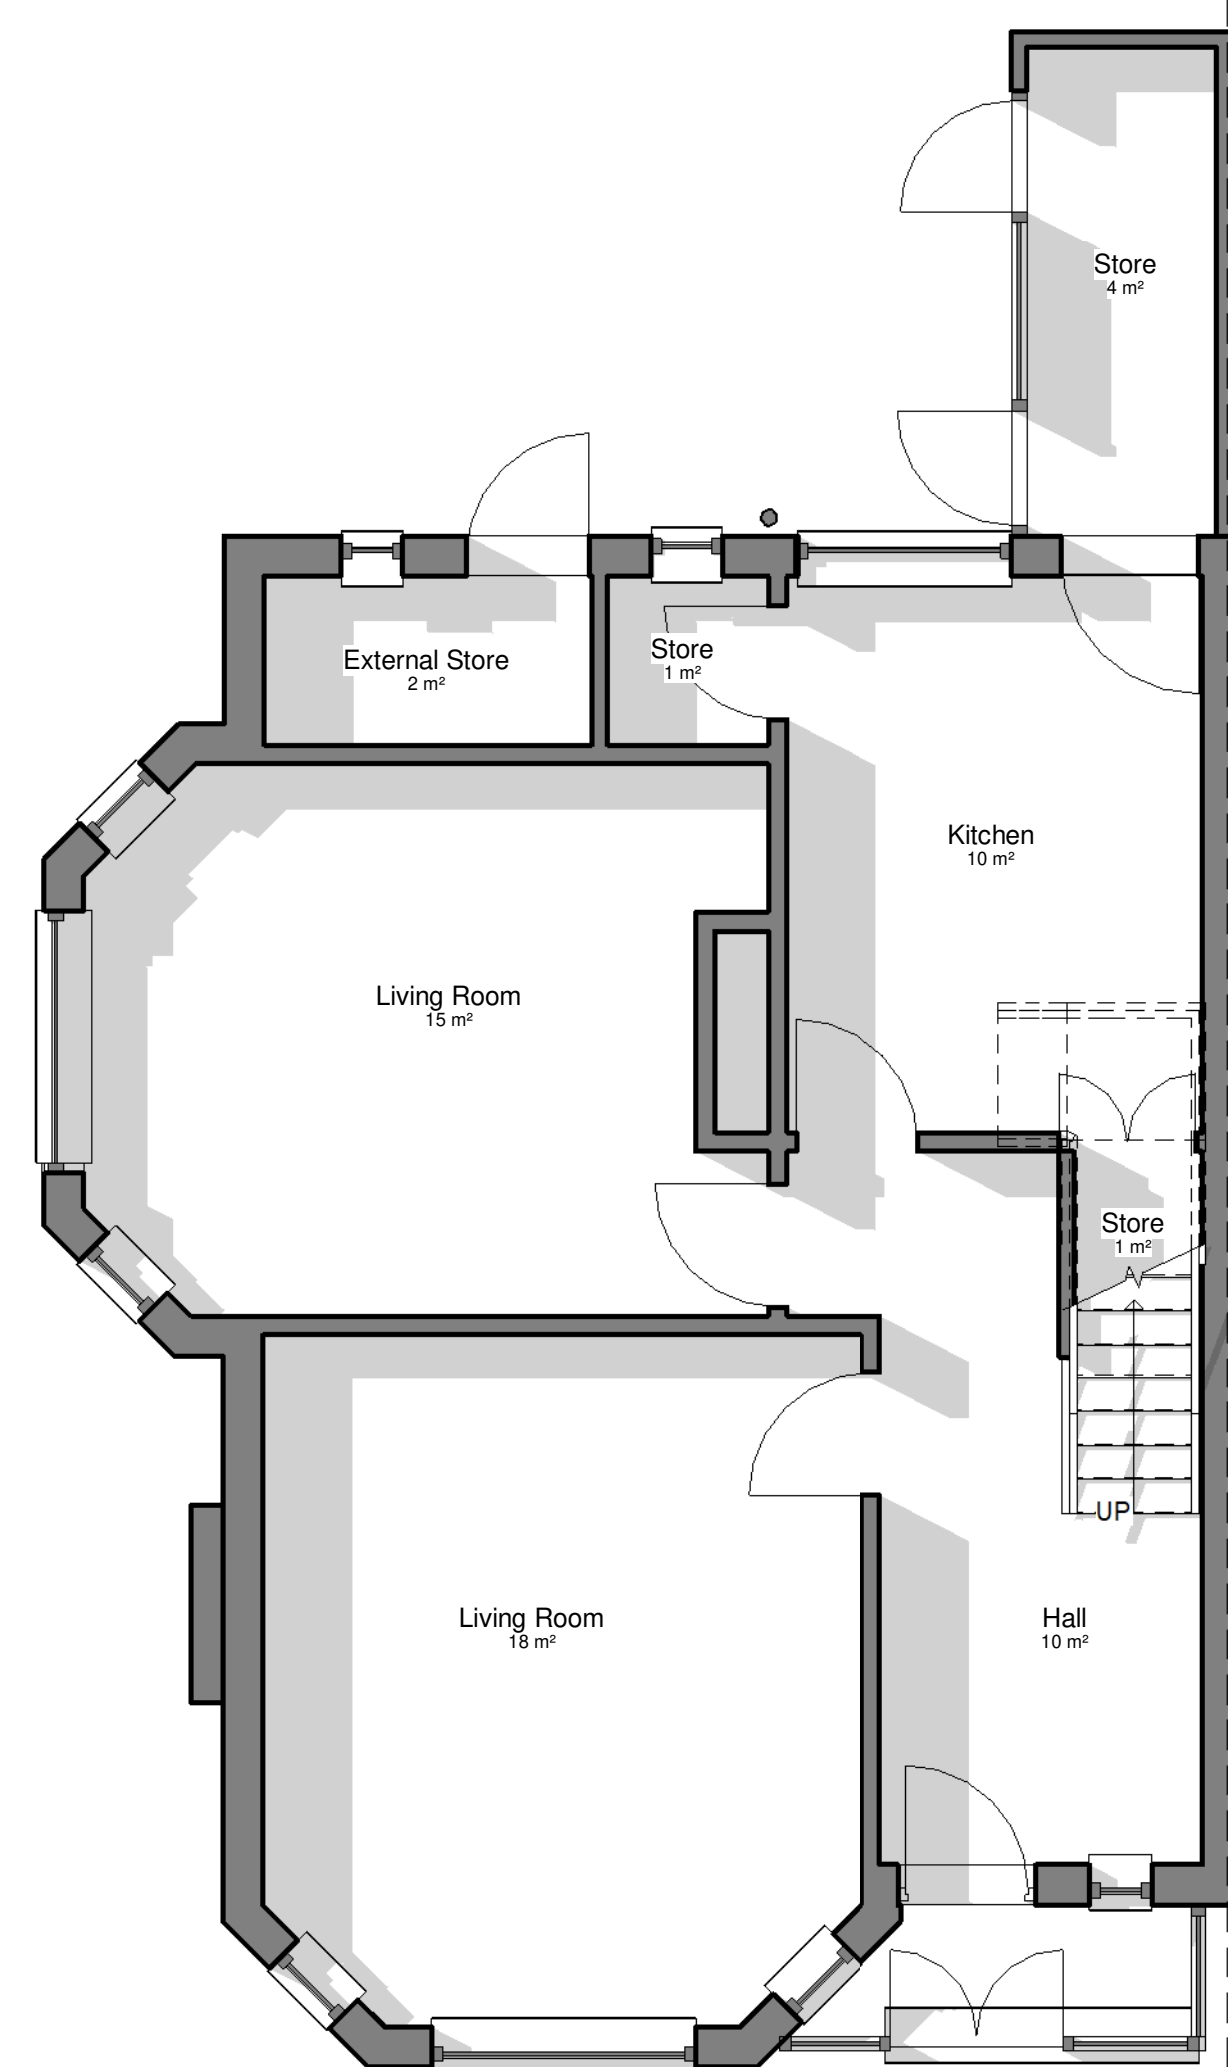

1 Level 0 Existing
1 : 50

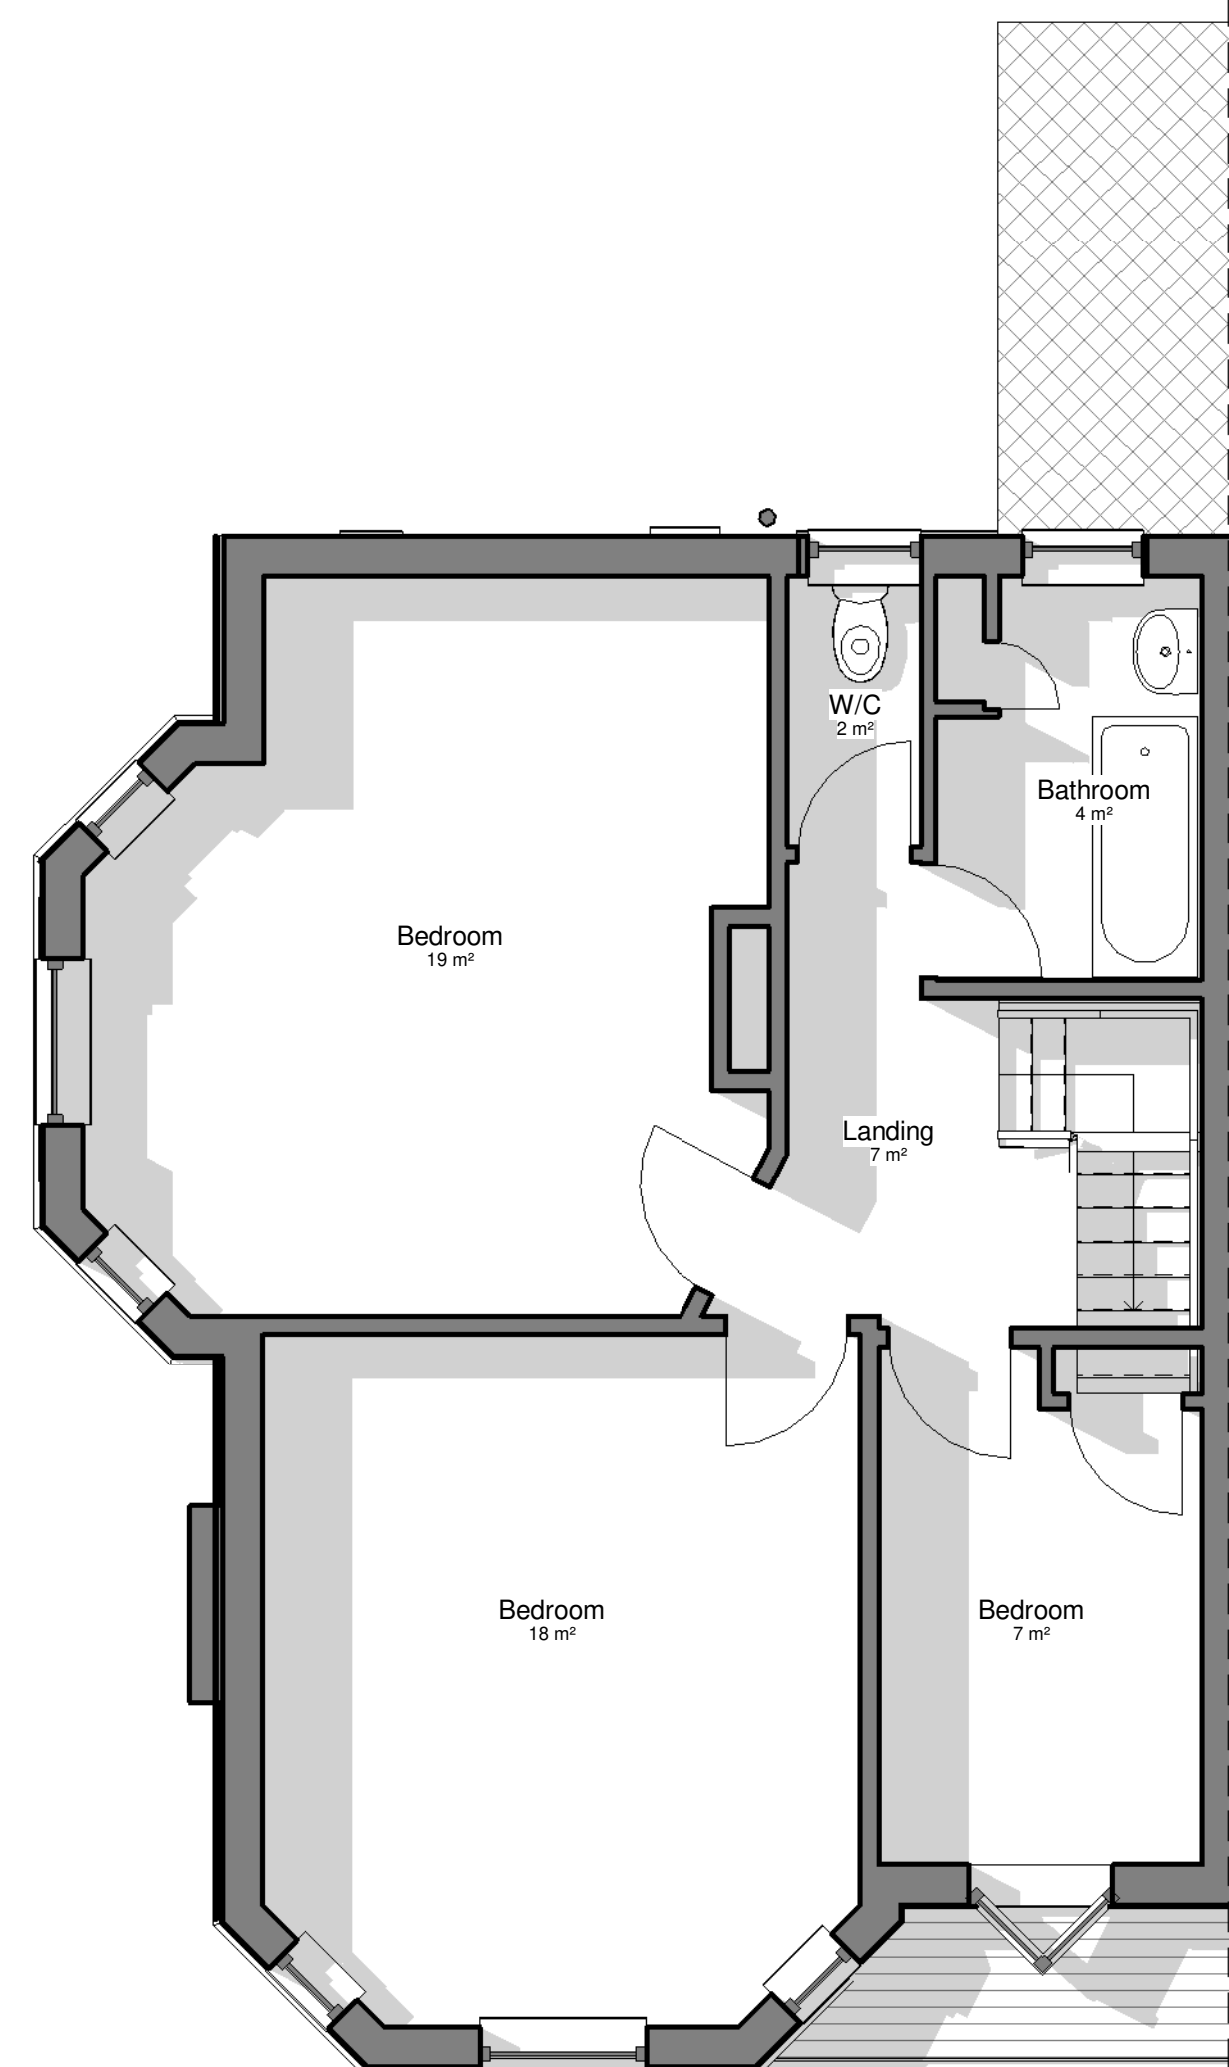


2 Level 1 Existing
1 : 50

0.5 0 0.5 1 1.5 2 2.5
SCALE 1:50 m

All Dimensions to be checked on site
Work must not be commenced until planning permission (where applicable) and building regulations approval is received. Any works carried out before receipt of the permissions is "entirely at clients' own risk"
It is the responsibility of the client to verify the accuracy of the boundry shown on the Site plan.

Rev	Description	Date
A	Annotation Revisions	08/11/21

Architectural SOLUTIONS

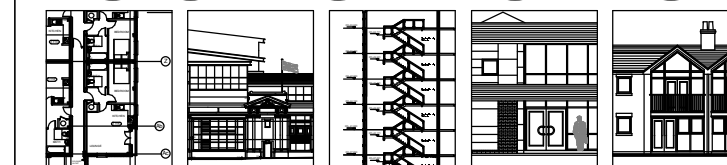

Architectural Solutions Limited
Maxron House - Green Lane - Romiley - SK6 3JQ
0161 494 9646 - 07823 322338
email - asmarple@gmail.com
www.architecturalsolutionsltd.co.uk

PROJECT ADDRESS
1 Willow Way,
Didsbury,
Manchester,
M20 6JT

PROJECT
House Extension





TITLE
Plans as Existing

CLIENT
G. Kuester & M. Rieper

DRAWN BY MJH
CHECKED BY AS
DATE 30/09/21

SCALE (@ A1) As indicated
PROJECT NUMBER 2809

DRAWING NUMBER 02
REV A

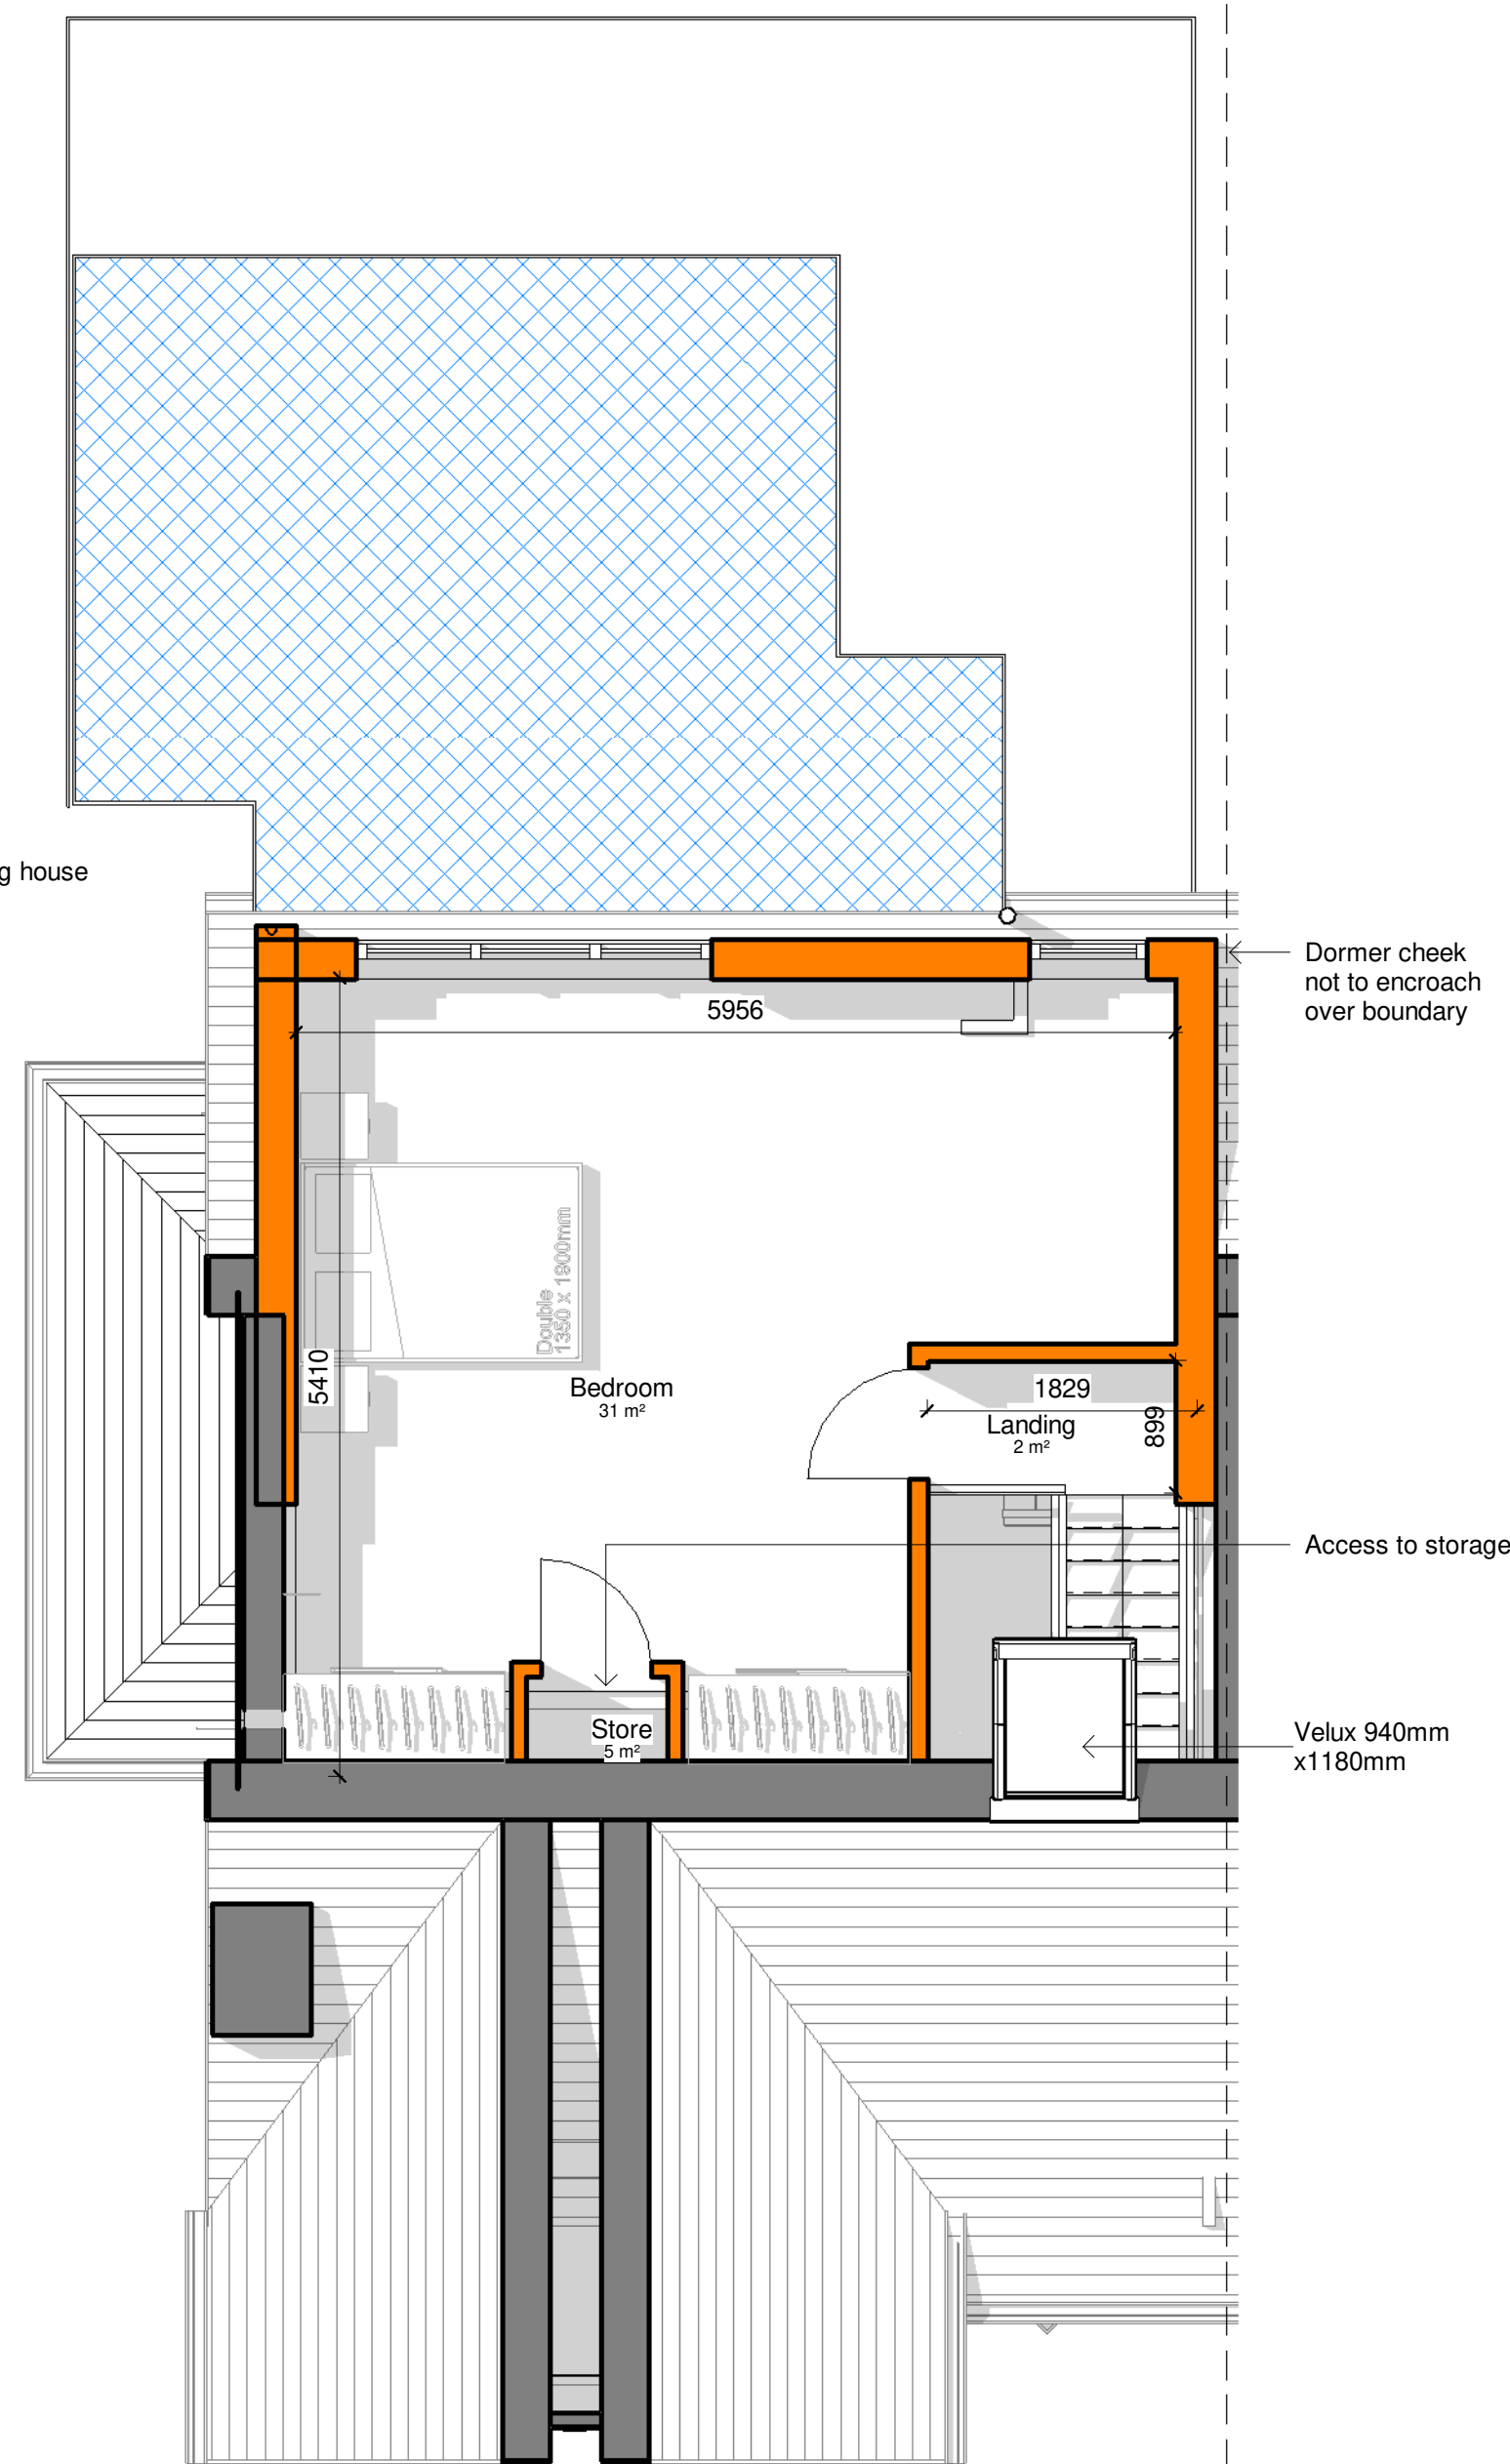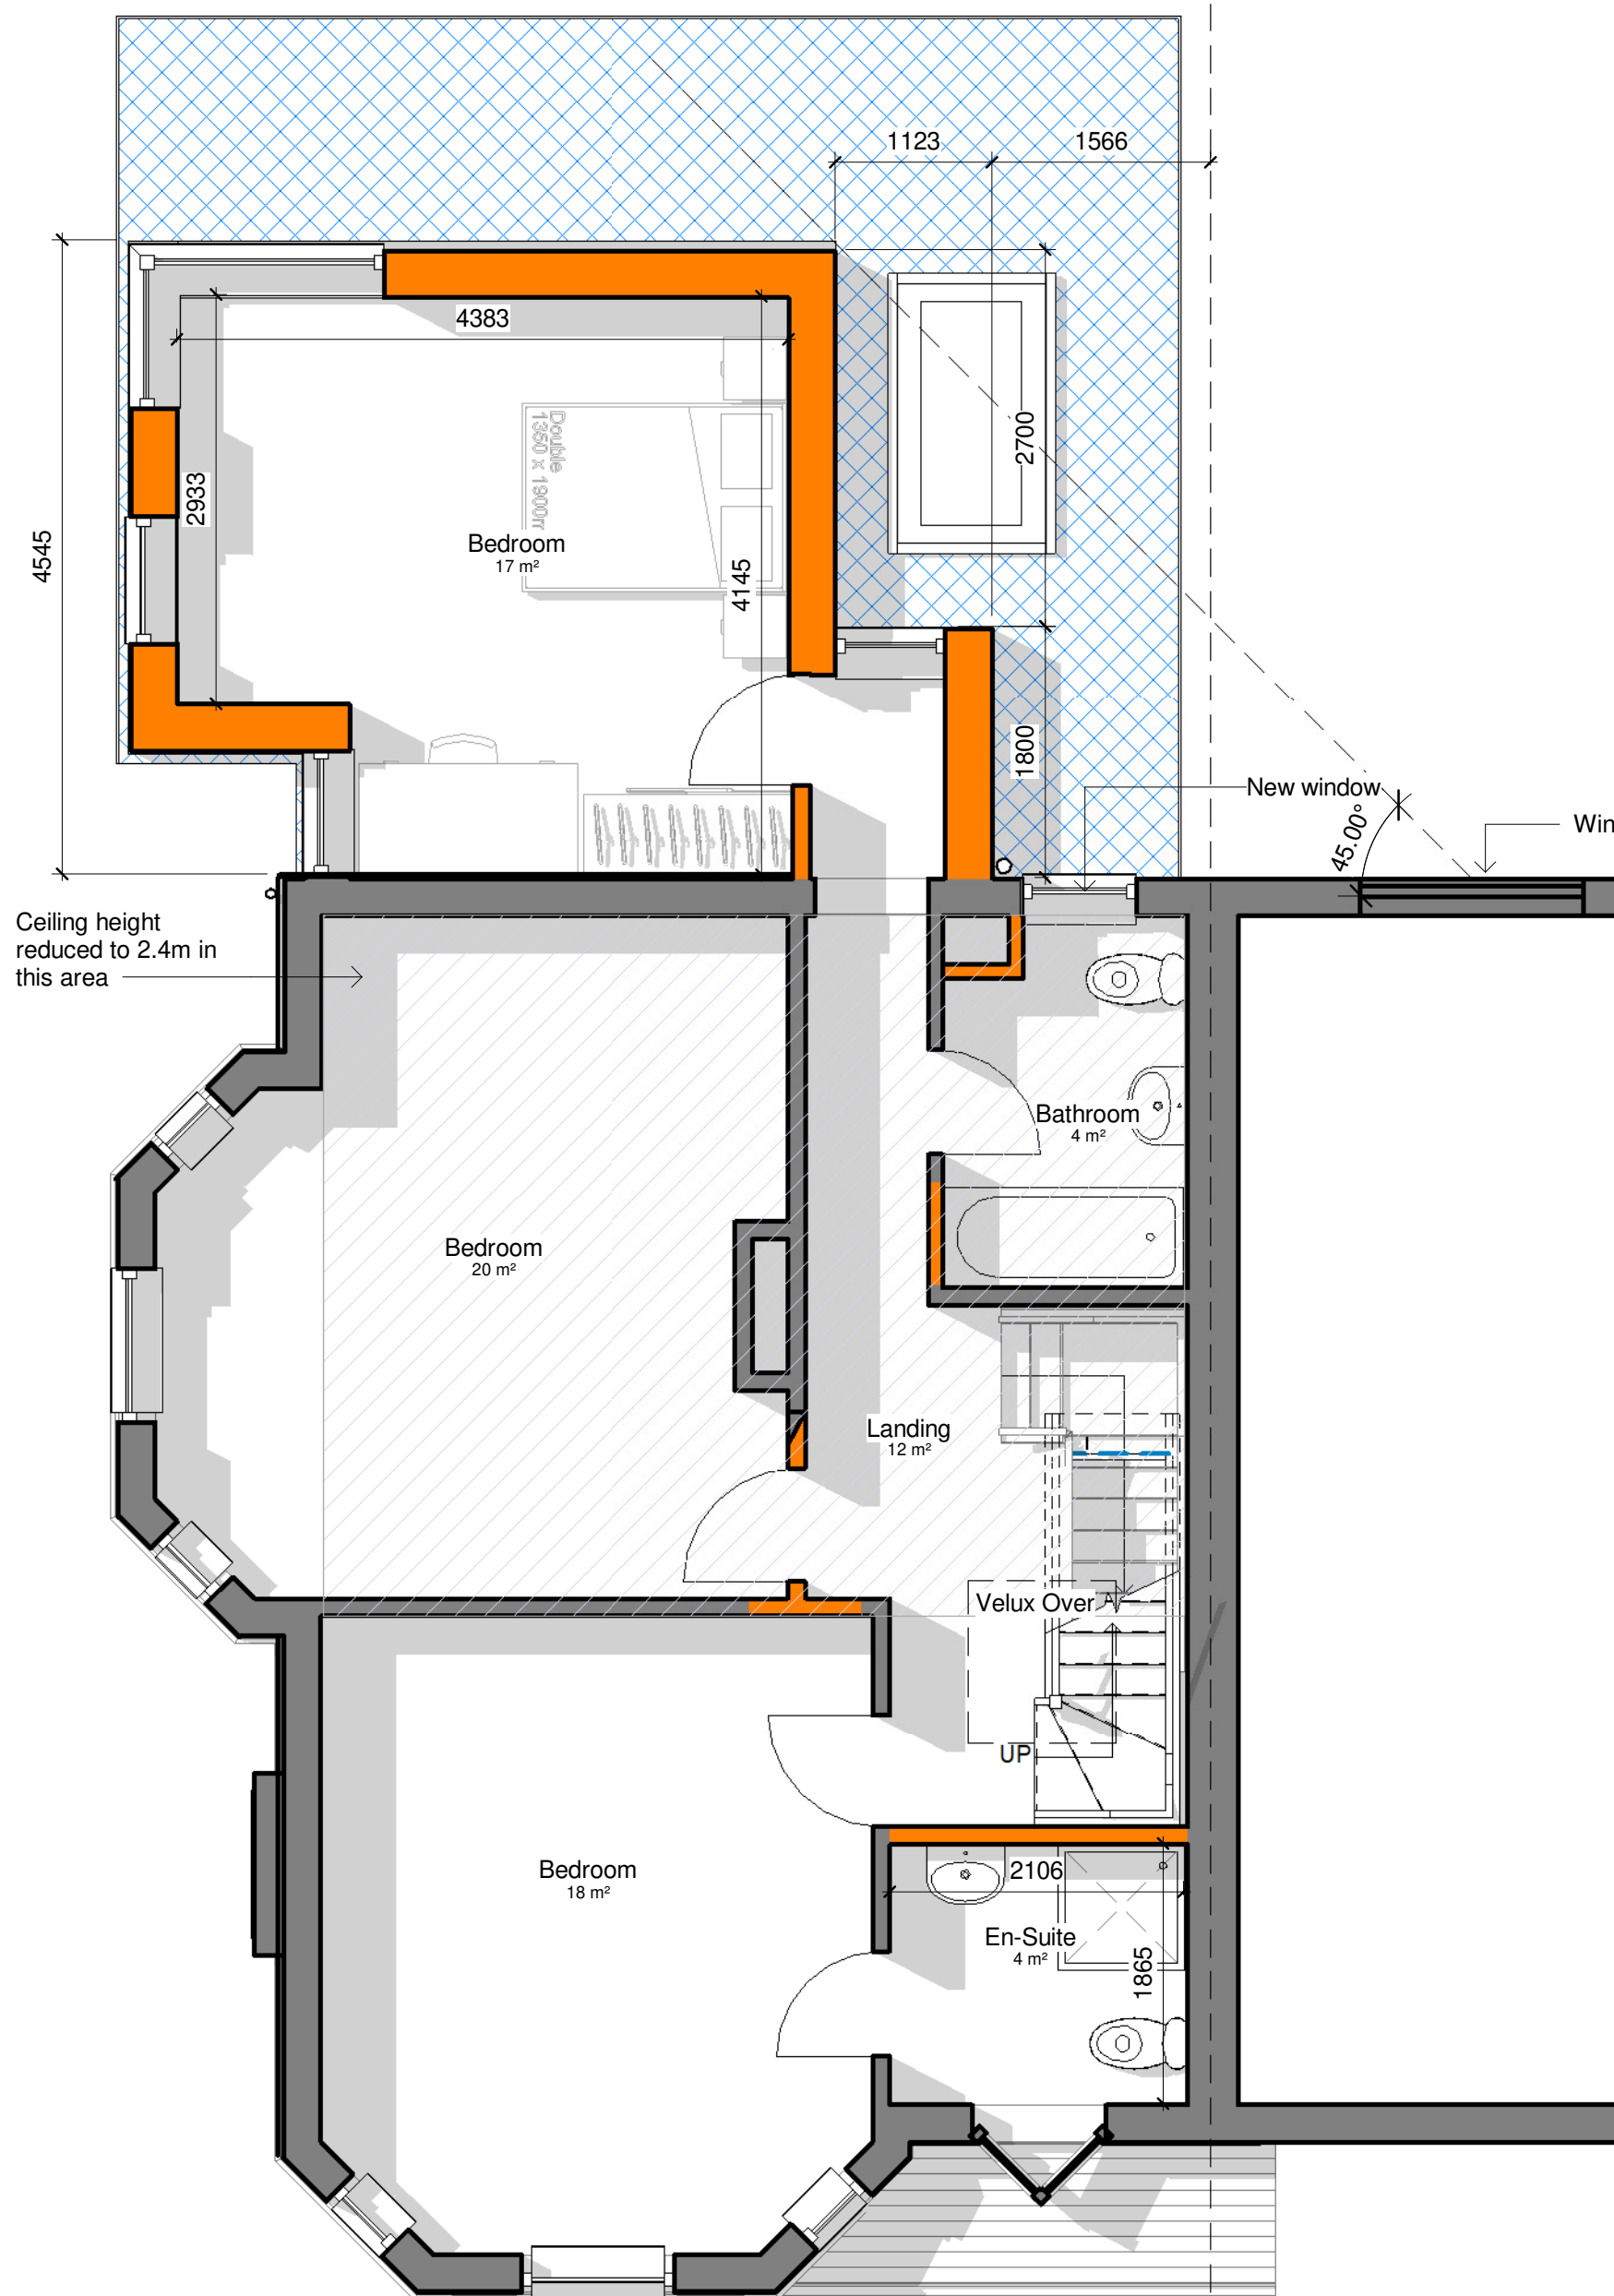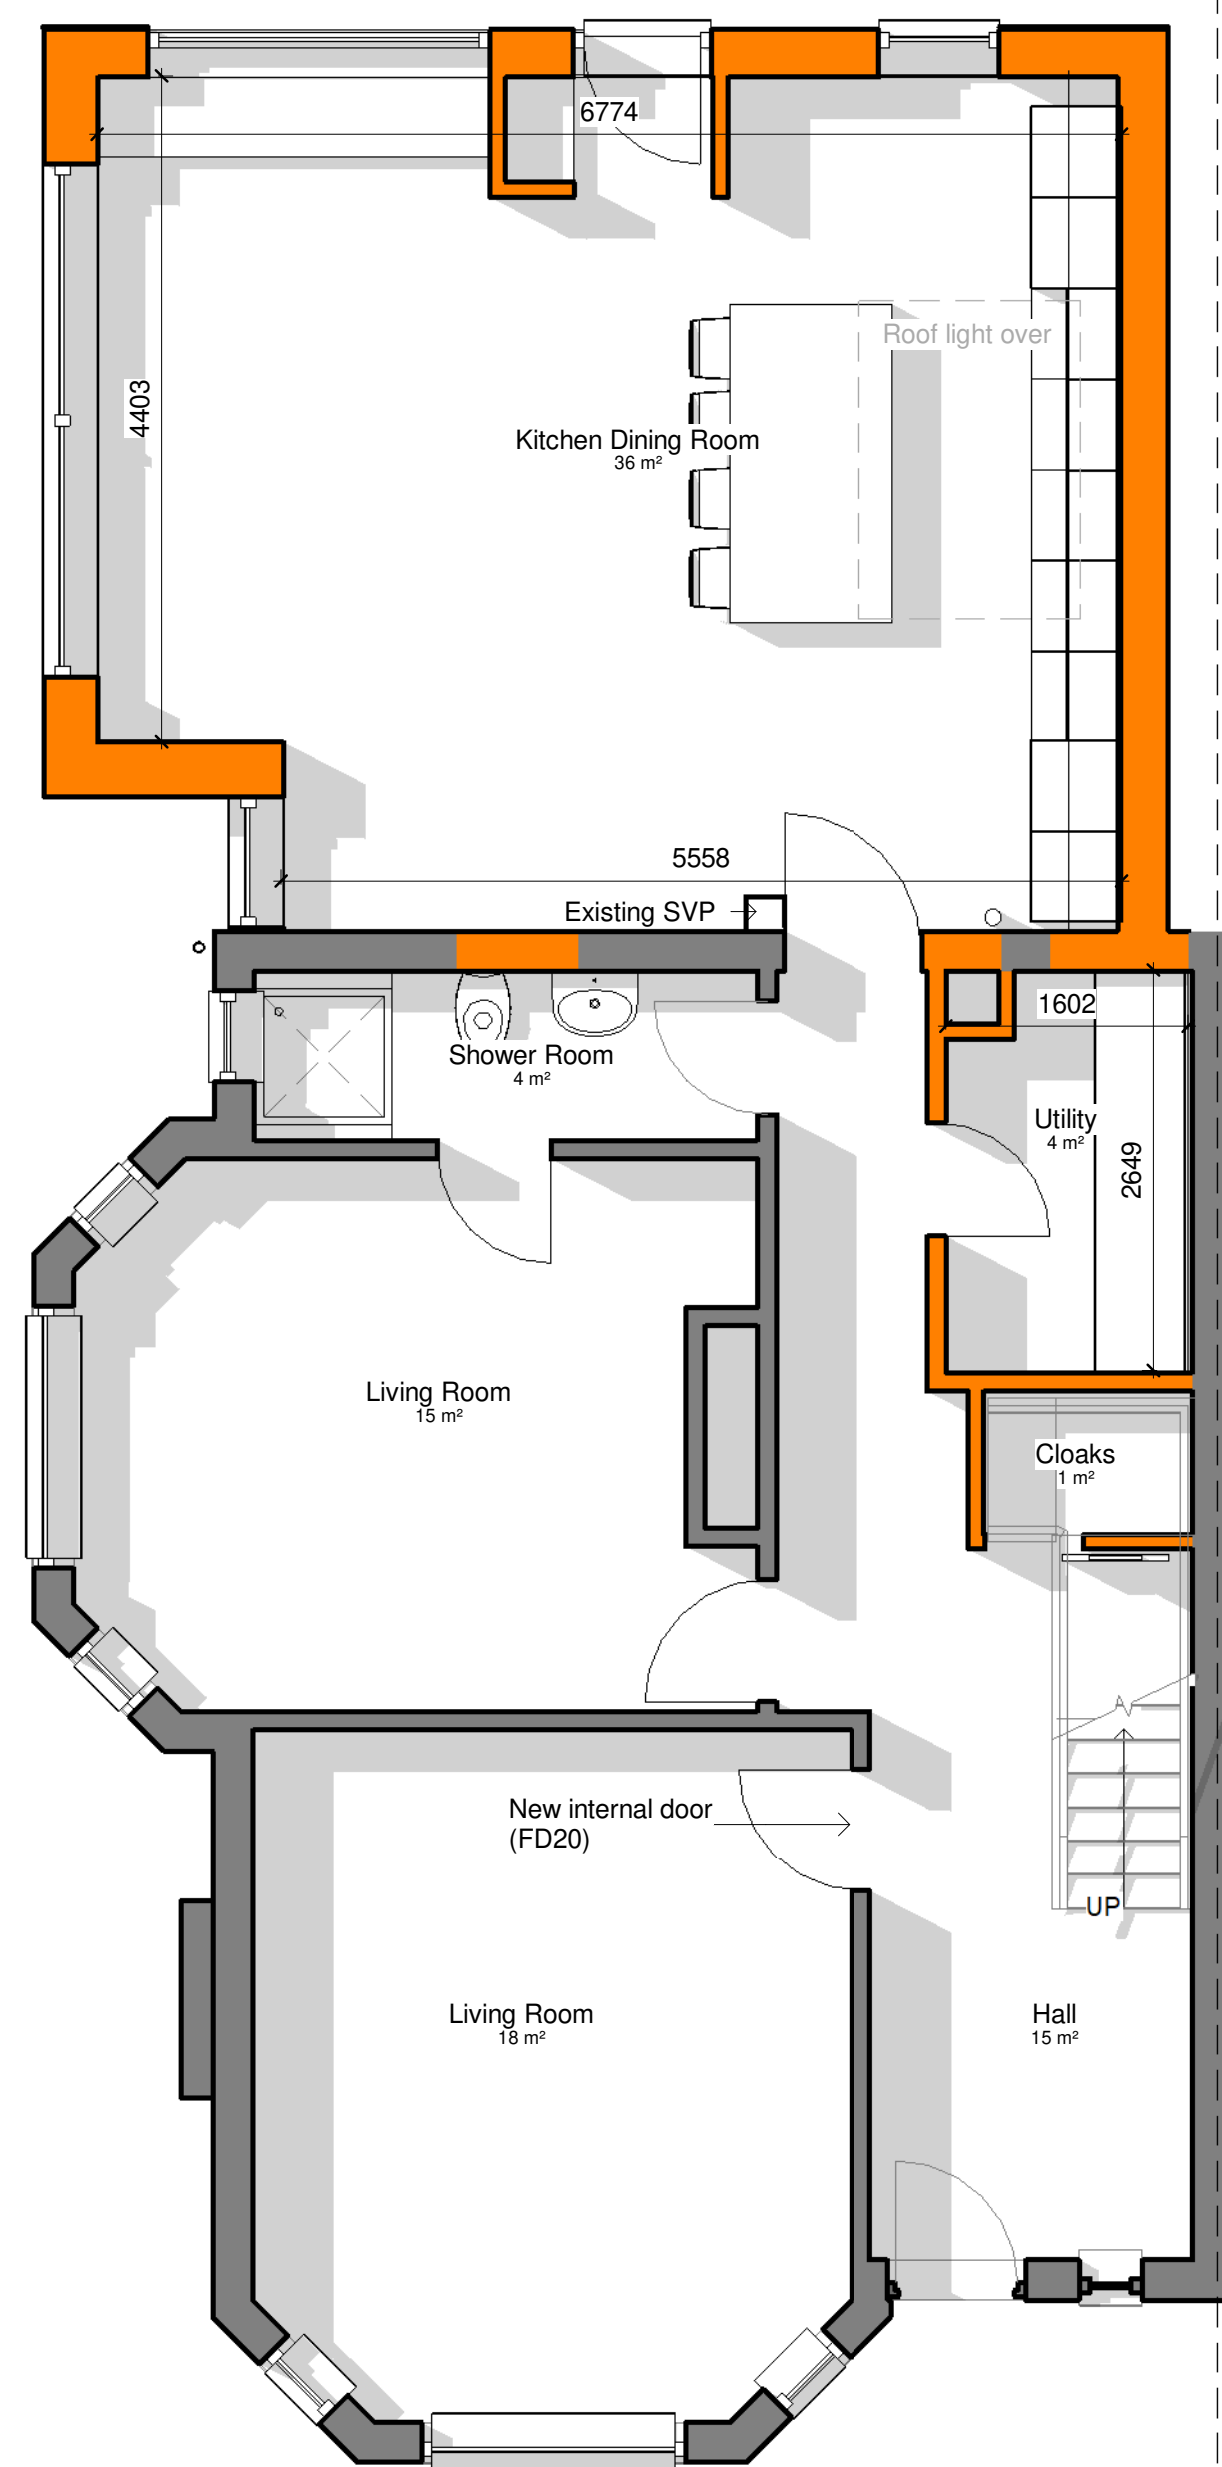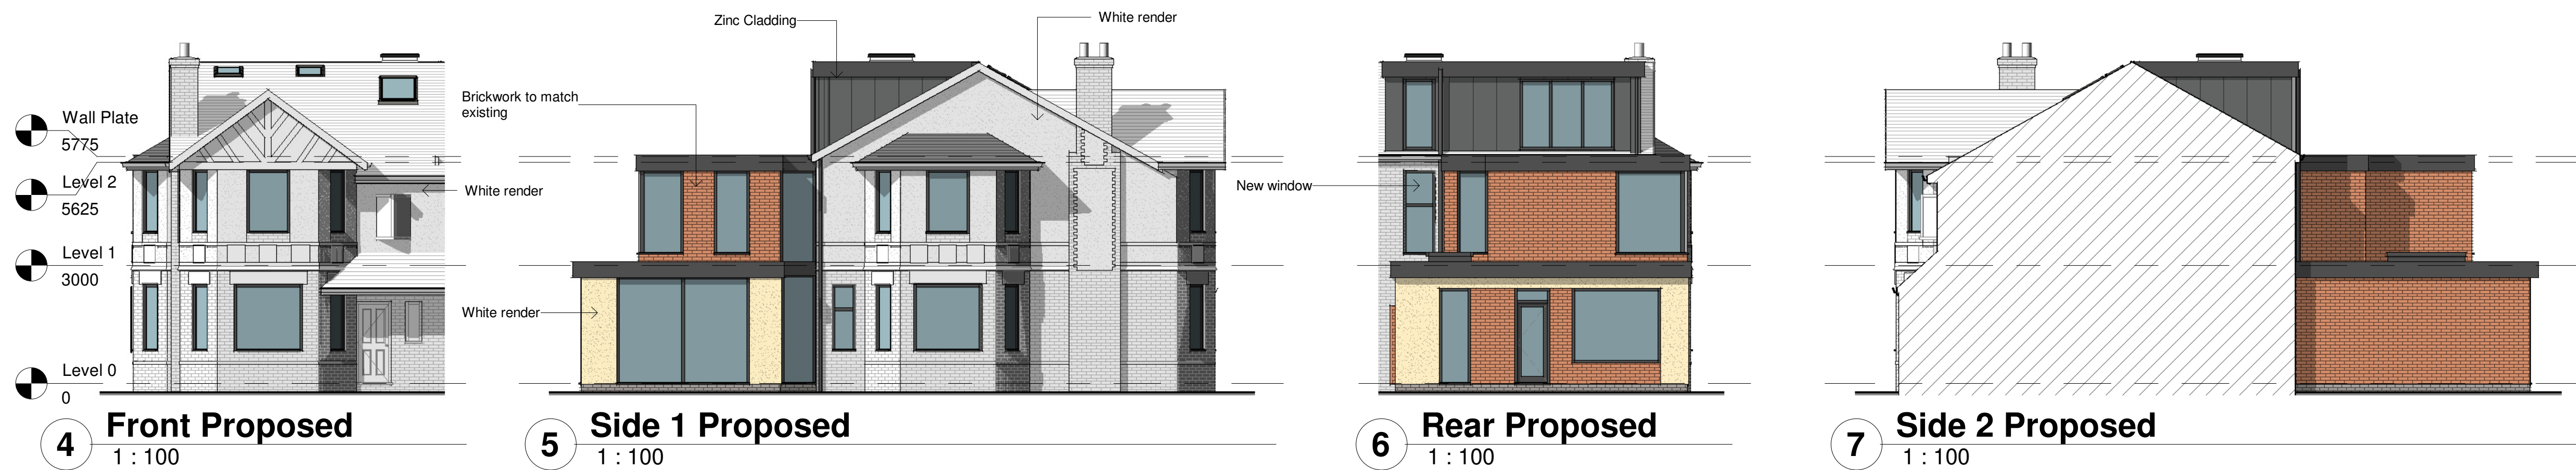


0.5 0 0.5 1 1.5 2 2.5
SCALE 1:50 m

All Dimensions to be checked on site
Work must not be commenced until planning permission (where applicable) and building regulations approval is received. Any works carried out before receipt of the permissions is "entirely at clients' own risk"
It is the responsibility of the client to verify the accuracy of the boundry shown on the Site plan.

Rev	Description	Date
G	Building regulations note changes	25/05/22
H	Minor revisions	29/07/22
I	Minor revisions	01/08/22
J	Minor revisions	08/08/22

Architectural SOLUTIONS

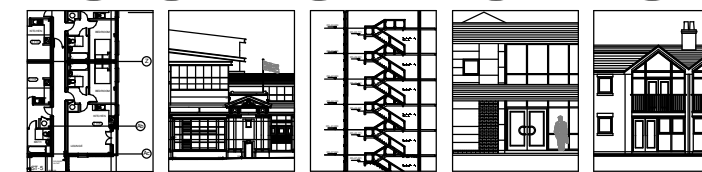

Architectural Solutions Limited
Maxron House - Green Lane - Romiley - SK6 3JQ
0161 494 9646 - 07823 322338
email - asmarple@gmail.com
www.architecturalsolutionsltd.co.uk

PROJECT ADDRESS
**1 Willow Way,
Didsbury,
Manchester,
M20 6JT**

PROJECT
House Extension

TITLE
Plans as Proposed

CLIENT
G. Kuester & M. Rieper

DRAWN BY MJH CHECKED BY AS DATE 30/09/21

SCALE (@ A1) As indicated PROJECT NUMBER 2809

DRAWING NUMBER 03 REV J