




All dimensions are to be checked on site.
All dimensions are in millimetres.
All Discrepancies are to be reported to the architect immediately.
Drawings marked "planning" or "design" are not to be used for construction purposes.
Drawing is to be read with the schedule of work / specification if applicable
This drawing is Copyright of 1st Architects Ltd.

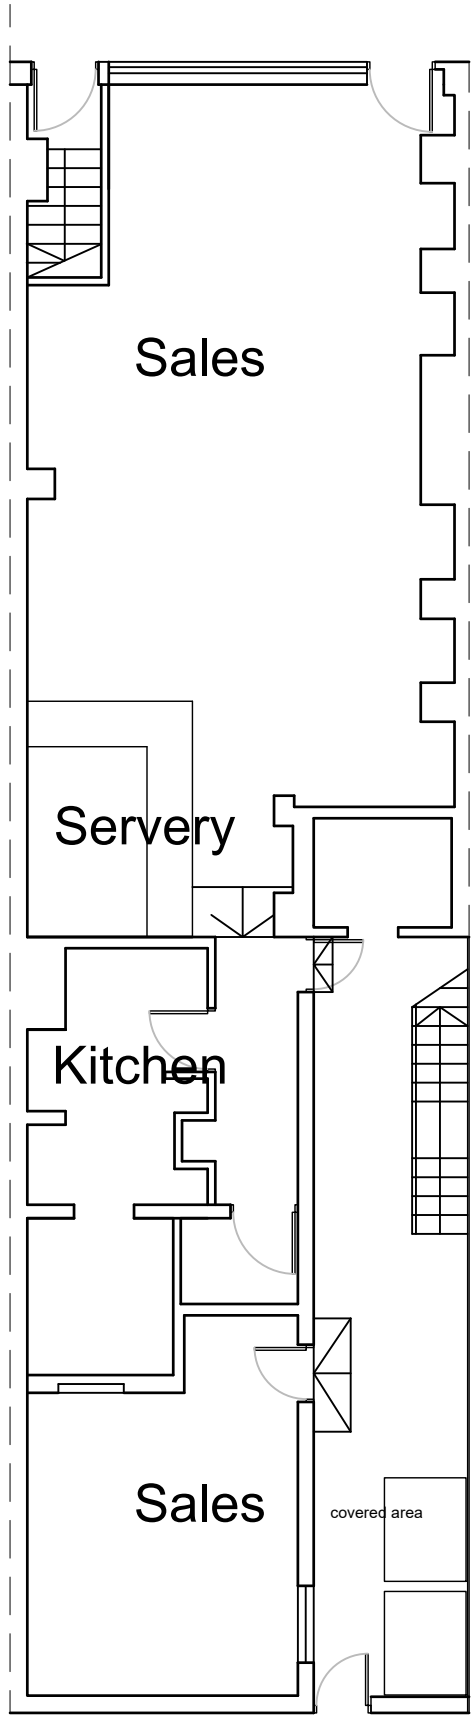

Ground Floor Plan

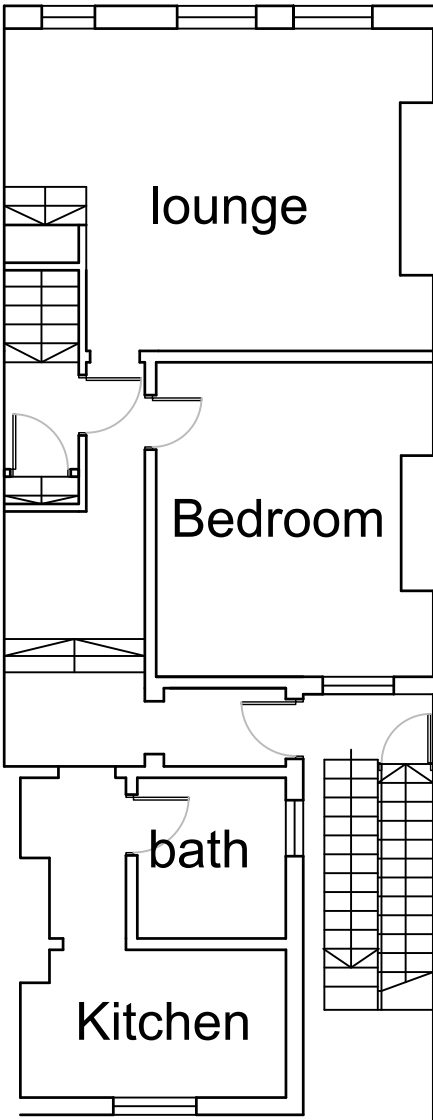

First Floor Plan

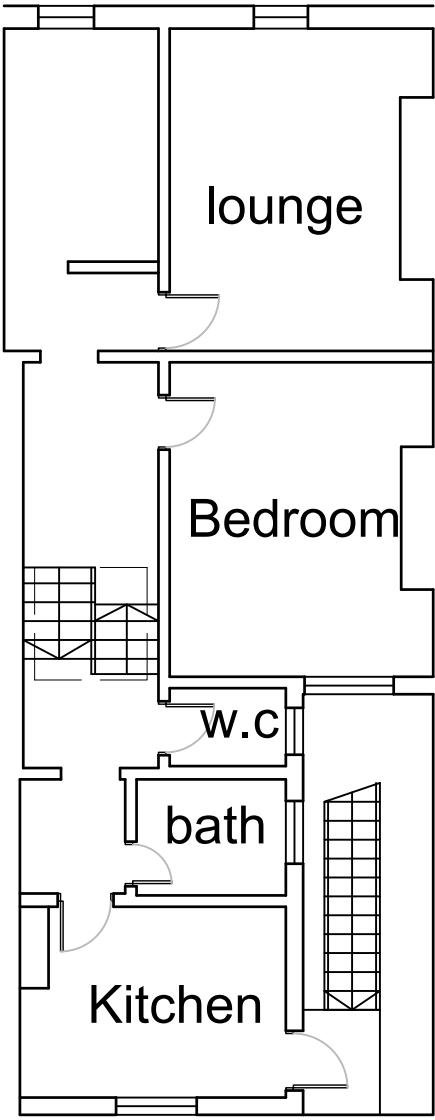

Second Floor Plan

Scale Bar 1:100



REVISION DESCRIPTION		REV	DATE	BY
..\Admin\Drawing sheets\Drawing Sheets\Dwg Logo_Bl.k.jpg				
1st Architects, 1 Cranleigh Avenue, Stockport, Cheshire SK4 3PZ T:07581056056 E:phil.holmes@1st-architects.com www.manchester.1st-architects.com				
CLIENT F Keset & B Kahsay	SCALE 1:100 @ A3			
PROJECT 113 PRINCESS ROAD	DATE JAN 2021			
	BY CJ			
DRAWING TITLE EXISTING FLOOR PLANS	JOB No.			
STATUS PLANNING	DWG No. F01-FP-01B			