




EXISTING SOUTH
ELEVATION @ 1:50

ADJOINING PROPERTY

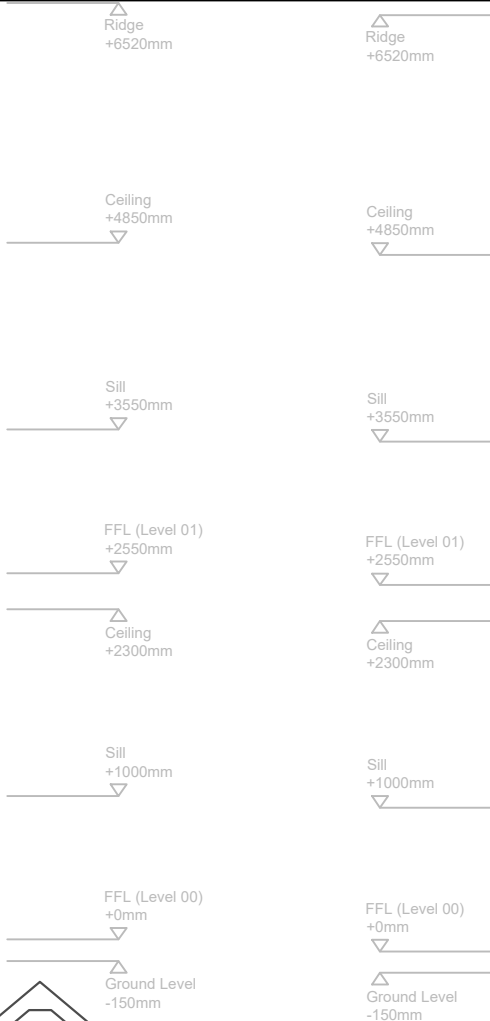


EXISTING NORTH ELEVATION @ 1:50

ADJOINING PROPERTY

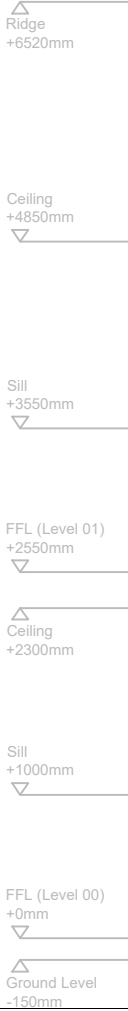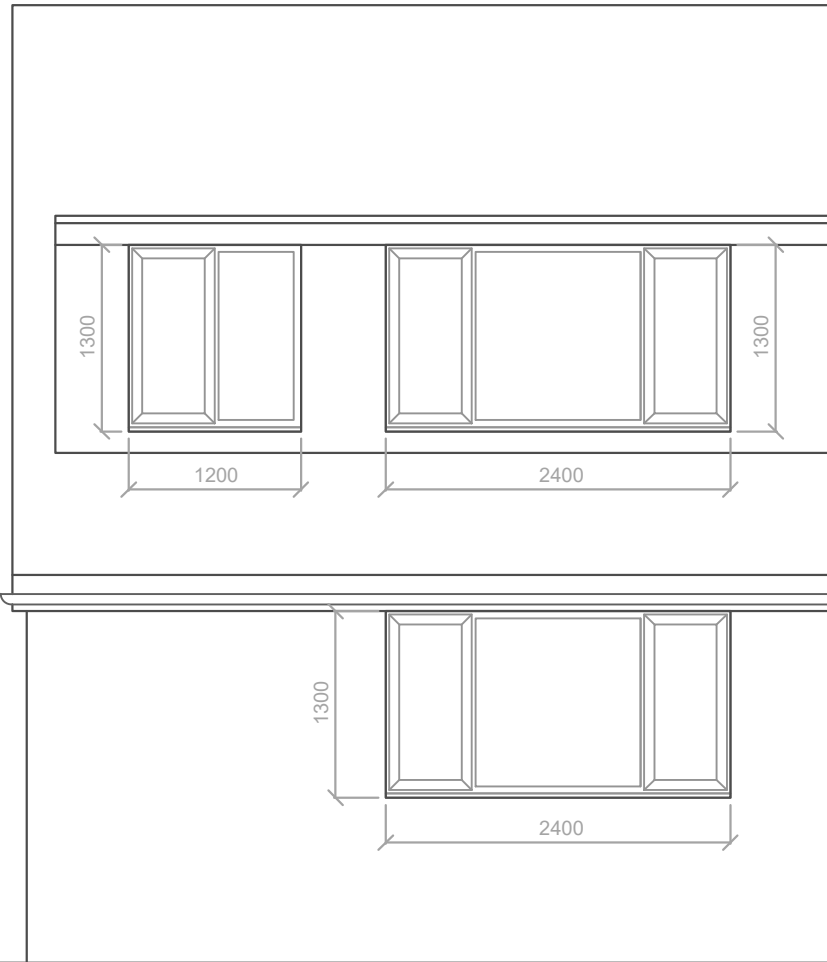

EXISTING EAST ELEVATION @ 1:50

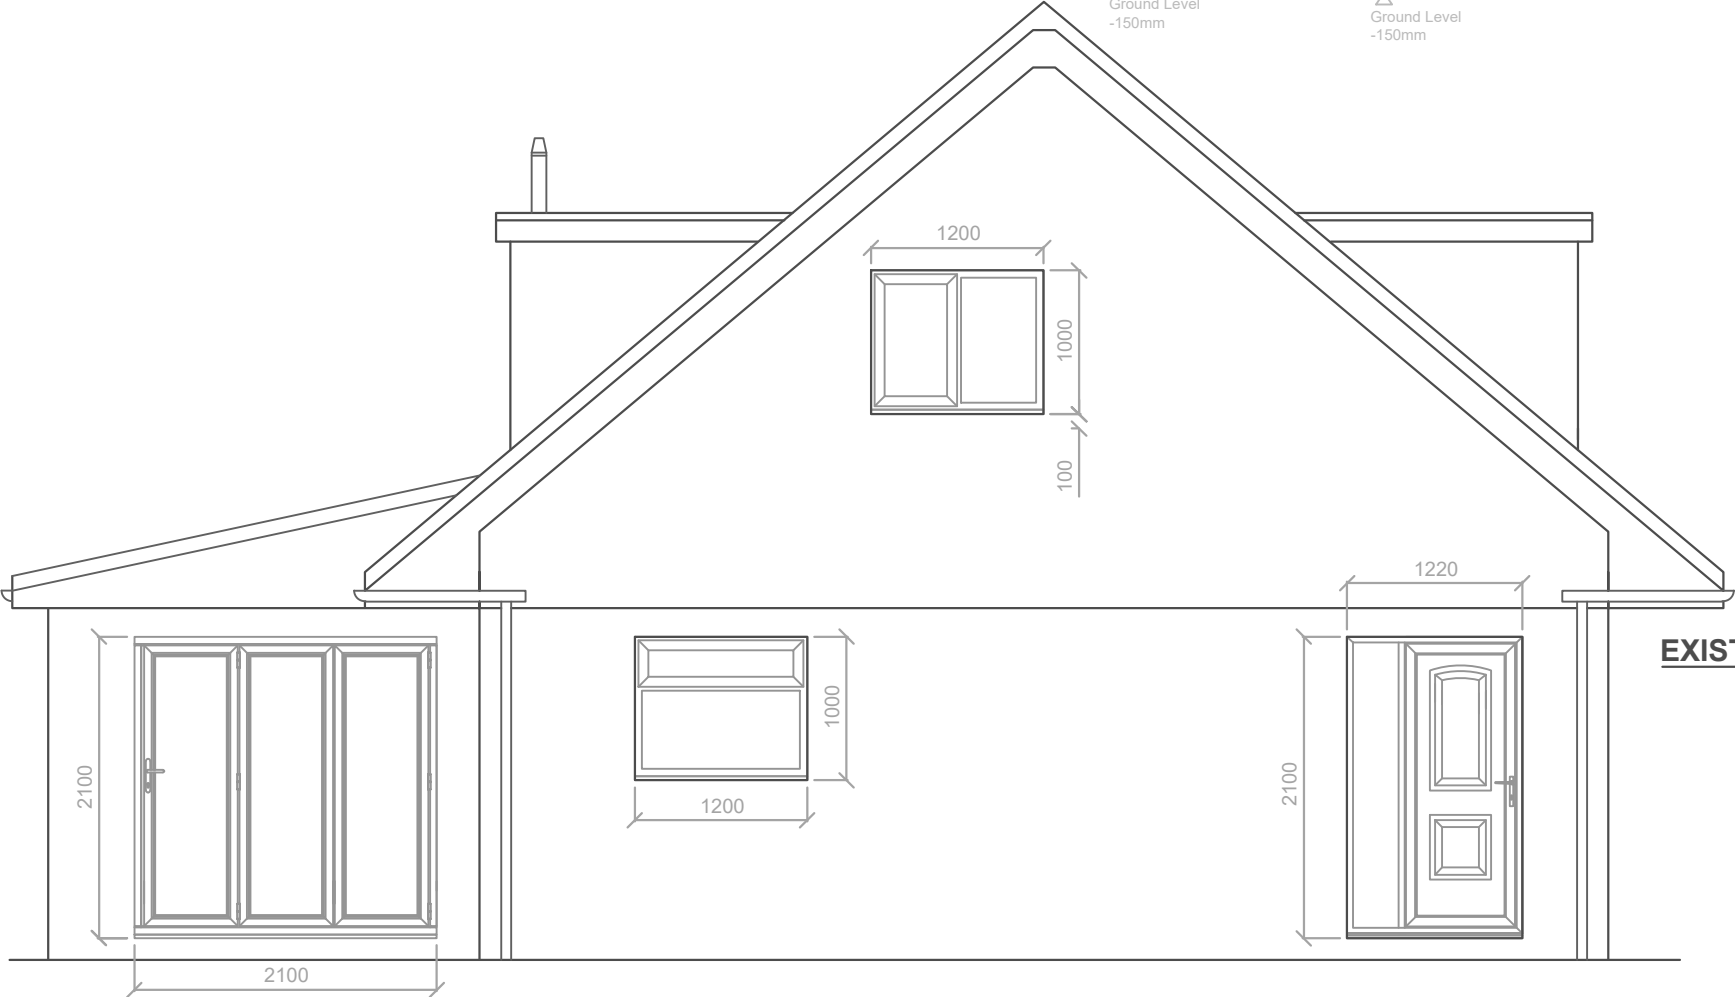

Rev_B	Amended & re-issued to Client	12.06.22
Rev_A	Issued to Client	28.07.20
PROPOSED ALTERATIONS TO No. 49 TOTTENHAM DRIVE, MANCHESTER, M23 9WH		Scale 1:50 Drawn By Andrew Crump
Title EXISTING ELEVATIONS		Sheet No. 003