


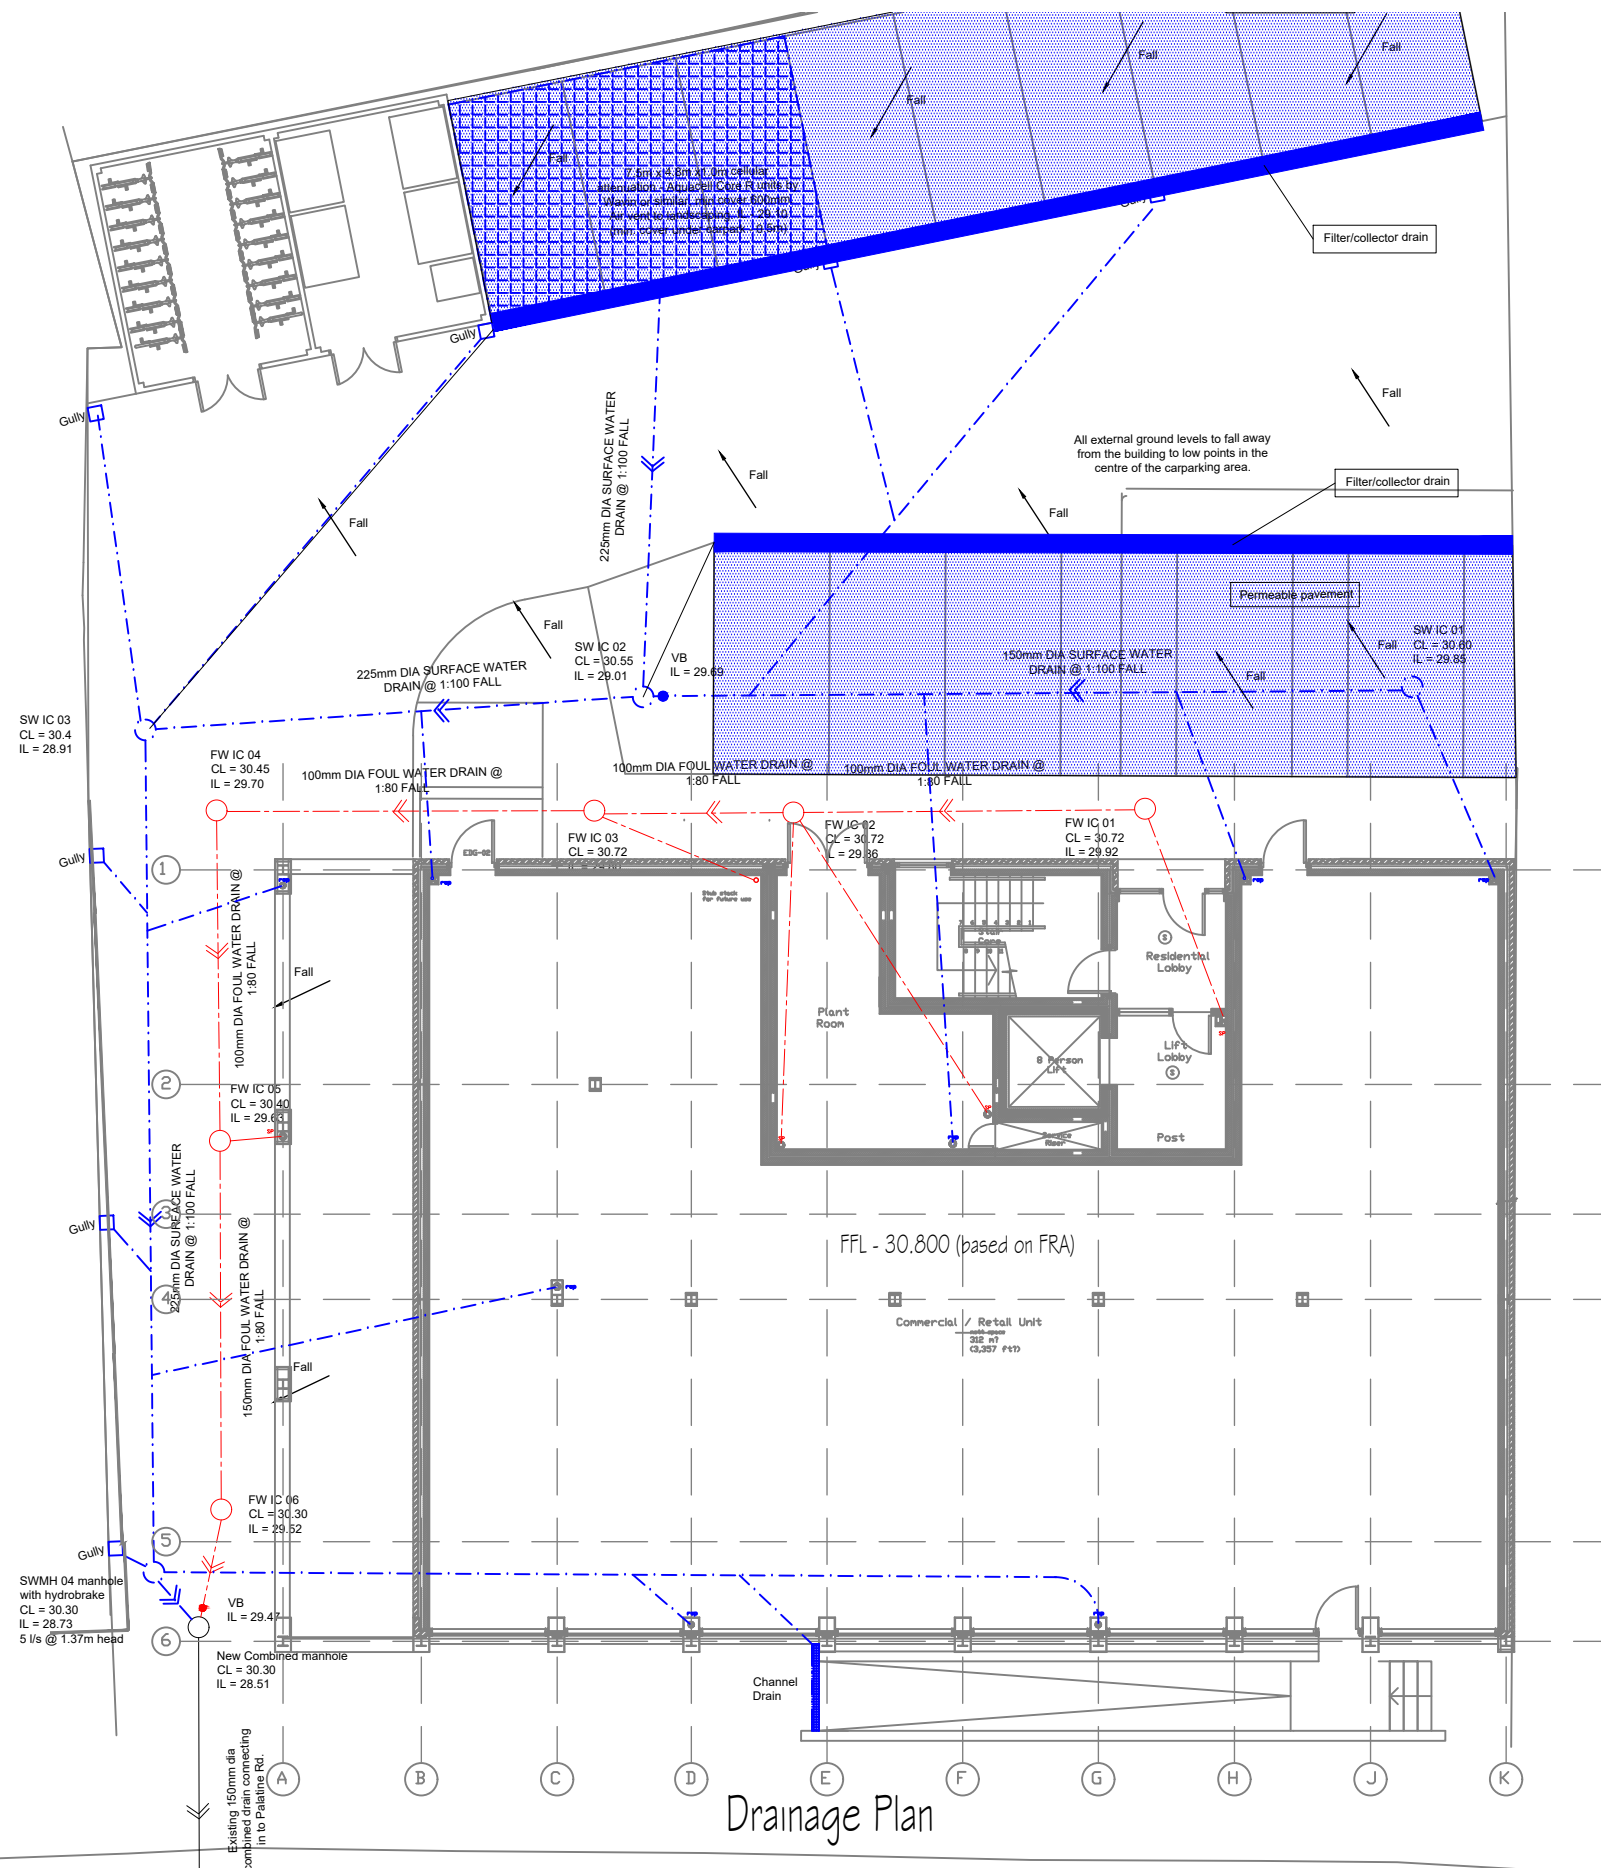

Drainage Plan



E. steve@cheshirestructural.co.uk
M. 07793201898
W. www.cheshirestructural.co.uk

Site Address: 351, Palatine Rd
Northenden

Drawing Title:
Drainage
Plan

Drawing Status:
Sketch

Rev B - 21-06-2021

Date:	11-02-2021
Scale:	NTS
Drawn By:	SN
Drawing No:	100B