






West elevation

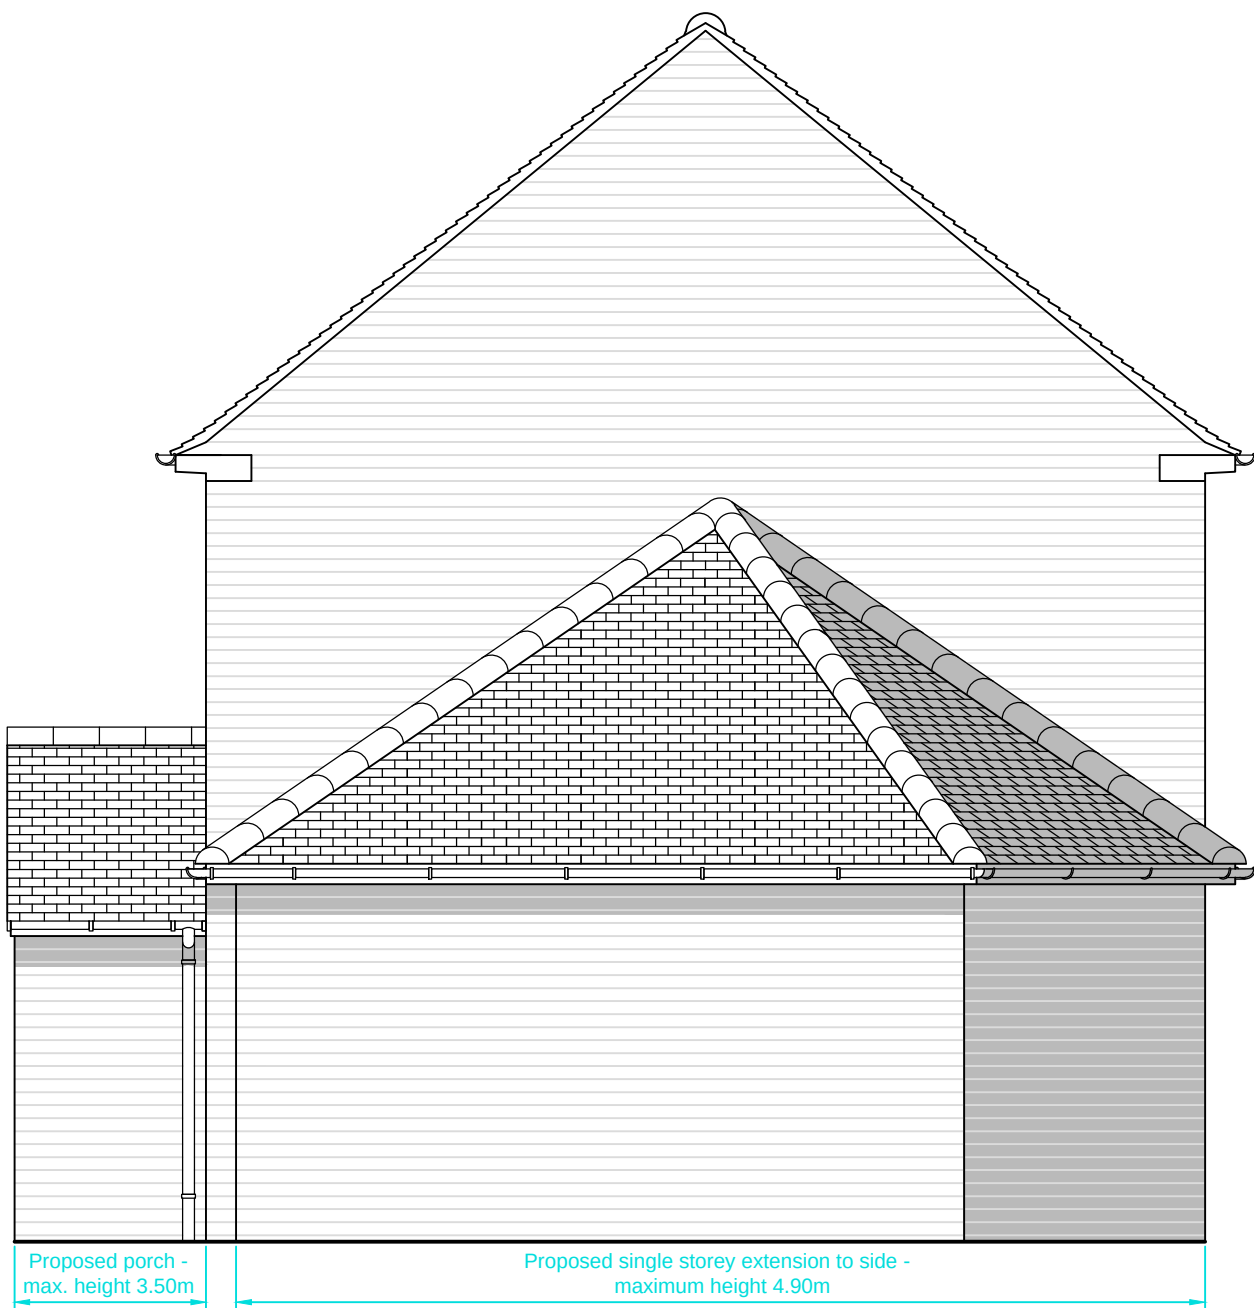

North elevation


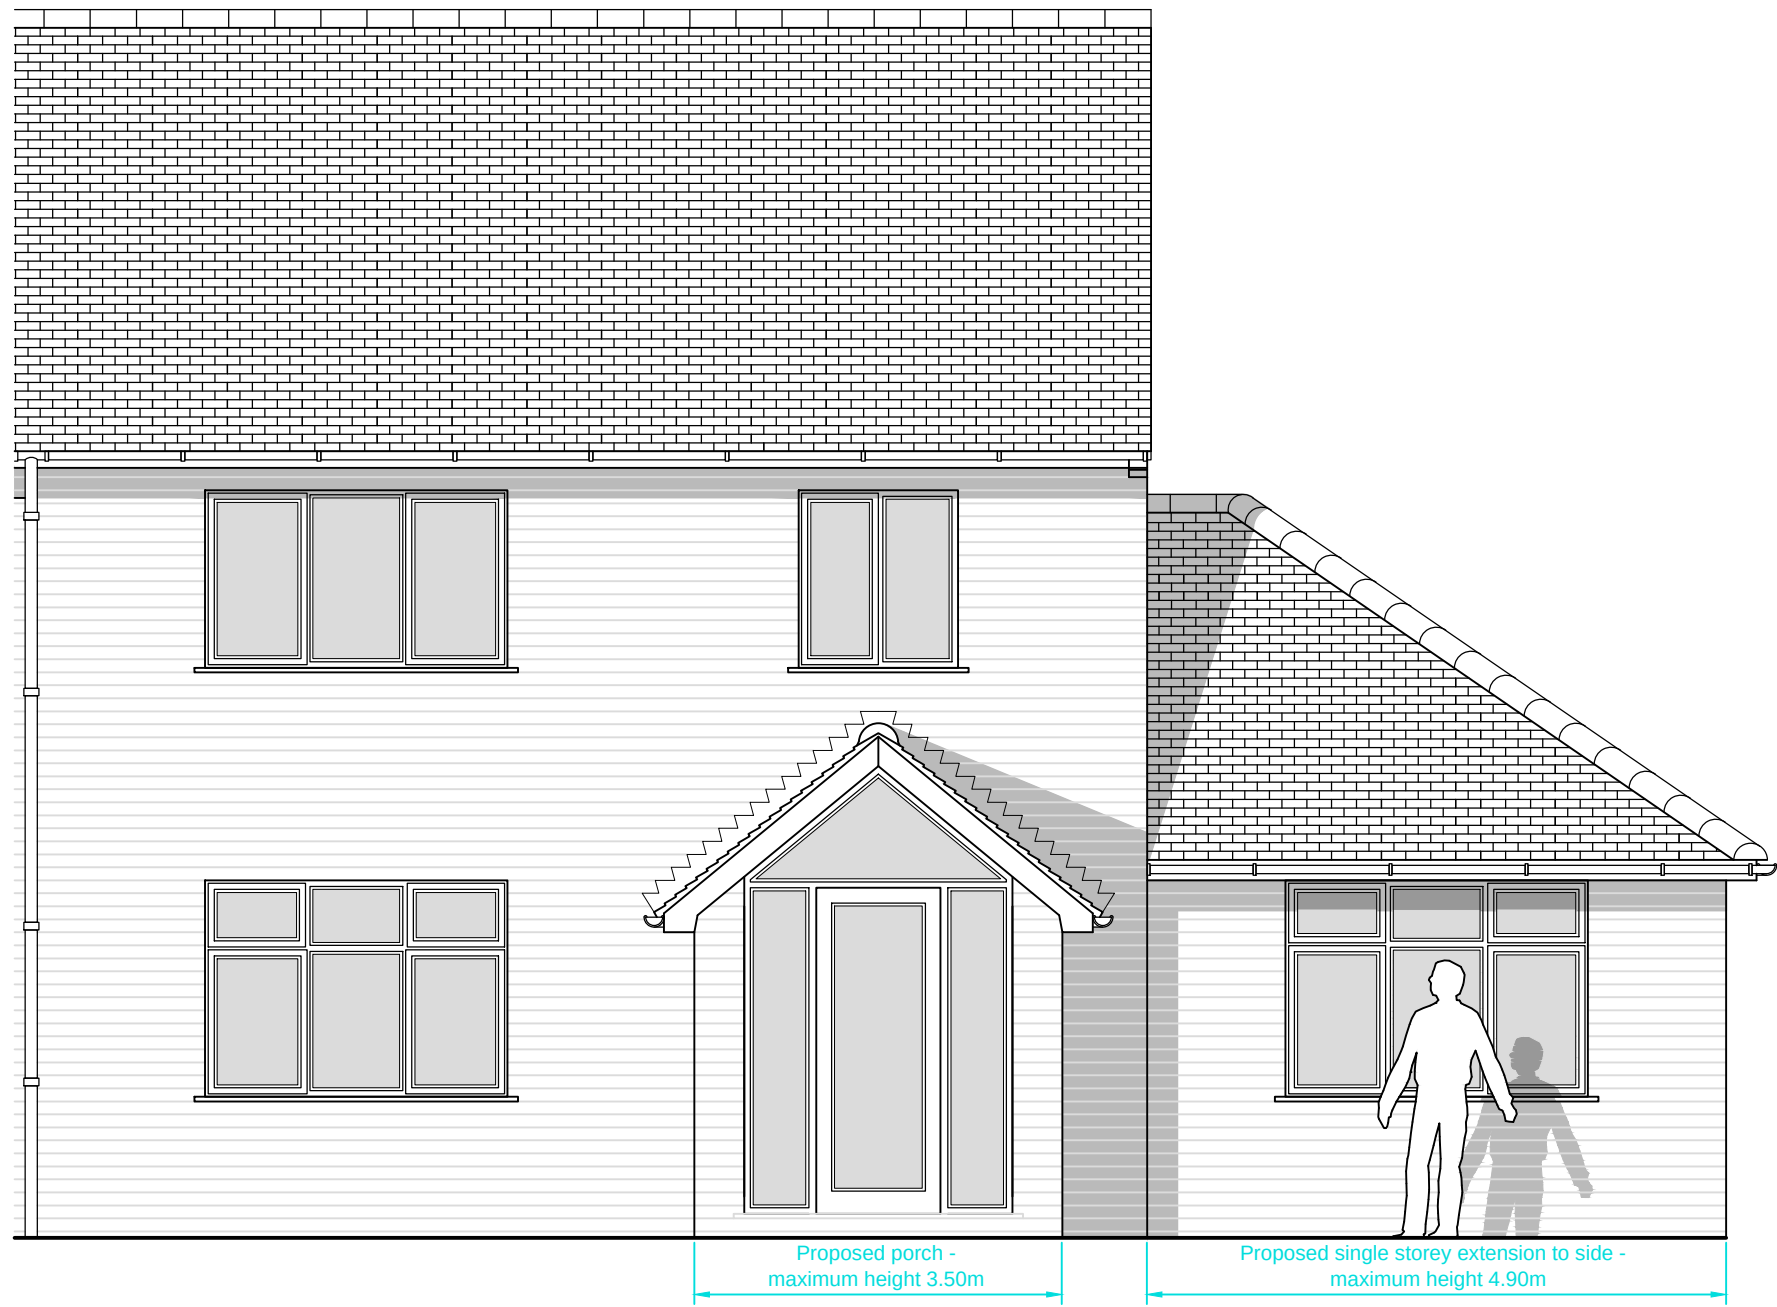


East, principal, elevation

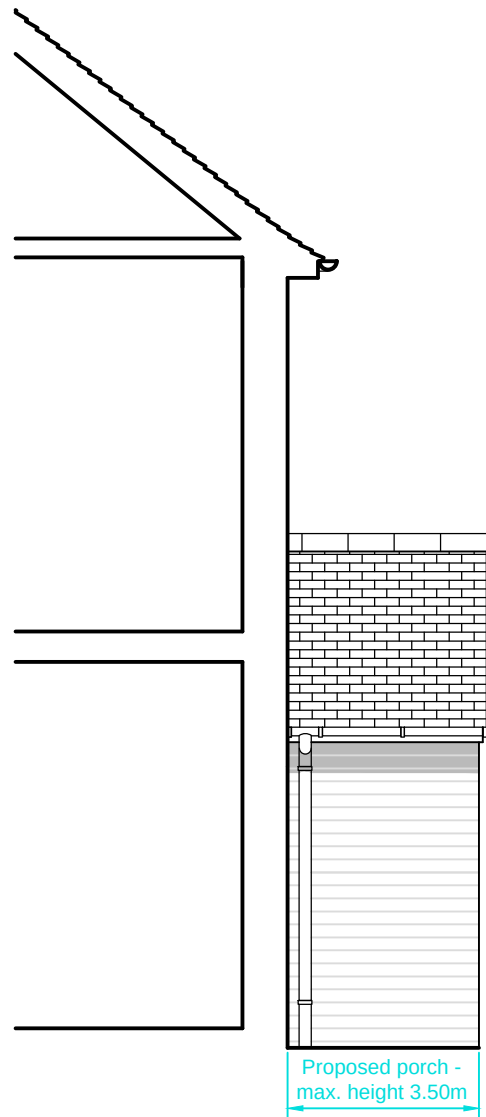


South elevation

Block plan: scale 1:500

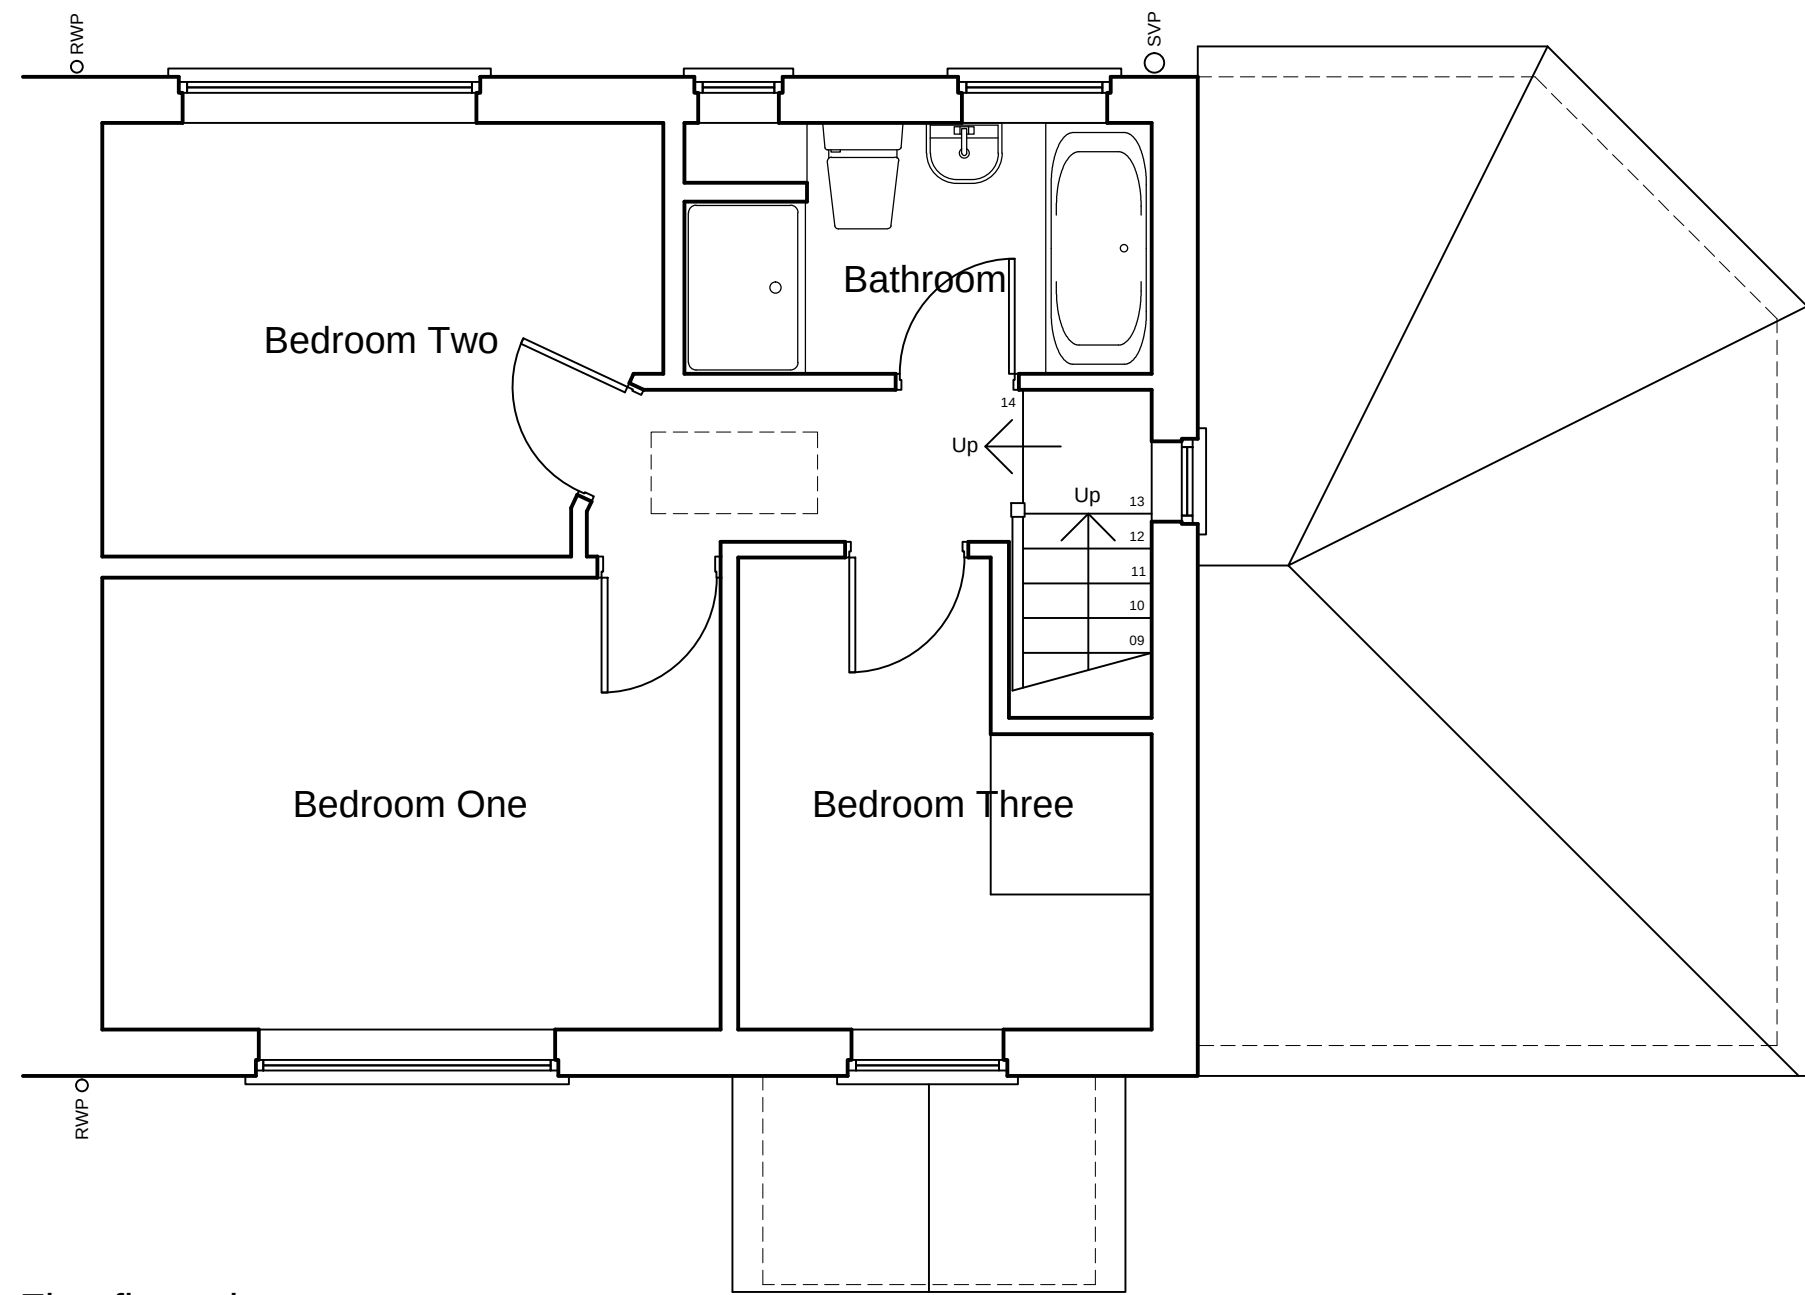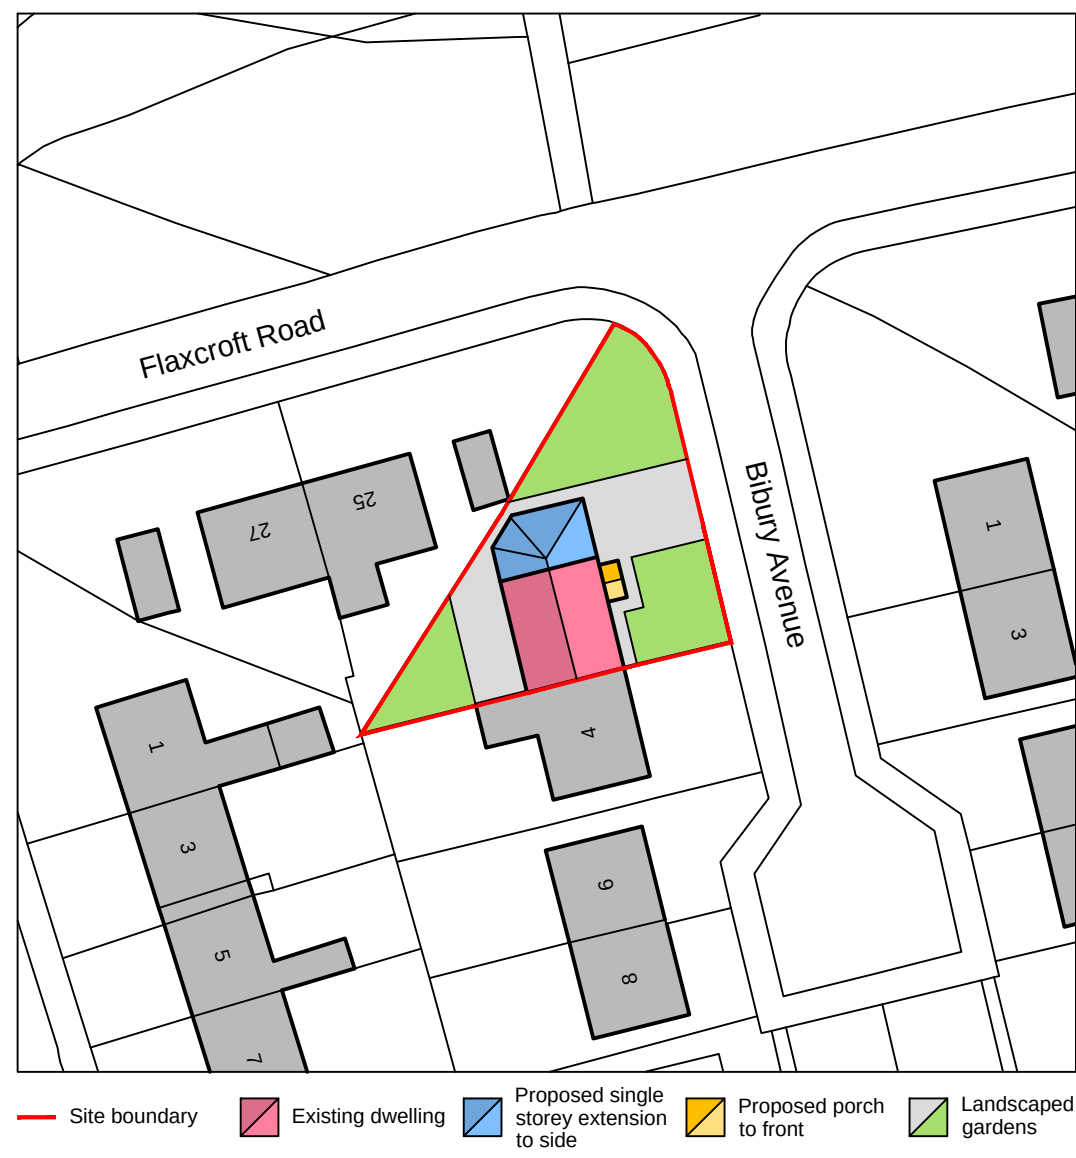

First floor plan

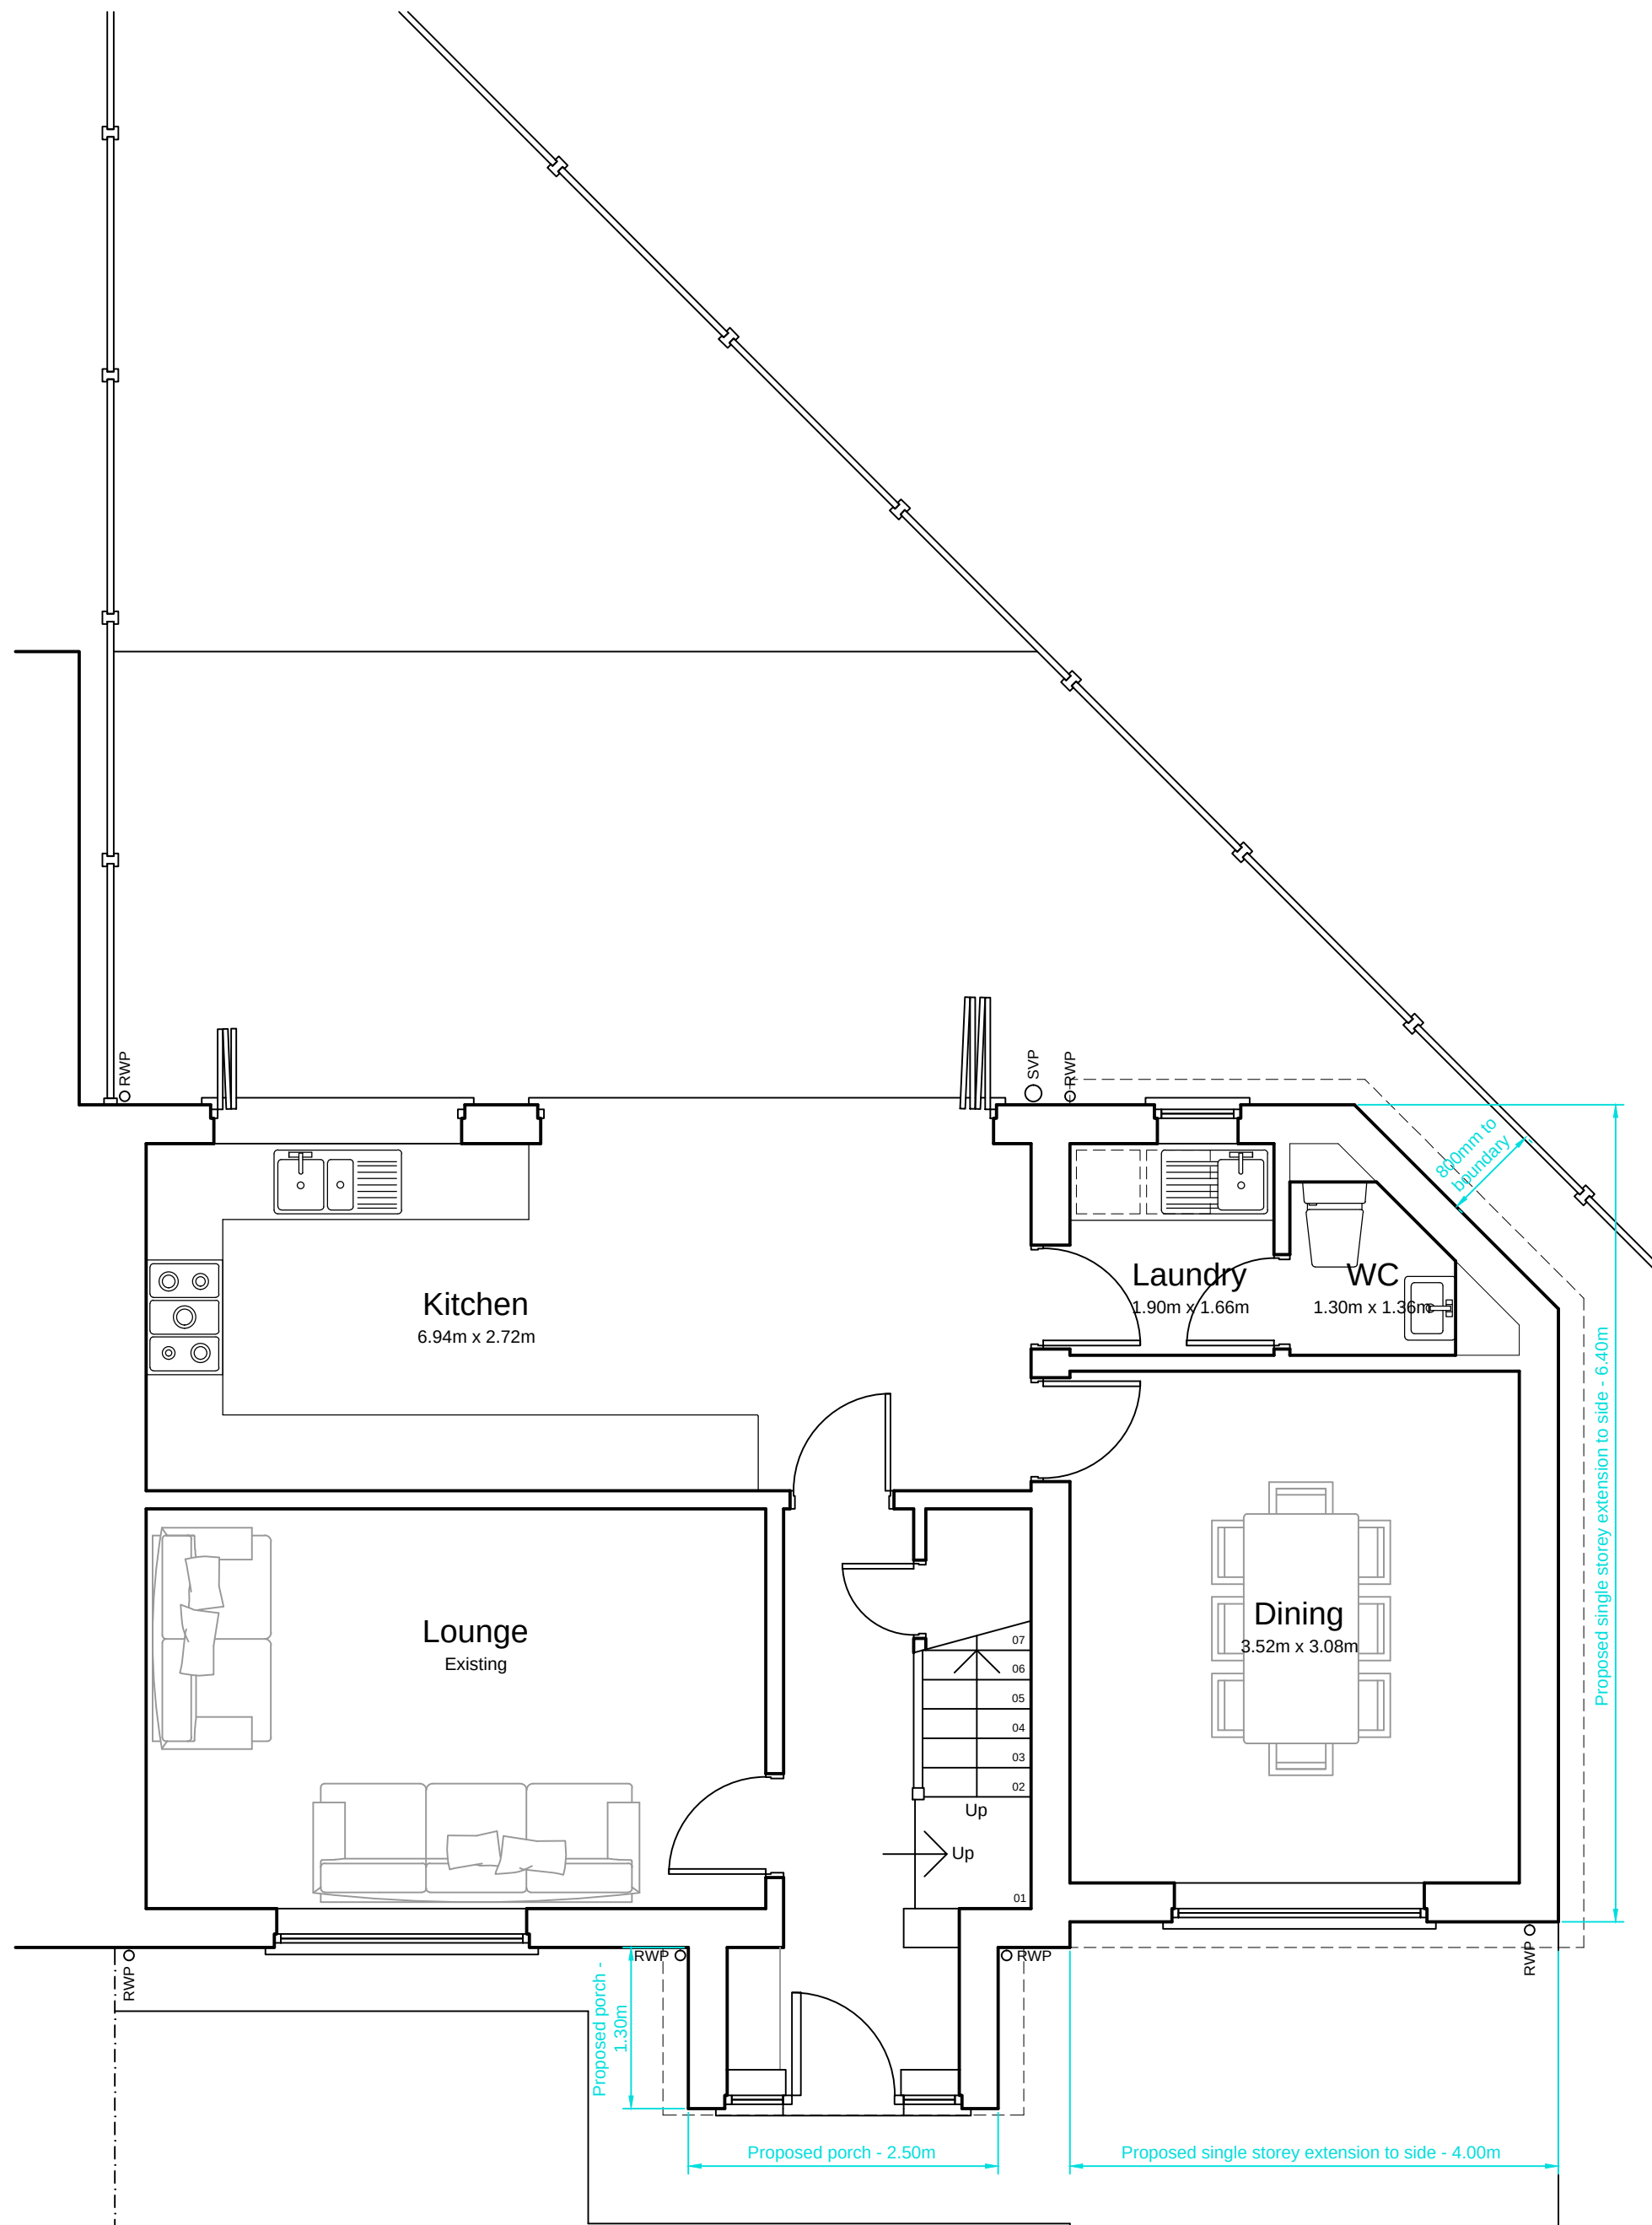

© Dickinson Waugh Architecture Ltd


Do not scale from this drawing

Dimensions are to be checked on site



#### REVISIONS

| Rev | Description                                | Date       |
|-----|--------------------------------------------|------------|
| A   | South elevation added                      | 04/07/2022 |
| A   | Extension eased off site boundary by 800mm | 09/08/2022 |

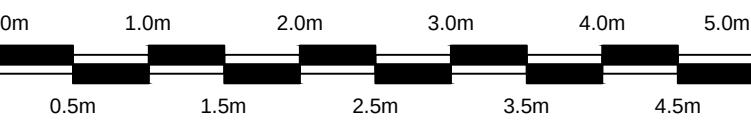

#### Materials

**Walls:**  
Facing brick to match existing blend and bond.

**Roof:**  
Interlocking concrete to match existing colour and texture.

**Windows and doors:**  
PVCu framed windows and doors, fitted with double glazed units, to match existing.

**Gutters and downpipes:**  
PVCu gutters and downpipes to match existing.

## DICKINSON WAUGH ARCHITECTURE

The Cart House, Hollins Farm, Twemlow Lane, Cranage, Cheshire, CW4 8GE

[dwarchitecture.co.uk](http://dwarchitecture.co.uk) [post@dwarchitecture.co.uk](mailto:post@dwarchitecture.co.uk) 01565 655830

**CLIENT**  
Ms. Emma Crompton,  
2 Bibury Avenue,  
Wythenshawe,  
Manchester, M22 1RH

**PROJECT**  
Single storey extension to side; and  
porch to front

**DRAWING TITLE**  
Proposed plans and elevations

#### PLANNING CONSENT ONLY

|                      |                      |                |                     |             |
|----------------------|----------------------|----------------|---------------------|-------------|
| PROJECT REF:<br>2616 | DRAWING REF:<br>PL3b | SCALE:<br>1:50 | DATE:<br>20/06/2022 | SIZE:<br>A1 |
|----------------------|----------------------|----------------|---------------------|-------------|