


PURPOSE OF ISSUE	PLANNING
Do not scale from this drawing. All information should be checked by the contractor on site before commencing work. Any discrepancies should be reported to the architect immediately. All rights are reserved and are not transferable. Unauthorised reproductions of this drawing are not permitted.	

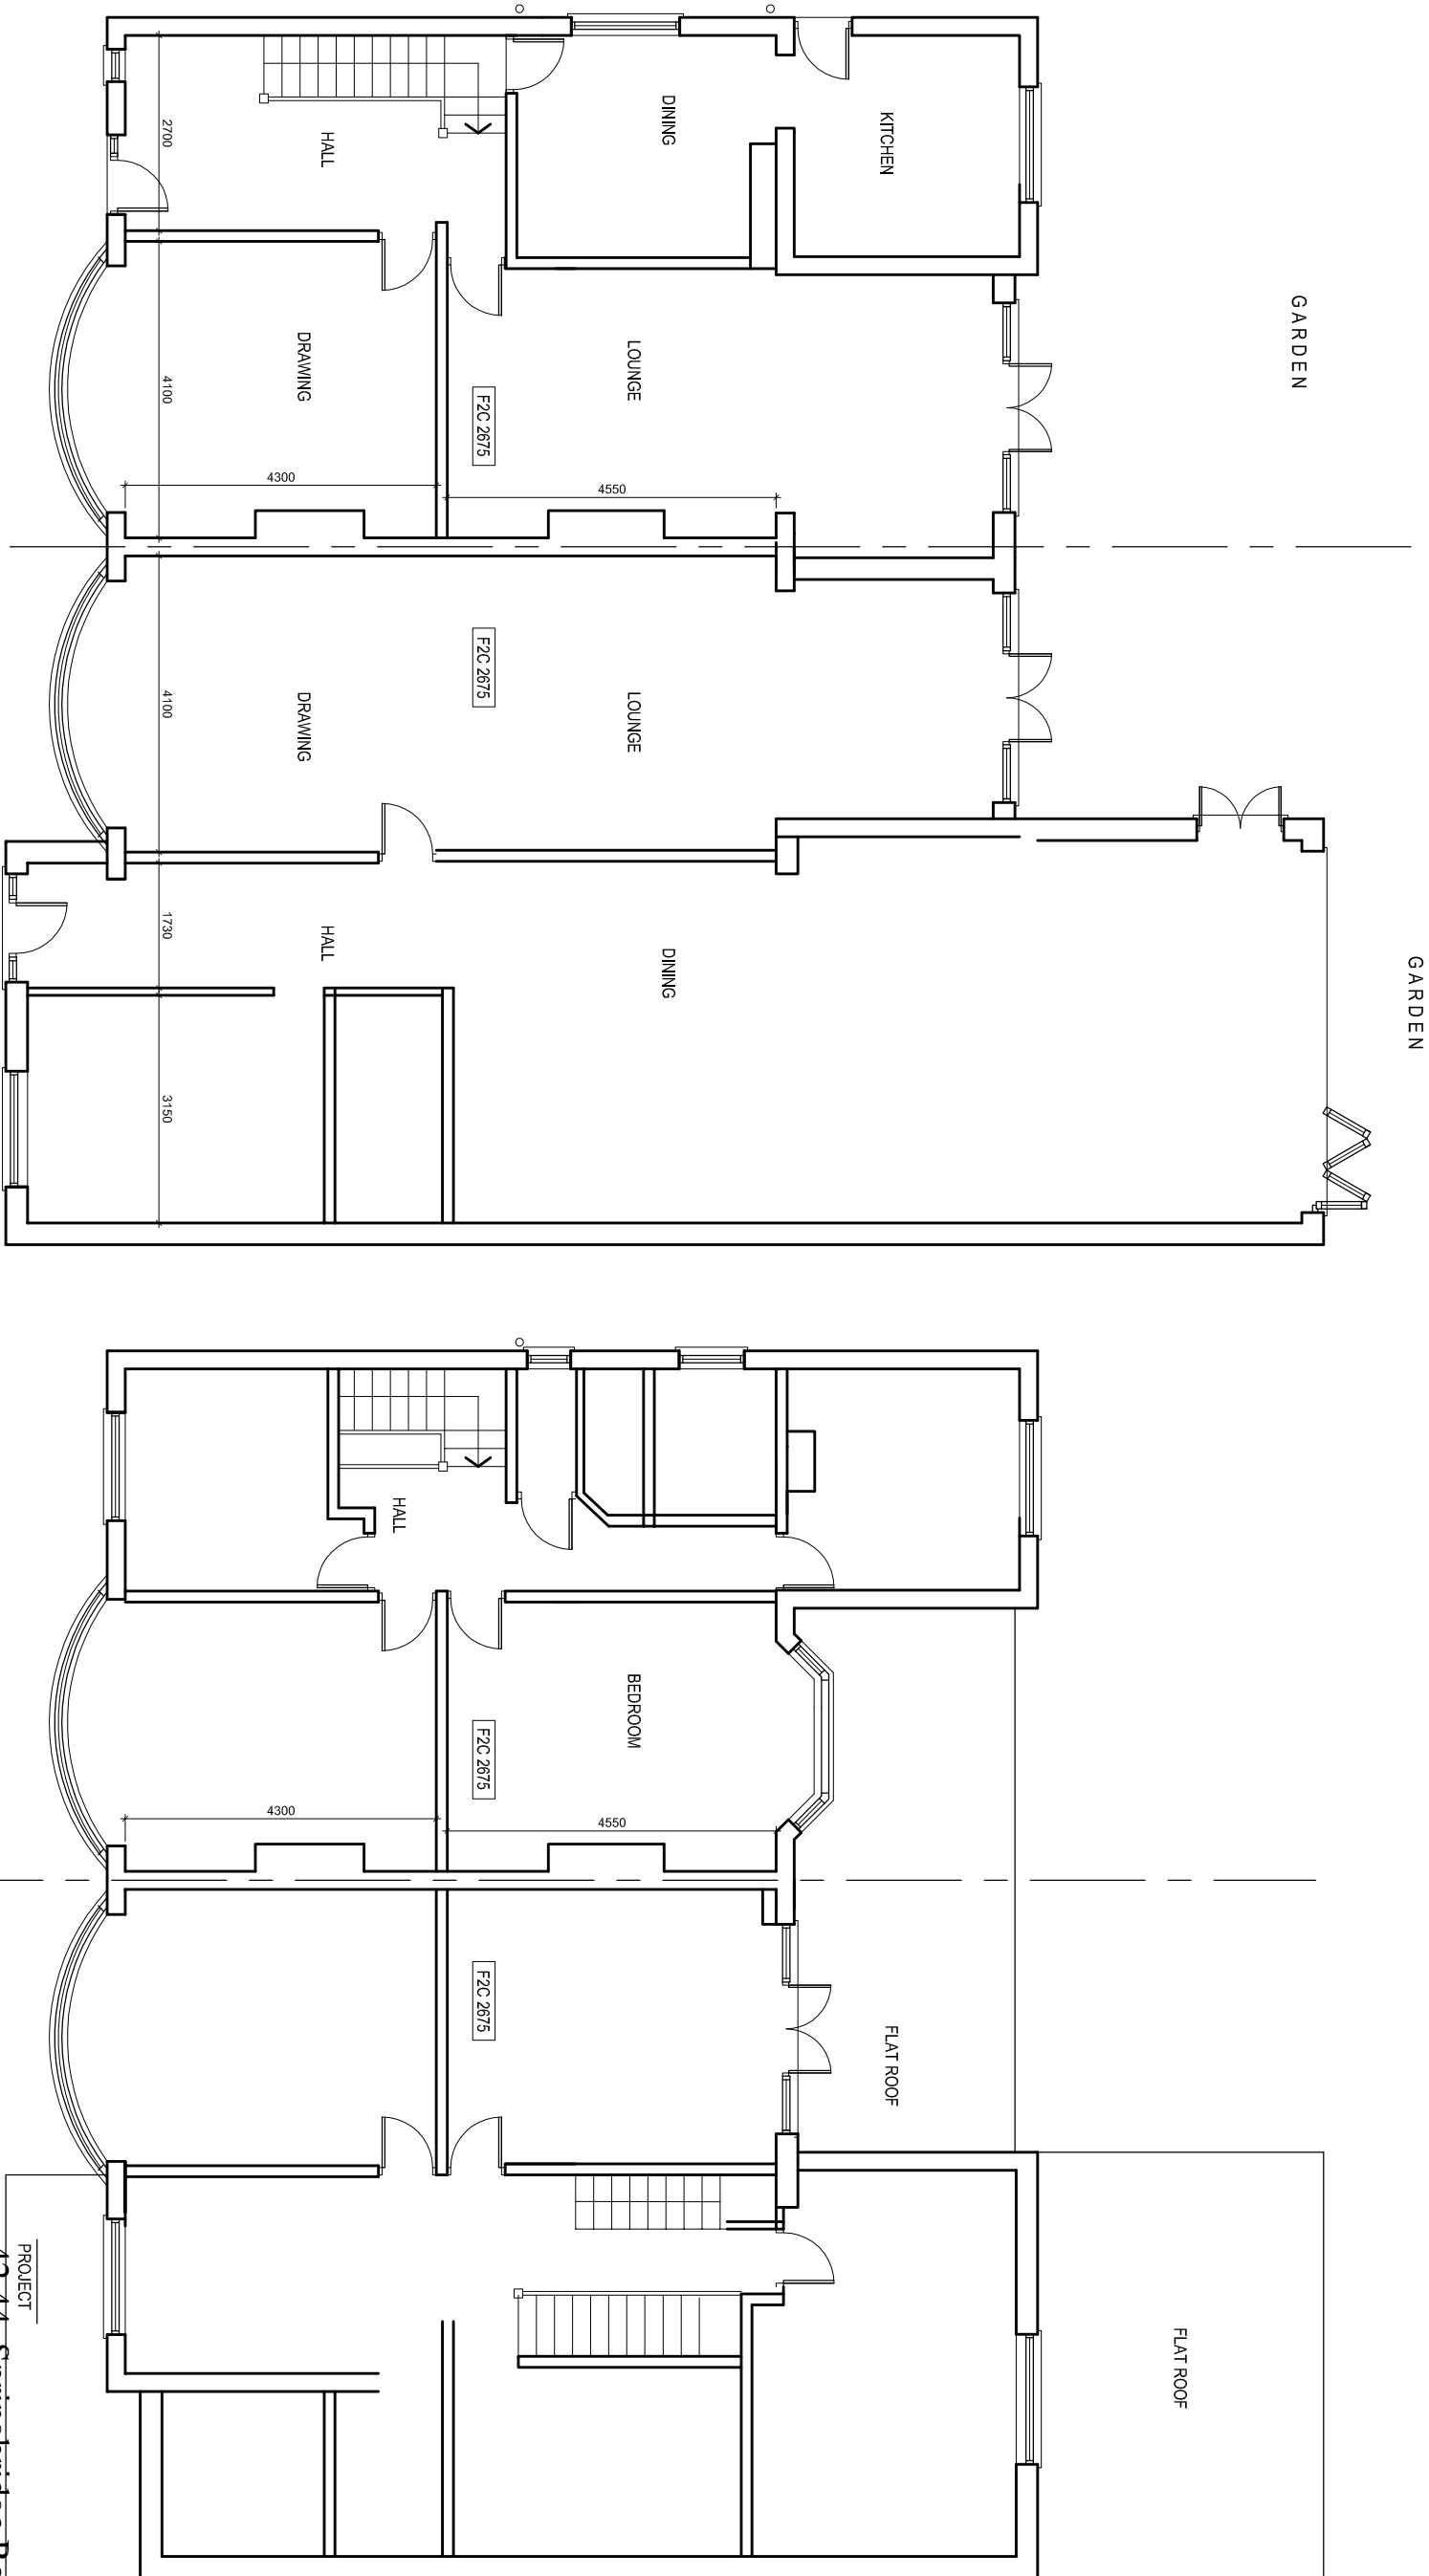

PROJECT

42,44, Springbridge Road,
Whalley Range

DRAWING TITLE

Existing Floor Plan

JOB No

NA-P01

SCALE

1:100@A3

DATE

June 2022

REVISION

-

t: 0782 895 3405

e: nadesignbuild@gmail.com

Mr. Kaleem