


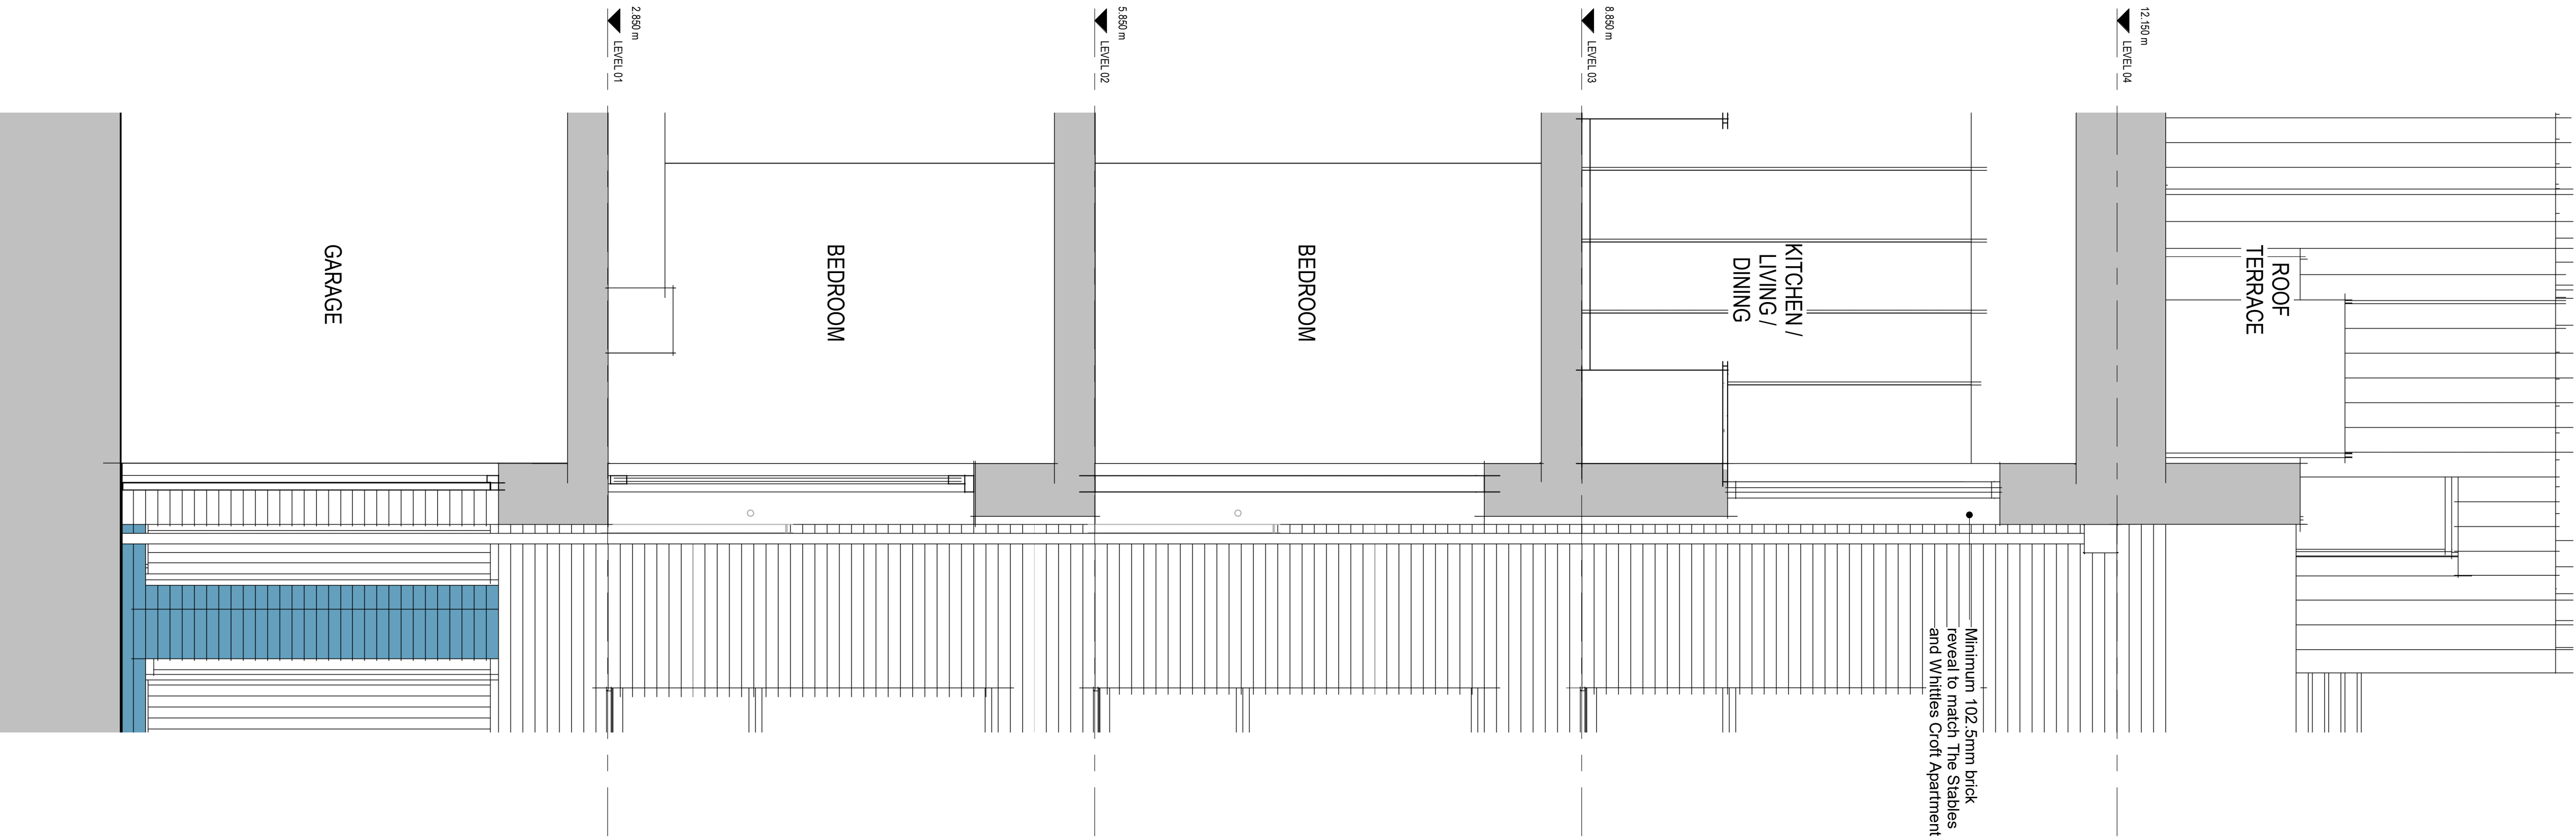

Bay Study 2 - Section

1:25



Bay Study 2 - Elevation

1:25

MATERIAL SPECIFICATION

1. Red brickwork – colour and mortar to match the adjacent stables building
2. Black brickwork – specification TBC
3. Black brickwork to entrance – colour and specification TBC
4. Black brickwork to entrance – colour and specification to match adjacent brickwork
5. Roasted brickwork and
6. Glazed ceramic cladding to top floor pop-ups
7. Entrance doors – specification TBC
8. PPG Aluminium framed, double glazed windows – colour: TBC
9. PPG Aluminium framed, double glazed terrace doors – colour: TBC
10. Powder coated, tall bar steel balustrade
11. Translucent glazed balustrade
12. Translucent glazed balustrade and specification TBC
13. 25mm Roasting brickwork – colour and specification to match adjacent brickwork

|      |                                               |          |       |      |
|------|-----------------------------------------------|----------|-------|------|
| P6   | CHANGES TO BRICKWORK                          | 09.06.22 | FG    | DTC  |
| P5   | CHANGES TO WINDOWS AND BRICKWORK              | 30.05.22 | FG    | DTC  |
| P4   | PROJECTING BRICKWORK ADDED TO SOUTH ELEVATION | 04.05.22 | FG    | DTC  |
| P3   | UPDATED FOLLOWING CLIENT REVIEW               | 25.11.21 | FG    | DTC  |
| P2   | PLANNING ISSUE                                | 02.11.21 | FG    | DTC  |
| P1   | UPDATES TO END UNIT TERRACE                   | 26.10.21 | FG    | DTC  |
| Rev. | Description                                   | Date     | Drawn | Chk. |



The copyright of this drawing is vested with Corstorphine + Wright Ltd and must not be copied or reproduced without the consent of the company.

Client  
Victor (M1) Limited  
Project  
PARADISE MEWS, MANCHESTER  
Drawing Title  
BAY STUDIES - SHEET 2  
Drawing Status  
PLANNING

Corstorphine & Wright

Manchester Studio  
The Stables, Paradise Wharf, Ducie Street, Manchester, M1 2JN  
0161 272 8100  
corstorphine-wright.com

|                           |                       |
|---------------------------|-----------------------|
| Drawing No.<br>20005-0331 | Revision<br>P6        |
| Drawn<br>FG               | Checked<br>DTC        |
| Paper Size<br>A1          | Scale<br>As indicated |
| Date<br>09/02/21          |                       |