




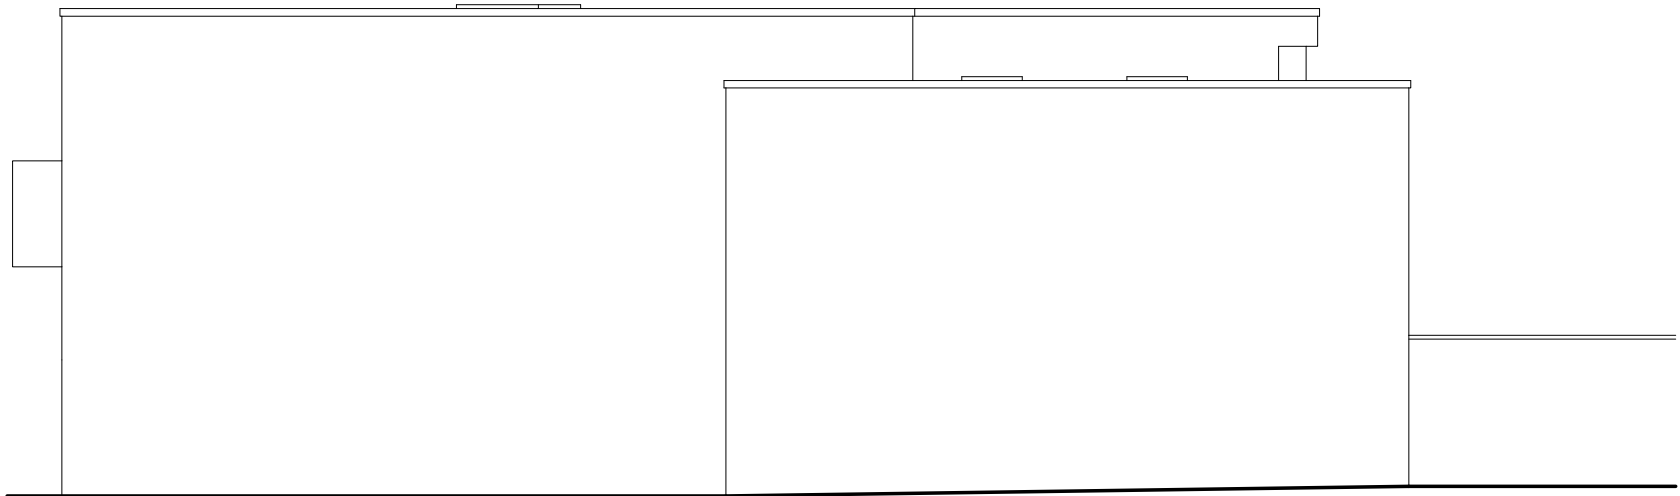


SIDE ELEVATION AS EXISTING
SCALE: 1/100

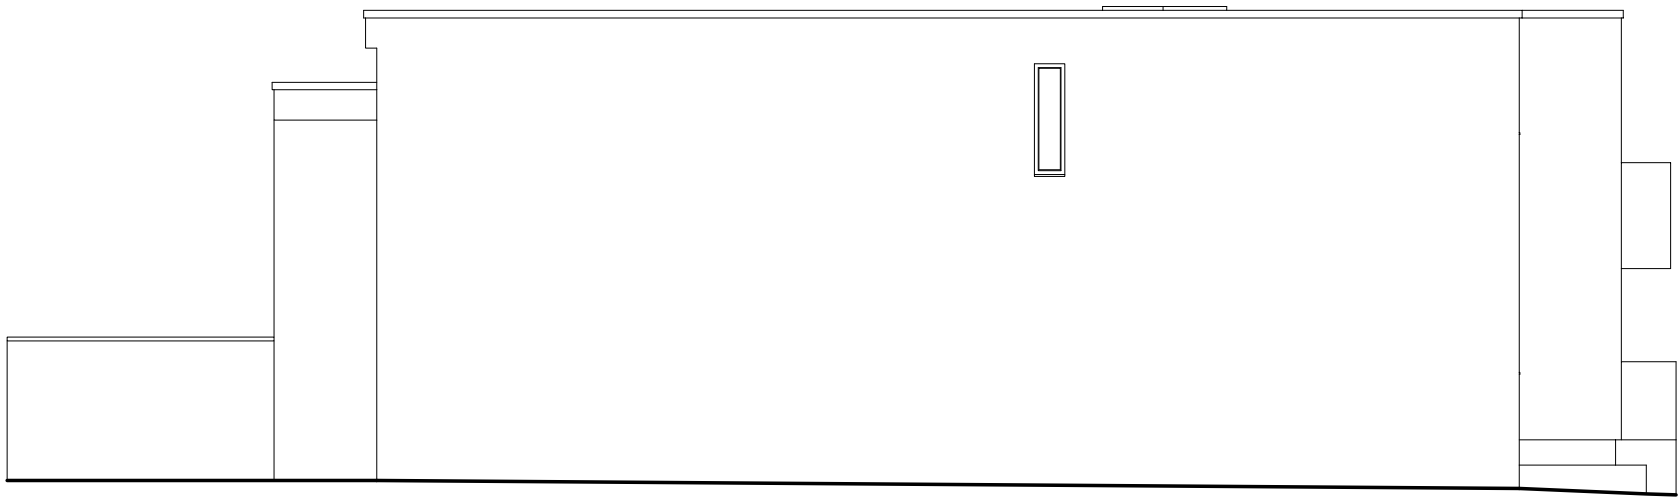


SIDE ELEVATION AS EXISTING
SCALE: 1/100

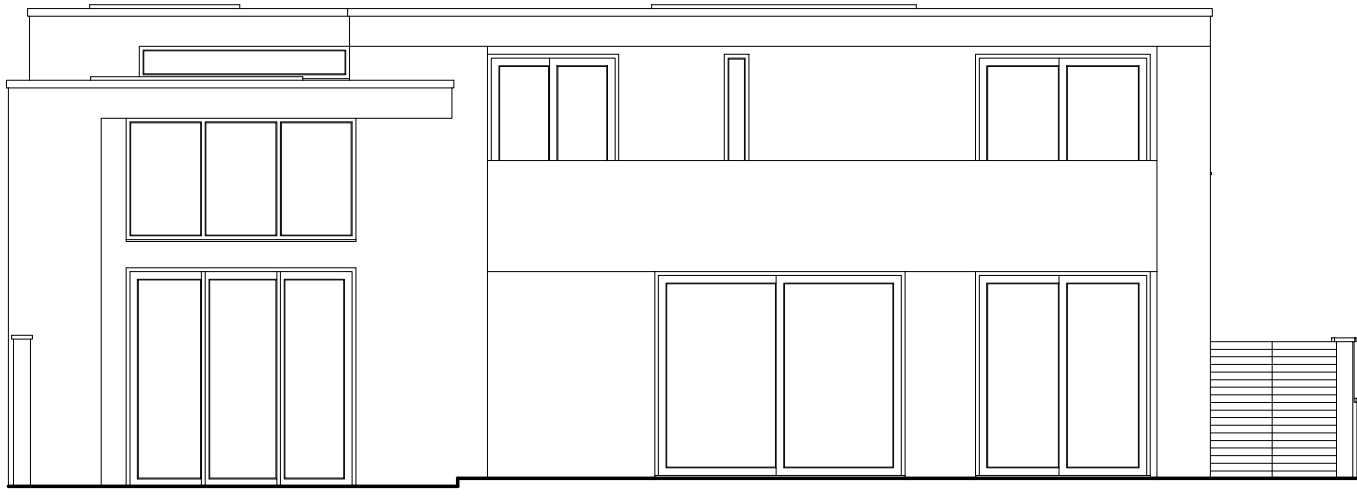


REAR ELEVATION AS EXISTING
SCALE: 1/100

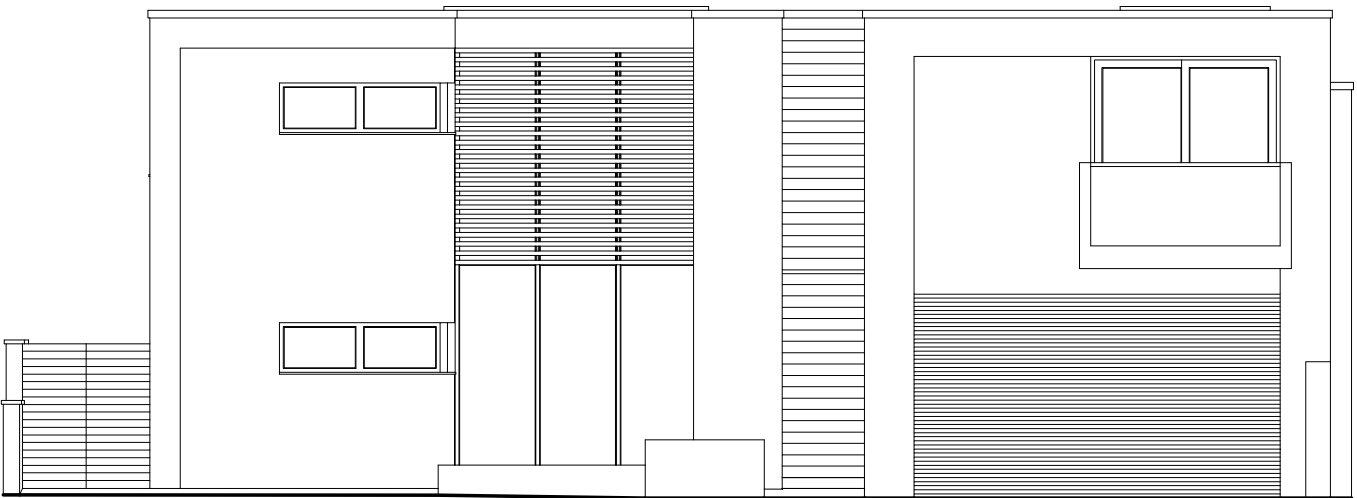


FRONT ELEVATION AS EXISTING
SCALE: 1/100

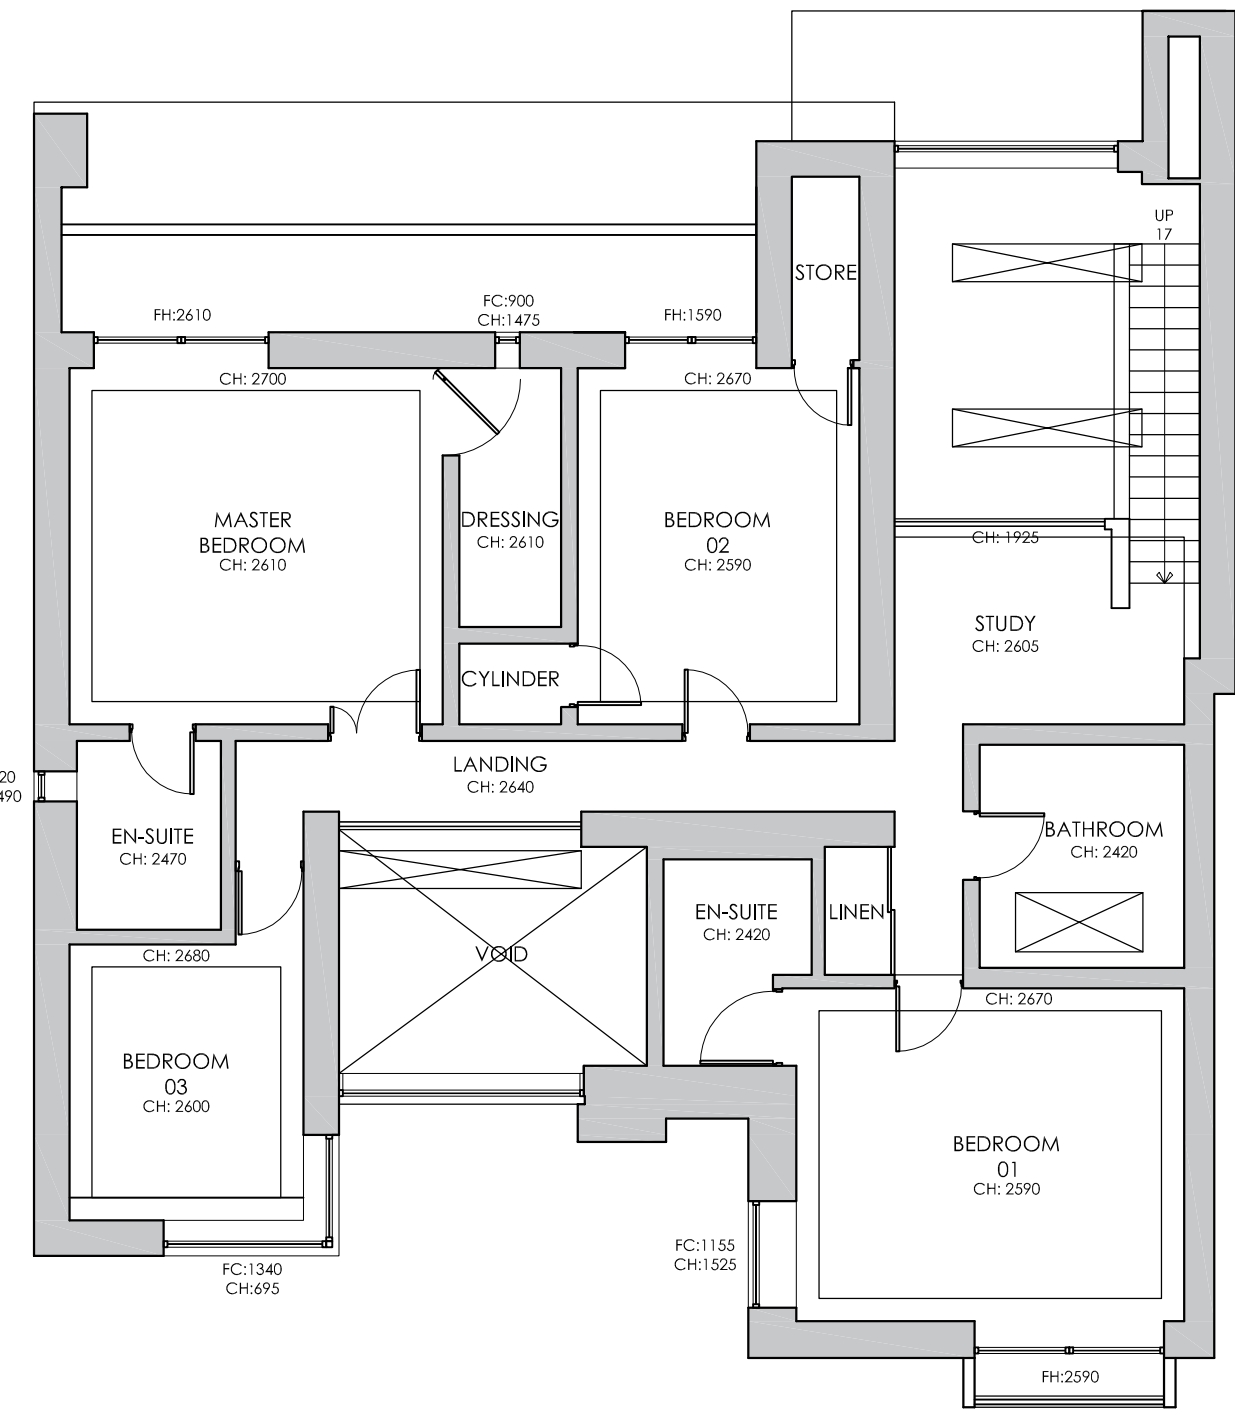

FIRST FLOOR PLAN AS EXISTING
SCALE: 1/100

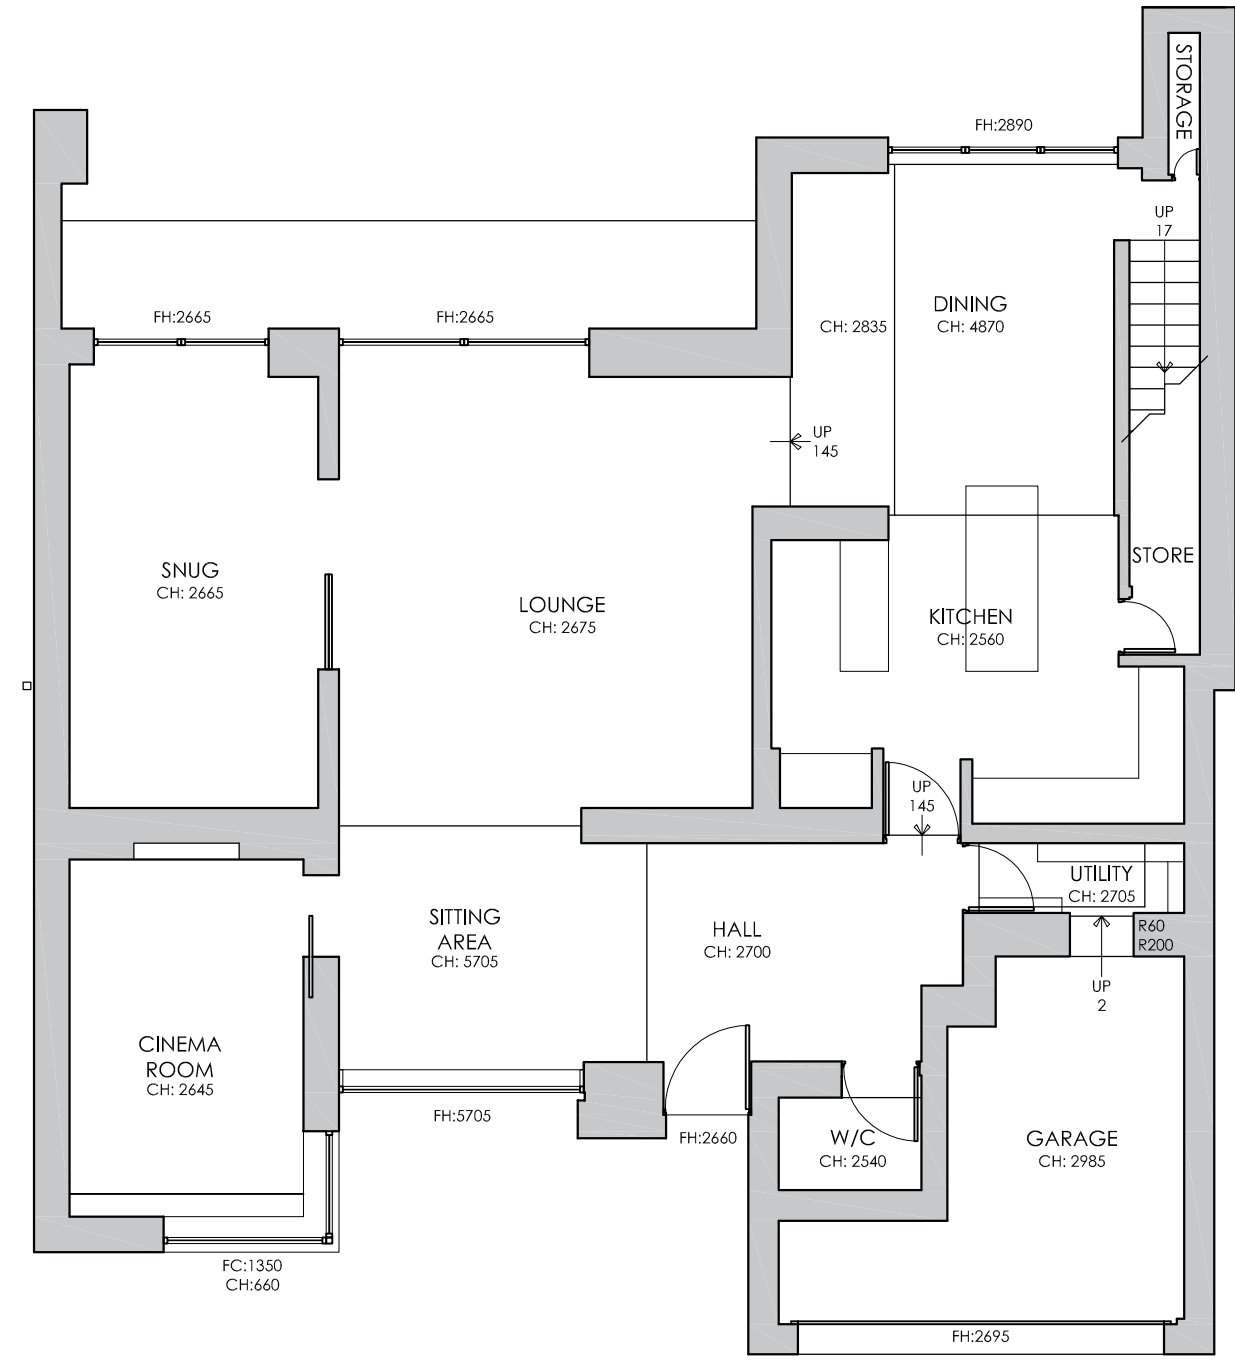

GROUND FLOOR PLAN AS EXISTING
SCALE: 1/100

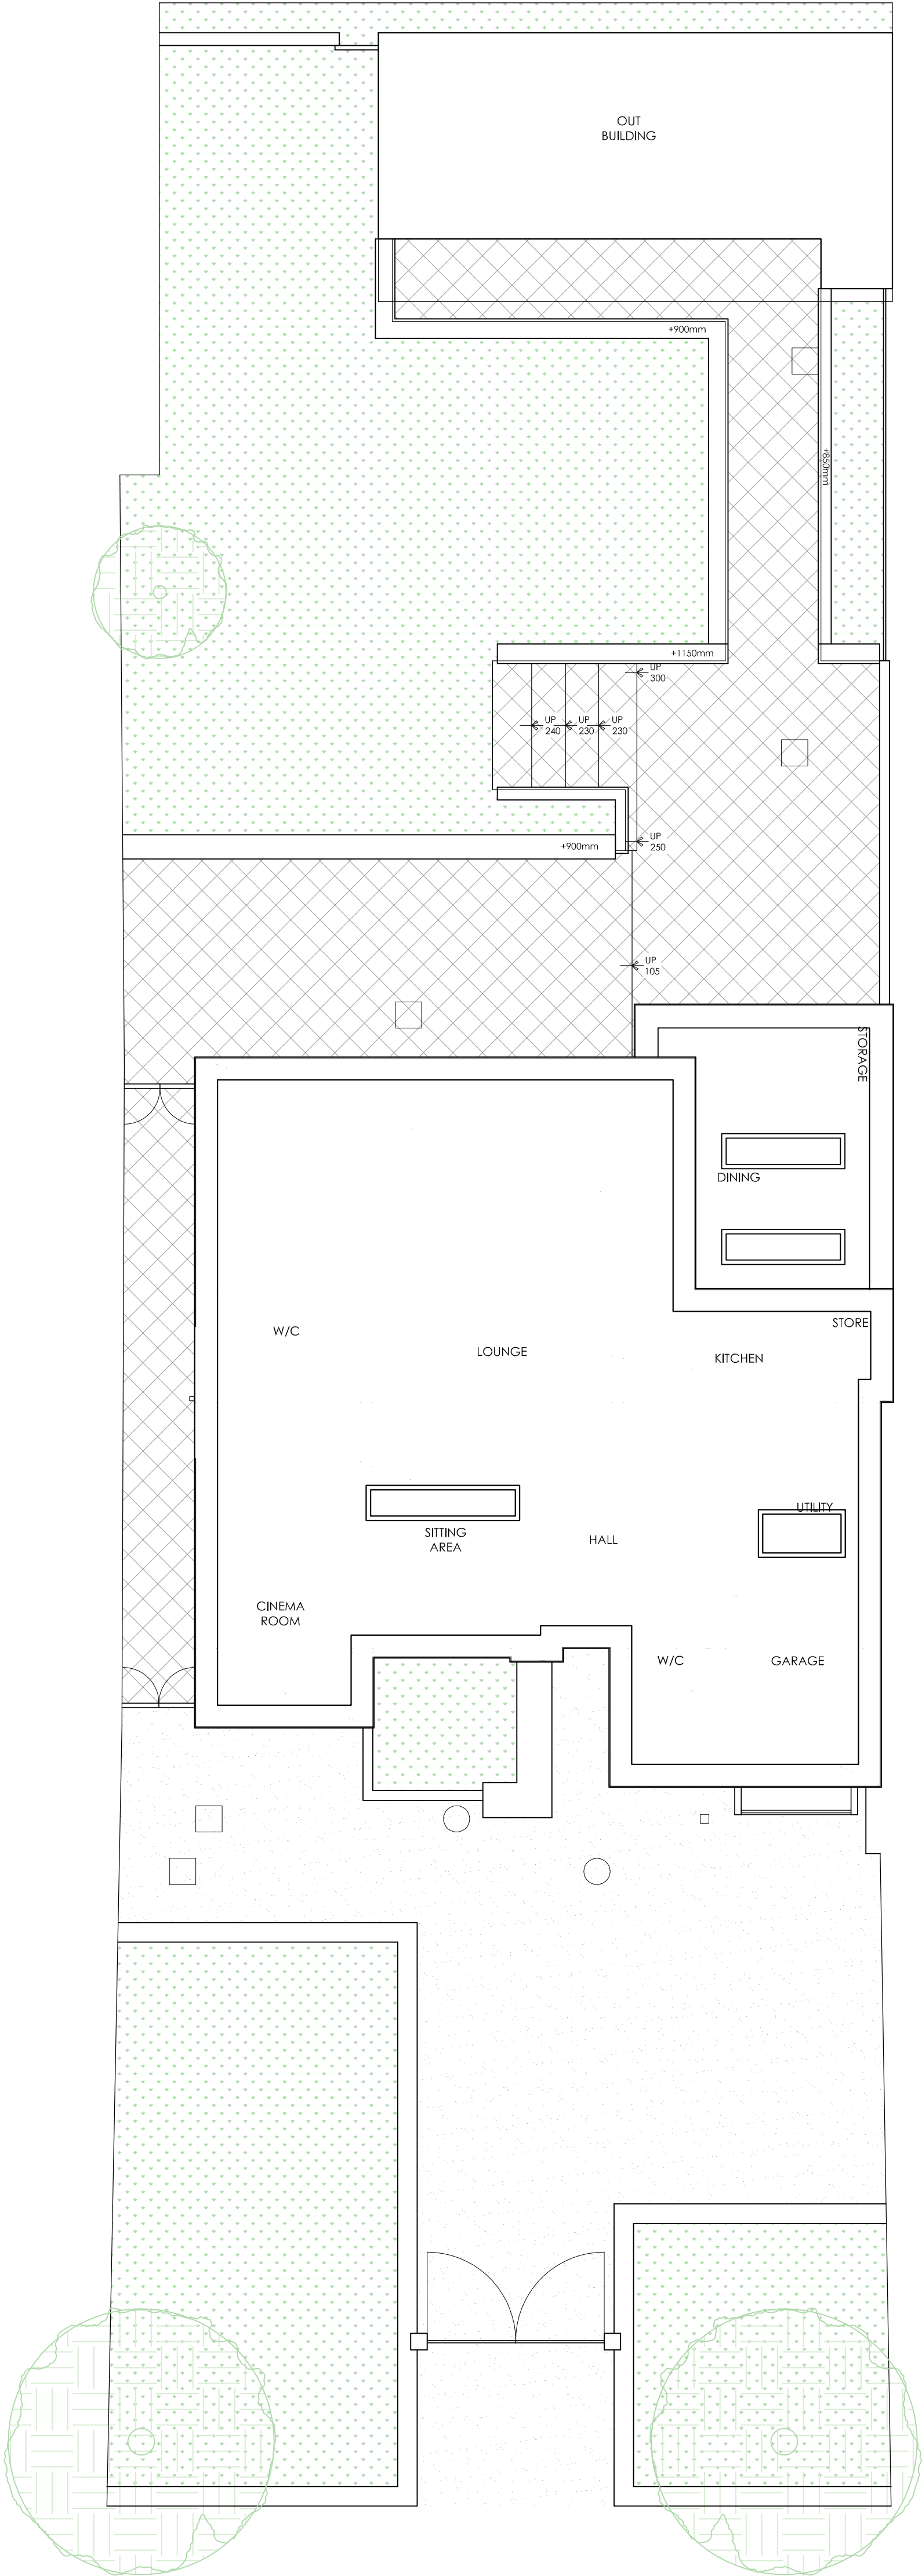

SITE PLAN AS EXISTING
SCALE: 1/100

Notes:

© This drawing and the information contained within this media remains the property of TJB Architects Ltd and may not be distributed to any party in any form without the knowledge and written consent of TJB Architects Ltd. The information should be distributed in its entirety and is not to be reproduced or altered without the knowledge and written consent of TJB Architects Ltd. The information contained within this media is for guidance only. While we endeavor to provide accuracy and detail there is no expressed or implied warranty or fitness for any particular purpose, supplied with this information. All dimensions and levels depicted are subject to checking on site. TJB Architects Ltd accept no responsibility for the accuracy of any information provided by third parties.

* DO NOT SCALE FROM THESE DRAWINGS *

REV.	DESCRIPTION	BY:	DATE:
STATUS: PRELIMINARY / FOR COMMENT			
TJB architects TJB Architects Ltd. Tel: (+44) 0794 436 0008 Email: info@tjbarchitects.co.uk Web: www.tjbarchitects.co.uk			
CLIENT: MR & MRS SHEIKH			
SITE: 255 BROOKLANDS ROAD MANCHESTER M23 9HF			
BRIEF: EXTENSIONS & ALTERATIONS			
TITLE: AS EXISTING PLANS			
SCALE AT A1:	DATE:	DRAWN:	CHECKED:
1:100	JUL 2022	TJB	TJB
PROJECT NO:	DRAWING NO:	REVISION:	
217	PL_103	-	